


OS Location plan of Status up to 2020.

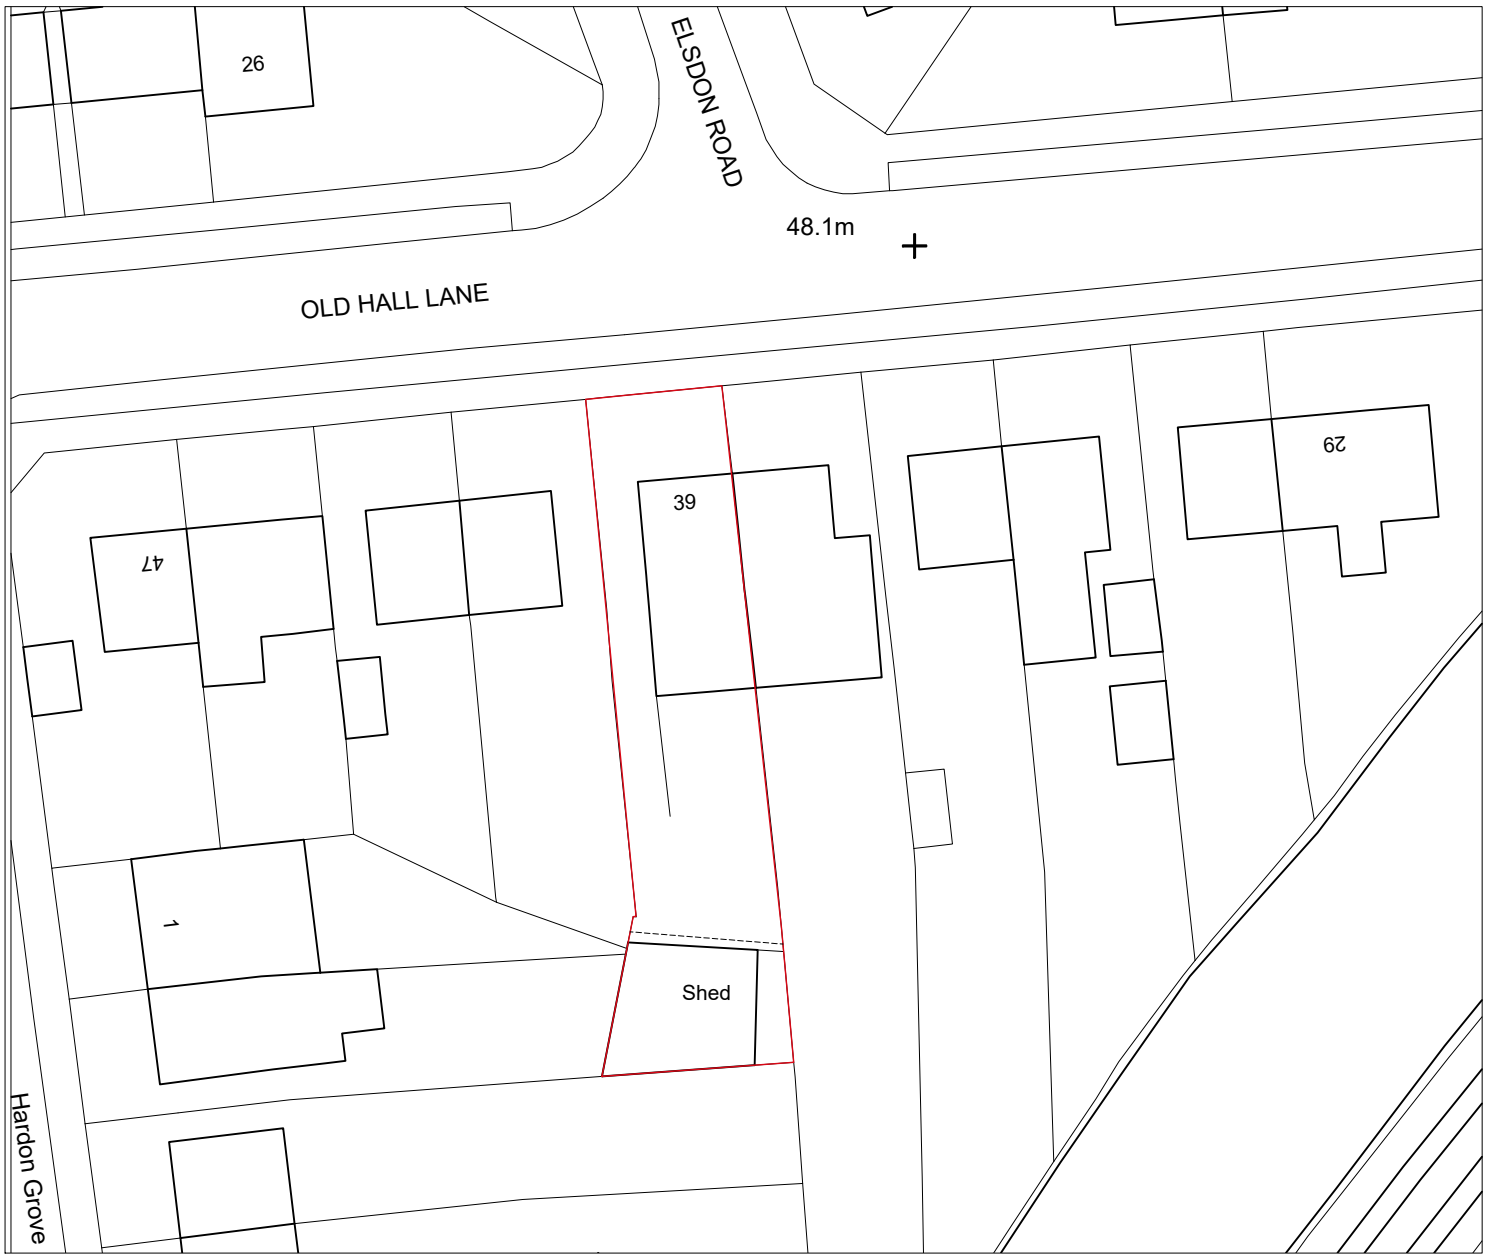

Shed status in Google satellite images from 2000 (Earliest available image) up to 2020

PROJECT

39 Old Hall Lane

SCALE 1 : 500 @ A4	CLIENT JH
DWG No. 191-PL-OS1(2)	DRAWING TITLE OS Location plan. Historical Status.
CONTRACT NO: 189 / STAGE CODE planning / REV.	

ISSUED		
	09/06/25	-

sj simon james arq ltd/**architects**