
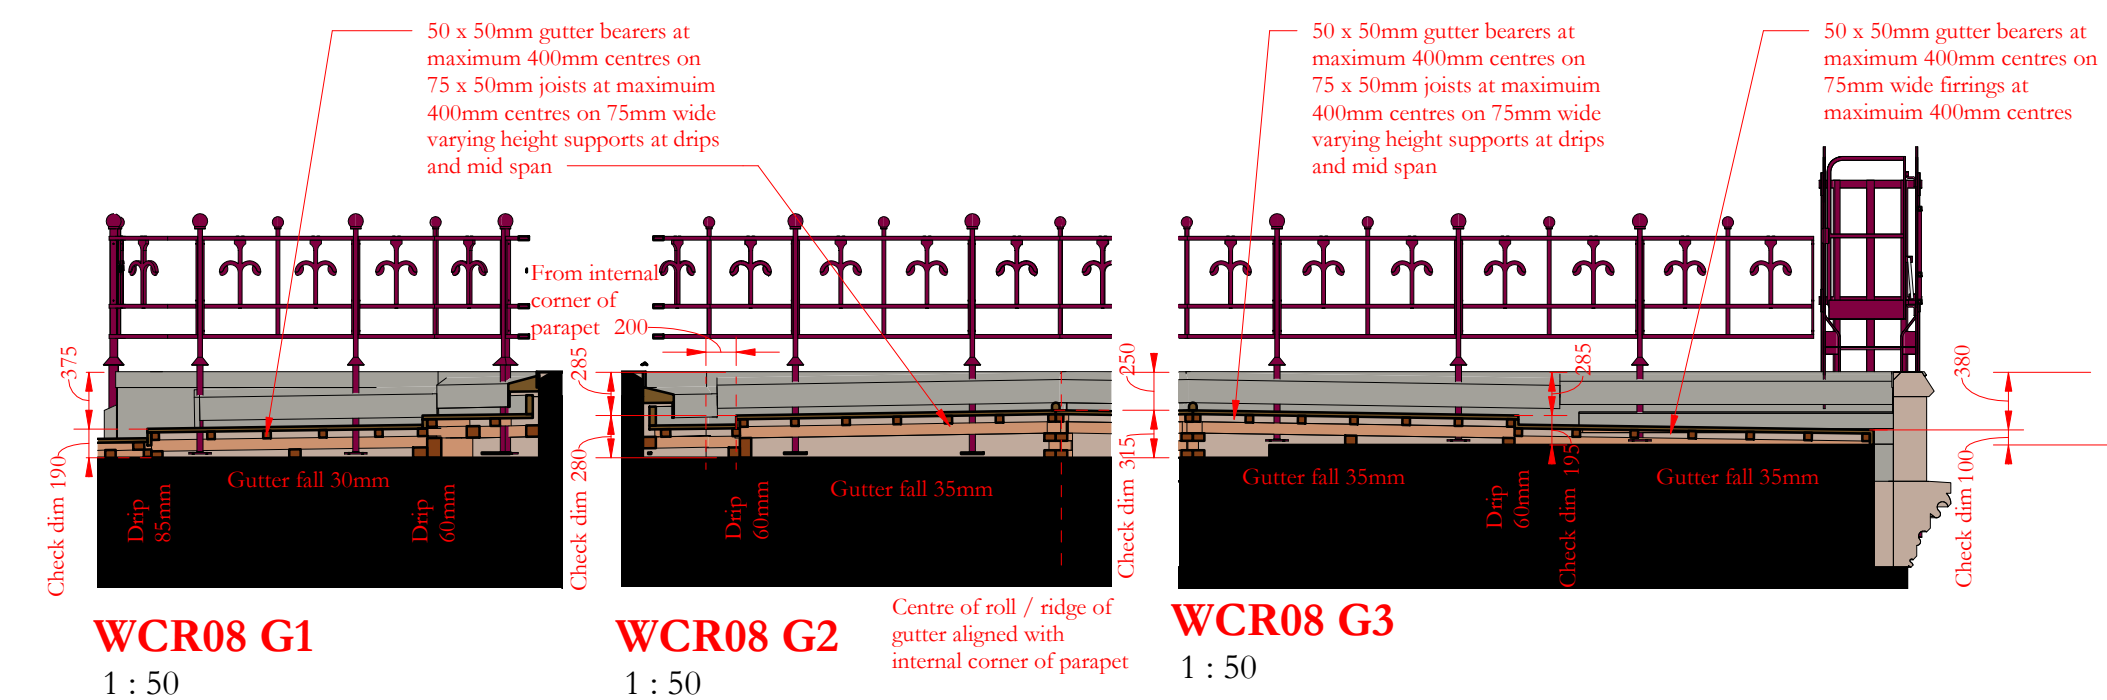
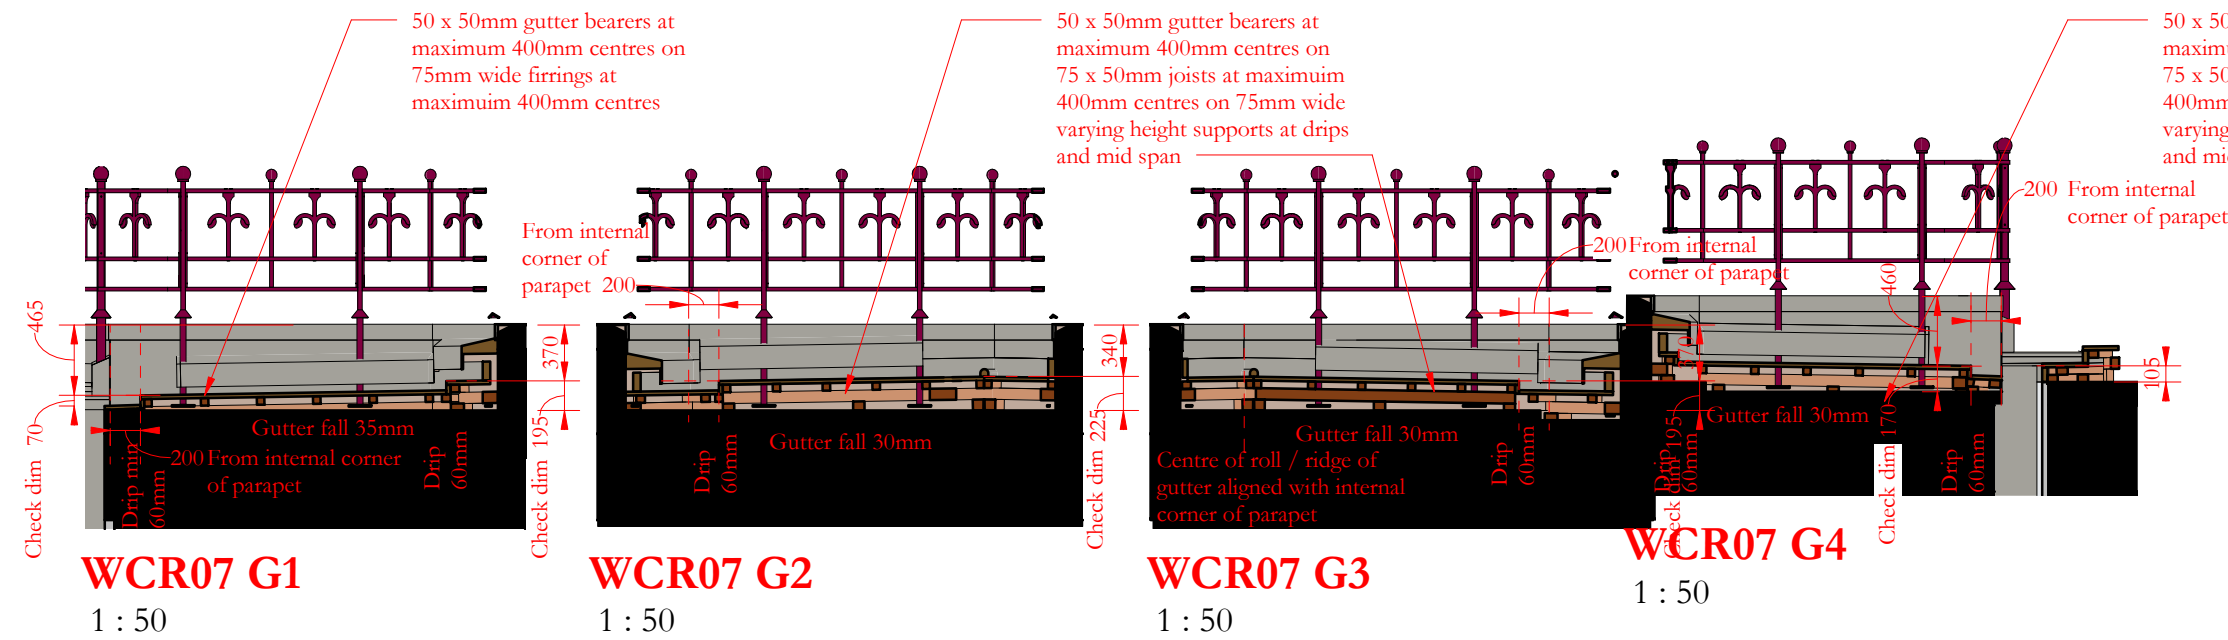
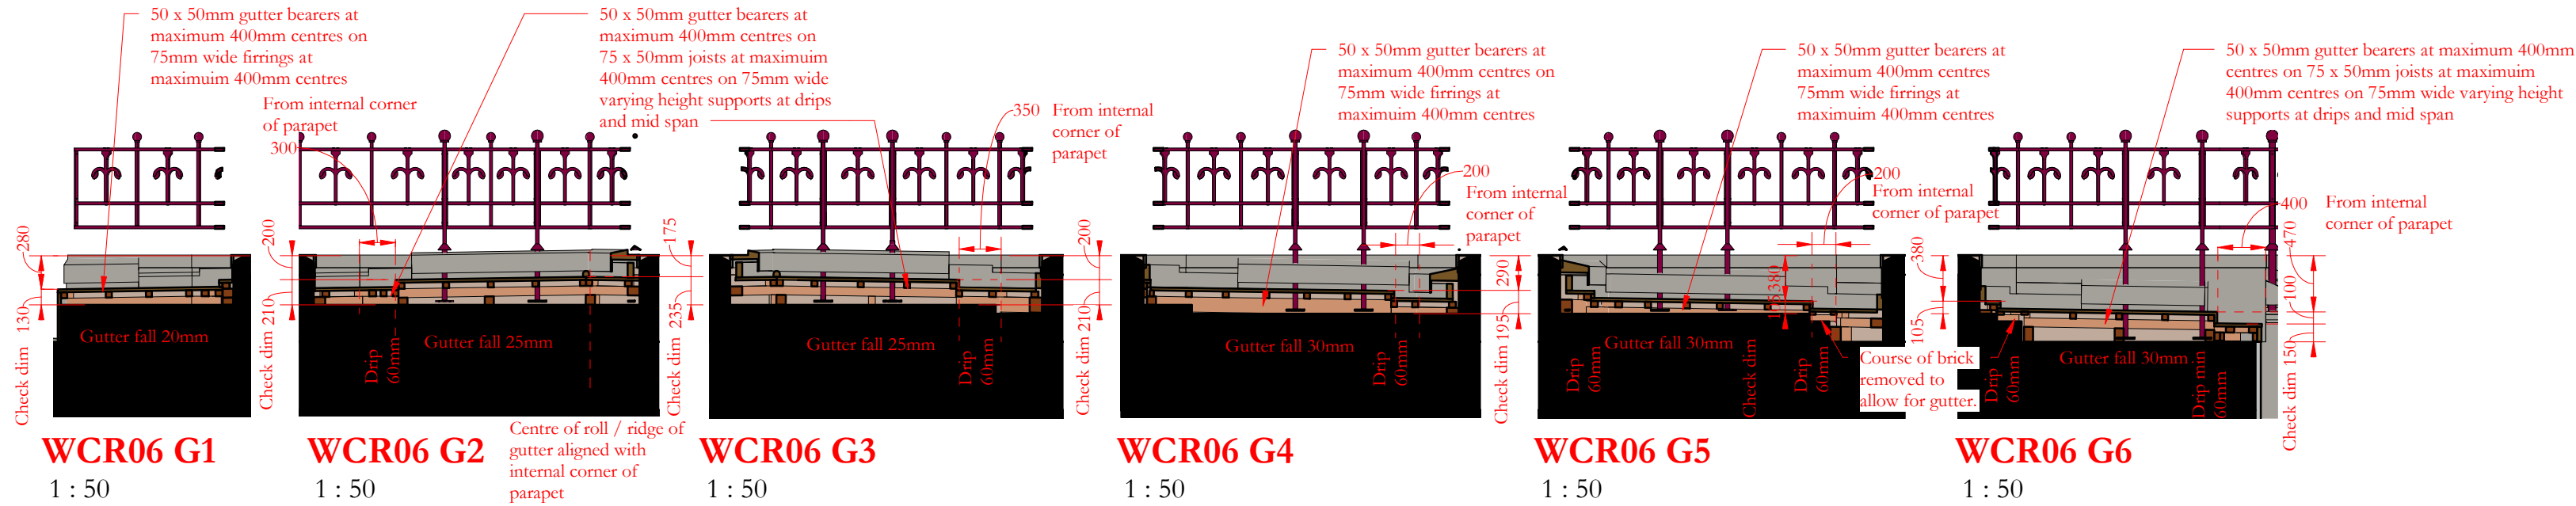


Notes:
Drawings are based on survey data and may not accurately represent what is physically present.
Do not scale from this drawing. All dimensions are to be verified on site before proceeding with the work.
All dimensions are in millimeters unless noted otherwise.
Purcell shall be notified in writing of any discrepancies.

Key Plan

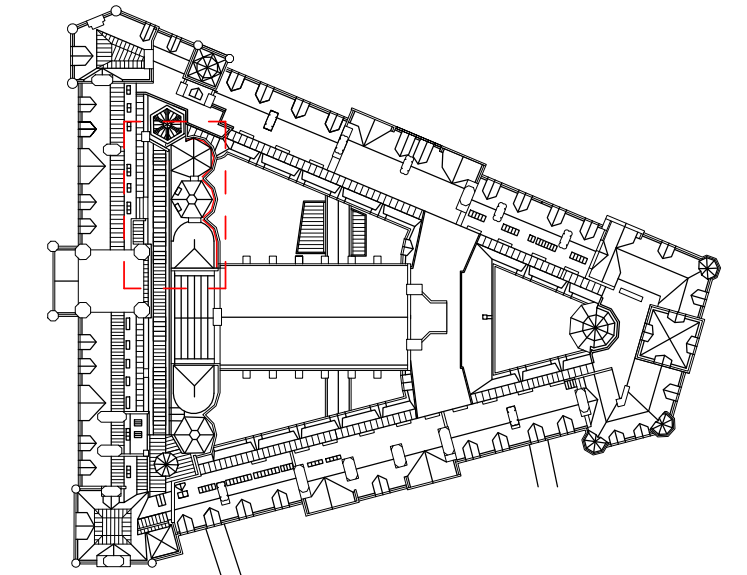

Revision 01: Additional higher bay and drip added at end of gutters to WCR08 adjacent to parapet returns at north side of Bees courtyard. Height of gutter to WCR06 raised by 30mm and location of drips to WCR06 amended

-	01/06/2023	GR	JRC	First issue
01	09/02/2024	GR	JRC	See note in revision cloud
ISSUE	DATE	APPROVED	DRAWN	DESCRIPTION



Project Office, Room 308, Town Hall, MANCHESTER M60 2L1
+44 (0) 7970 097 432
www.purcelluk.com

PROJECT STATUS	RIBA Stage 5		
CLIENT	Manchester City Council		
PROJECT	Our Town Hall		
DRAWING TITLE	Gutter Setting Out to WRC06, WRC07, WRC08		
SIZE & SCALE	A2: As indicated		
DRAWING STATUS	S4 Construction		
JOB NUMBER	236959		
DRAWING NO.	OTH-PUR-TH-RF-DWG-A-4434 01		REV

© PURCELL 2019. PURCELL ® IS THE TRADING NAME OF PURCELL ARCHITECTURE LTD.