
DNATA – MANCHESTER – ROOF DIMENSIONS

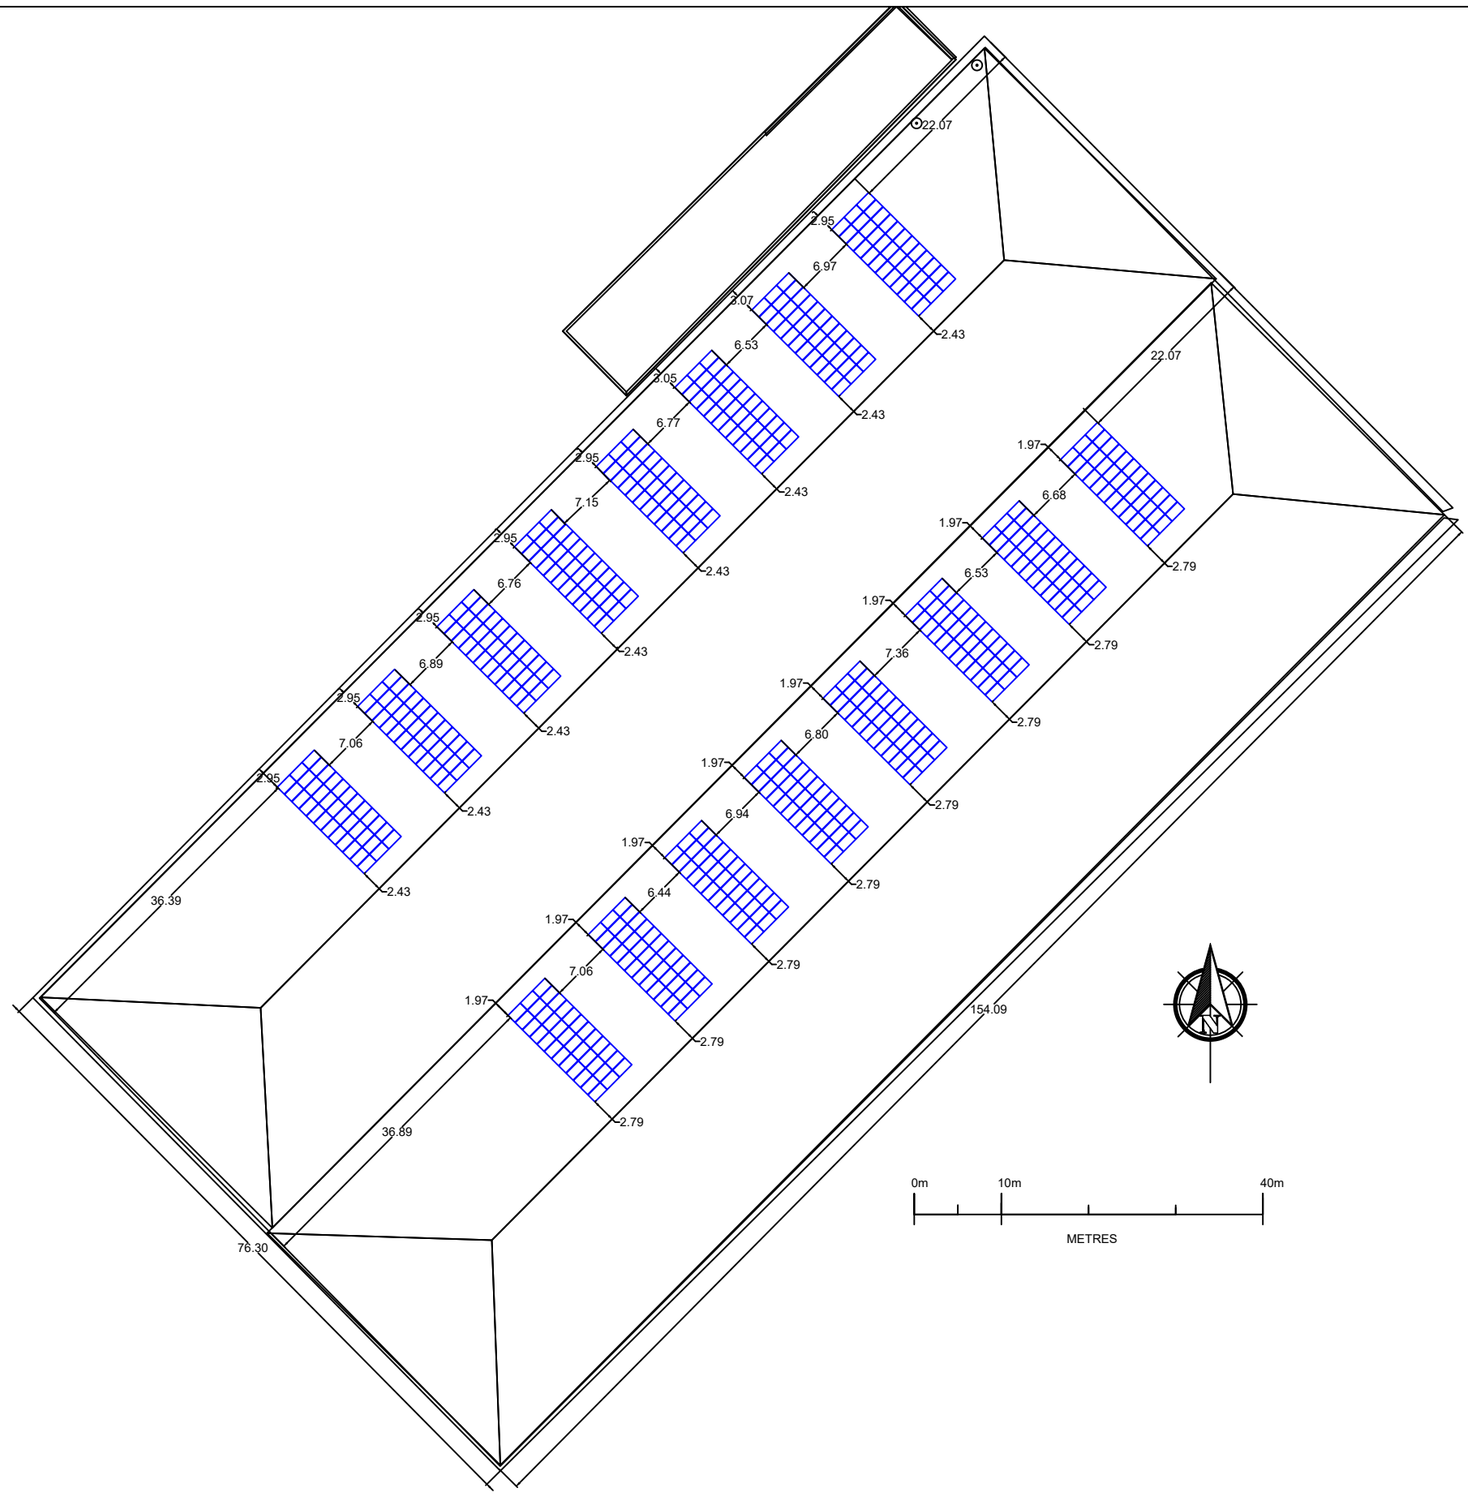

ARYA MOHANDAS

INSPIRED

INSPIRED PLC
CALDER HOUSE,
ST GEORGES PARK,
KIRKHAM,
LANCASHIRE,
PR4 2DZ

Project Name and Address
DNATA
PINFOLD LN
MANCHESTER
M90 5XR

Drawn by TH	Date 16.06.25
Checked by AM	Date 16.06.25
Approved by LR	Date 16.06.25

General Notes	No.	Revision/Issue	Date
*All Dimensions are in metres.			

Project 00000	
Date 16.06.25	Sheet 1/1
Scale NTS	
Drawing No. 001	

FILE NAME: DNATA Manchester – Design Drawings.dwg