


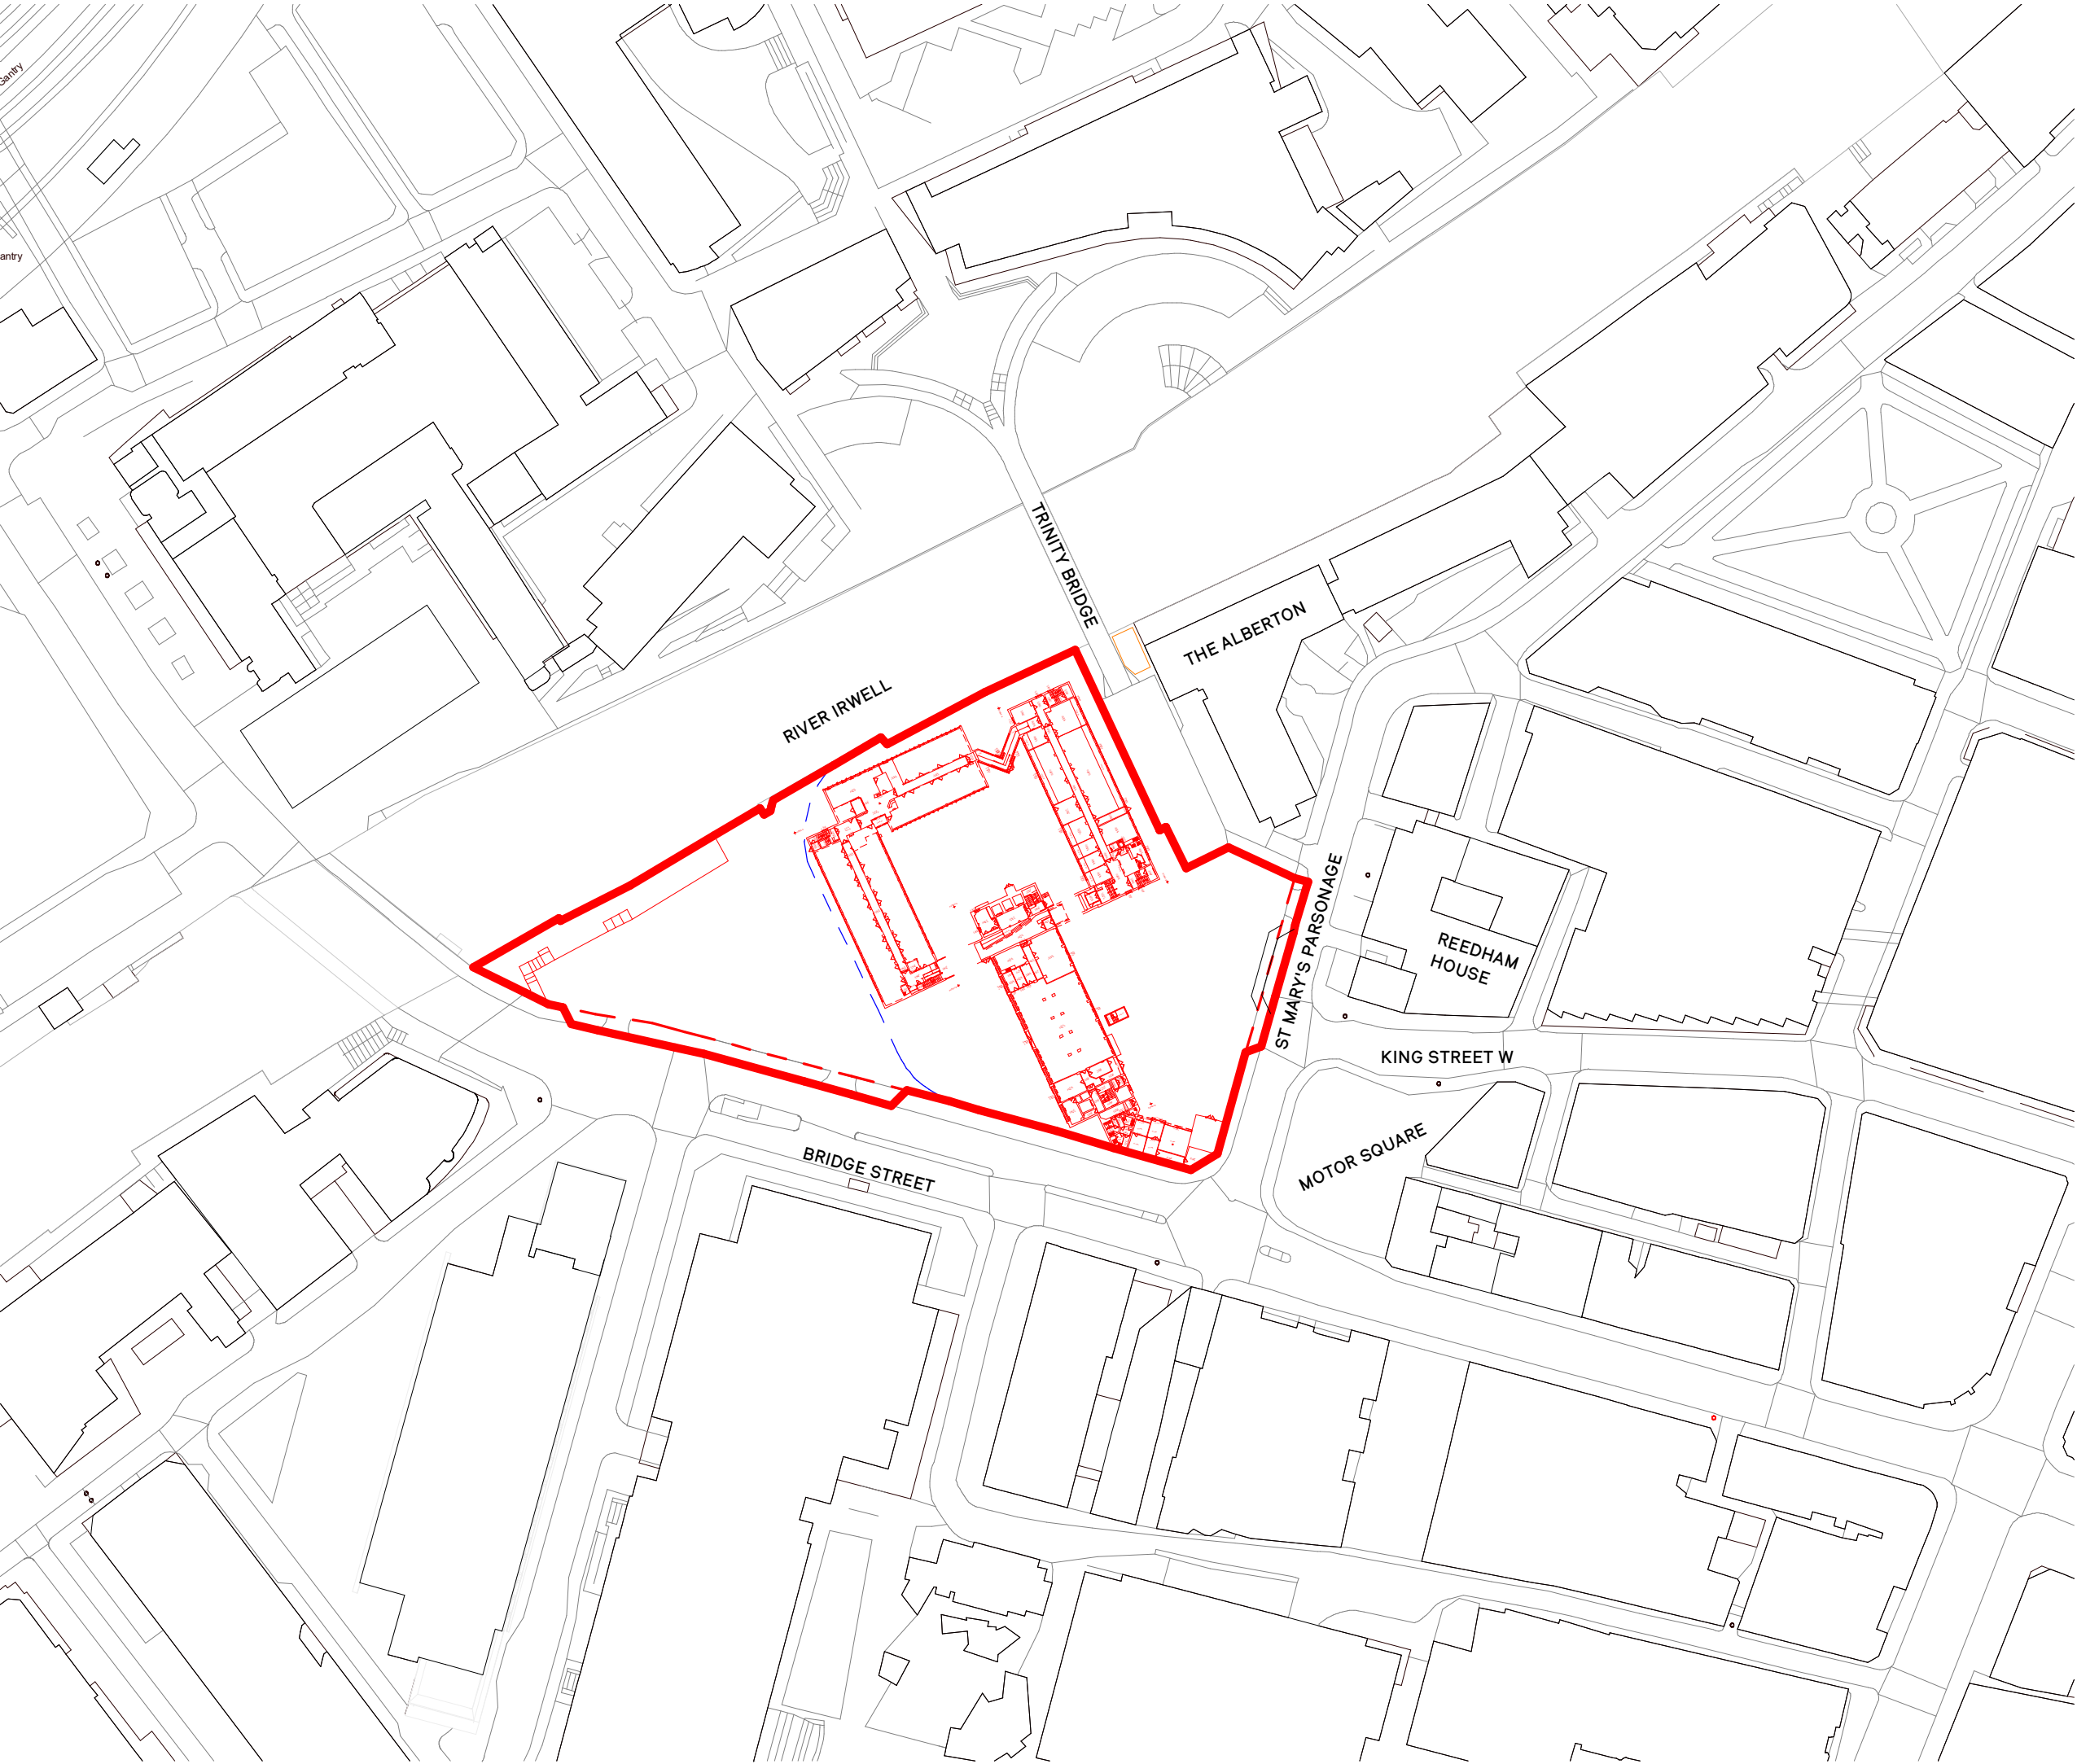

General Notes

No implied licence exists. This drawing should not be used to calculate areas for the purposes of valuation.
Do not scale this drawing for construction purposes. All dimensions to be checked on site by the contractor and such dimensions to be their responsibility.
All work must comply with relevant British Standards and Building Regulations requirements. Drawing errors and omissions to be reported to the architect.

Notes

Information issued by MK Surveys
on 08/10/20.



Key Plan

- Albert Bridge House Planning Application Boundary
- Site extents
- MCC Carpark Boundary
- Proposed Demolition

3 Brewhouse Yard
London, EC1V 4JQ

hello@egretwest.com
+44 (0) 20 7549 1730

INFORMATION

Project No. 0476

Project Name
Albert Bridge House

Drawing Title

Existing Site Demolition Plan

Client	Oval Properties 1801 Ltd		
Scale @A3	1 : 1250		
Date	03/03/25		
Drawn by	YN		
Checked by	EB		

P1	03/06/25	Issue for Planning	SEW
Rev	Date	Reason	Chk

Drawing Number	Rev.
0476-SEW-ZZ-ZZ-DR-A-PL0001	P1