
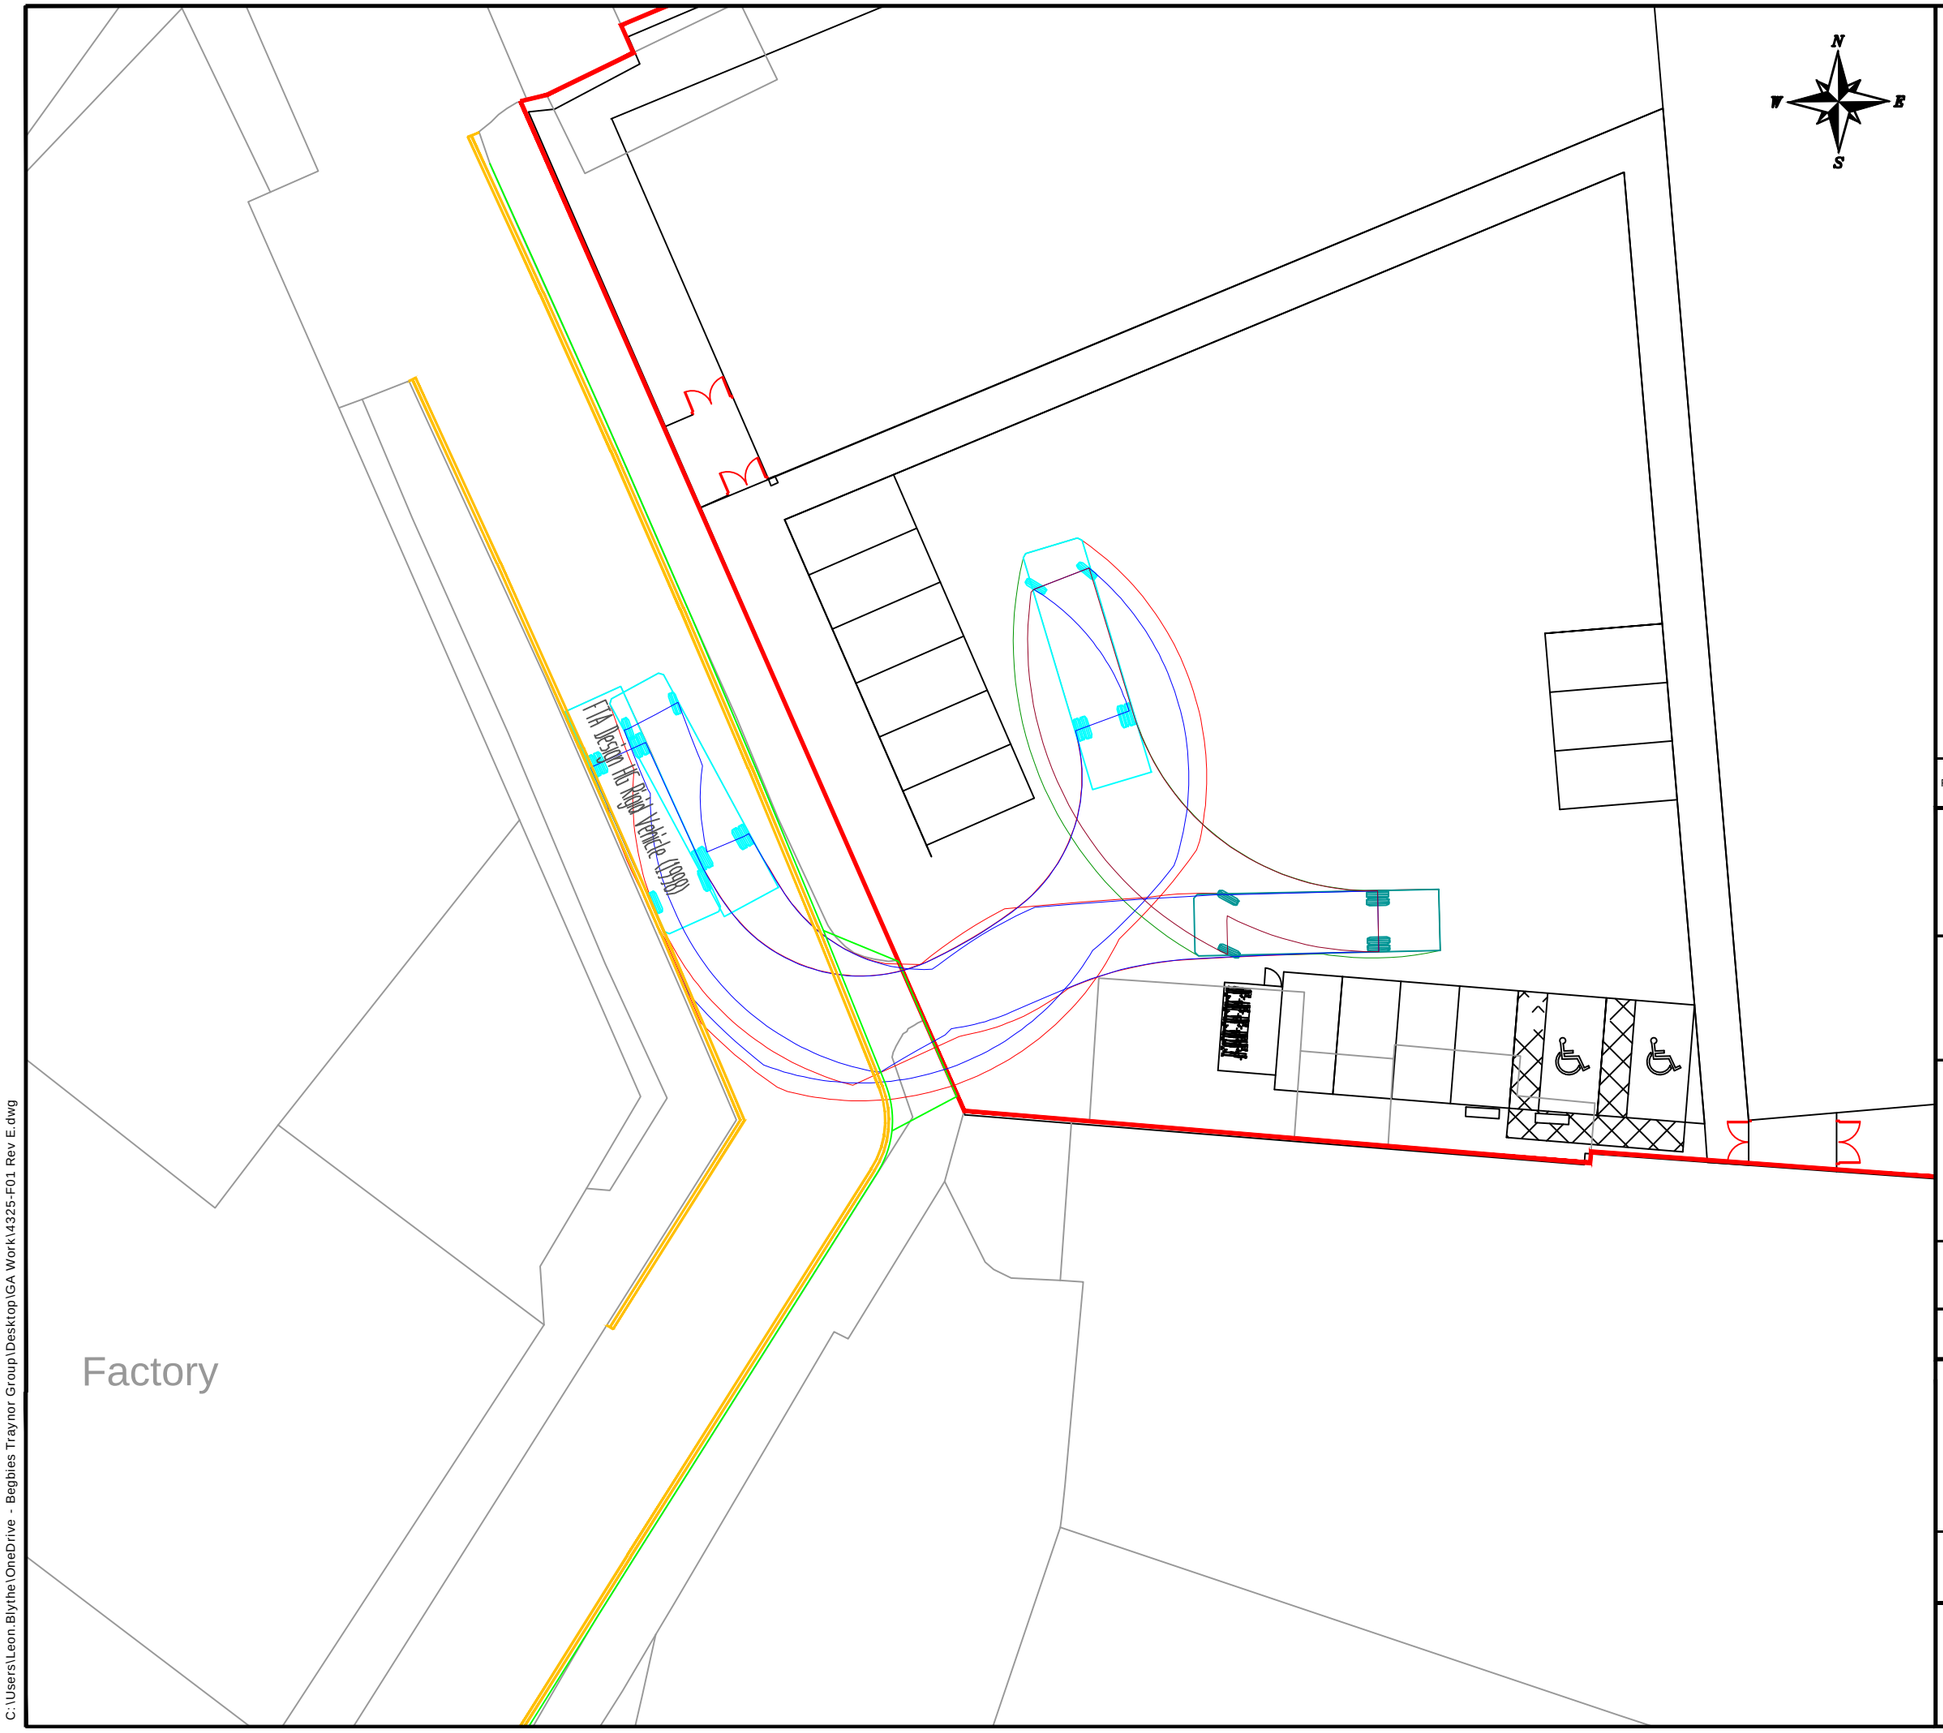


NOTES

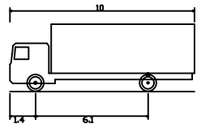

FTA Design HG Rigid Vehicle (1998)

Overall Length	10.000m
Overall Width	2.500m
Overall Body Height	3.645m
Min Body Ground Clearance	0.440m
Track Width	2.470m
Lock to Lock Time	3.00s
Kerb to Kerb Turning Radius	11.000m

REV	DETAILS	DRAWN	CHECKED	DATE

CLIENT:

ZULFIQAR ALI

PROJECT:

CLIFTON STREET,
MANCHESTER

DRAWING TITLE:

SWEPT PATH ANALYSIS

SCALES:

1:250 @ A3

DRAWN:	CHECKED:	DATE:
LB	PJW	DEC 24

Eddisons
340 Deansgate
Manchester
M3 4LY

Email: info@croftts.co.uk
Tel: 0161 837 7380
Web: www.eddisons.com/services/transport-planning

DRAWING NUMBER:	REVISION:
4325-SP02	C

Eddisons

C:\Users\Leon.Blythe\OneDrive - Begbies Traynor Group\Desktop\GA Work\4325-F01 Rev E.dwg