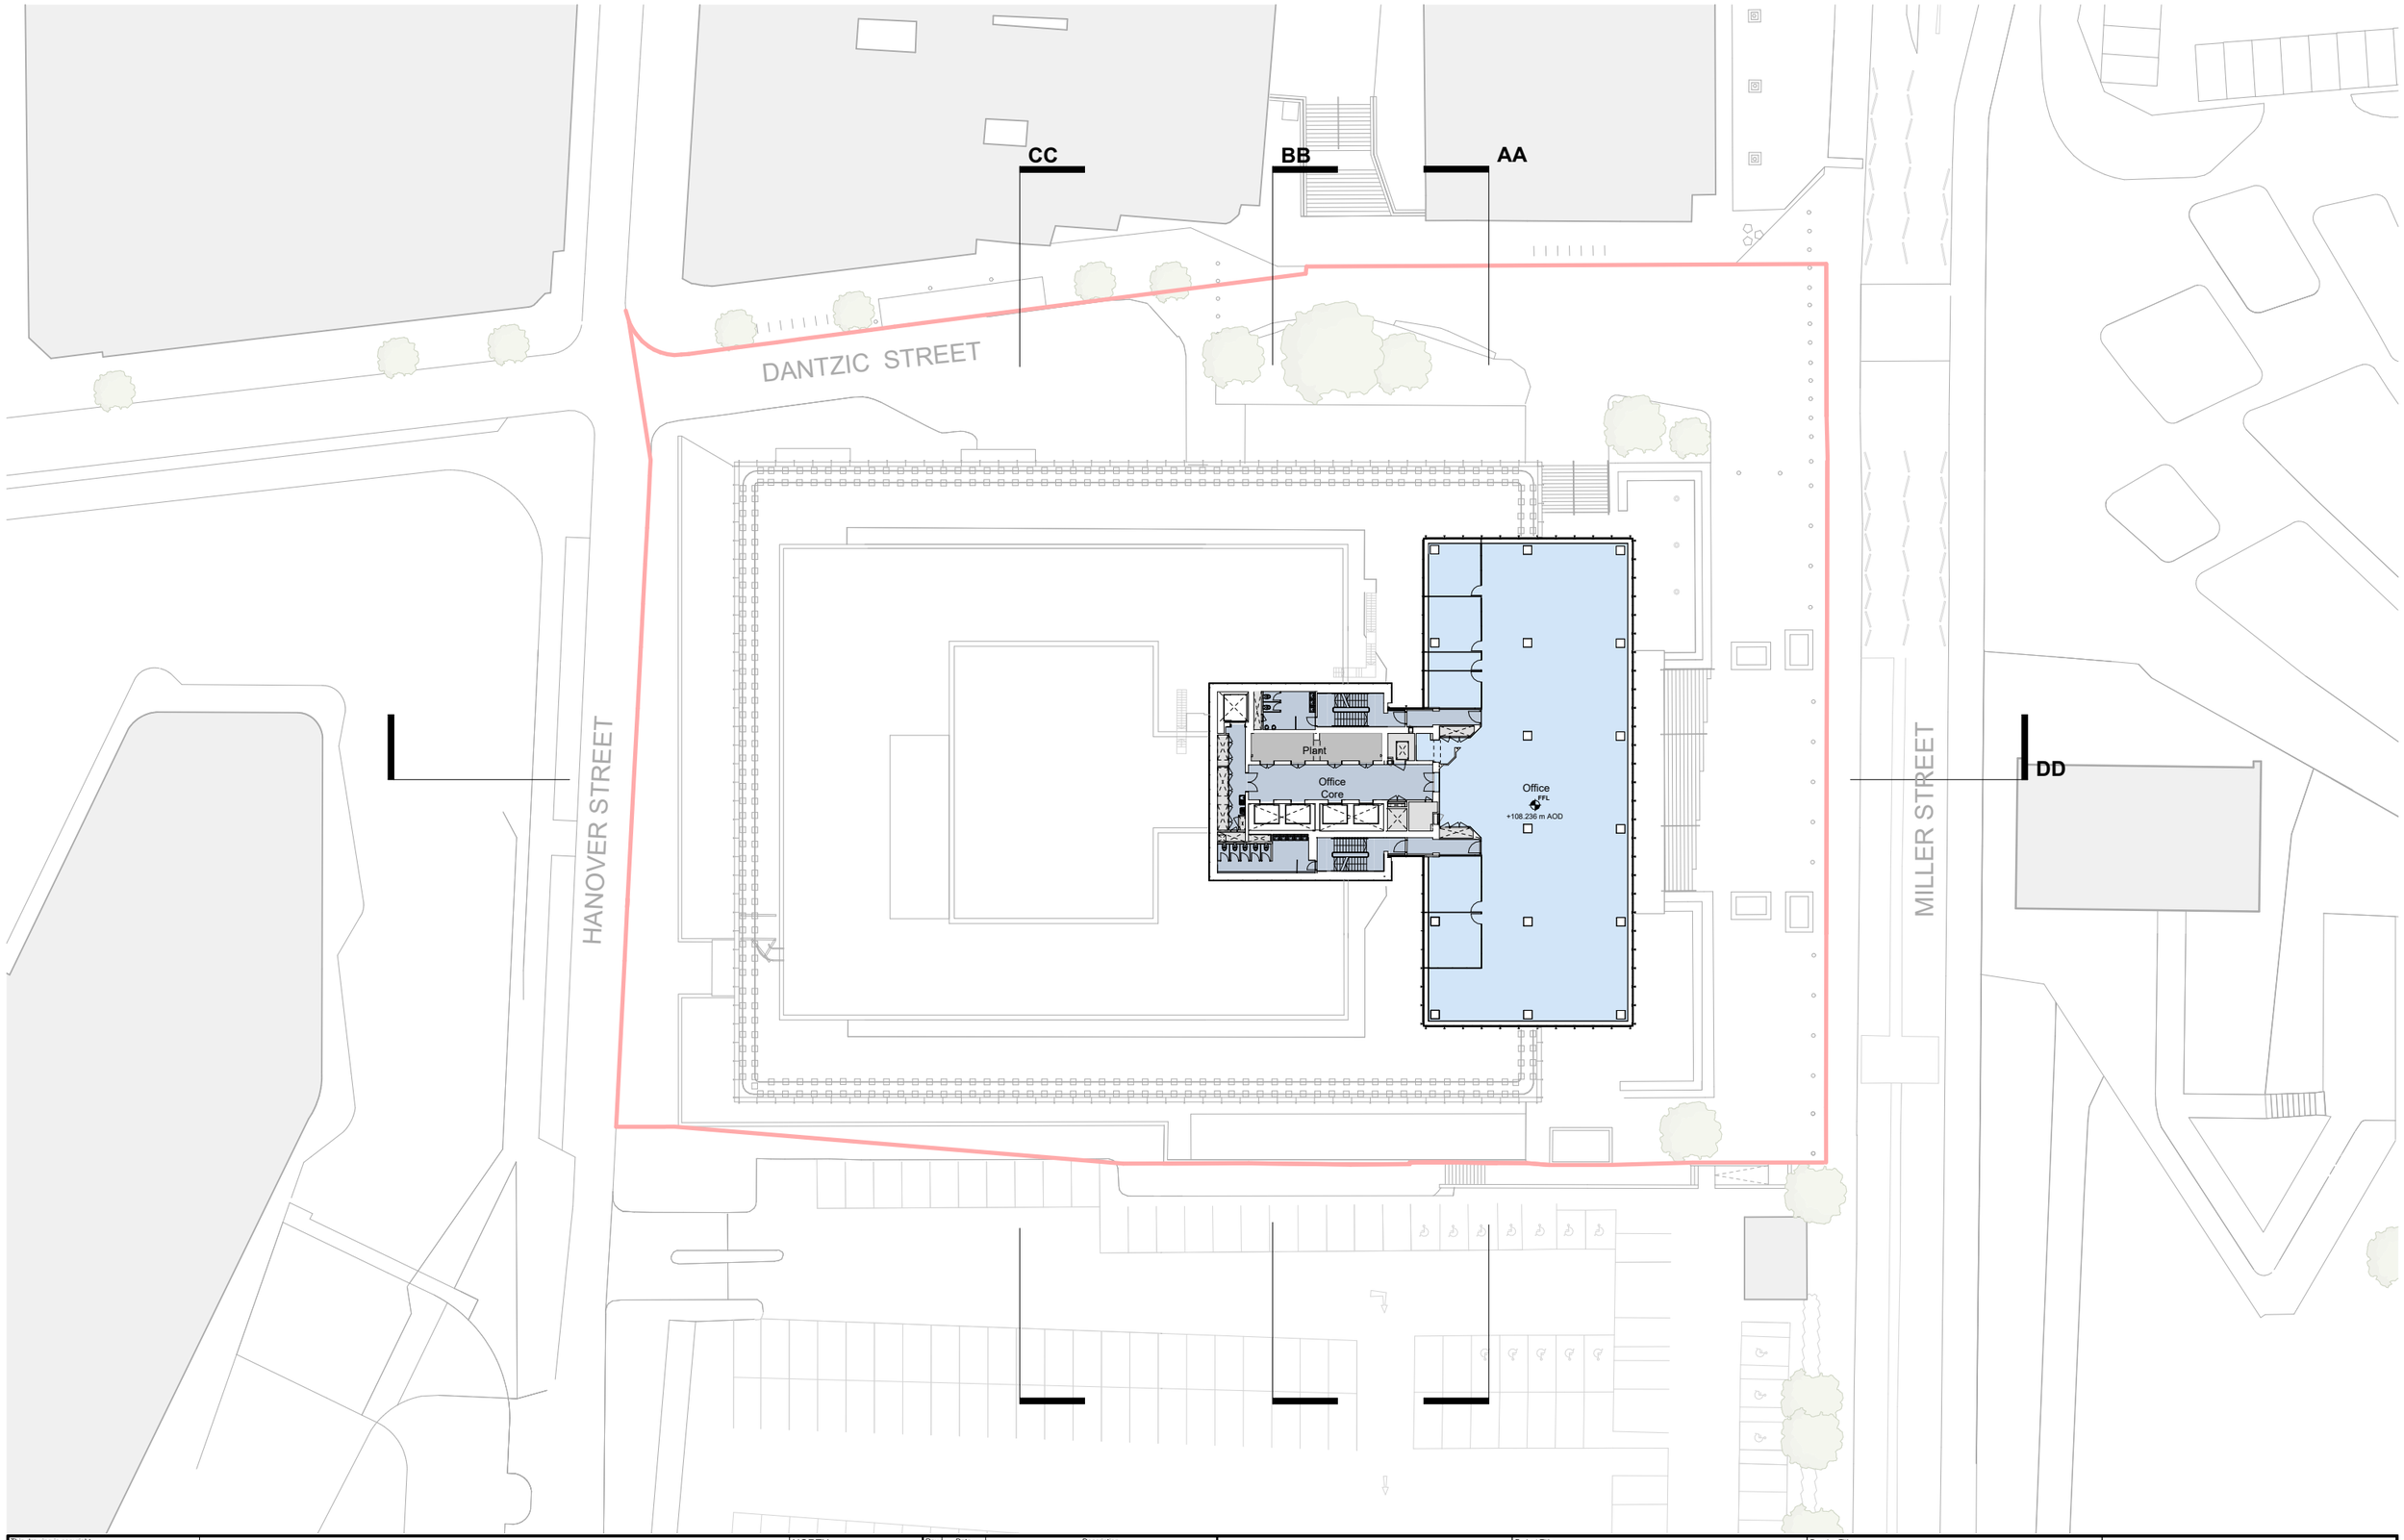

This drawing is copyright
Do not scale off dimensions.
All dimensions to be checked on site by contractor.
Contractor to report any dimensional discrepancies, errors or omissions prior to commencing on site.

SimpsonHaugh drawings have been created from a Hollis 3-dimensional model. Where Hollis survey information was unavailable or required further detail, drawings have been supplemented through additional information such as Plowman Craven 2-dimensional measured survey drawings, historic records, historic publications and site measurements/observations. All details and dimensions to be verified through further intrusive and measured surveys.

NORTH

Rev	Date	Description
P01	2025-04-10	Planning Submission

Project Title
Project Sam
Miller Street, Manchester
M60 0AL

Status
PLANNING

Drawing Title
General Arrangement
Existing Plan
Level 17

Project No
10518

Scale
1 : 500 @ A3

SHP Drawing Code PROJ - ORIG - ZONE - ROLE - CLASS - TYPE - LOC - SEQ
10518-SHA-Z1-A-B5D8-G200-XP-17-001

Revision
P01

simpsonhaugh
Manchester +44 (0)161 835 2345
London +44 (0)20 7549 4000
Birmingham +44 (0)121 233 1874

© SimpsonHaugh Architects Ltd 2025