



VIEW 01

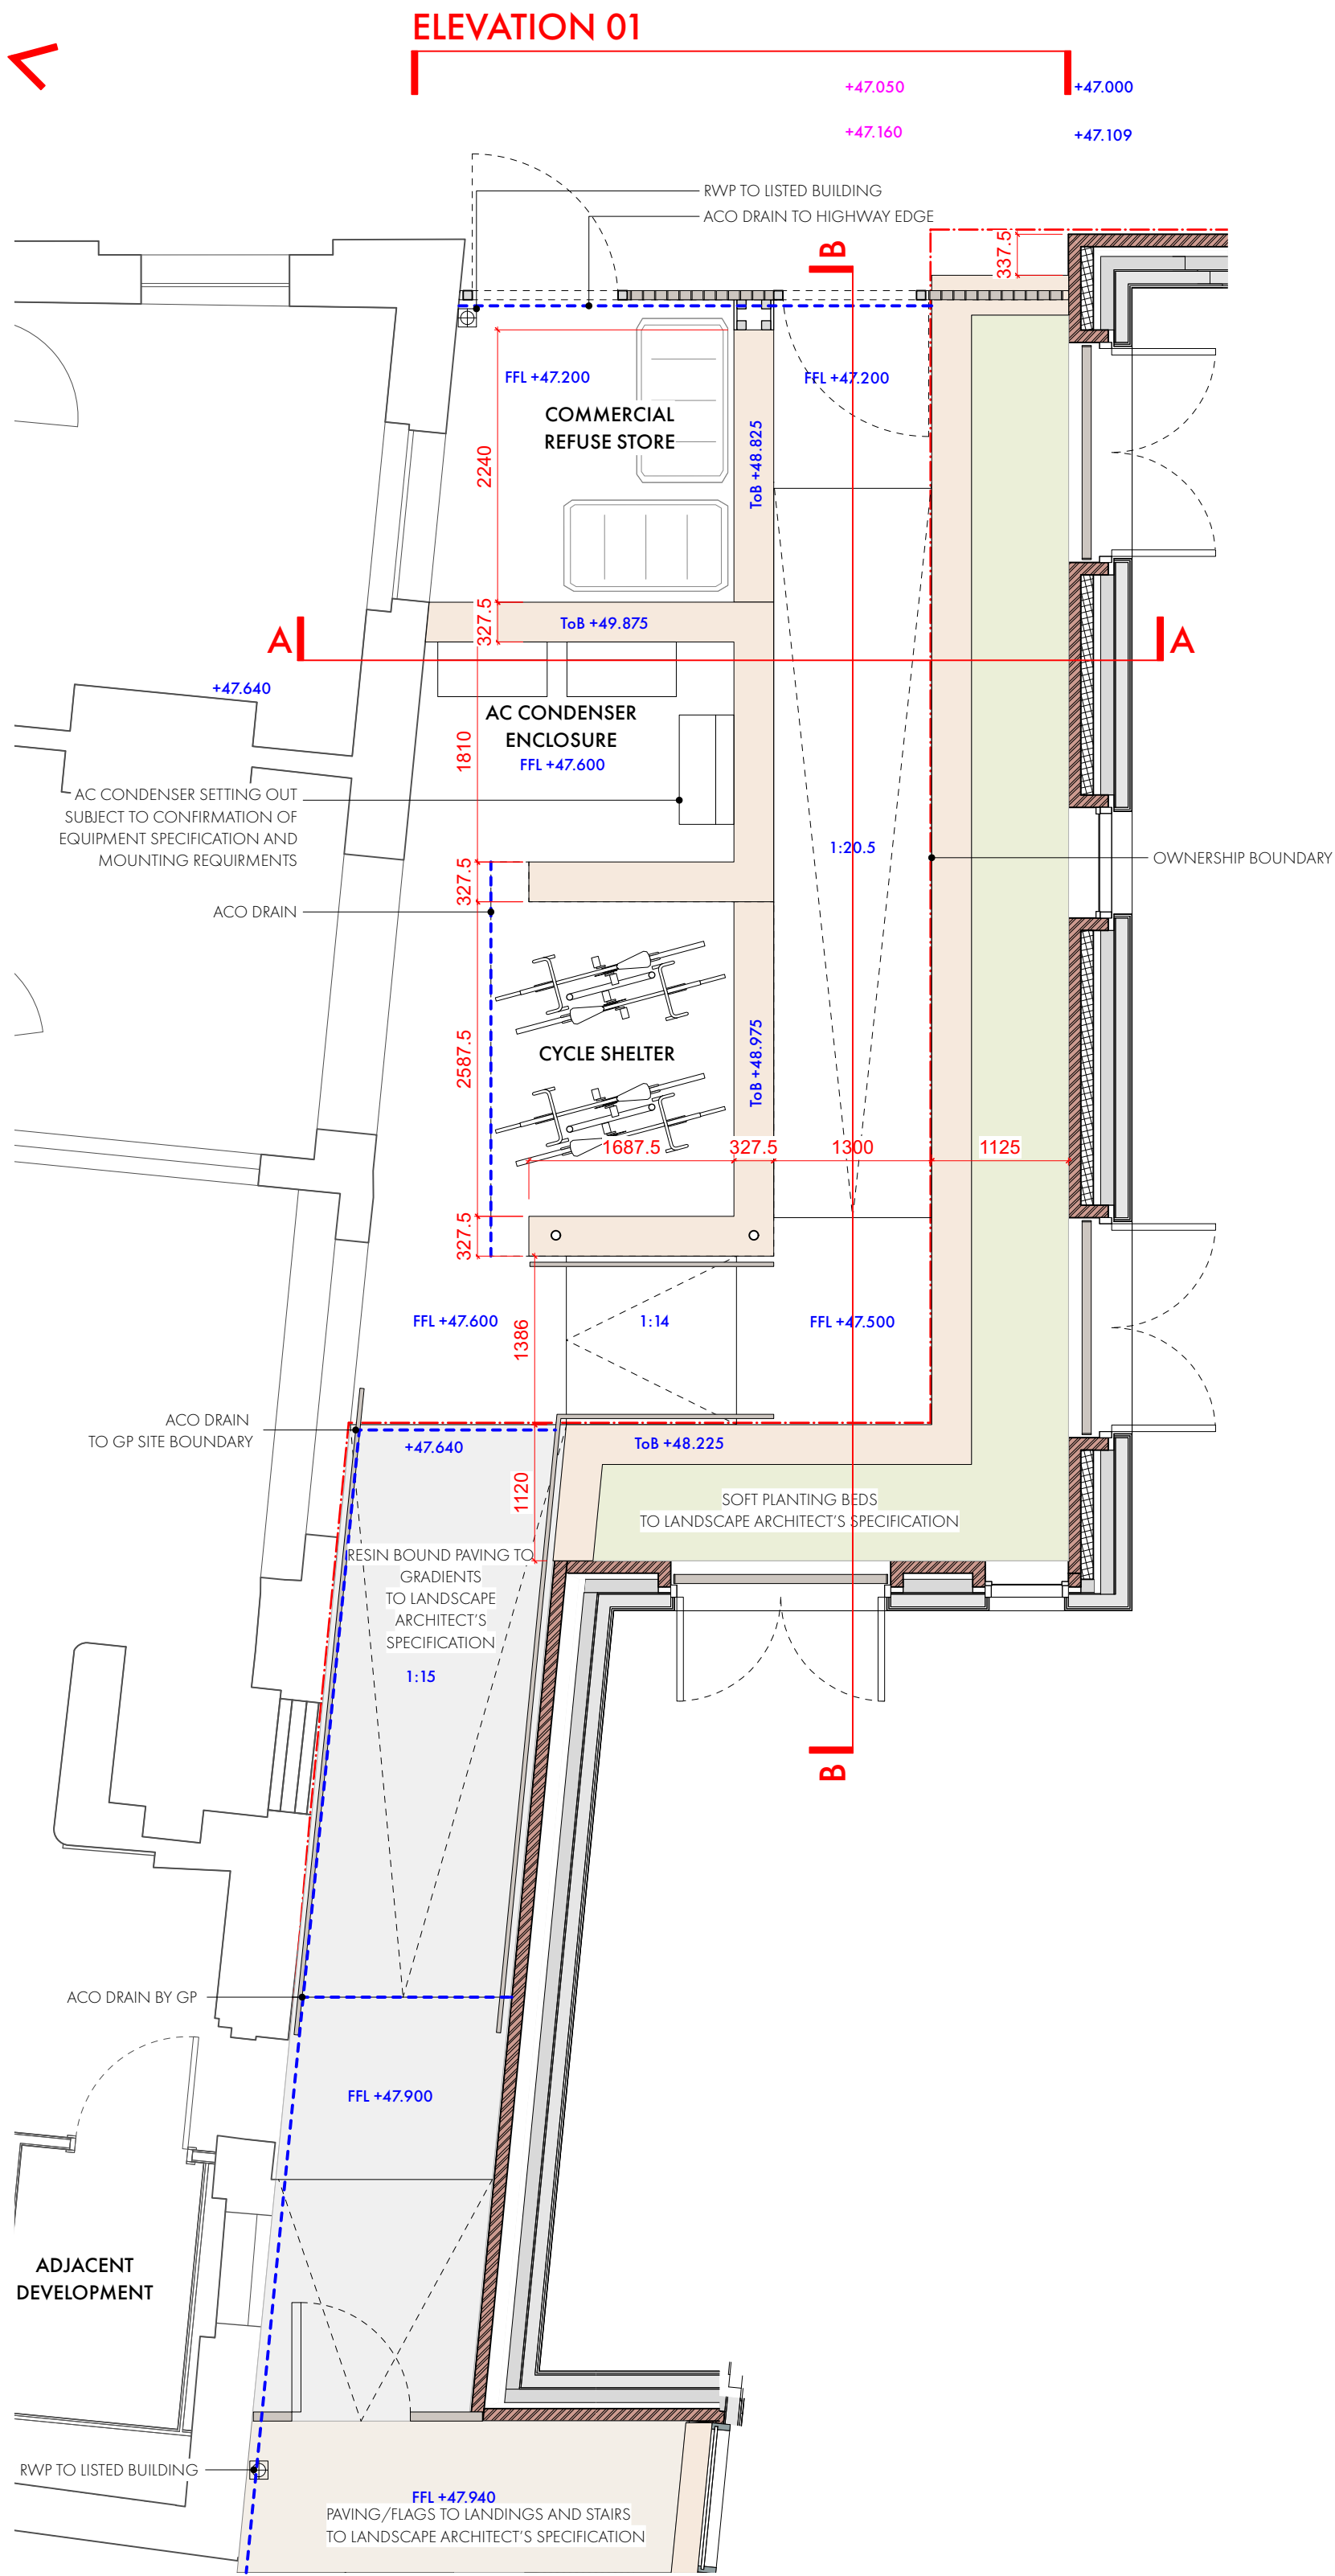

VIEW 01 – VIEW ALONG BROCK ST.

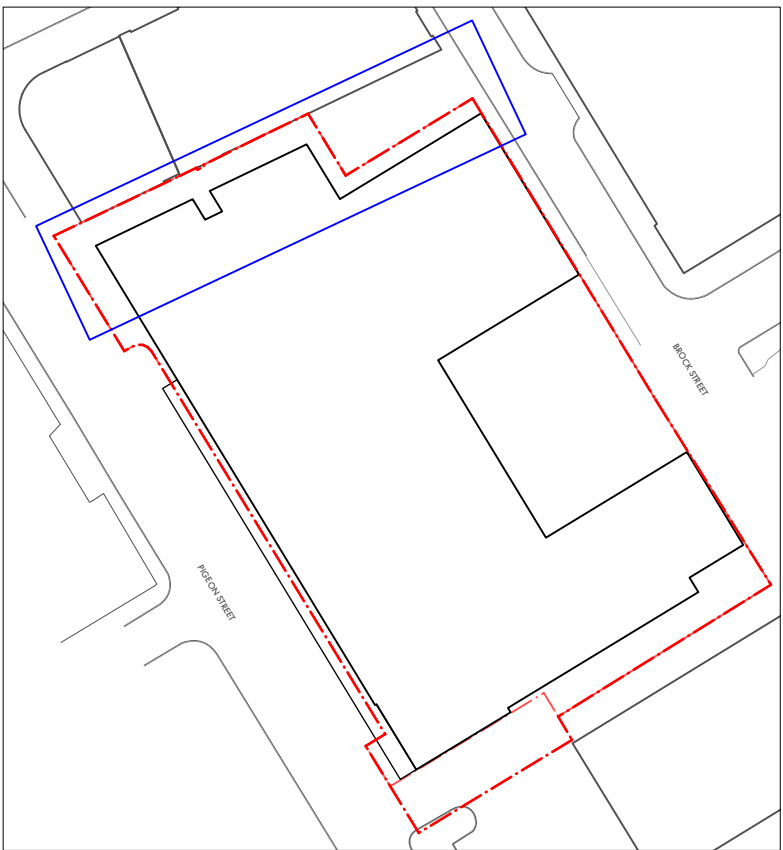

KEY PLAN – 1:500

REVISION	DATE	DESCRIPTION
P01	18/11/2024	PRELIMINARY ISSUE
P02	12/02/2025	REVISED TO MCCAULS COMMENTS

OMI Architects			
31 Blackfriars Road, Salford, Manchester, M3 7AQ +44(0)161 832 3242 / info@omiarchitects.com / www.omiarchitects.com			
PROJECT	LAYSTALL STREET – NEWBUILD APARTMENTS		
DRAWING	External Works Scope – Laystall St		
DATE	NOV 22	DRAWN BY	LG
JOB NO.	1383	DWG. NO.	1383-OMI-XX-00-DR-A-A3904-P02
		SCALE	1:50/1:25 @A1