




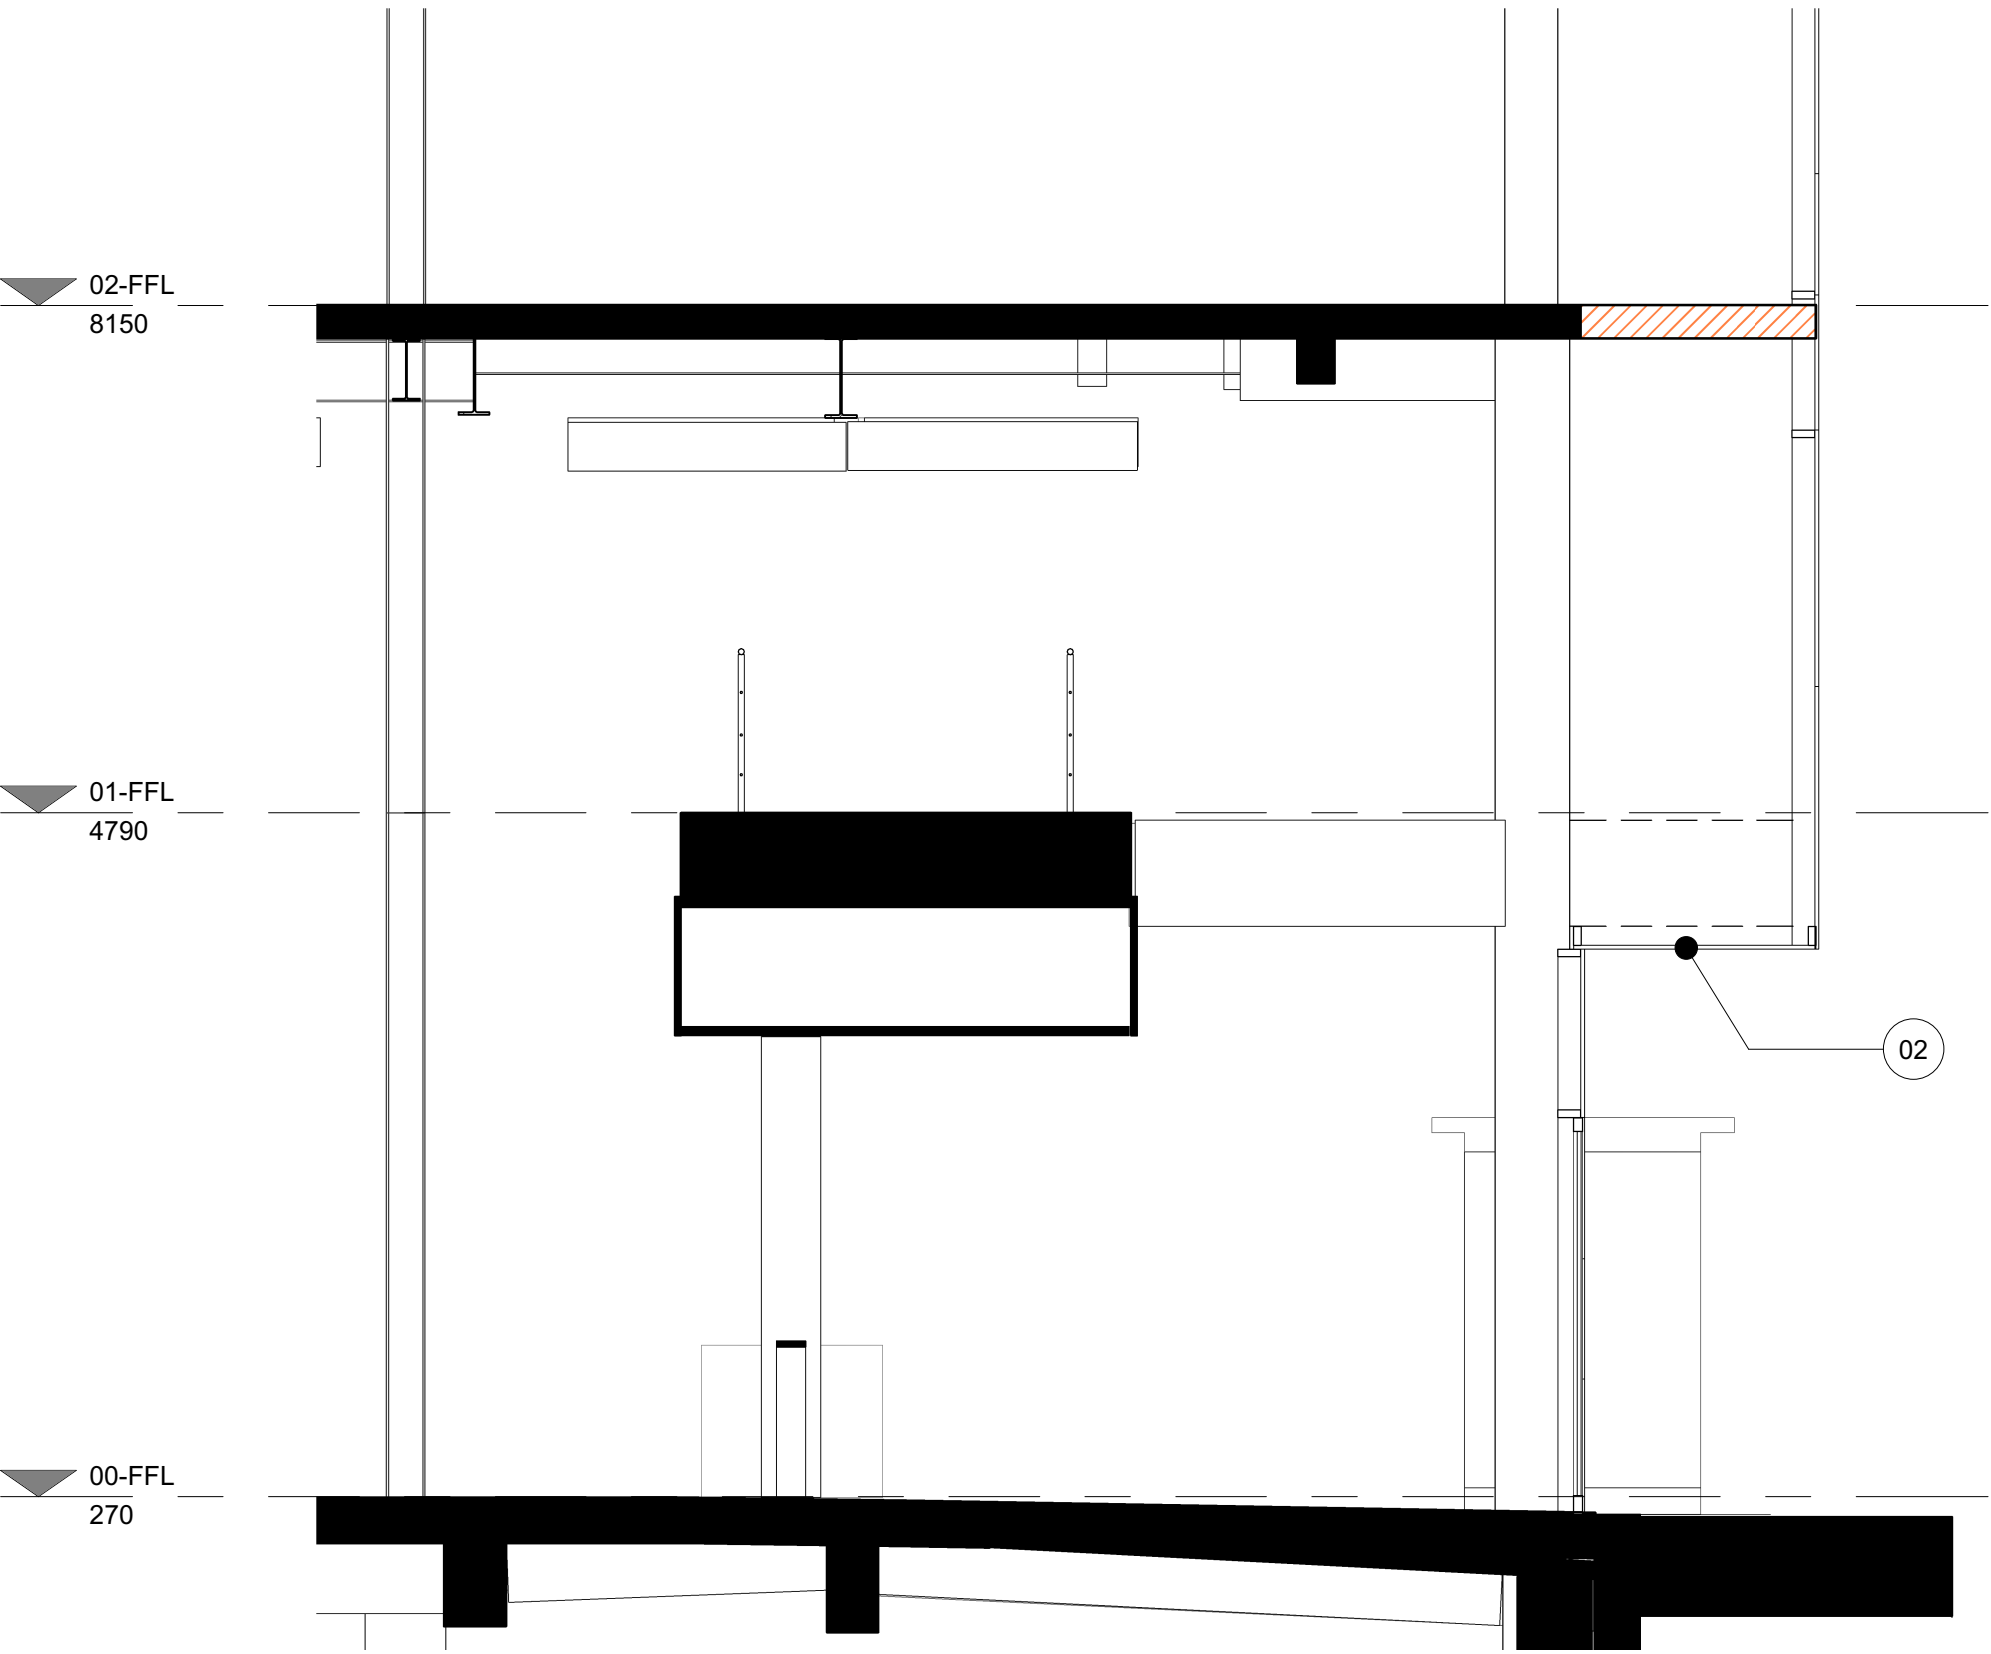


Strip Section B1 - Entrance
1 : 50

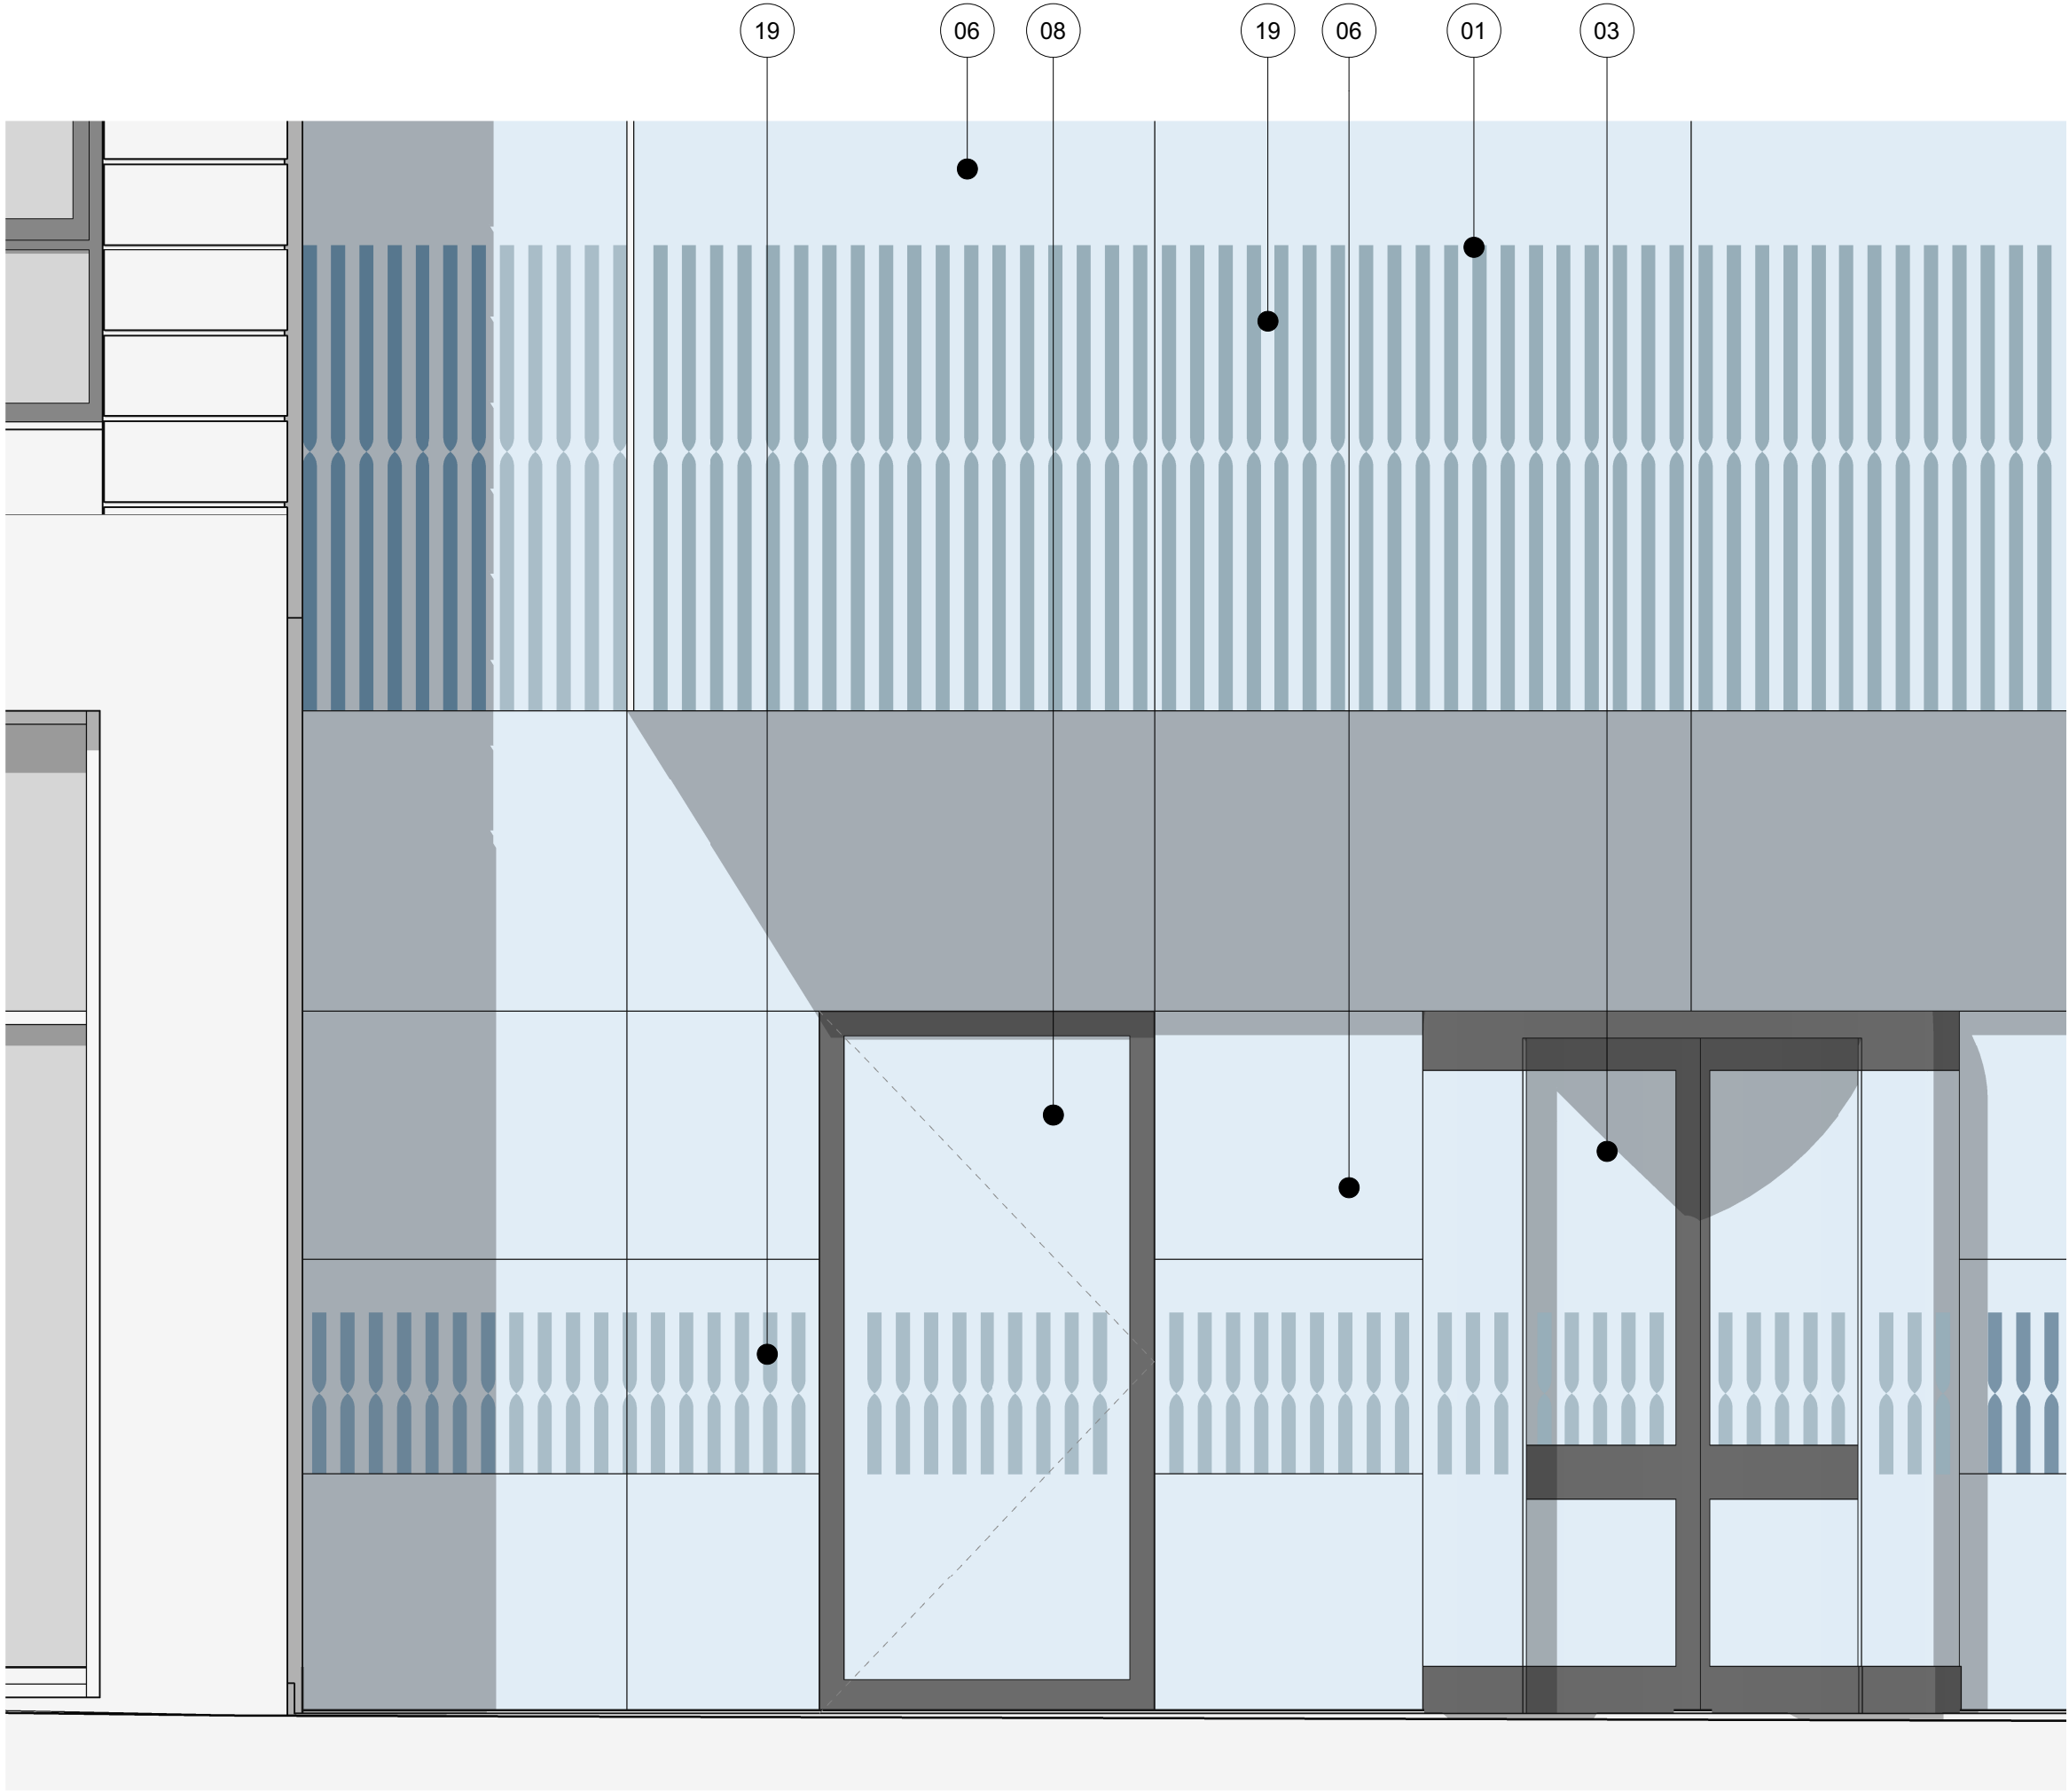

A Bay Elevation - Entrance Detail
1 : 25

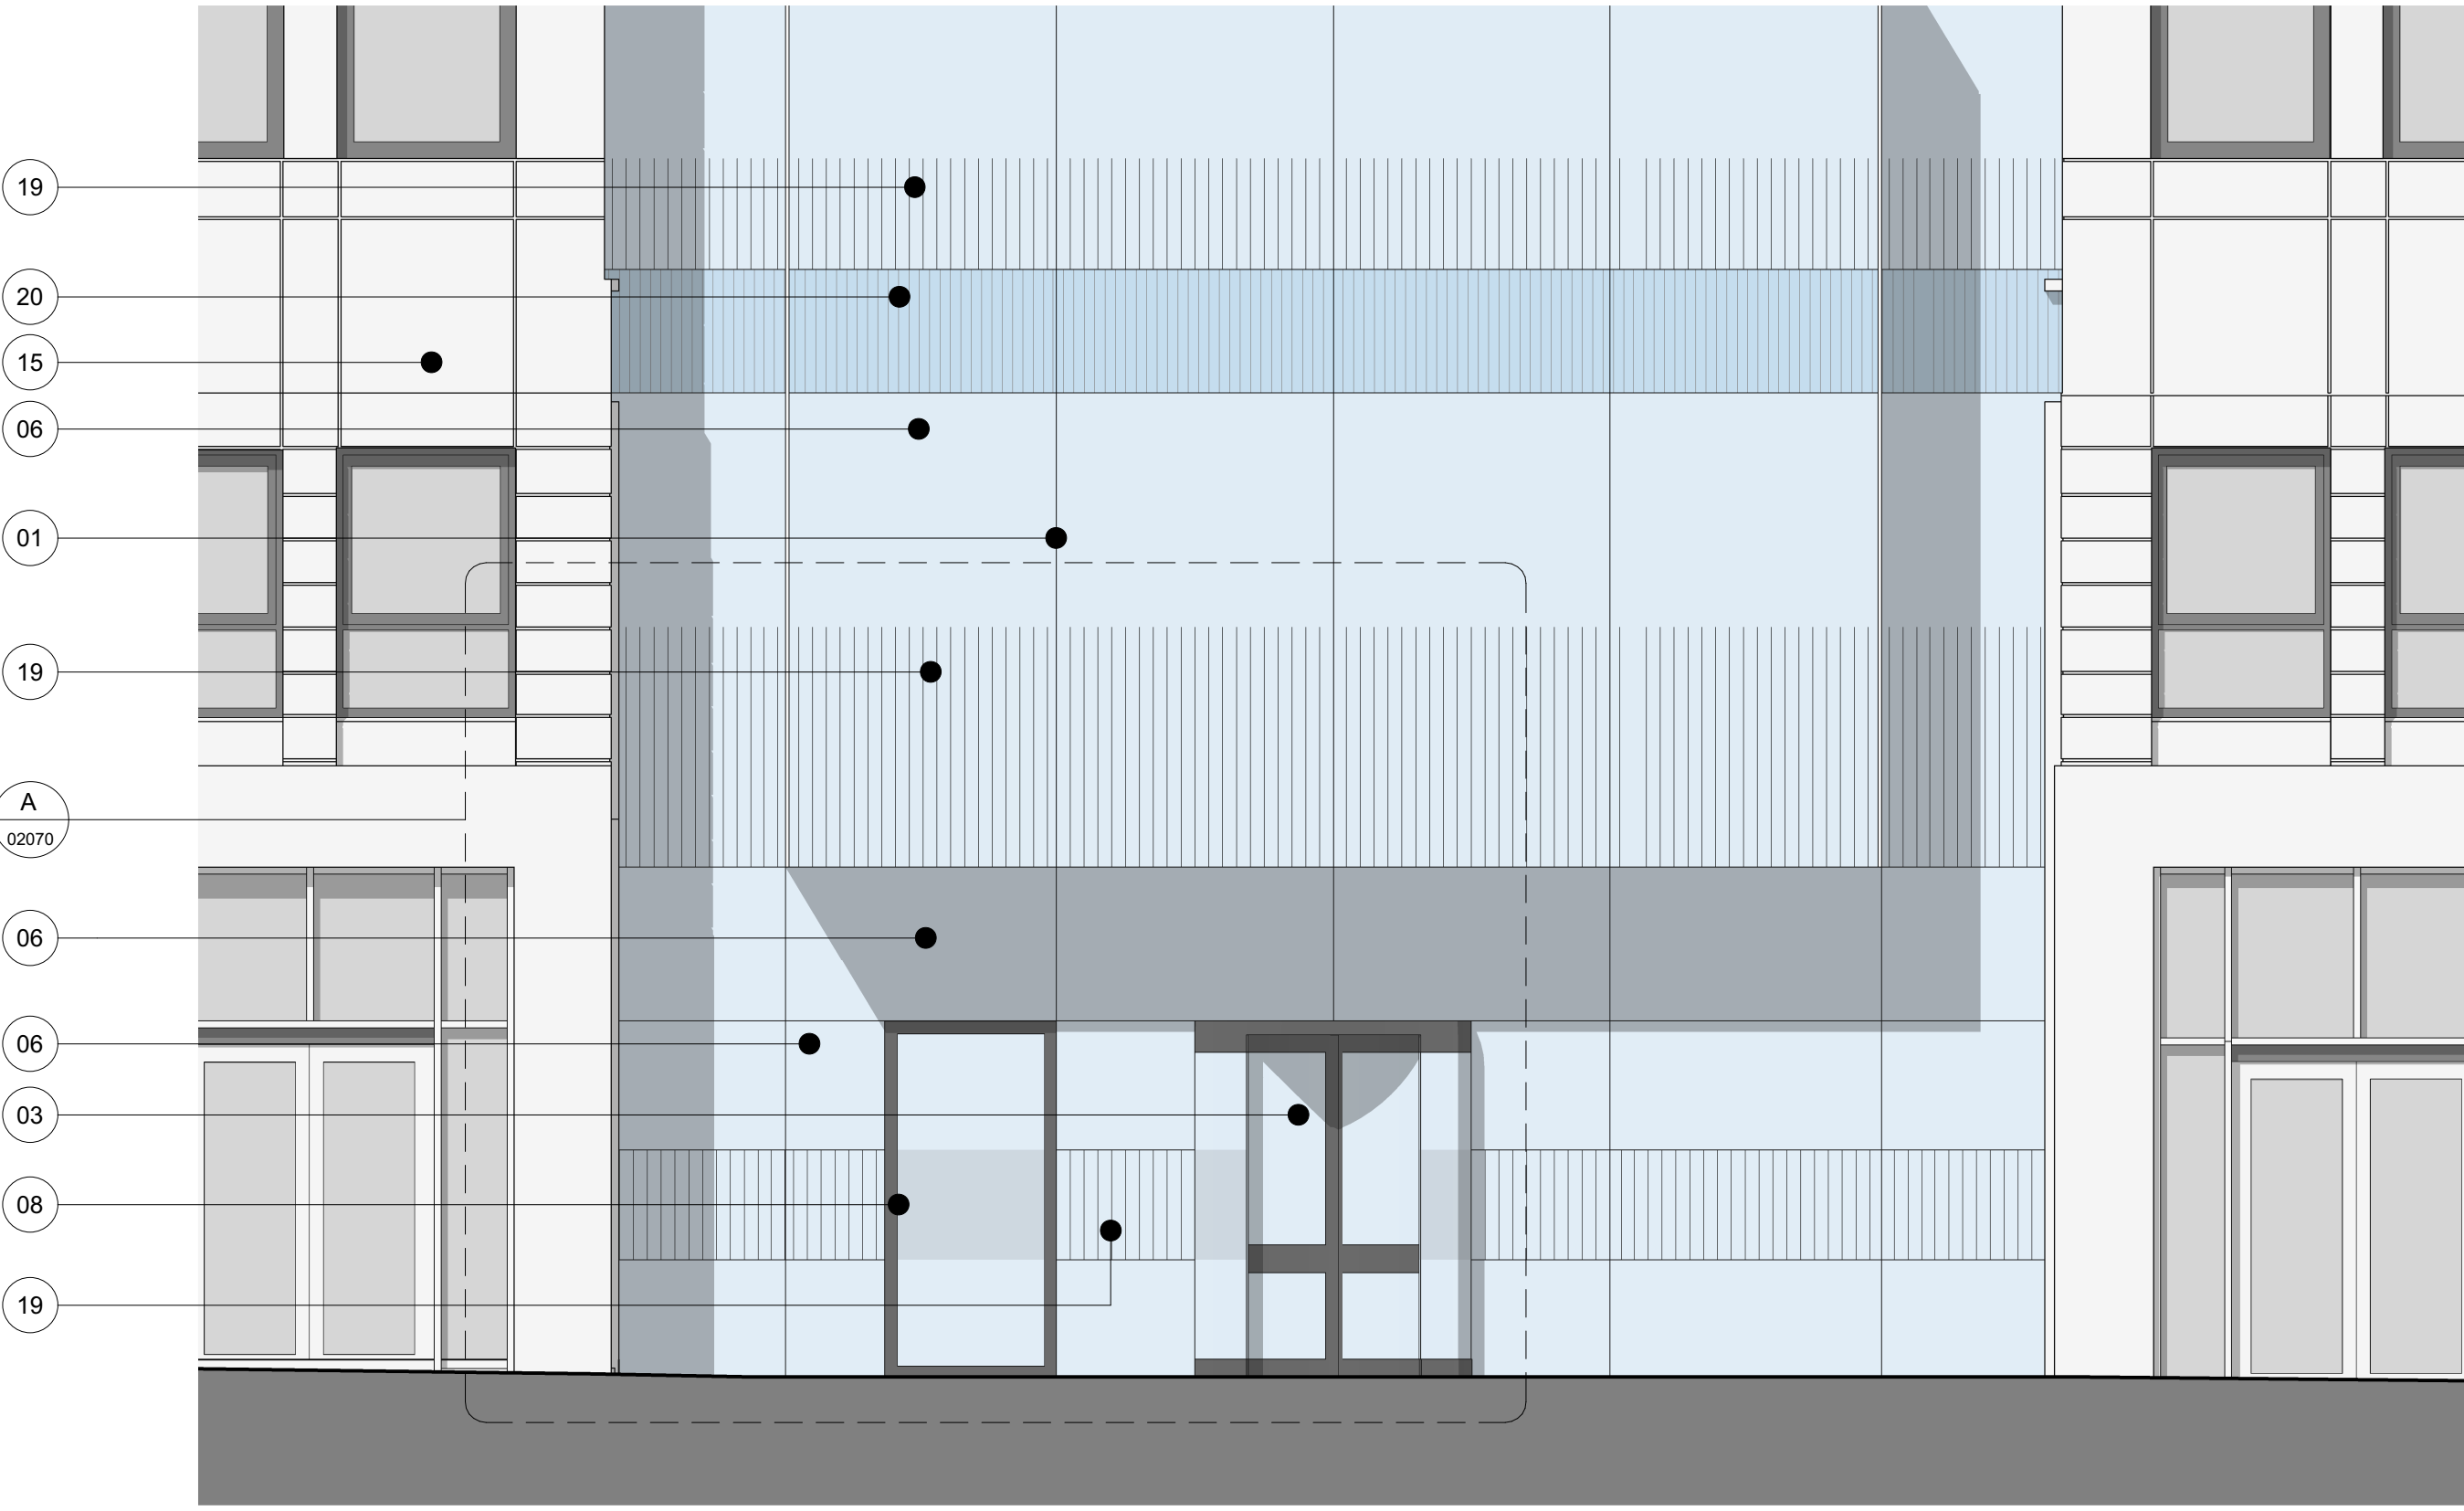

Proposed South Bay Elevation - Entrance
1 : 50

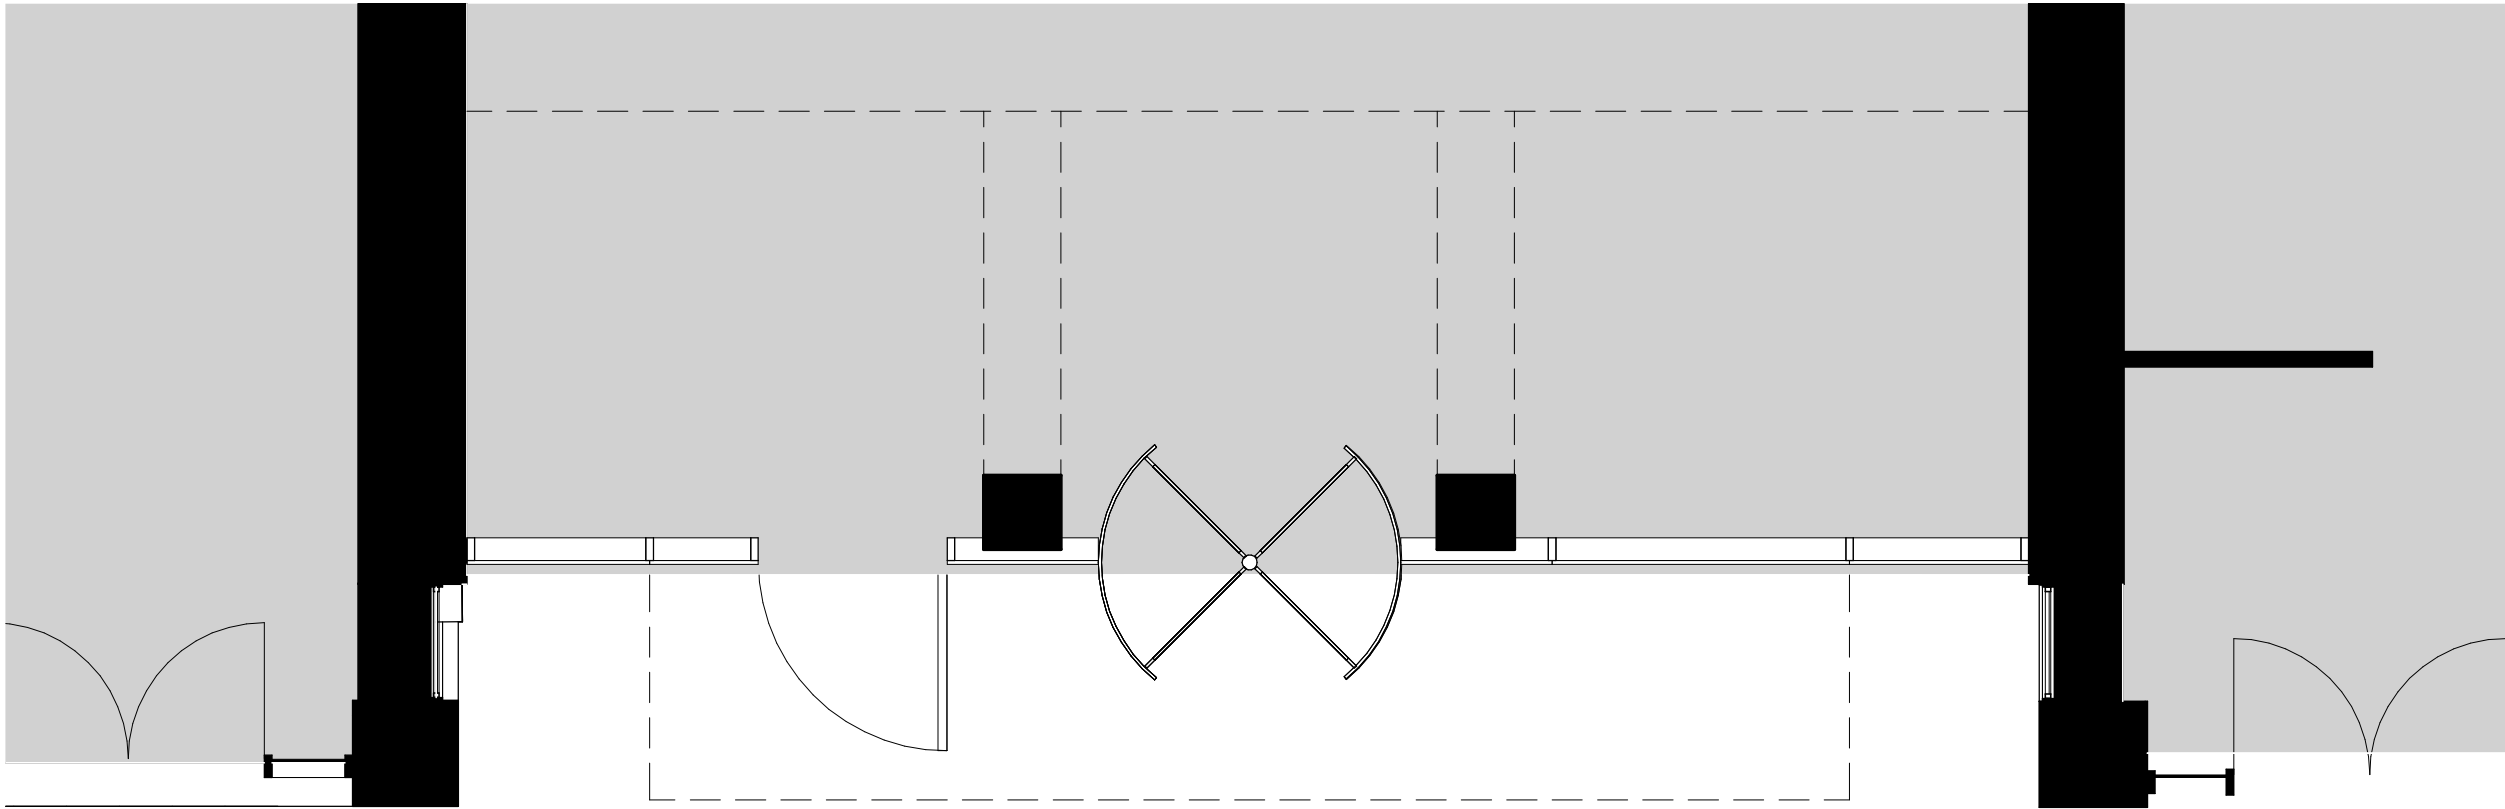

Proposed Partial Plan - Level 00
1 : 50

The Principal Contractor is responsible for checking dimensions, tolerances and references. Any discrepancy to be notified to the Architect before proceeding with the works.


Where an item is covered by drawings to different scales the larger scale drawing is to be worked to. Do not scale drawing. Figured dimensions to be worked to in all cases.

Where products have been specified, PRP have reviewed applicable products available in the UK at the time of writing the specification, from which products named in the specification have been selected. Where the Principal Contractor wishes to propose alternative products, representative samples and a full technical appraisal demonstrating that their proposed alternative has equal or better performance should be submitted by the Principal Contractor in accordance with the agreed project Change Control Procedures. On any Higher Risk Building (HRB), the Principal Contractor should confirm if they consider the alternative (and / or any consequential impacts) as a recordable, notifiable or major change under Regulation 26 of The Building (Higher-Risk Buildings Procedures) (England) Regulations 2023.

CDM REGULATIONS 2015. All current drawings and specifications for the project must be read in conjunction with the Designer's Hazard and Environment Assessment Record

All intellectual property rights reserved.

KEY PLAN

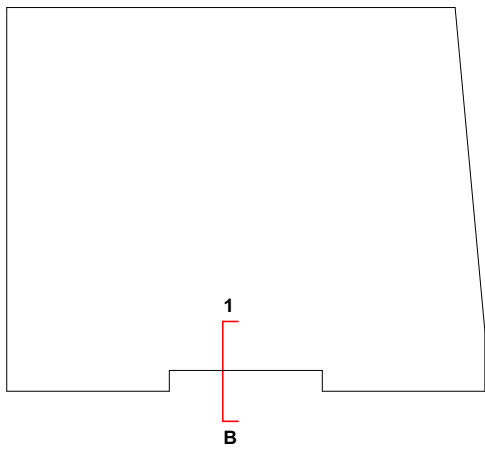

NOTE

- Original building plans, sections, elevations and levels are based on Revit model 13037-NO-ZZ-XX-M3-G-No.55 Spring Gardens and 13037-NO-ZZ-XX-M3-G-No.55 Spring Gardens, MEP received on 7/01/2025. PRP cannot confirm accuracy of the model to real world setting out. Therefore all dimensions and areas relate to existing fabric will need to be checked on site, prior to Contractor setting out and installation.
- All levels are in millimetres

KEY

Proposed Floor Extension

Material Keynote	
Key Value	Keynote Text
01	Proposed Curtain Walling System
02	Glazing Panel Soffit - Clear
03	Proposed Revolving Door
06	Glazing Panel - Clear
08	Aluminium Glazed Doors
15	Existing Precast Concrete Facade to Be Cleaned and Restored
19	Glazing Panel - Translucent Frit
20	Glazing Panel - Back Painted Glass

P02	27.05.25	Updated Planning Issue.	VP	VP
P01	08.05.25	Planning Issue.	VP	VP
Rev	Date	Description	Dwn	Ckd

55 SPRING GARDEN, MANCHESTER
BAY STUDY 1 OF 3

Project	Origin	Function	Space	Form	Discipline	Number
SGR	PRP	ZZ	ZZ	DR	A	02070
Revision						
P02 -						
Status						
PLANNING -						
Drawn	VP	Checked	VP	Date	MAY 2025	Scale @ A1 As indicated

PRP
prp-co.uk
Manchester
0161 242 8950