



Typical Eaves and Roof Detail,
pitch may vary.

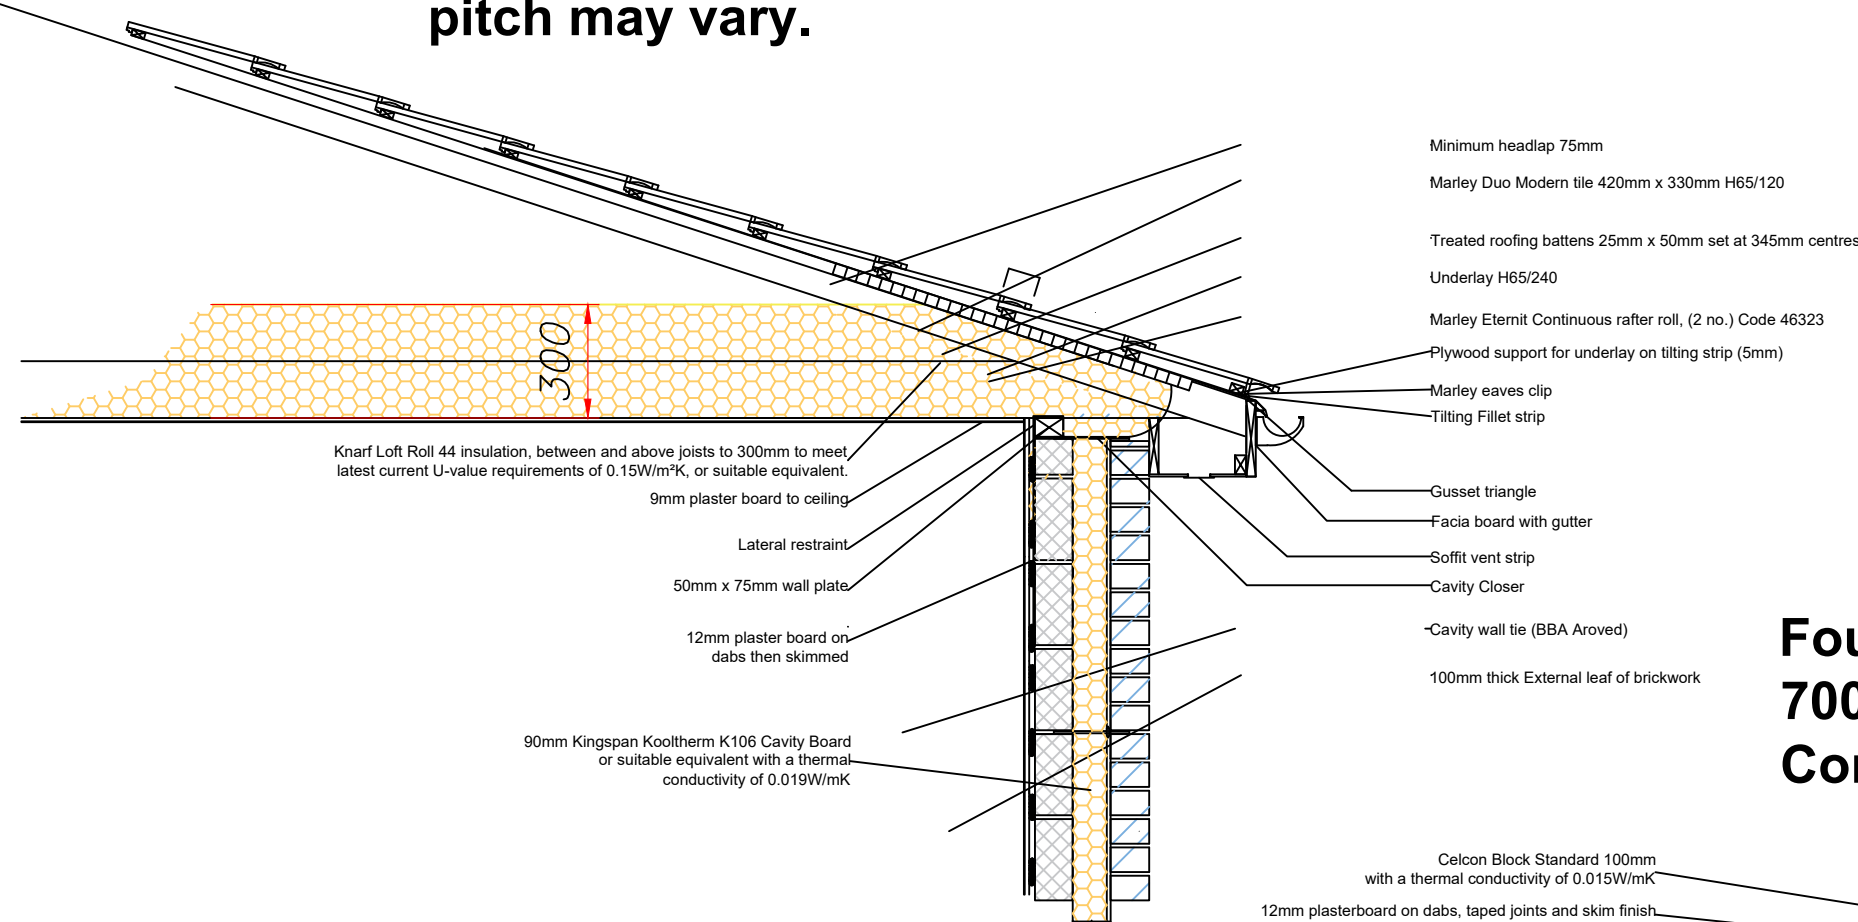

Foundation and Wall Detail -
700mm Foundation - 150mm cavity on
Concrete Slab.

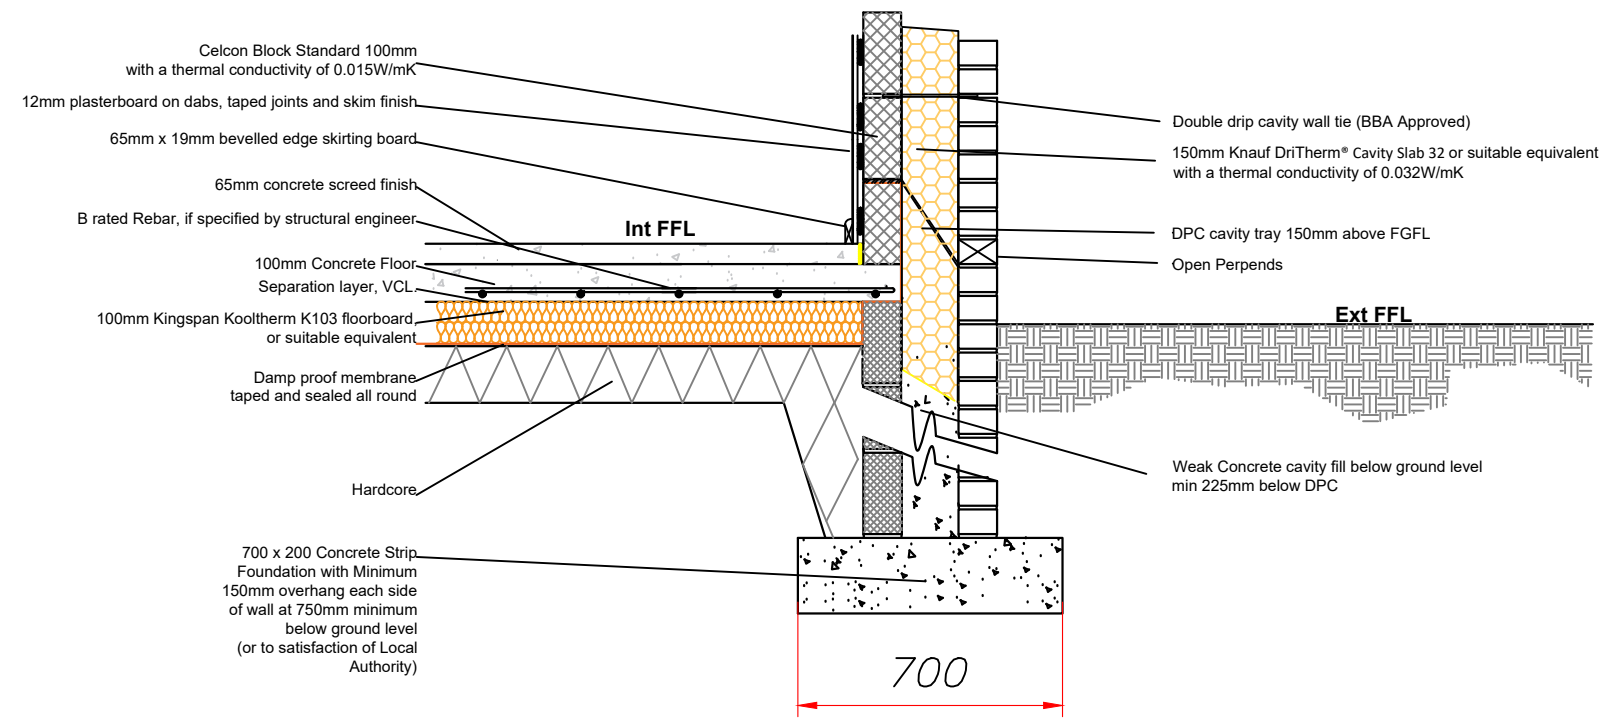

Manchester Equipment and Adaptations
Partnership

Technical Officer Service

Philips Park Road
Beswick,
Manchester,
M11 3FU

Applicants Name:
Mr William Murphy

Property Address:
15 Lincombe rd
Wythenshawe
Manchester
M22 1GA

REVISIONS -

Date: 15/05/2025

Paper Size: A3

Scale: 1:100

Drawn By:
Stephen Crossley



Manchester
Equipment &
Adaptations
Partnership