

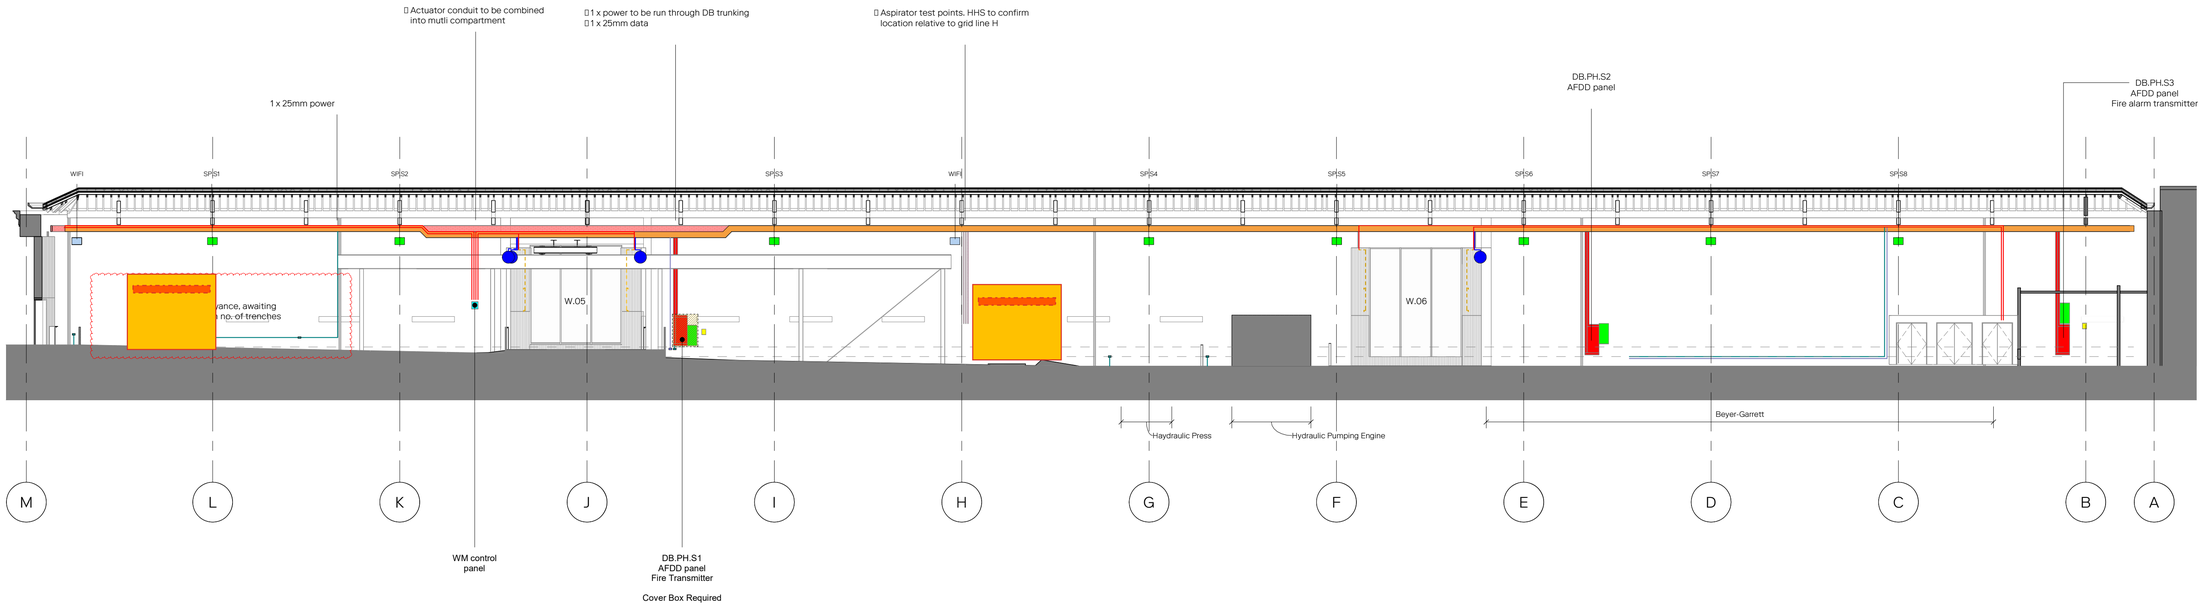


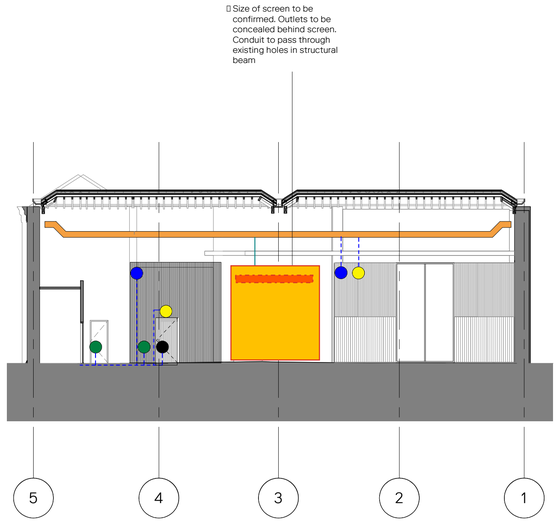

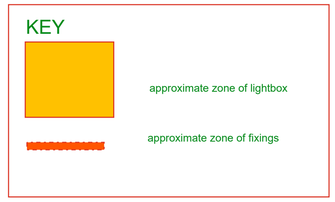

Revision	Description	Drawn/Checked	Date
C1	Construction	SR	04.07.24

Key

- 25mm Power Conduit
- 25mm Data Conduit
- 25mm Actuator Conduit
- 25mm Conduit - either CCTV or DT
- CCTV
- Speakers
- Contact sensors to openings
- WIFI
- Movement sensors
- Access control requirements to openings
- Fire signage

Keyplan

0 1.5 3 7.5m

Drawings are based on survey information provided and subject to change. Do not scale from drawing. Errors to be reported immediately to the Architect. All dimensions must be verified on site. To be read in conjunction with all relevant Architects' and consultants' information. Refer to drawing issue sheet for current revision. All non-architectural elements are shown for information only.

© Carmody Groarke Limited.

CARMODY GROARKE

Carmody Groarke, 1 Lindsey Street, Smithfield Market, London, EC1A 9HP
+44 (0)20 7836 2333 www.carmodygroarke.com

Drawing Name: Proposed Internal Elevation 04-05_Low Level Power & Data

Drawing Number: PHL-CGA-00-XX-DR-A-4_06213

Date: 04.07.24

Issue: C1

Project Name	Power Hall & Decarbonisation	Scale/Format	As indicated @ A1
Client	SIM	Drawn/Checked	Author/ Checker
Project number	PHL	Approved	Approver
		CAD Reference	