

12614

ANCOATS - RODNEY STREET - WAYFINDING DESIGN

REVISION	DATE	DESCRIPTION	DRAWN BY	CHECKED BY
P01	21.02.2025	First Issue	FS	JCON
P02	19.03.2025	Updates following Interior Designer & Architect comments 18.03.25	FS	JCON
P03	22.05.2025	New designs applied throughout	FS	JCON
P04	06.06.2025	Updates following client comments	FS	JCON

SIGN FAMILY OVERVIEW



Notes:

Scale: 1:25 @ A3

Colour References:

FOR REVIEW
DO NOT MANUFACTURE
FROM THIS DOCUMENT

Drawing No:

Revision:
P04

Start Date: 20/02/2025

Rev. Date: 06/06/2025

Drawn By: FS

Checked By: JCON

Client:

Ancoats

Project:

Signage




BUILDING A

2A ANCOATS GREEN



SIGN TYPE 1 - Lift Lobby Sign

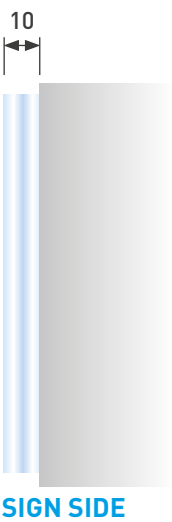


SPECIFICATION

10mm thick reeded Acrylic panel with Yellow vinyl to rear and profile cut vinyl graphics to face.

- Fixing:** Concealed fixings flush to wall.
- Quantity:** 14no.
- Font:** Etna Semibold
- Colours:** RAL 7499
RAL 1036

SIGN LOCATION

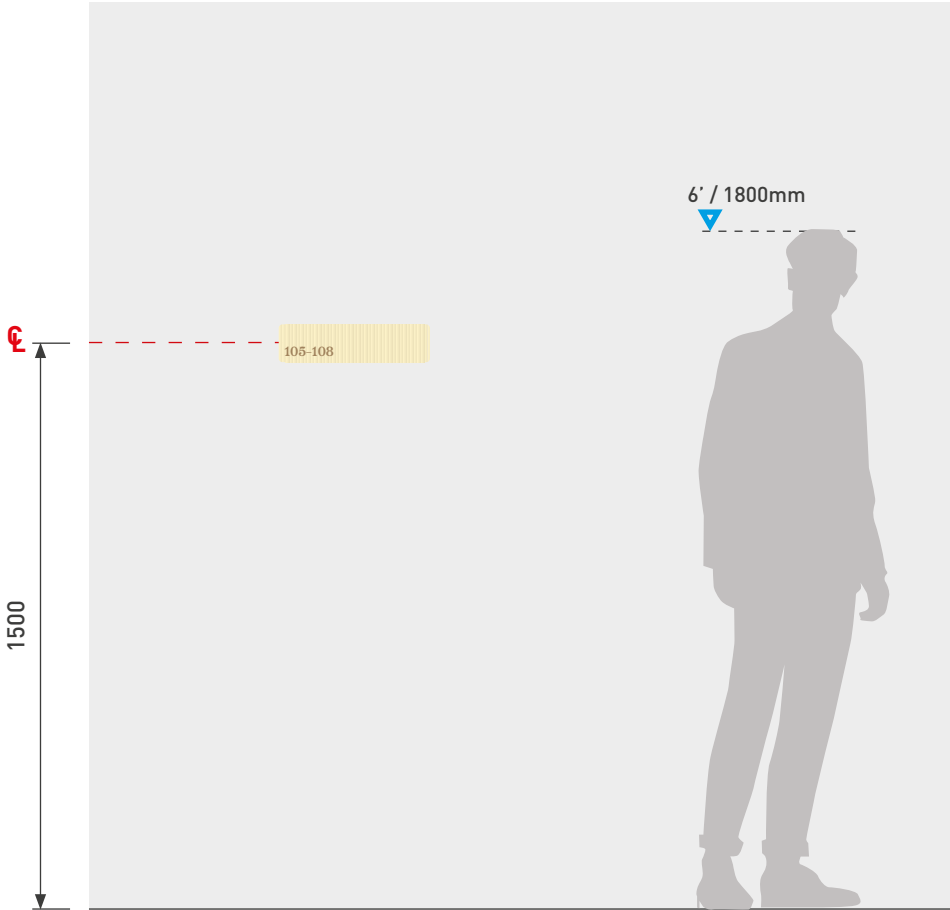

Notes:
Scale: 1:2 & 1:20 @ A3

TYPE 1

© Ascot Signs Ltd

Colour References:

- RAL 7499
- RAL 1036

FOR REVIEW
DO NOT MANUFACTURE
FROM THIS DOCUMENT

Drawing No:

Revision:
P04

Start Date: 20/02/2025
Rev. Date: 06/06/2025
Drawn By: FS
Checked By: JCON

Client:
Ancoats
Project:
Signage



SIGN TYPE 1 - Lift Lobby Sign

105-108

A-1-1-01

101-104

A-1-1-02

206-209

A-2-1-01

201-204

A-2-1-02

306-309

A-3-1-01

301-304

A-3-1-02

406-409

A-4-1-01

401-404

A-4-1-02

506-509

A-5-1-01

501-504

A-5-1-02

606-609

A-6-1-01

601-604

A-6-1-02

706-709

A-7-1-01

701-704

A-7-1-02

Notes:

Scale: 1:2 & 1:20 @ A3

TYPE 1

© Ascot Signs Ltd

Colour References:

RAL 7499

RAL 1036

FOR REVIEW

DO NOT MANUFACTURE
FROM THIS DOCUMENT

Drawing No:

Revision:

P04

Start Date: 20/02/2025

Rev. Date: 06/06/2025

Drawn By: FS

Checked By: JCON

Client:

Ancoats

Project:

Signage



SIGN TYPE 2 - Lift Landing Sign




SPECIFICATION

Profile cut vinyl sign, bonded to concrete and decorated walls.

- Fixing:** Self adhesive.
- Quantity:** 8no.
- Font:** Etna Semibold
- Colours:** RAL 1036
- Notes:** To be centred on lifts

SIGN LOCATION

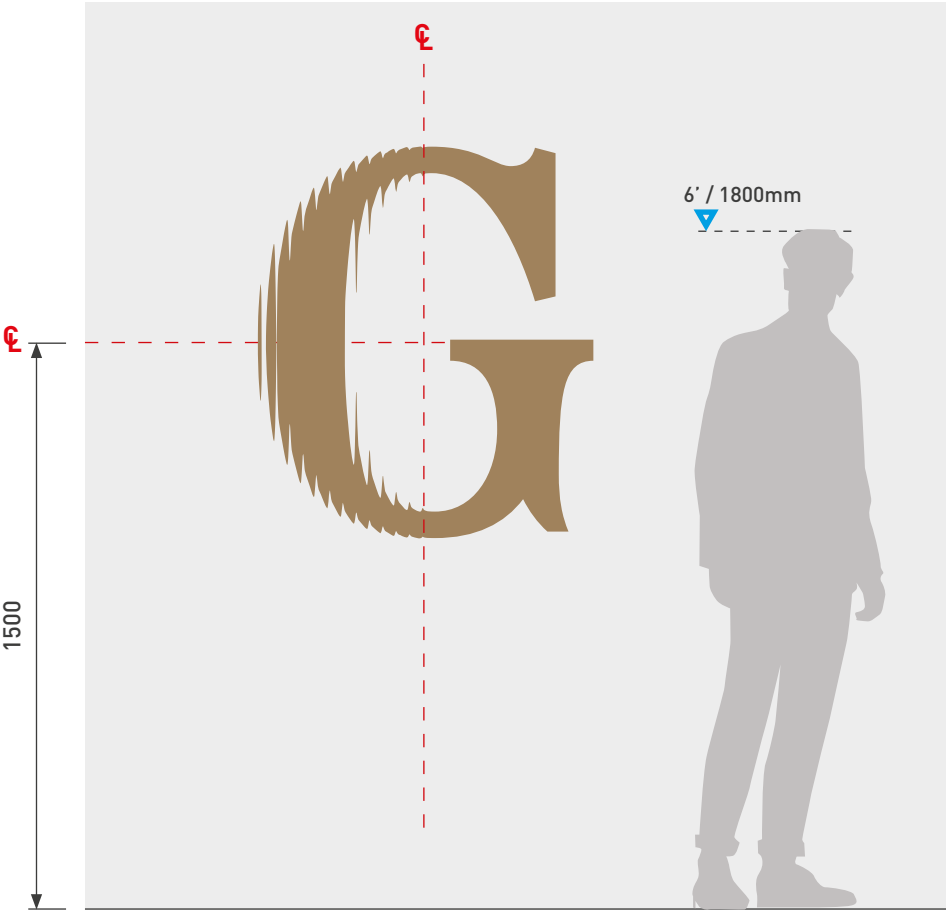

Notes:
Scale: 1:10 & 1:20 @ A3

TYPE 2

© Ascot Signs Ltd

Colour References:
RAL 1036

FOR REVIEW
DO NOT MANUFACTURE
FROM THIS DOCUMENT

Drawing No:

Revision:

P04

Start Date: 20/02/2025

Rev. Date: 06/06/2025

Drawn By: FS

Checked By: JCON

Client:

Ancoats

Project:

Signage



SIGN TYPE 2 - Lift Landing Sign

G

A-G-2-01

1

A-1-2-01

2

A-2-2-01

3

A-3-2-01

4

A-4-2-01

5

A-5-2-01

6

A-6-2-01

7

A-7-2-01

Notes:
Scale: 1:40 @ A3

TYPE 2

© Ascot Signs Ltd

Colour References:
 RAL 1036

FOR REVIEW
DO NOT MANUFACTURE
FROM THIS DOCUMENT

Drawing No:

Revision:
P04

Start Date: 20/02/2025
Rev. Date: 06/06/2025
Drawn By: FS
Checked By: JCON

Client:
Ancoats
Project:
Signage



SIGN TYPE 3 - Front Door Numbers



INTERNAL SCHEDULE - Qty: 62

LEVEL 1: 101–108

LEVEL 2: 201–209

LEVEL 3: 301–309

LEVEL 4: 401–409

LEVEL 5: 501–509

LEVEL 6: 601–609

LEVEL 7: 701–709



EXTERNAL SCHEDULE - Qty: 6

LEVEL G: 2A–2F

SPECIFICATION

Profile cut vinyl sign, bonded to door.
External signs to be external grade vinyl.

- Fixing:**Self adhesive.
- Quantity:**62no. Internal, 6no. External
- Font:**Etna Semibold
- Colours:**RAL 1036
- Notes:**To be centred in available area

SIGN LOCATION



Notes:
Scale: 1:2 & 1:20 @ A3

TYPE 3

© Ascot Signs Ltd

Colour References:
RAL 1036

FOR REVIEW
DO NOT MANUFACTURE
FROM THIS DOCUMENT

Drawing No:

Revision:
P04

Start Date: 20/02/2025
Rev. Date: 06/06/2025
Drawn By: FS
Checked By: JCON

Client:
Ancoats
Project:
Signage



SIGN TYPE 4 - Staircase Landing Sign




SPECIFICATION

Profile cut vinyl sign, bonded to concrete and decorated walls.

- Fixing:** Self adhesive.
- Quantity:** 8no.
- Font:** Etna Semibold
- Colours:** RAL 1036

Notes: To be centred in available area on landing wall

SIGN LOCATION

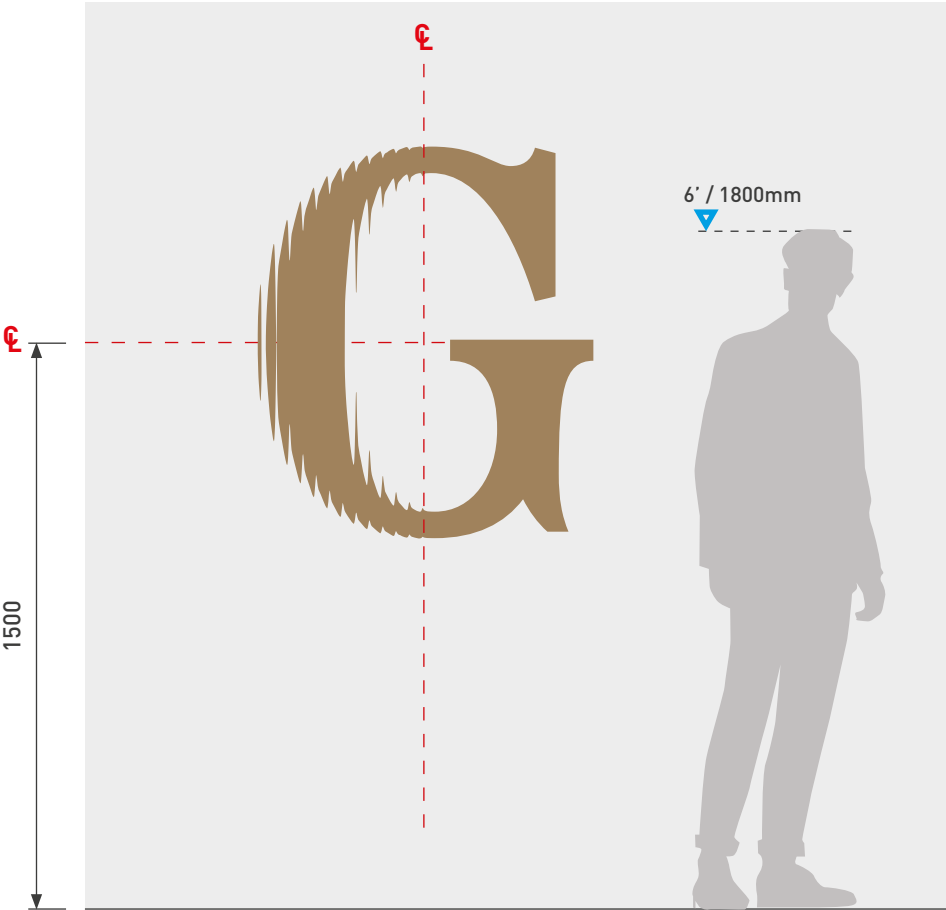

Notes:
Scale: 1:20 @ A3

TYPE 4

© Ascot Signs Ltd

Colour References:

 RAL 1036

FOR REVIEW
DO NOT MANUFACTURE
FROM THIS DOCUMENT

Drawing No:

Revision:
P04

Start Date: 20/02/2025
Rev. Date: 06/06/2025
Drawn By: FS
Checked By: JCON

Client:
Ancoats
Project:
Signage



SIGN TYPE 4 - Staircase Landing Sign

G

A-G-4-01

1

A-1-4-01

2

A-2-4-01

3

A-3-4-01

4

A-4-4-01

5

A-5-4-01

6

A-6-4-01

7

A-7-4-01

Notes:
Scale: 1:50 @ A3
TYPE 4

Colour References:
RAL 1036


FOR REVIEW
DO NOT MANUFACTURE
FROM THIS DOCUMENT

Drawing No:
Revision:
P04
Start Date: 20/02/2025
Rev. Date: 06/06/2025
Drawn By: FS
Checked By: JCON

Client:
Ancoats
Project:
Signage




SIGN TYPE 5 - Amenity Wall Plaque

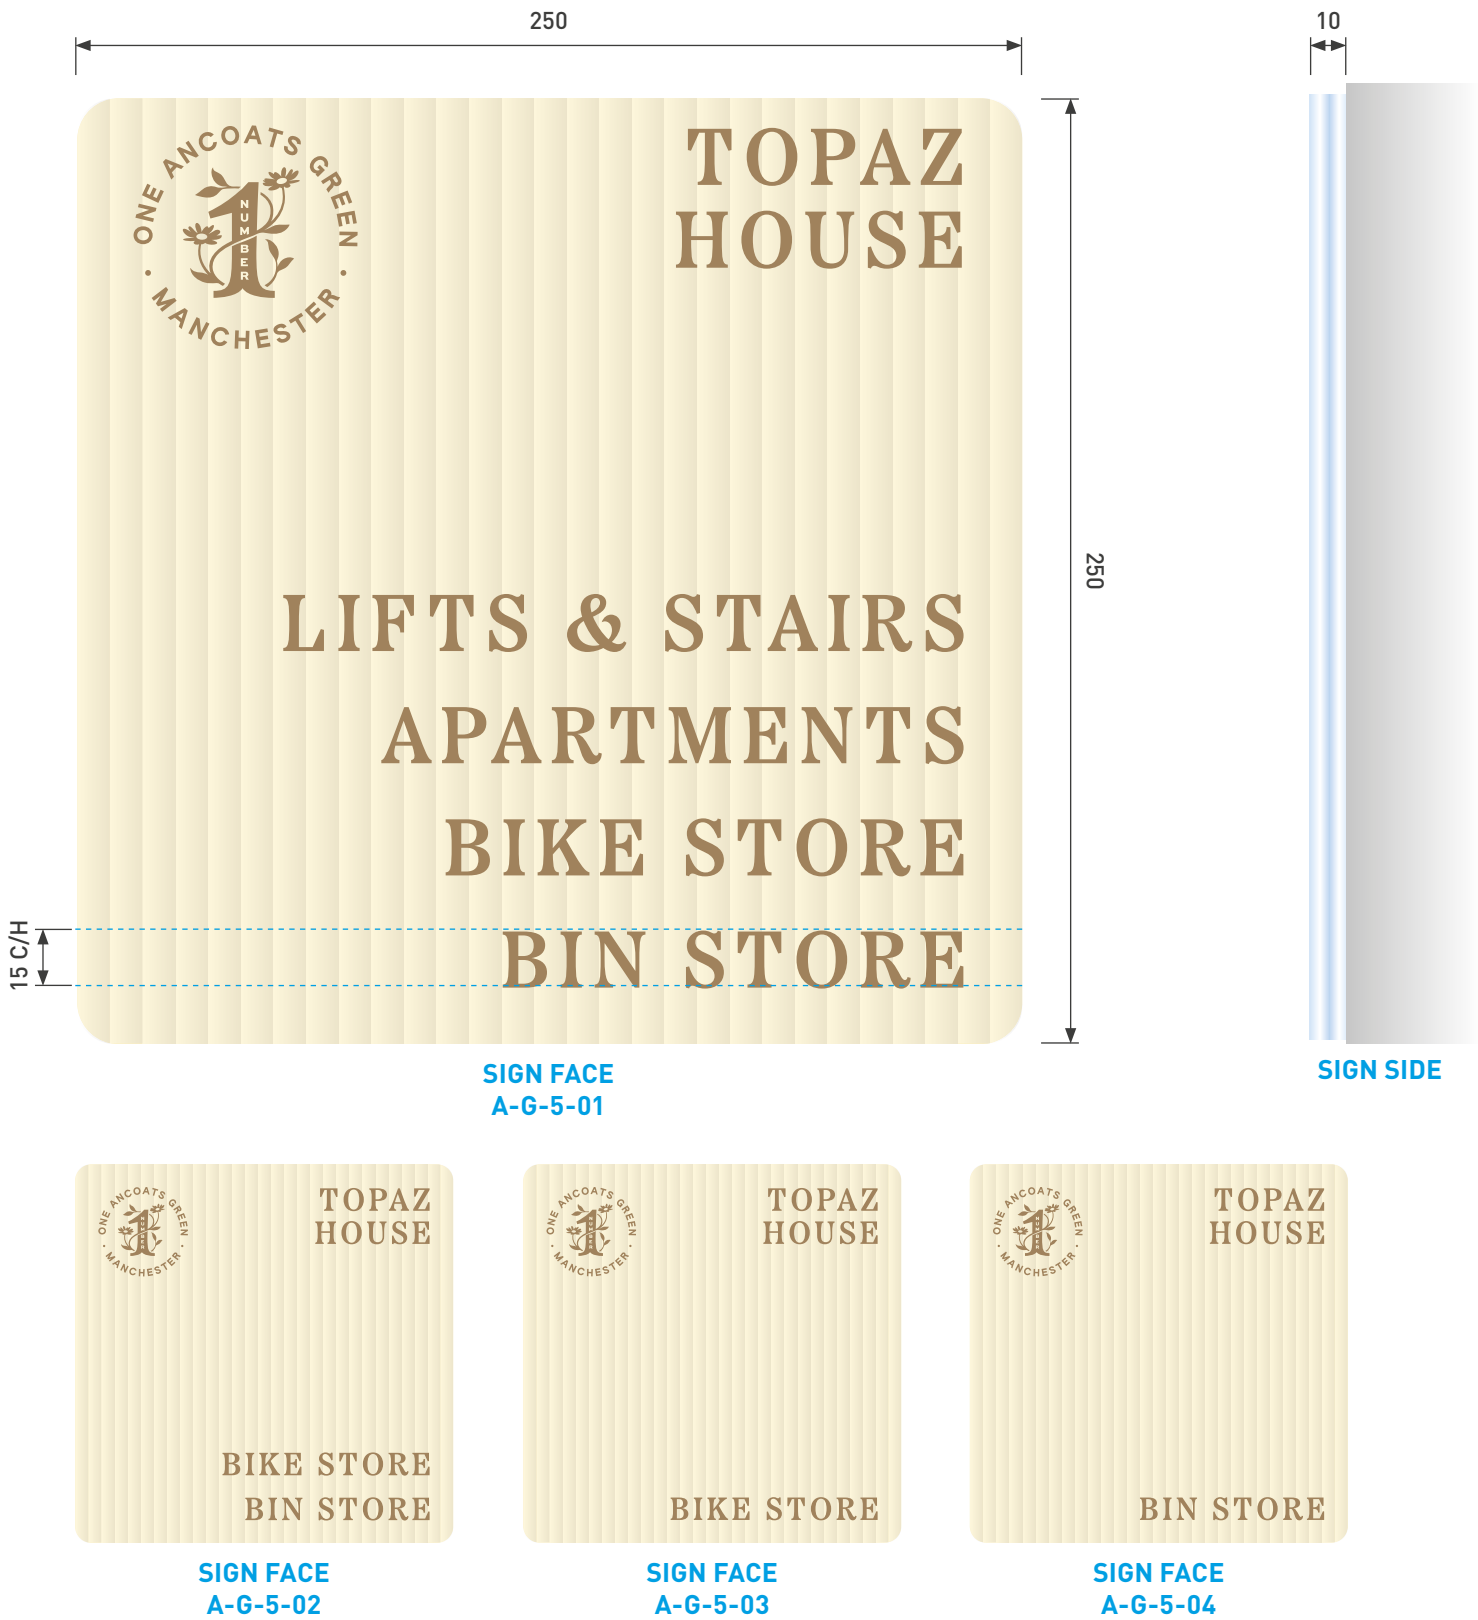

SPECIFICATION

10mm thick reeded Acrylic panel with Yellow vinyl to rear and profile cut vinyl graphics to face.	
Fixing:	Concealed fixings flush to wall.
Quantity:	4no.
Font:	Etna Semibold
Colours:	RAL 7499 RAL 1036

SIGN LOCATION

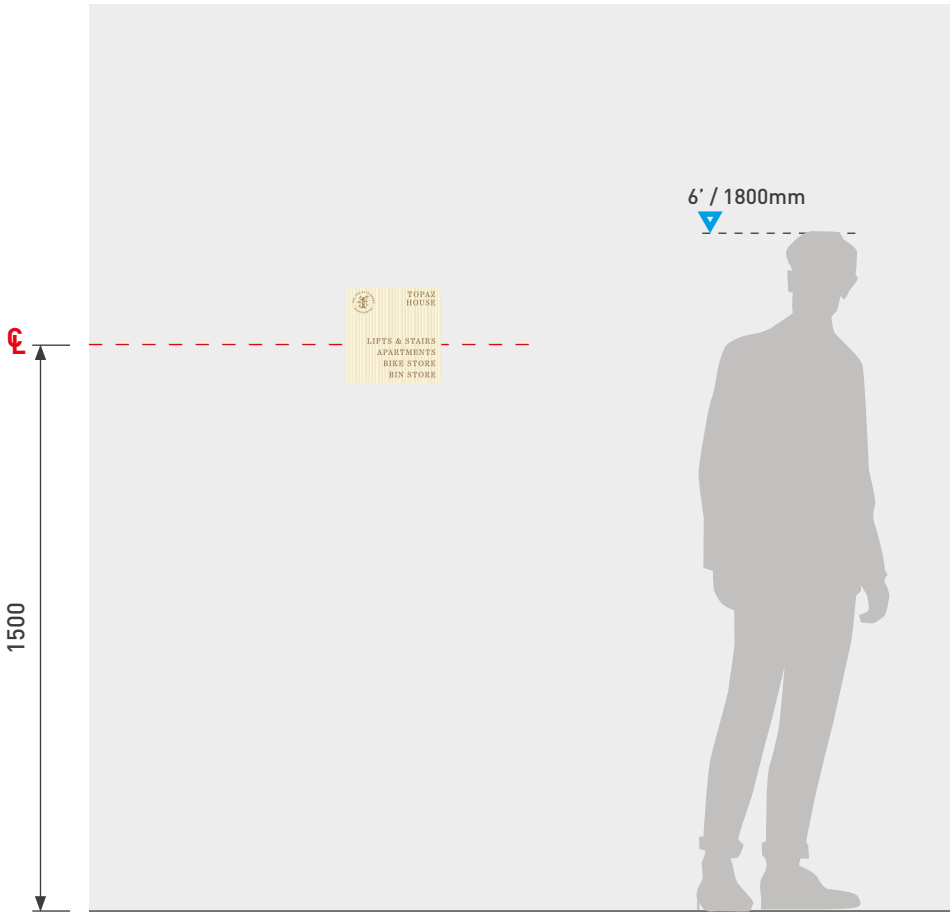

Notes:

Scale: 1:2, 1:5 & 1:20 @ A3

TYPE 5

© Ascot Signs Ltd

Colour References:

	RAL 7499
	RAL 1036

FOR REVIEW
DO NOT MANUFACTURE
FROM THIS DOCUMENT

Drawing No:


Revision:
P04

Start Date: 20/02/2025
Rev. Date: 06/06/2025
Drawn By: FS
Checked By: JCON

Client:
Ancoats
Project:
Signage




SIGN TYPE 6 - Amenity Directory

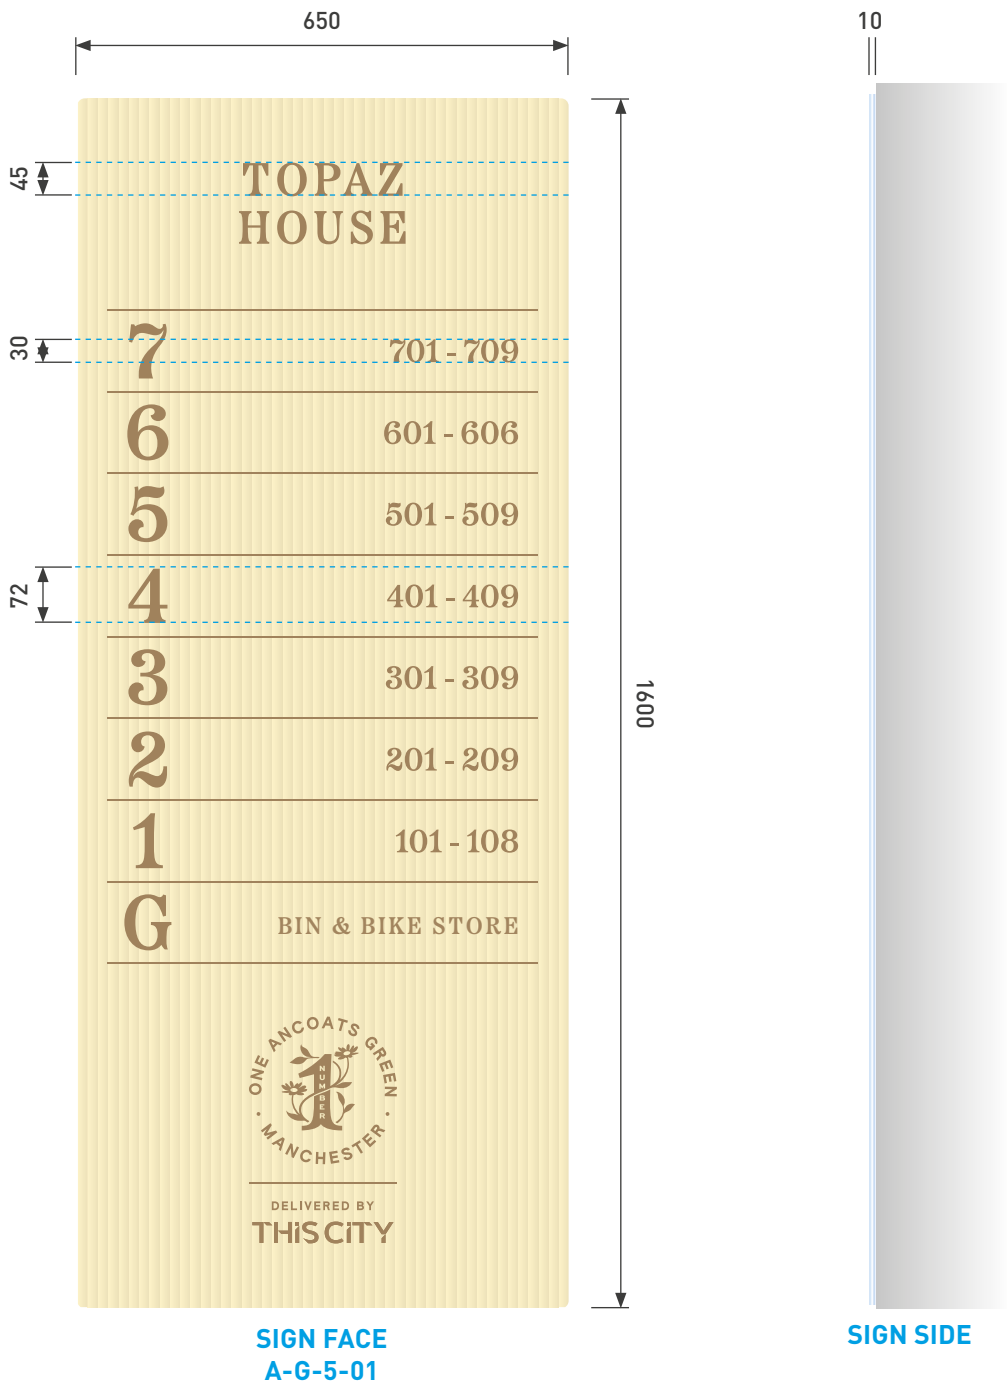

SPECIFICATION

- 10mm thick reeded Acrylic panel with Yellow vinyl to rear and profile cut vinyl graphics to face.
- Fixing:** Concealed fixings flush to wall.
- Quantity:** 1no.
- Font:** Etna Semibold
- Colours:** RAL 7499
RAL 1036

SIGN LOCATION

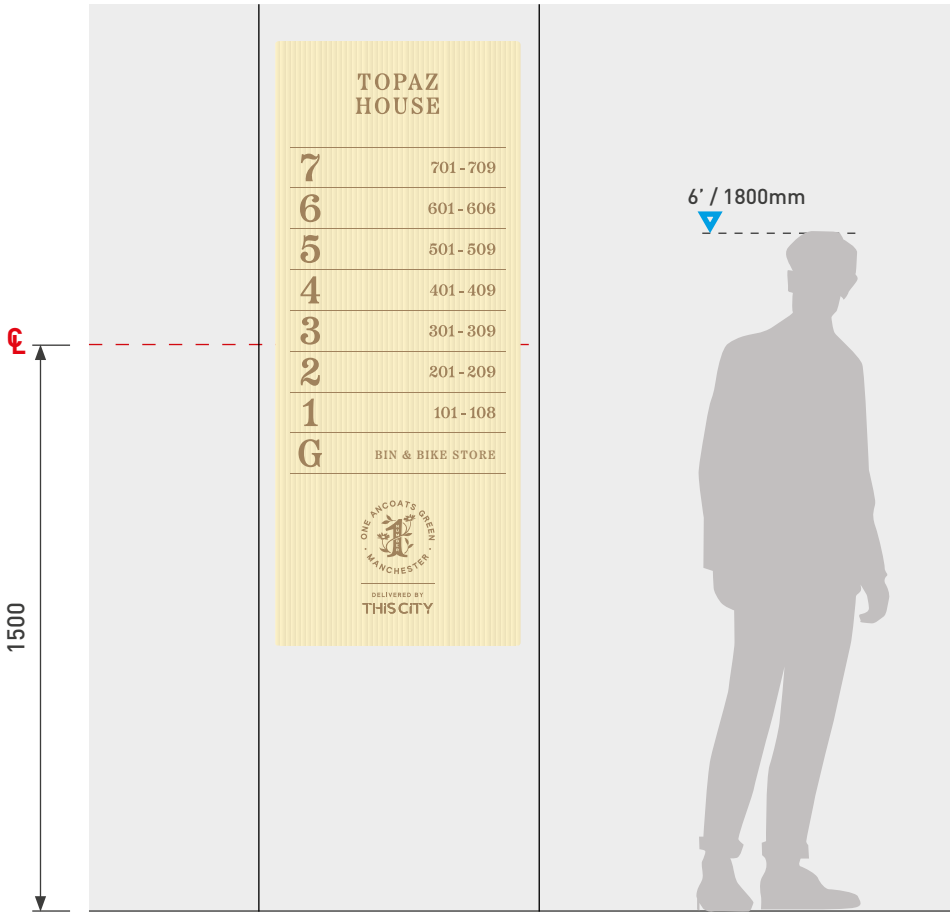

Notes:

Scale: 1:10 & 1:20 @ A3

TYPE 6

© Ascot Signs Ltd

Colour References:

- RAL 7499
- RAL 1036

FOR REVIEW
DO NOT MANUFACTURE
FROM THIS DOCUMENT

Drawing No:

Revision:
P04

Start Date: 20/02/2025

Rev. Date: 06/06/2025

Drawn By: FS

Checked By: JCON

Client:

Ancoats
Project:
Signage




SIGN TYPE 7 - Glazing Manifestation



SPECIFICATION

- Printed optically clear vinyl pplied to internal side of glazing.
- Fixing:** Self adhesive
- Quantity:** 1no.
- Font:** N/A
- Colours:** Print to match RAL 1036

SIGN LOCATION

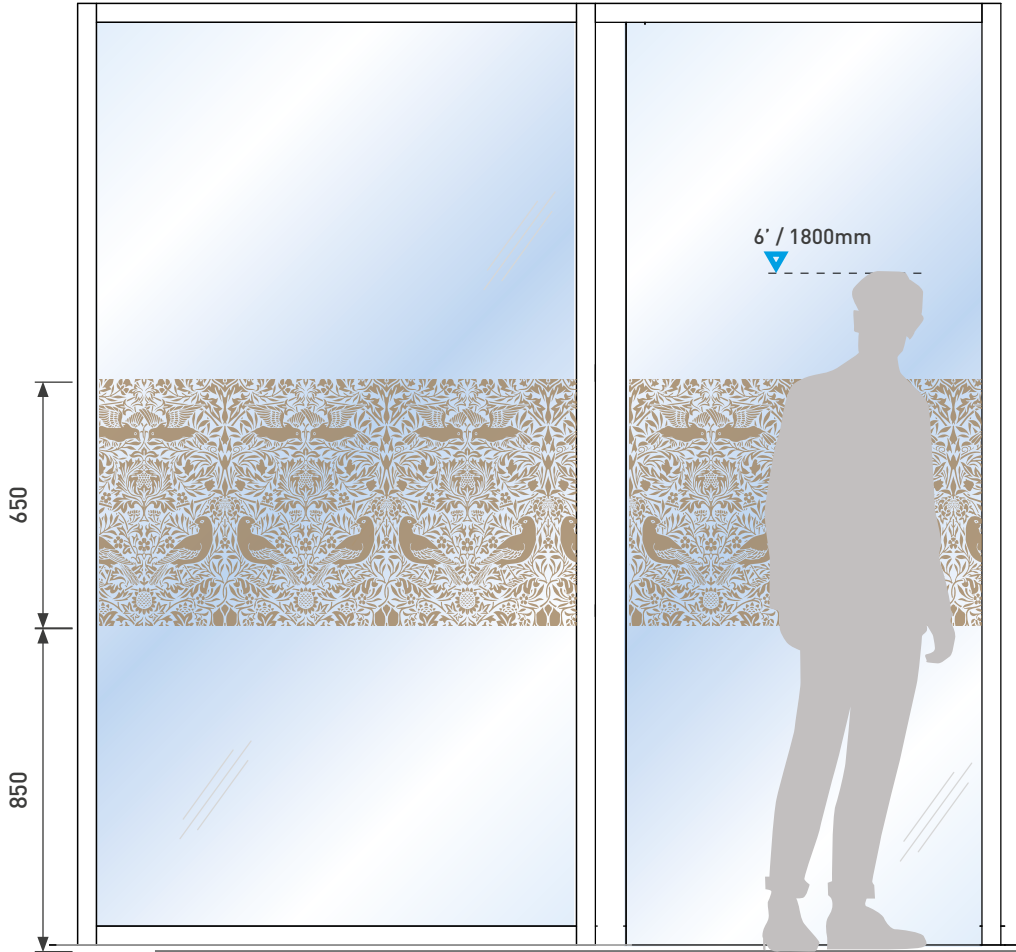

Notes:
Scale: 1:10 & 1:20 @ A3

TYPE 7

© Ascot Signs Ltd

Colour References:
RAL 1036

FOR REVIEW
DO NOT MANUFACTURE
FROM THIS DOCUMENT

Drawing No:

Revision:
P04

Start Date: 20/02/2025
Rev. Date: 06/06/2025
Drawn By: FS
Checked By: JCON

Client: Ancoats
Project: Signage



SIGN TYPE 10 - Entrance Manifestation



SPECIFICATION

Printed optically clear vinyl applied to internal side of glazing.

- Fixing: Self adhesive
- Quantity: 1no.
- Font: N/A
- Colours: Print to match RAL 6005

Notes:

Scale: 1:20 @ A3

TYPE 10

© Ascot Signs Ltd

Colour References:

- RAL 6005
- Frosted

FOR REVIEW
DO NOT MANUFACTURE
FROM THIS DOCUMENT

Drawing No:

Revision:
P04

Start Date: 20/02/2025

Rev. Date: 06/06/2025

Drawn By: FS

Checked By: JCON

Client:

Ancoats

Project:

Signage



BLOCK A - GROUND FLOOR

- TYPE 1

Lift Lobby Sign
Qty: -
- TYPE 2

Lift Landing Sign
Qty: 1
- TYPE 3

Front Door Numbers
Qty: 6
- TYPE 4


Staircase Landing Sign
Qty: 1
- TYPE 5

Amenity Wall Plaque
Qty: 4
- TYPE 6

Amenity Directory
Qty: 1
- TYPE 7

Glazing Manifestation
Qty: 1
- TYPE 10

Entrance Glazing
Qty: 1

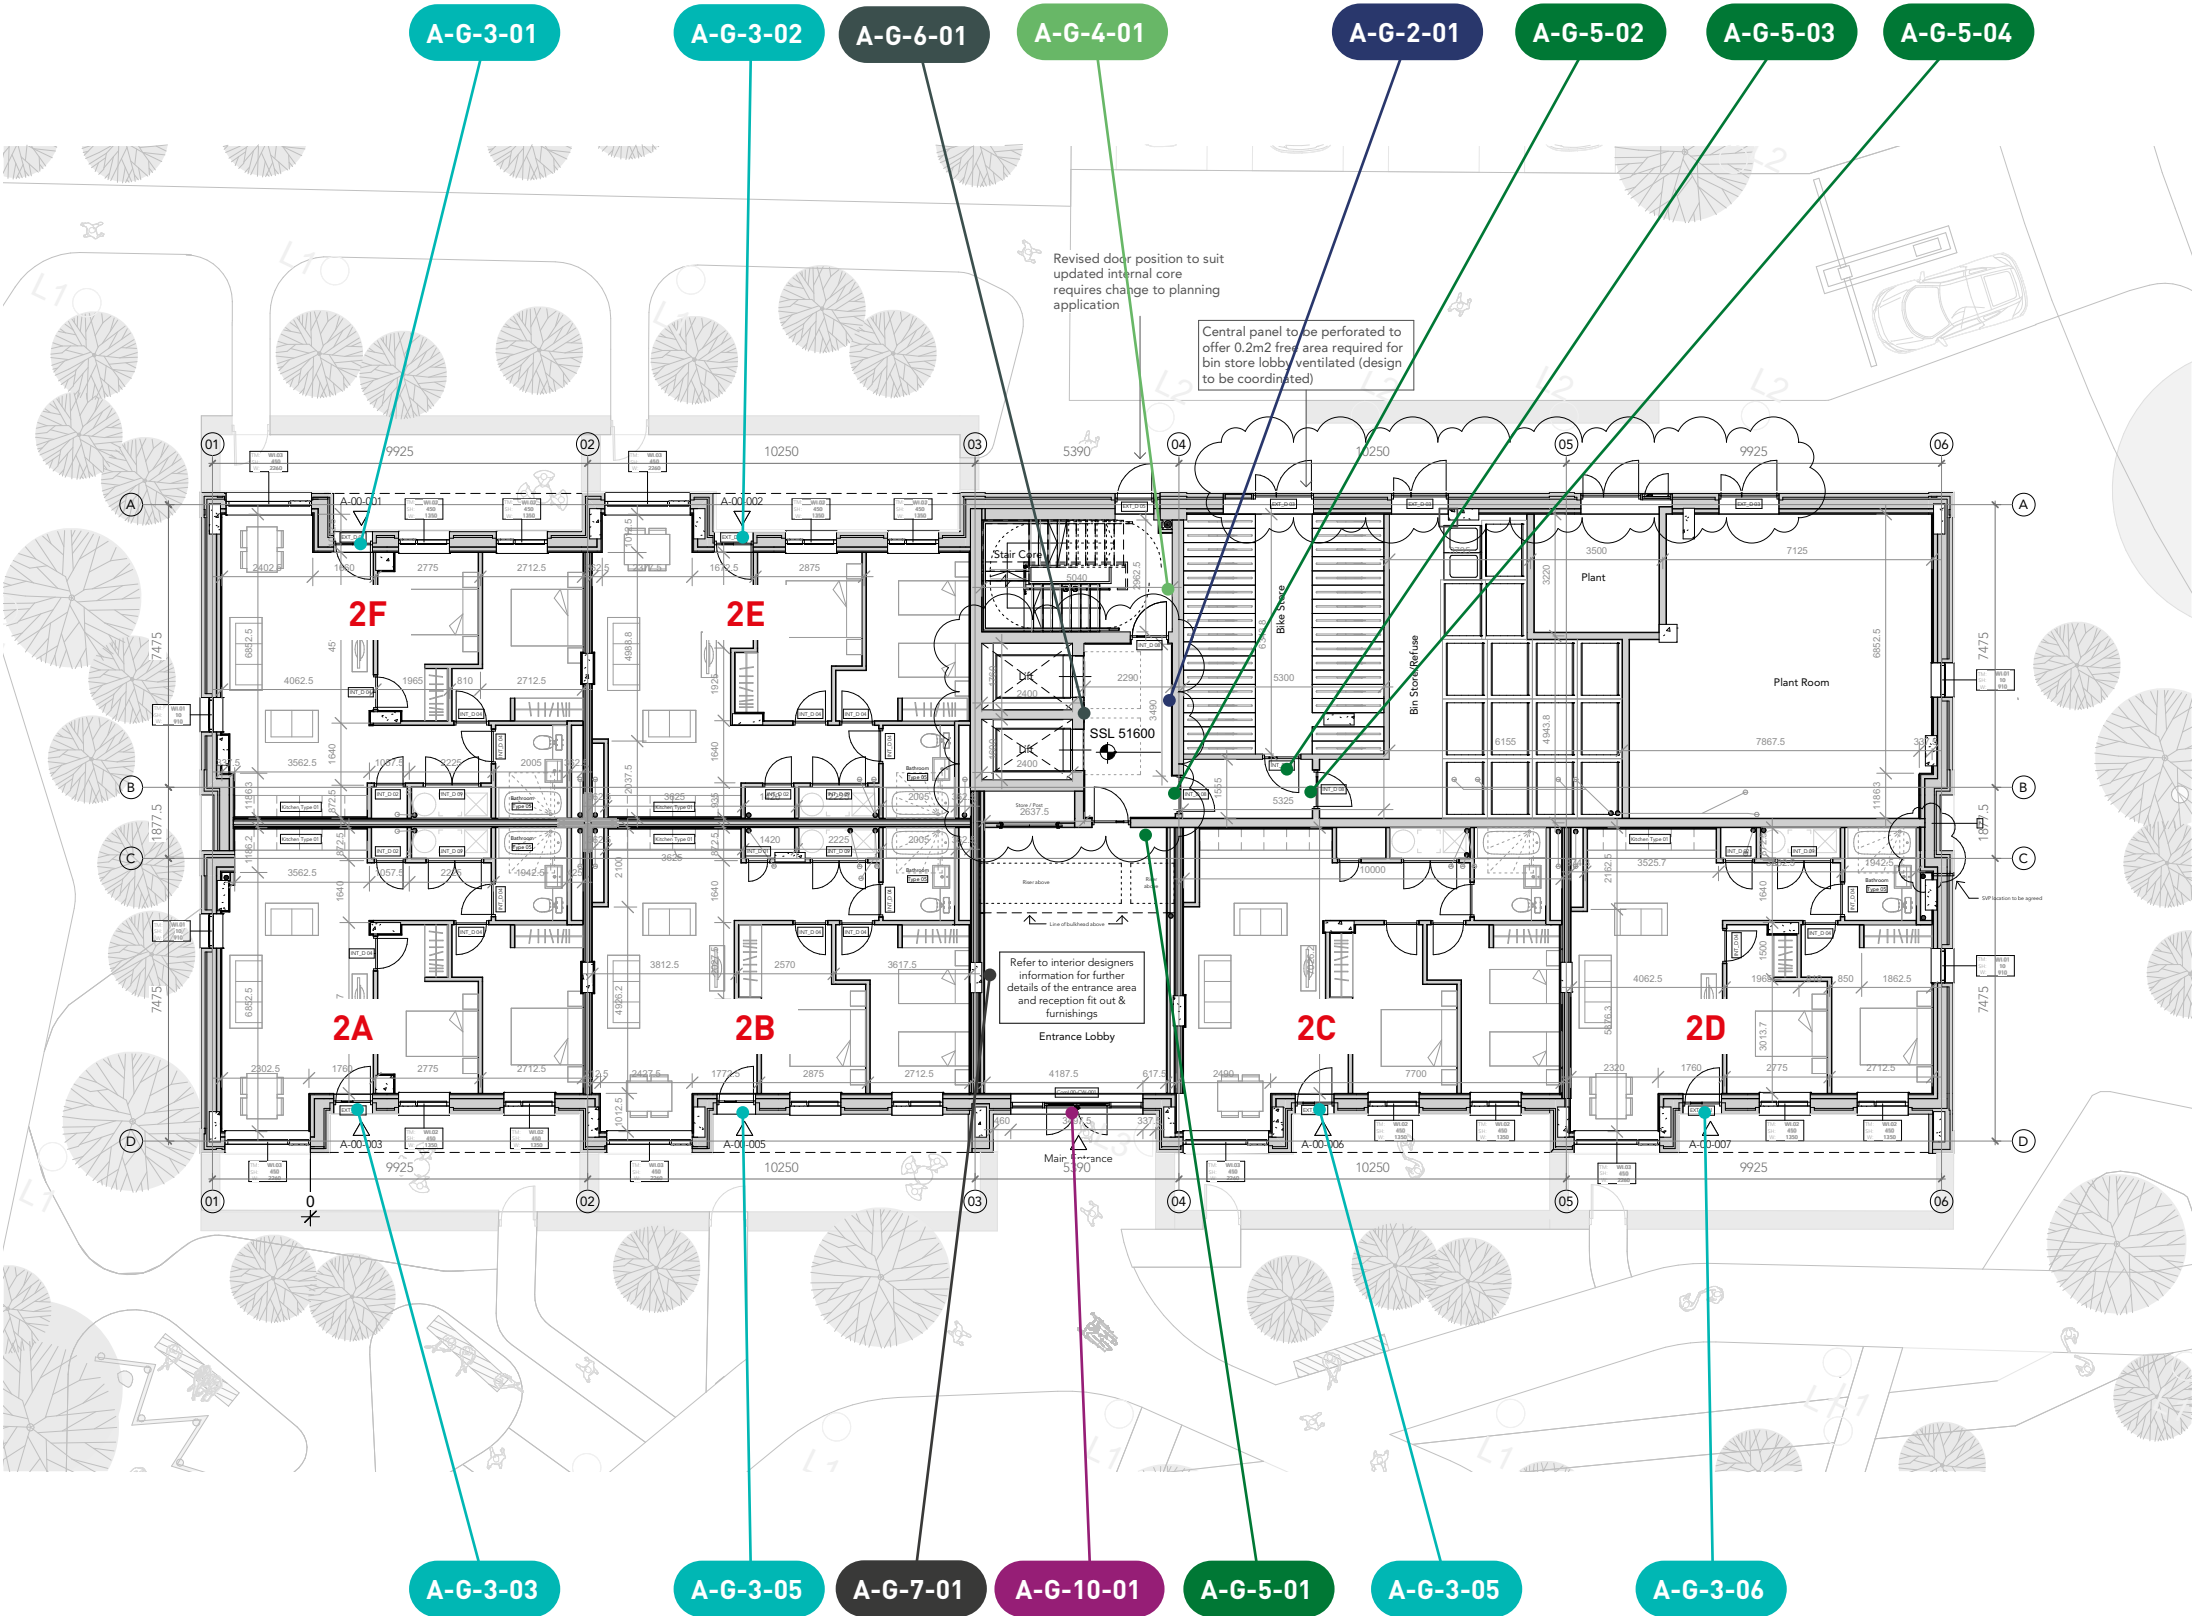

Notes:

Scale: 1:200 @ A3

Colour References:

FOR REVIEW
DO NOT MANUFACTURE
FROM THIS DOCUMENT

Drawing No:

Revision:
P04

Start Date: 20/02/2025

Rev. Date: 06/06/2025

Drawn By: FS

Checked By: JCON

Client:

Ancoats

Project:

Signage



BLOCK A - FIRST FLOOR


- TYPE 1

Lift Lobby Sign
Qty: 1
- TYPE 2

Lift Landing Sign
Qty: 1
- TYPE 3

Front Door Numbers
Qty: 8
- TYPE 4

Staircase Landing Sign
Qty: 1

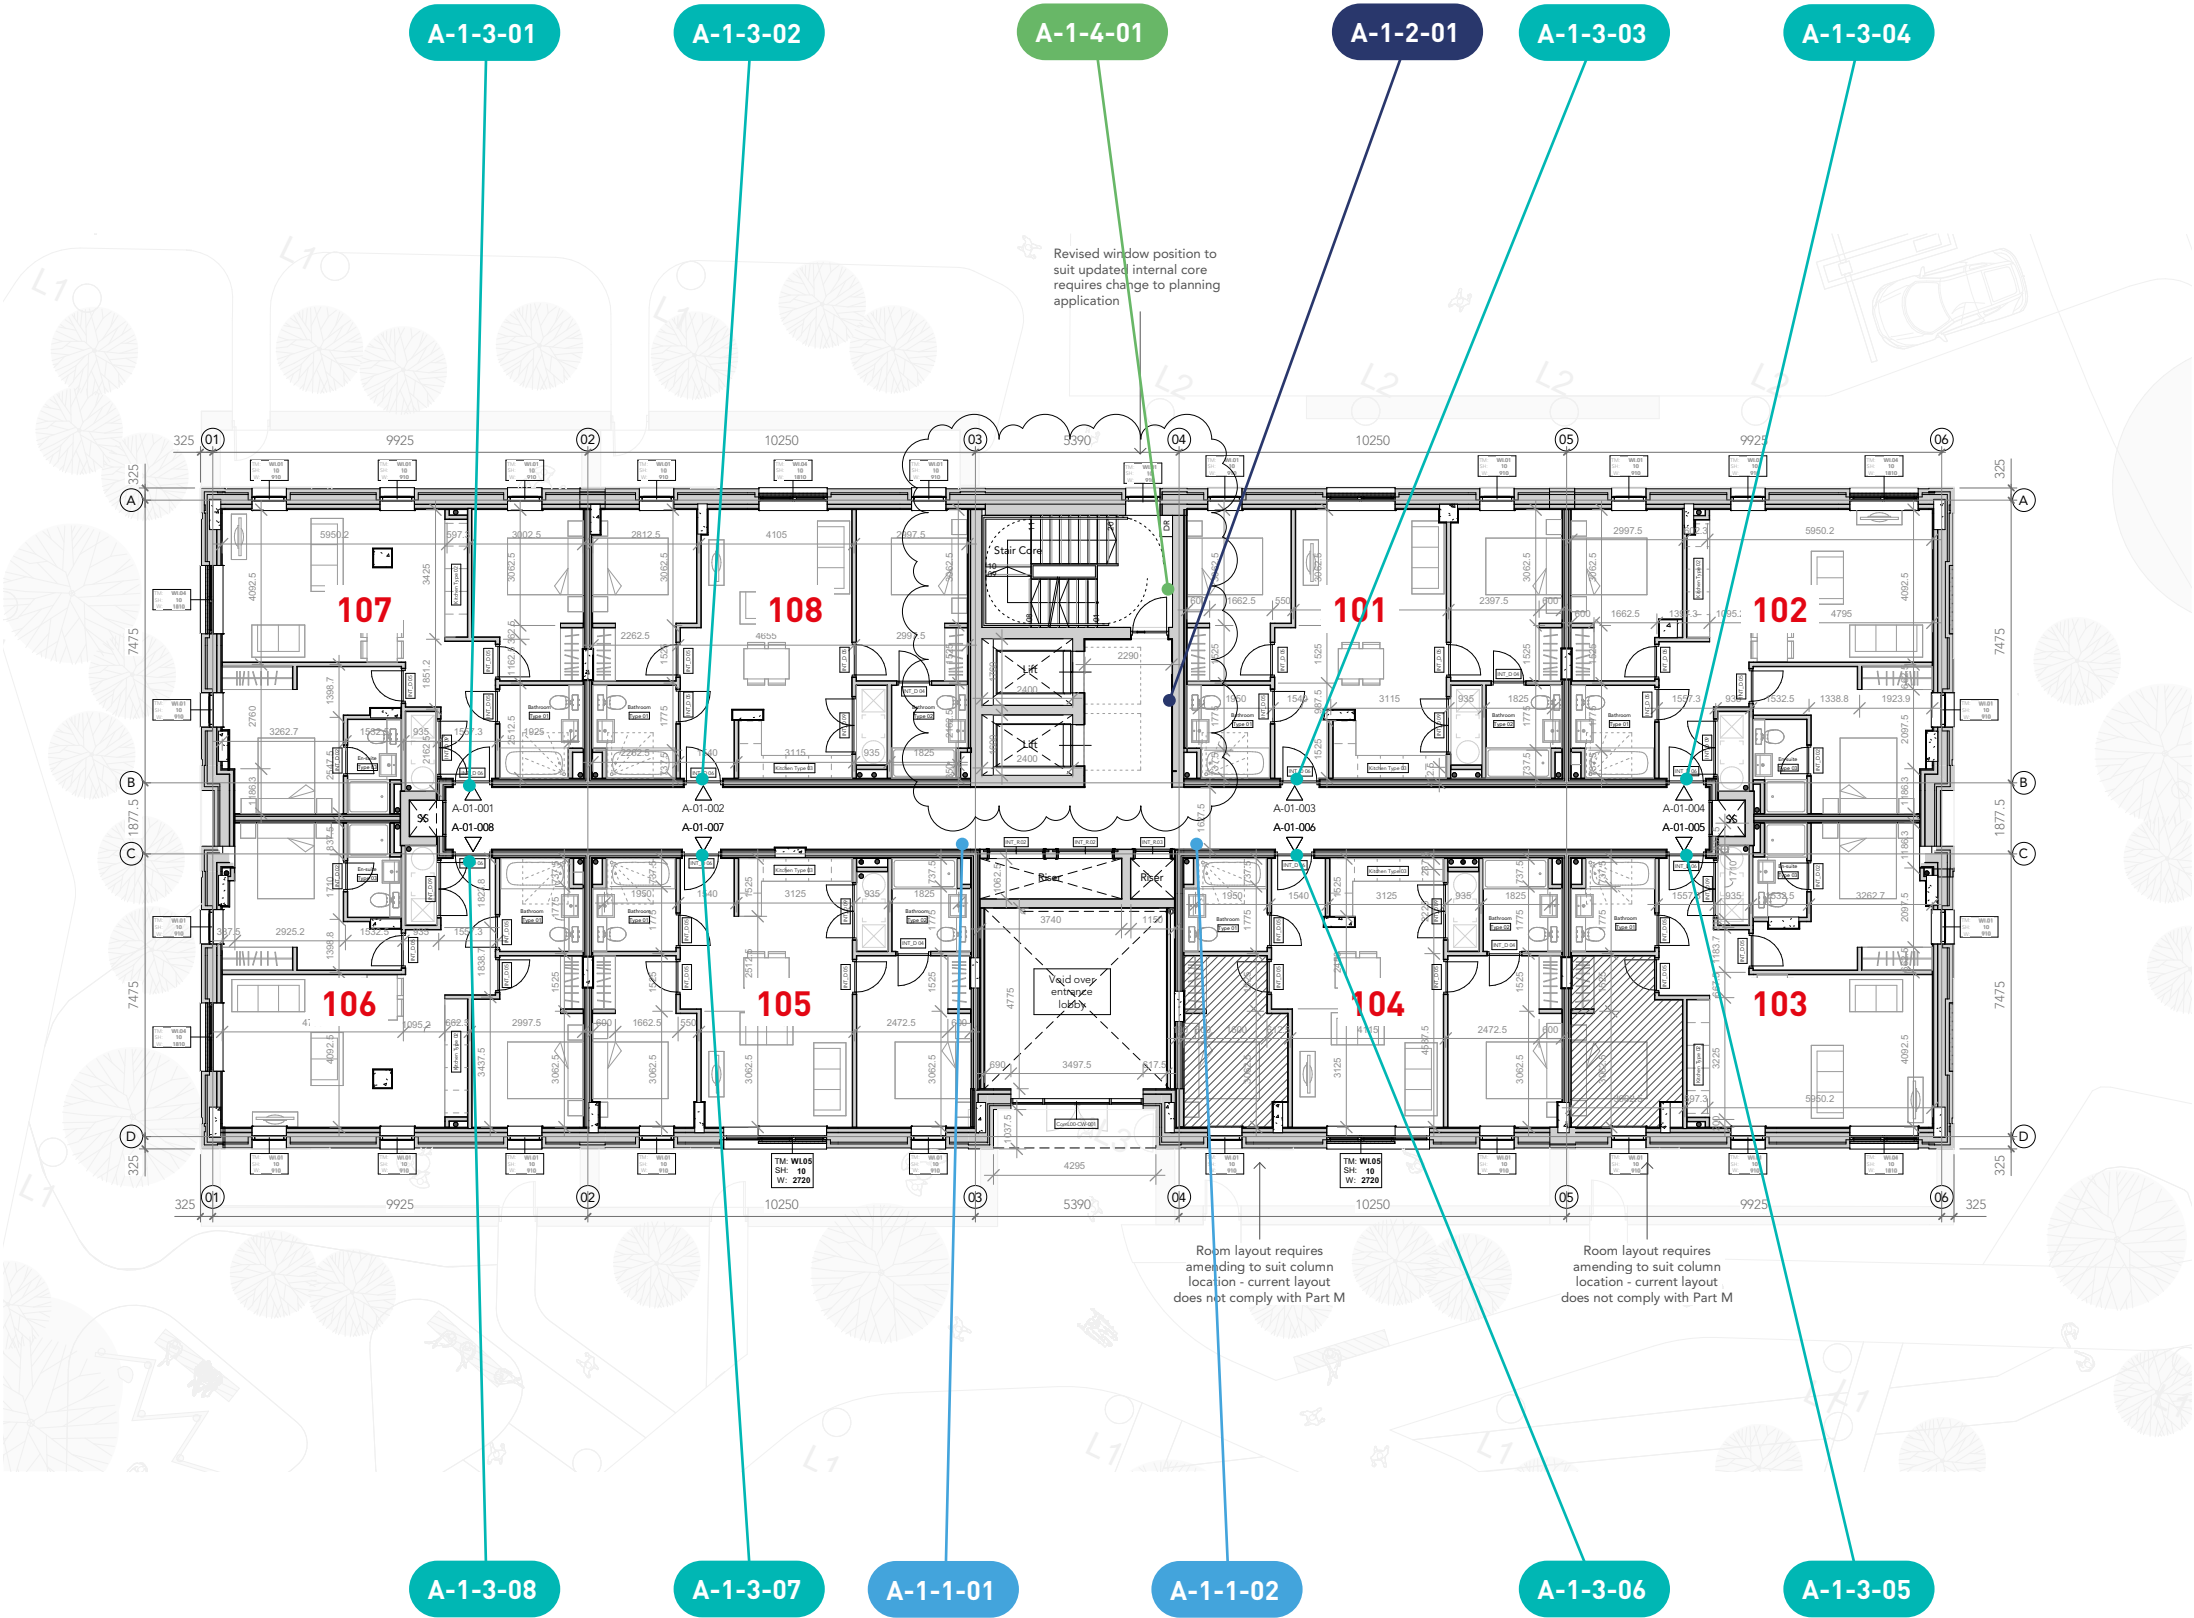

Notes:

Scale: 1:200 @ A3

Colour References:

FOR REVIEW
DO NOT MANUFACTURE
FROM THIS DOCUMENT

Drawing No:

Revision:
P04

Start Date: 20/02/2025

Rev. Date: 06/06/2025

Drawn By: FS

Checked By: JCON

Client:

Ancoats

Project:

Signage



BLOCK A - SECOND FLOOR


- TYPE 1

Lift Lobby Sign
Qty: 1
- TYPE 2

Lift Landing Sign
Qty: 1
- TYPE 3

Front Door Numbers
Qty: 9
- TYPE 4

Staircase Landing Sign
Qty: 1

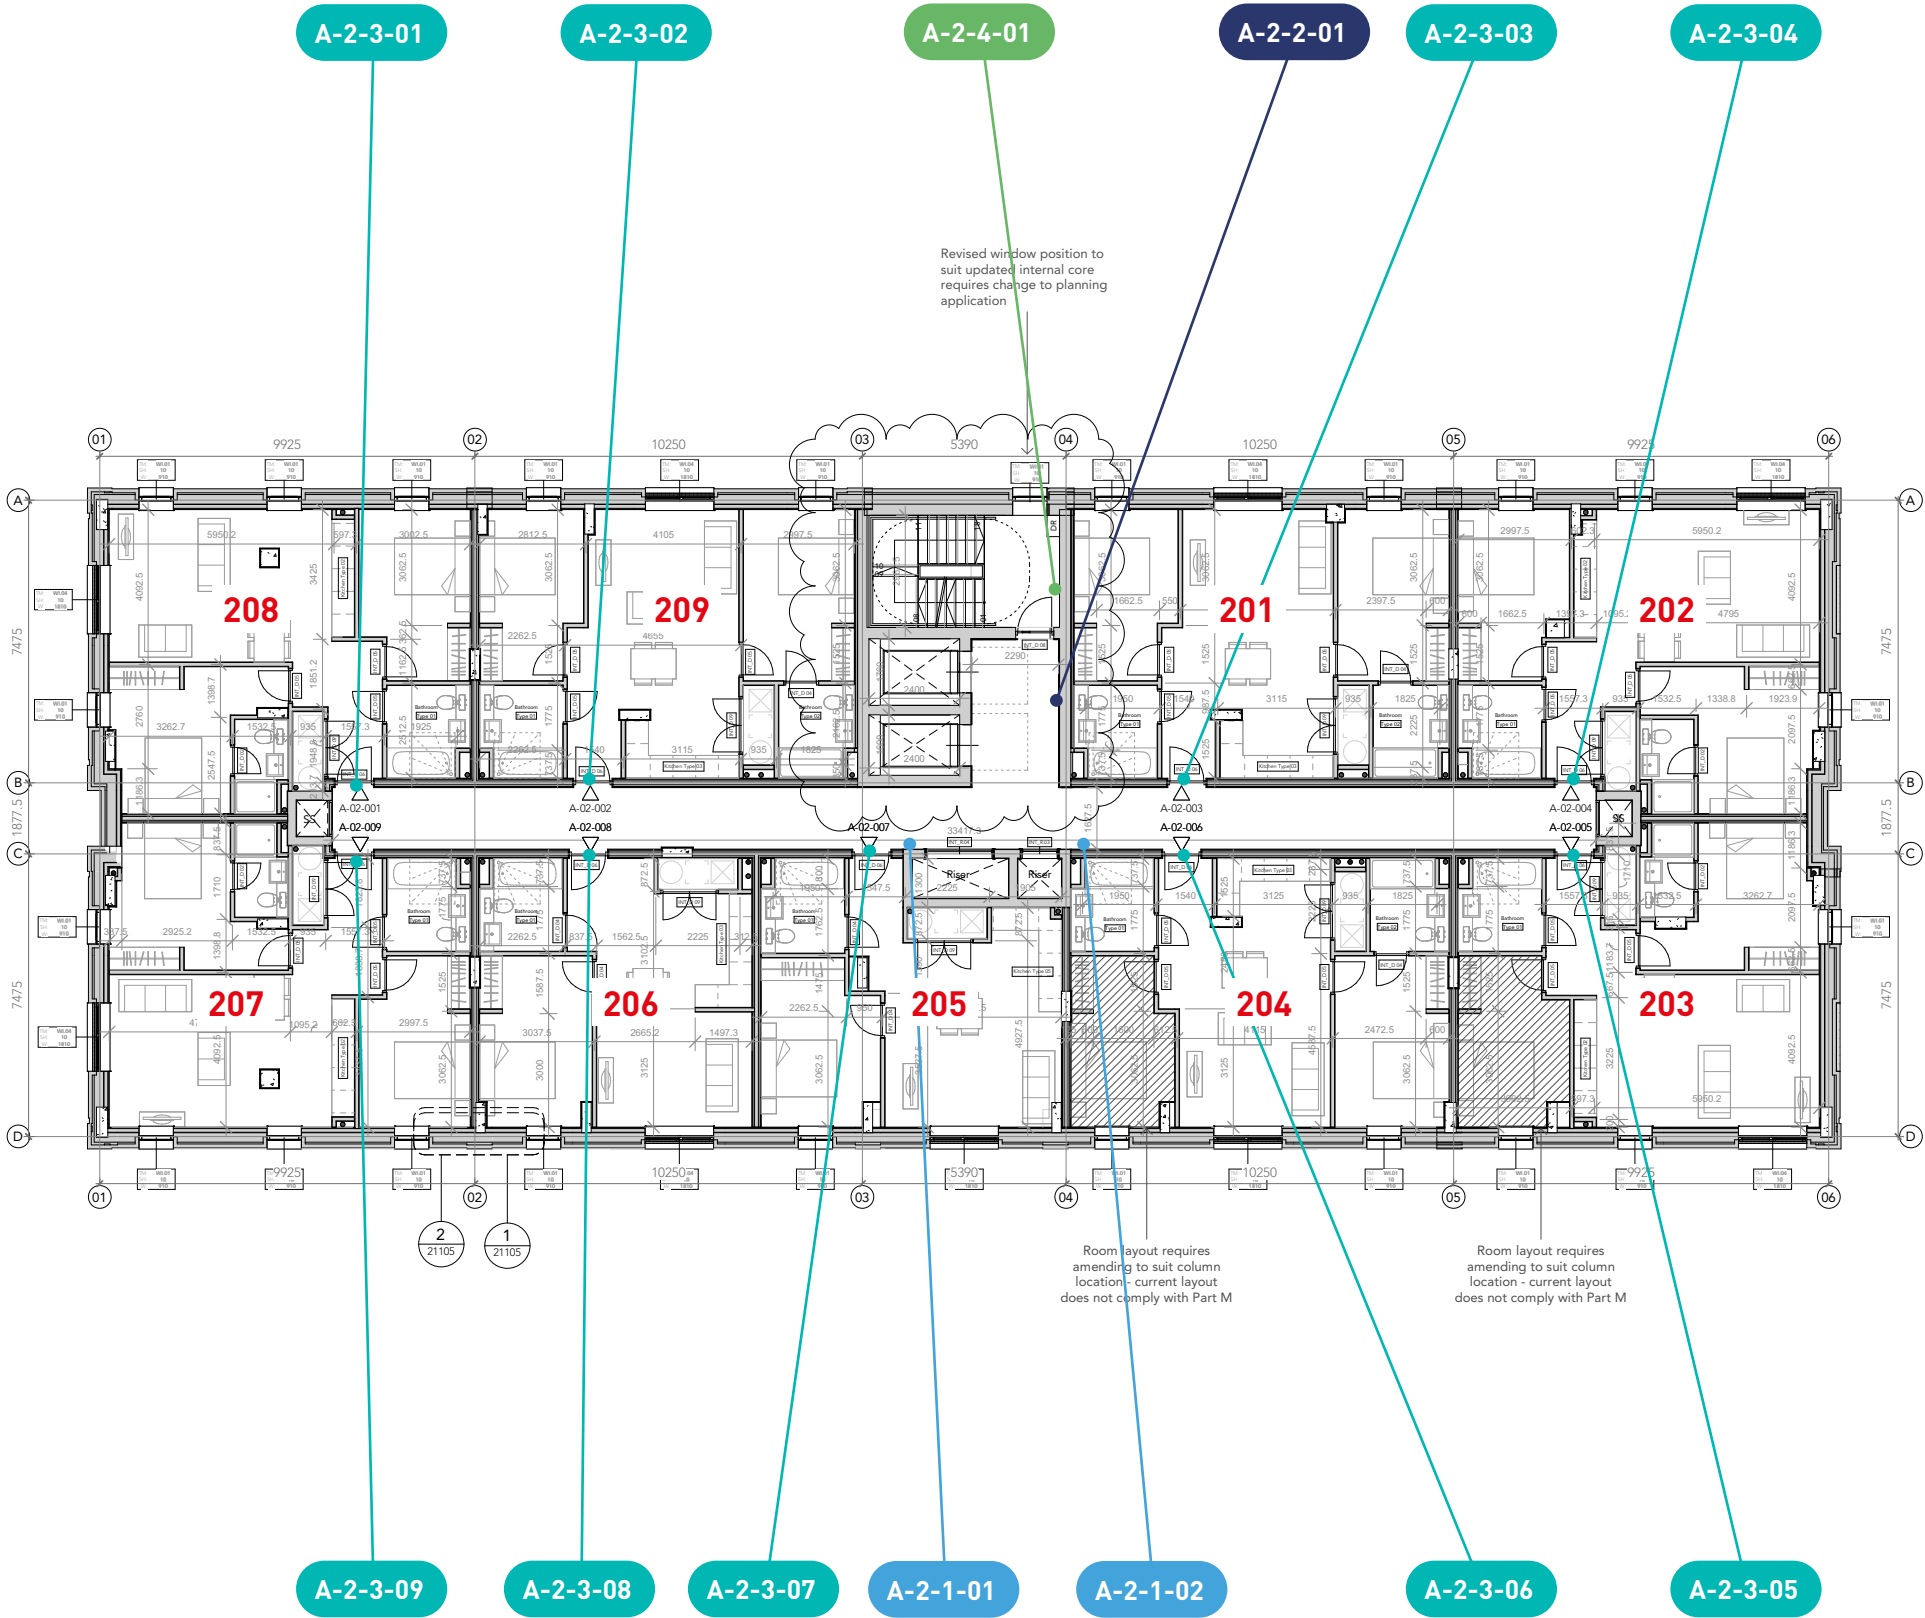

Notes:
Scale: 1:200 @ A3

Colour References:

FOR REVIEW
DO NOT MANUFACTURE
FROM THIS DOCUMENT

Drawing No:
Revision:
P04

Start Date: 20/02/2025
Rev. Date: 06/06/2025
Drawn By: FS
Checked By: JCON

Client:
Ancoats
Project:
Signage



BLOCK A - THIRD FLOOR


- TYPE 1

Lift Lobby Sign
Qty: 1
- TYPE 2

Lift Landing Sign
Qty: 1
- TYPE 3

Front Door Numbers
Qty: 9
- TYPE 4

Staircase Landing Sign
Qty: 1

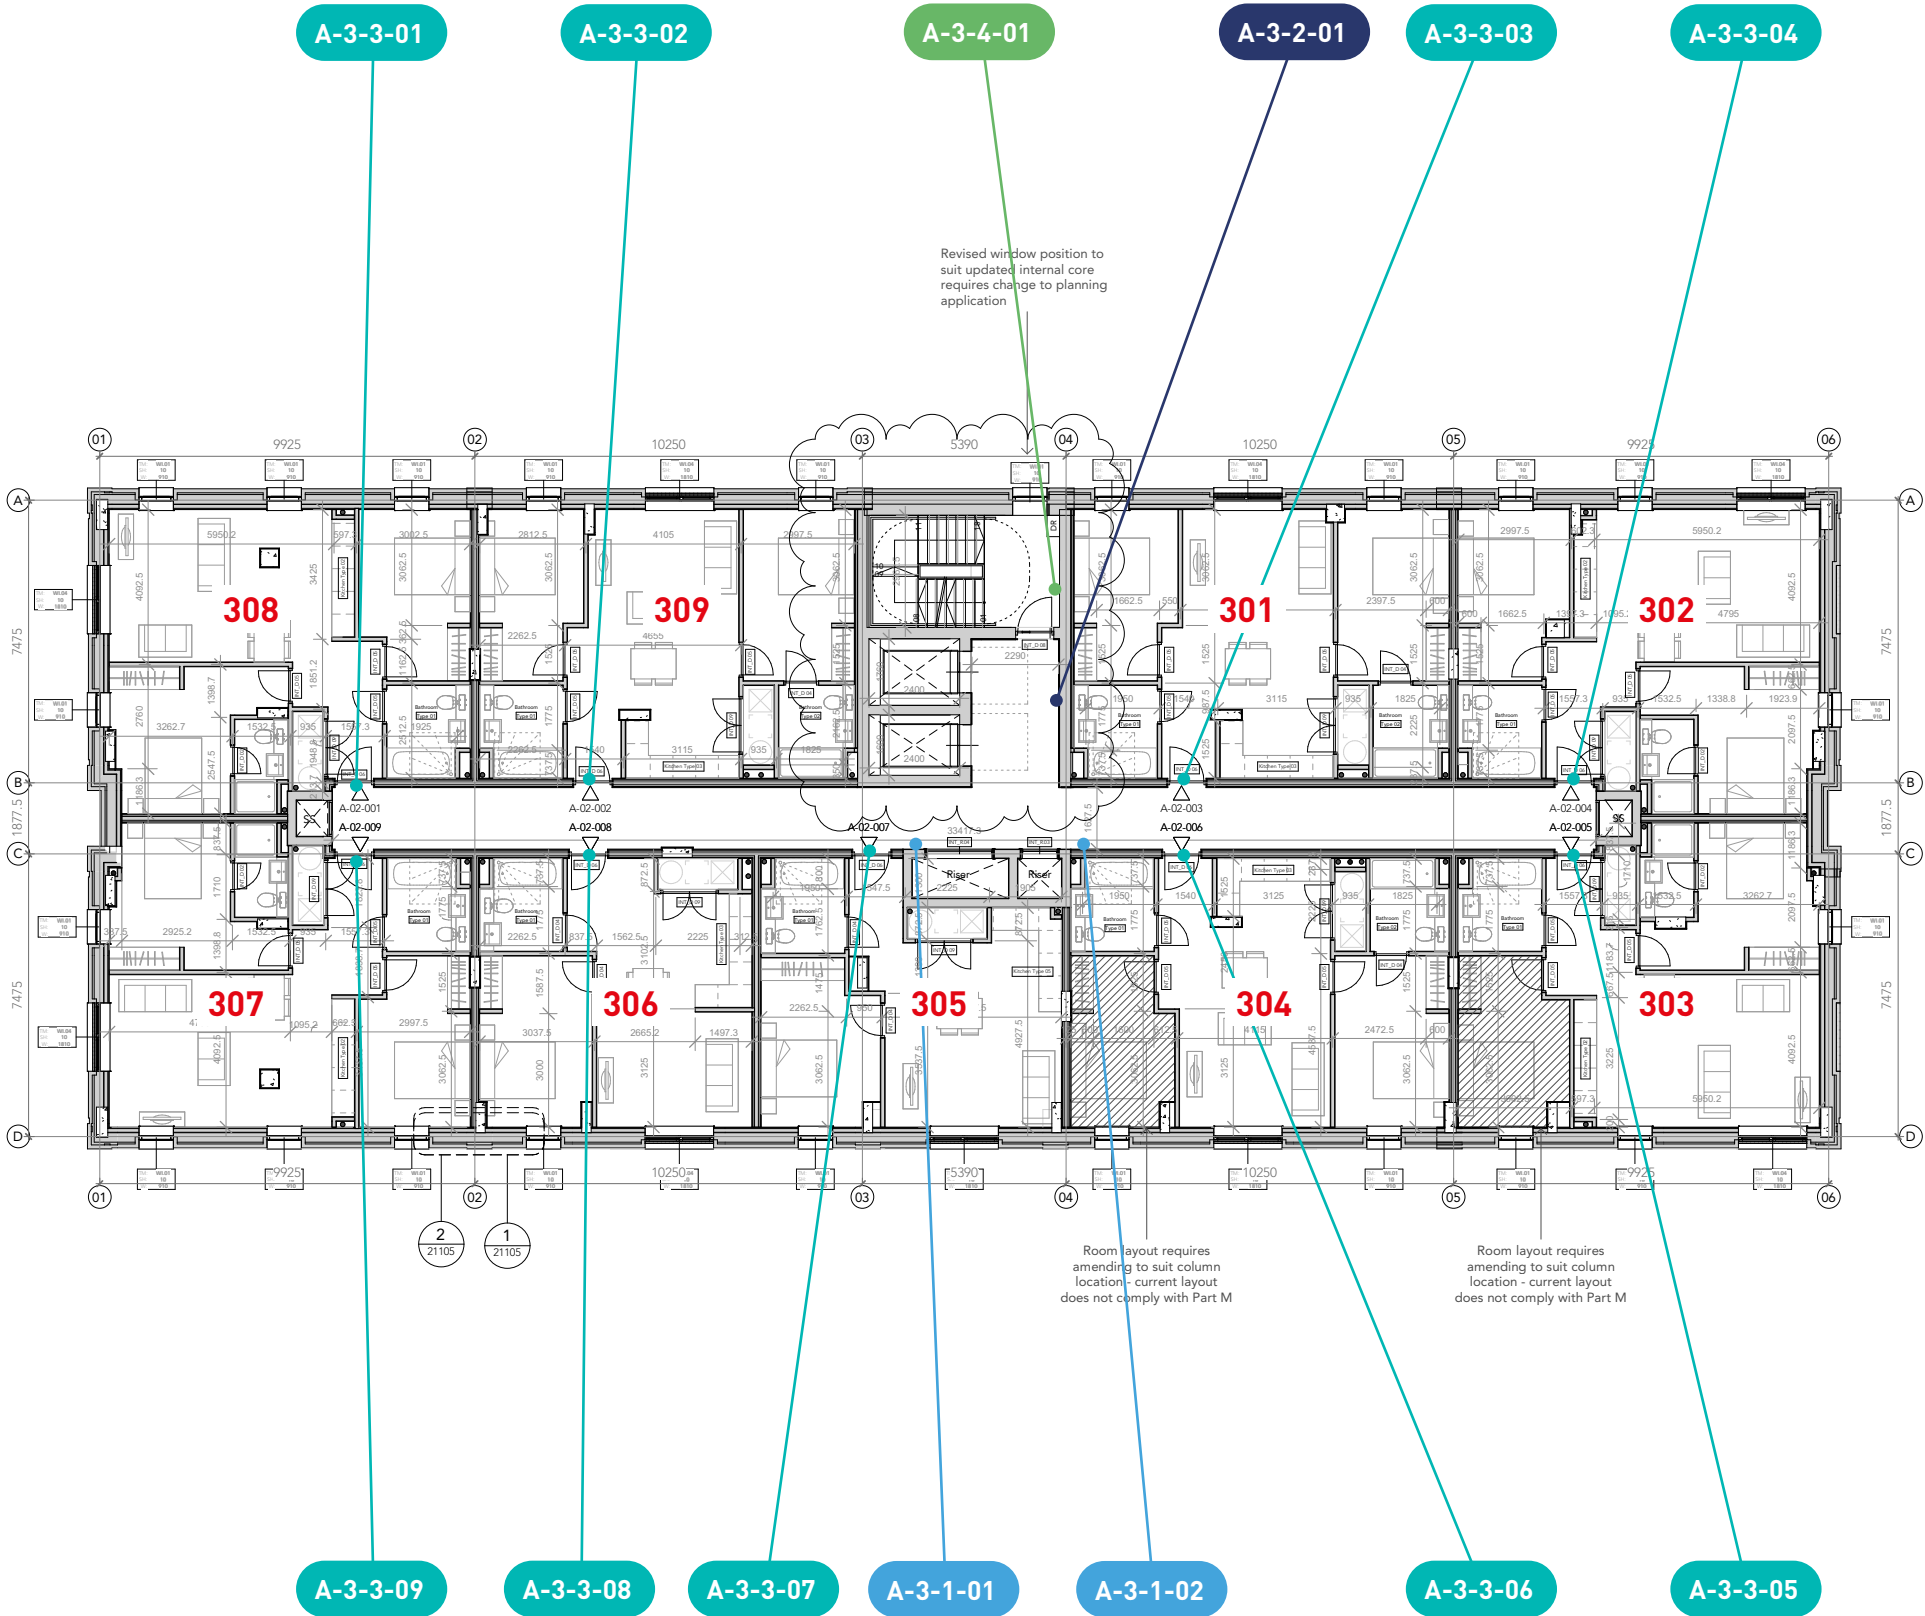

Notes:
Scale: 1:200 @ A3

Colour References:

FOR REVIEW
DO NOT MANUFACTURE
FROM THIS DOCUMENT

Drawing No:

Revision:
P04

Start Date: 20/02/2025

Rev. Date: 06/06/2025

Drawn By: FS

Checked By: JCON

Client:

Ancoats

Project:

Signage



BLOCK A - FOURTH FLOOR


- TYPE 1

Lift Lobby Sign
Qty: 1
- TYPE 2

Lift Landing Sign
Qty: 1
- TYPE 3

Front Door Numbers
Qty: 9
- TYPE 4

Staircase Landing Sign
Qty: 1

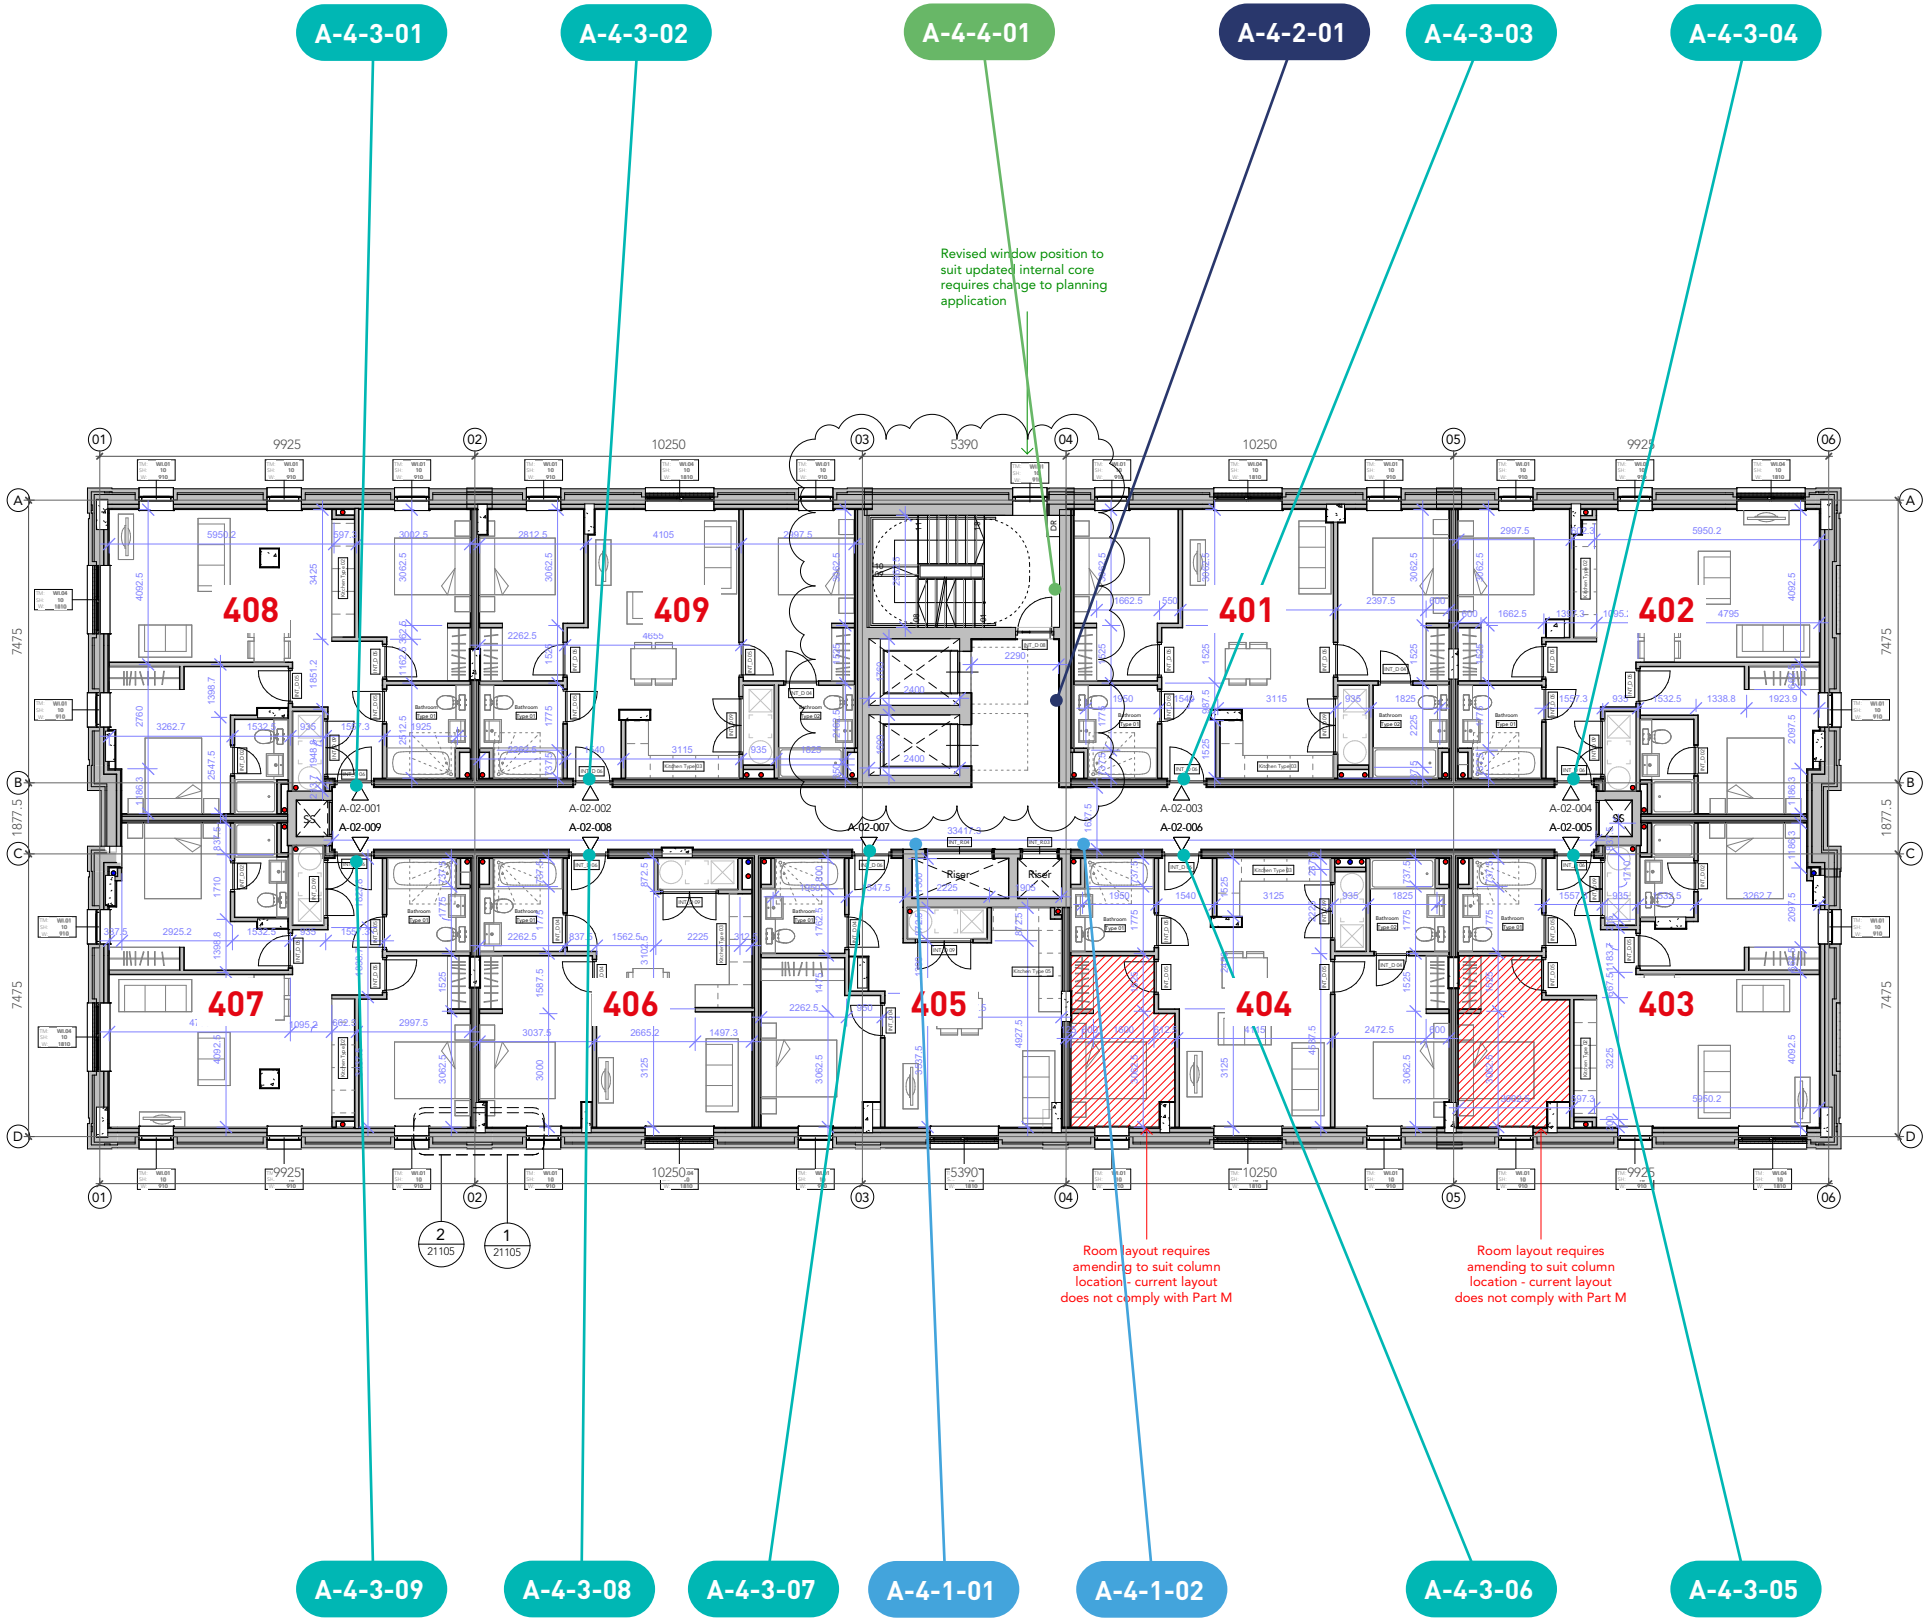

Notes:
Scale: 1:200 @ A3

Colour References:

FOR REVIEW
DO NOT MANUFACTURE
FROM THIS DOCUMENT

Drawing No:
Revision:
P04
Start Date: 20/02/2025
Rev. Date: 06/06/2025
Drawn By: FS
Checked By: JCON

Client:
Ancoats
Project:
Signage



BLOCK A - FIFTH FLOOR


- TYPE 1

Lift Lobby Sign
Qty: 1
- TYPE 2

Lift Landing Sign
Qty: 1
- TYPE 3

Front Door Numbers
Qty: 9
- TYPE 4

Staircase Landing Sign
Qty: 1

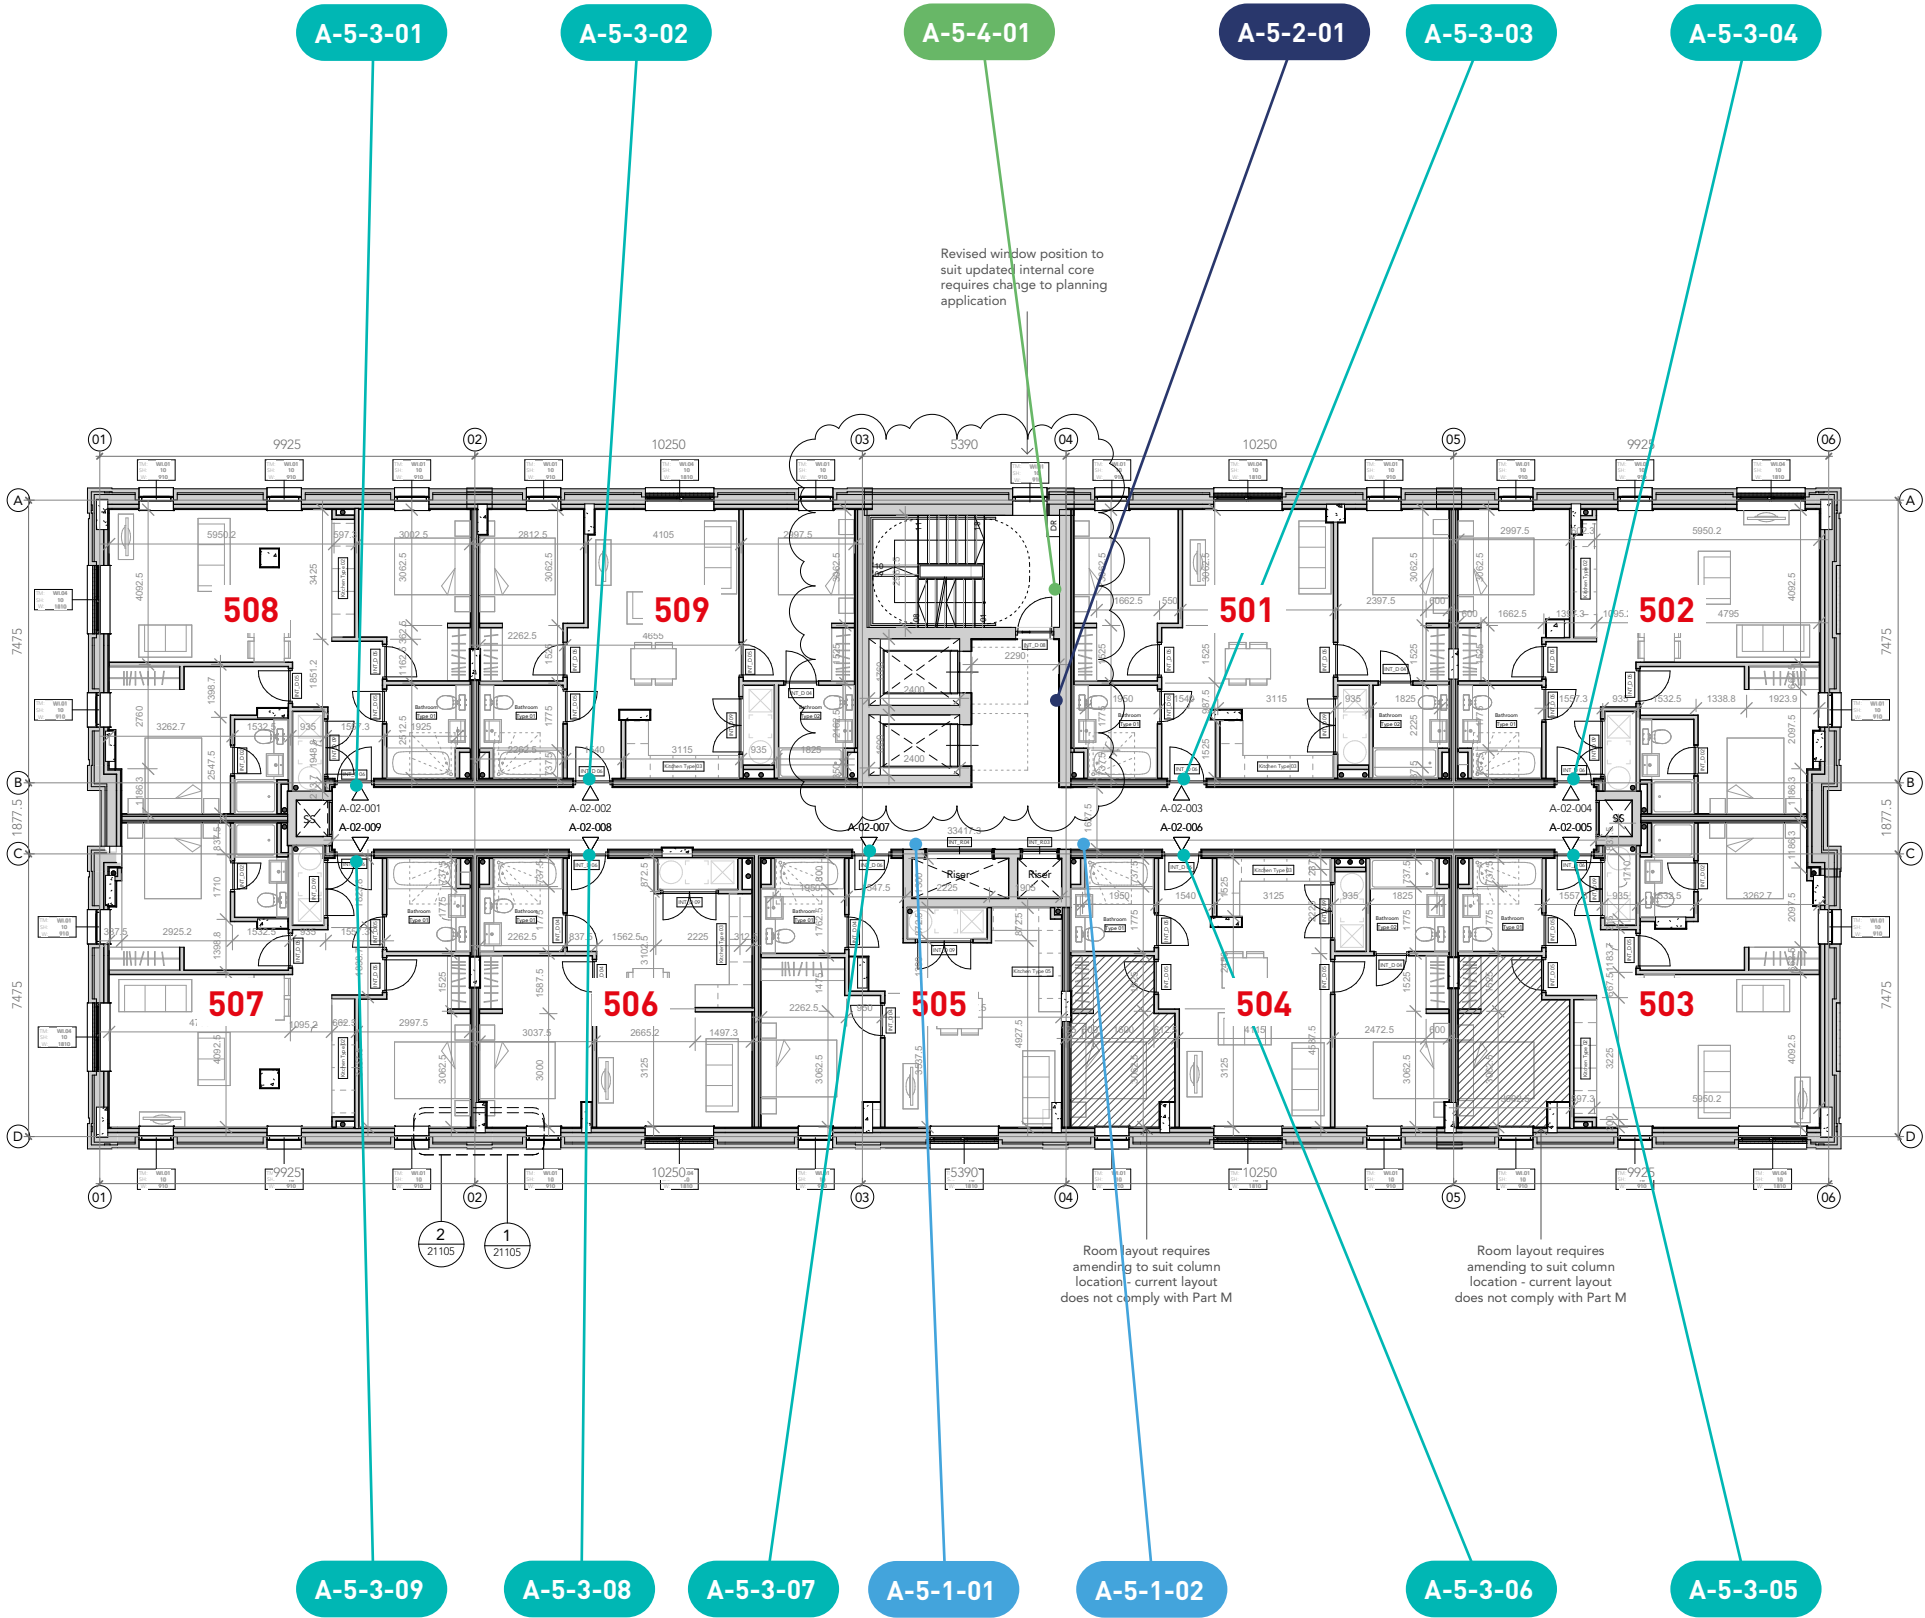

Notes:
Scale: 1:200 @ A3

Colour References:

FOR REVIEW
DO NOT MANUFACTURE
FROM THIS DOCUMENT

Drawing No:

Revision:
P04

Start Date: 20/02/2025

Rev. Date: 06/06/2025

Drawn By: FS

Checked By: JCON

Client:

Ancoats

Project:

Signage



BLOCK A - SIXTH FLOOR


- TYPE 1

Lift Lobby Sign
Qty: 1
- TYPE 2

Lift Landing Sign
Qty: 1
- TYPE 3

Front Door Numbers
Qty: 9
- TYPE 4

Staircase Landing Sign
Qty: 1

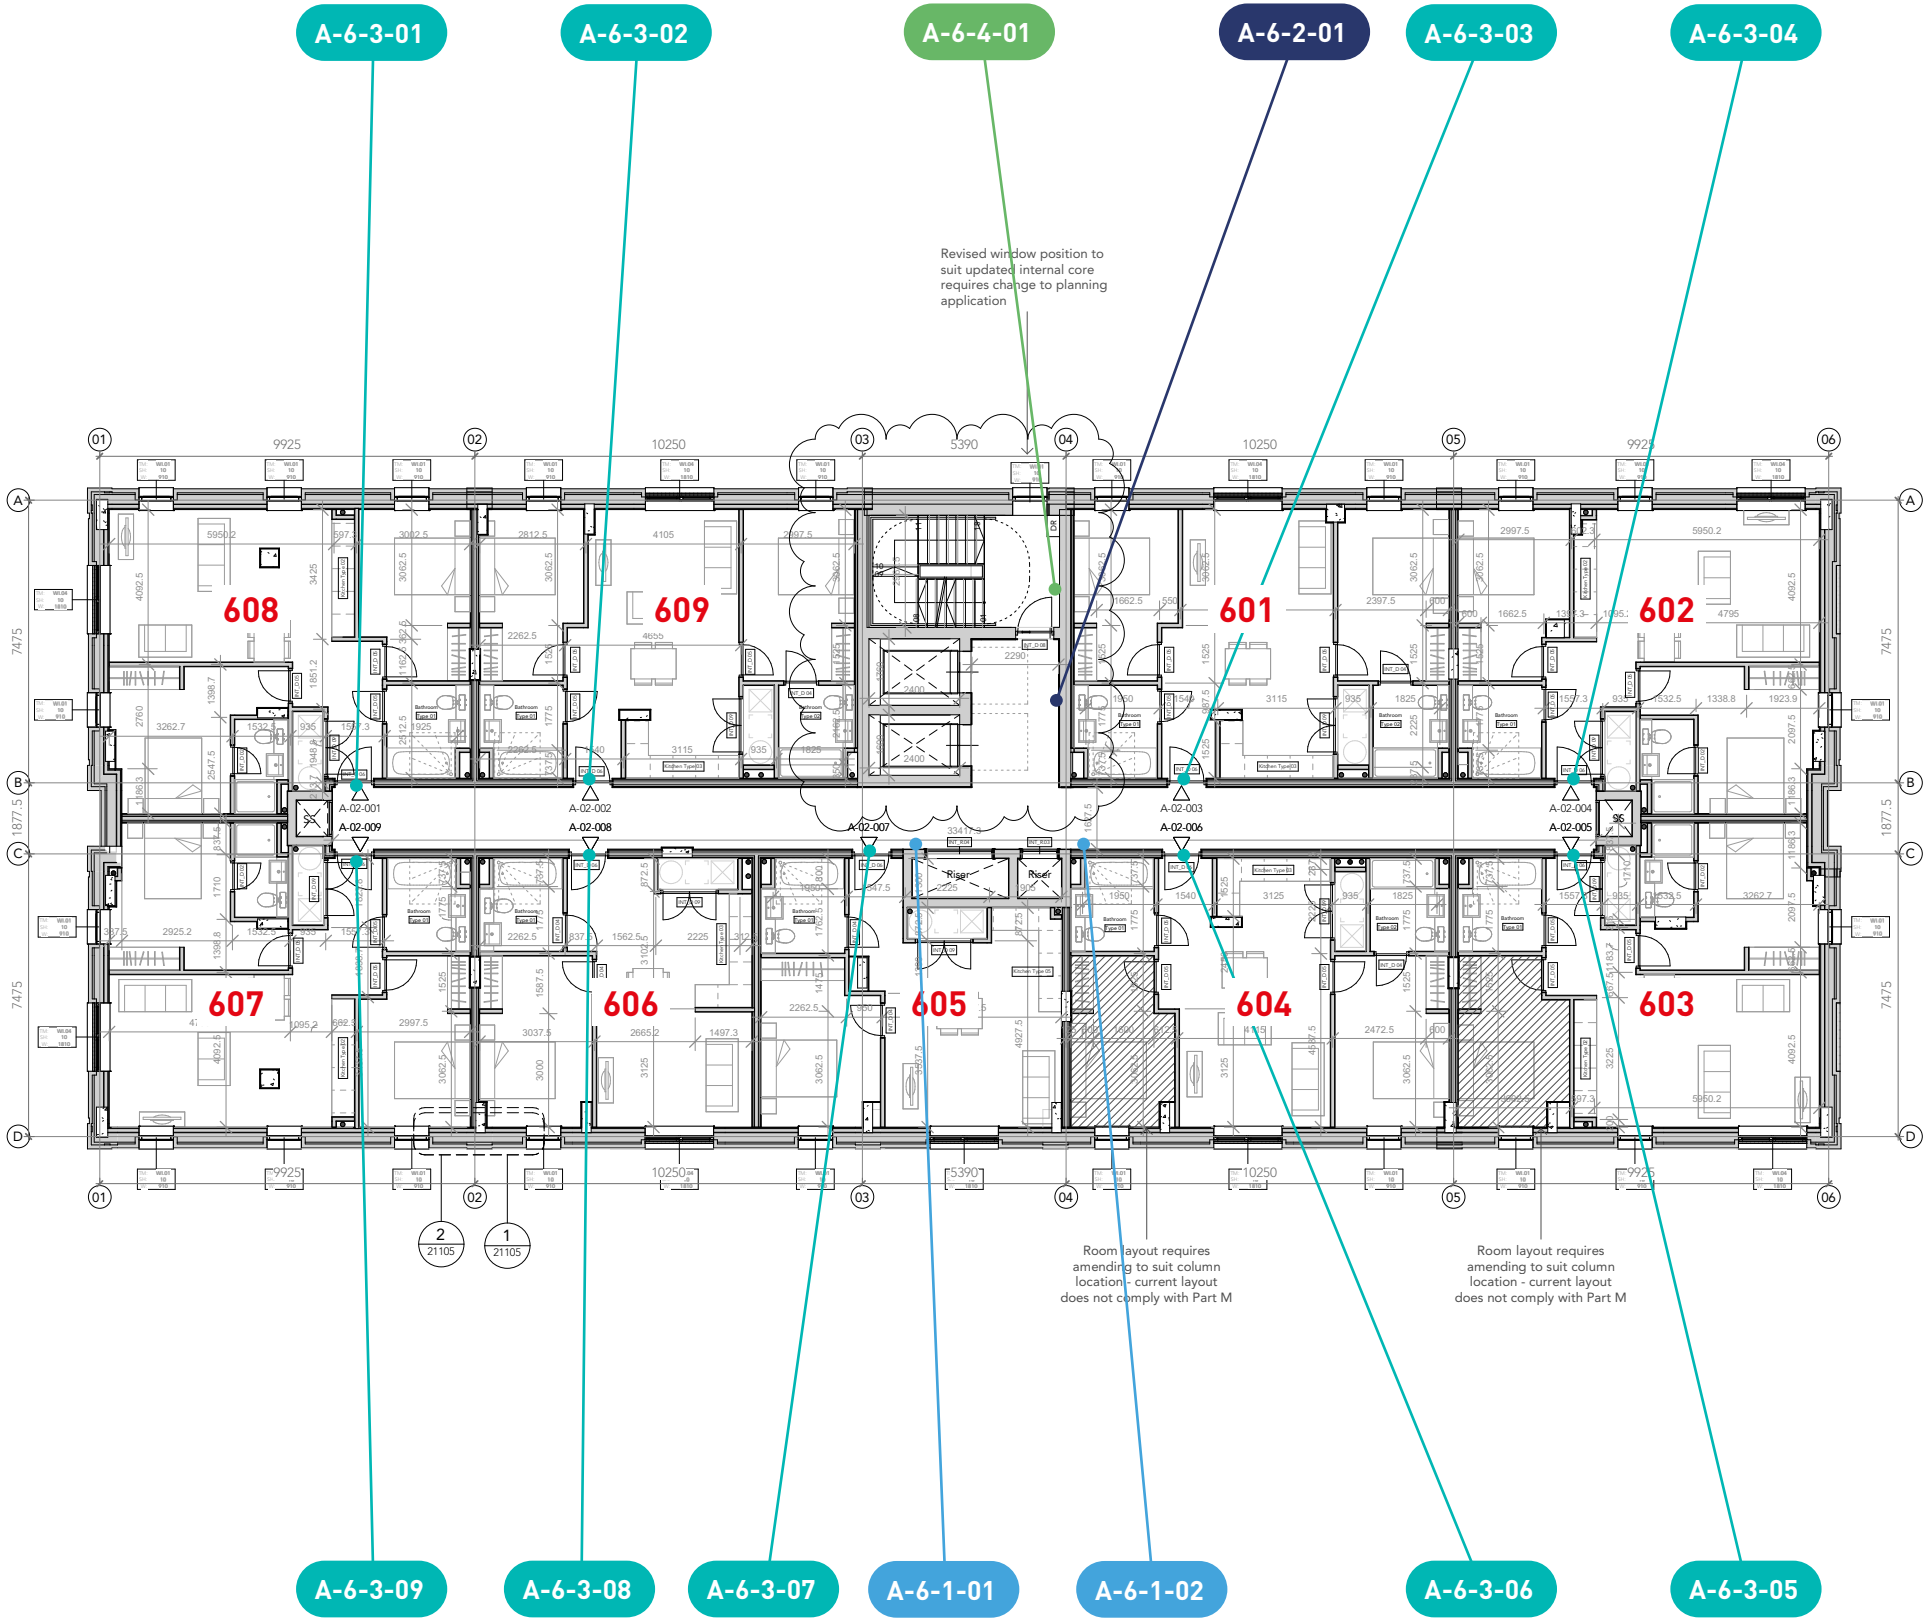

Notes:
Scale: 1:200 @ A3

Colour References:

FOR REVIEW
DO NOT MANUFACTURE
FROM THIS DOCUMENT

Drawing No:
Revision:
P04
Start Date: 20/02/2025
Rev. Date: 06/06/2025
Drawn By: FS
Checked By: JCON

Client:
Ancoats
Project:
Signage



BLOCK A - SEVENTH FLOOR


- TYPE 1

Lift Lobby Sign
Qty: 1
- TYPE 2

Lift Landing Sign
Qty: 1
- TYPE 3

Front Door Numbers
Qty: 9
- TYPE 4

Staircase Landing Sign
Qty: 1

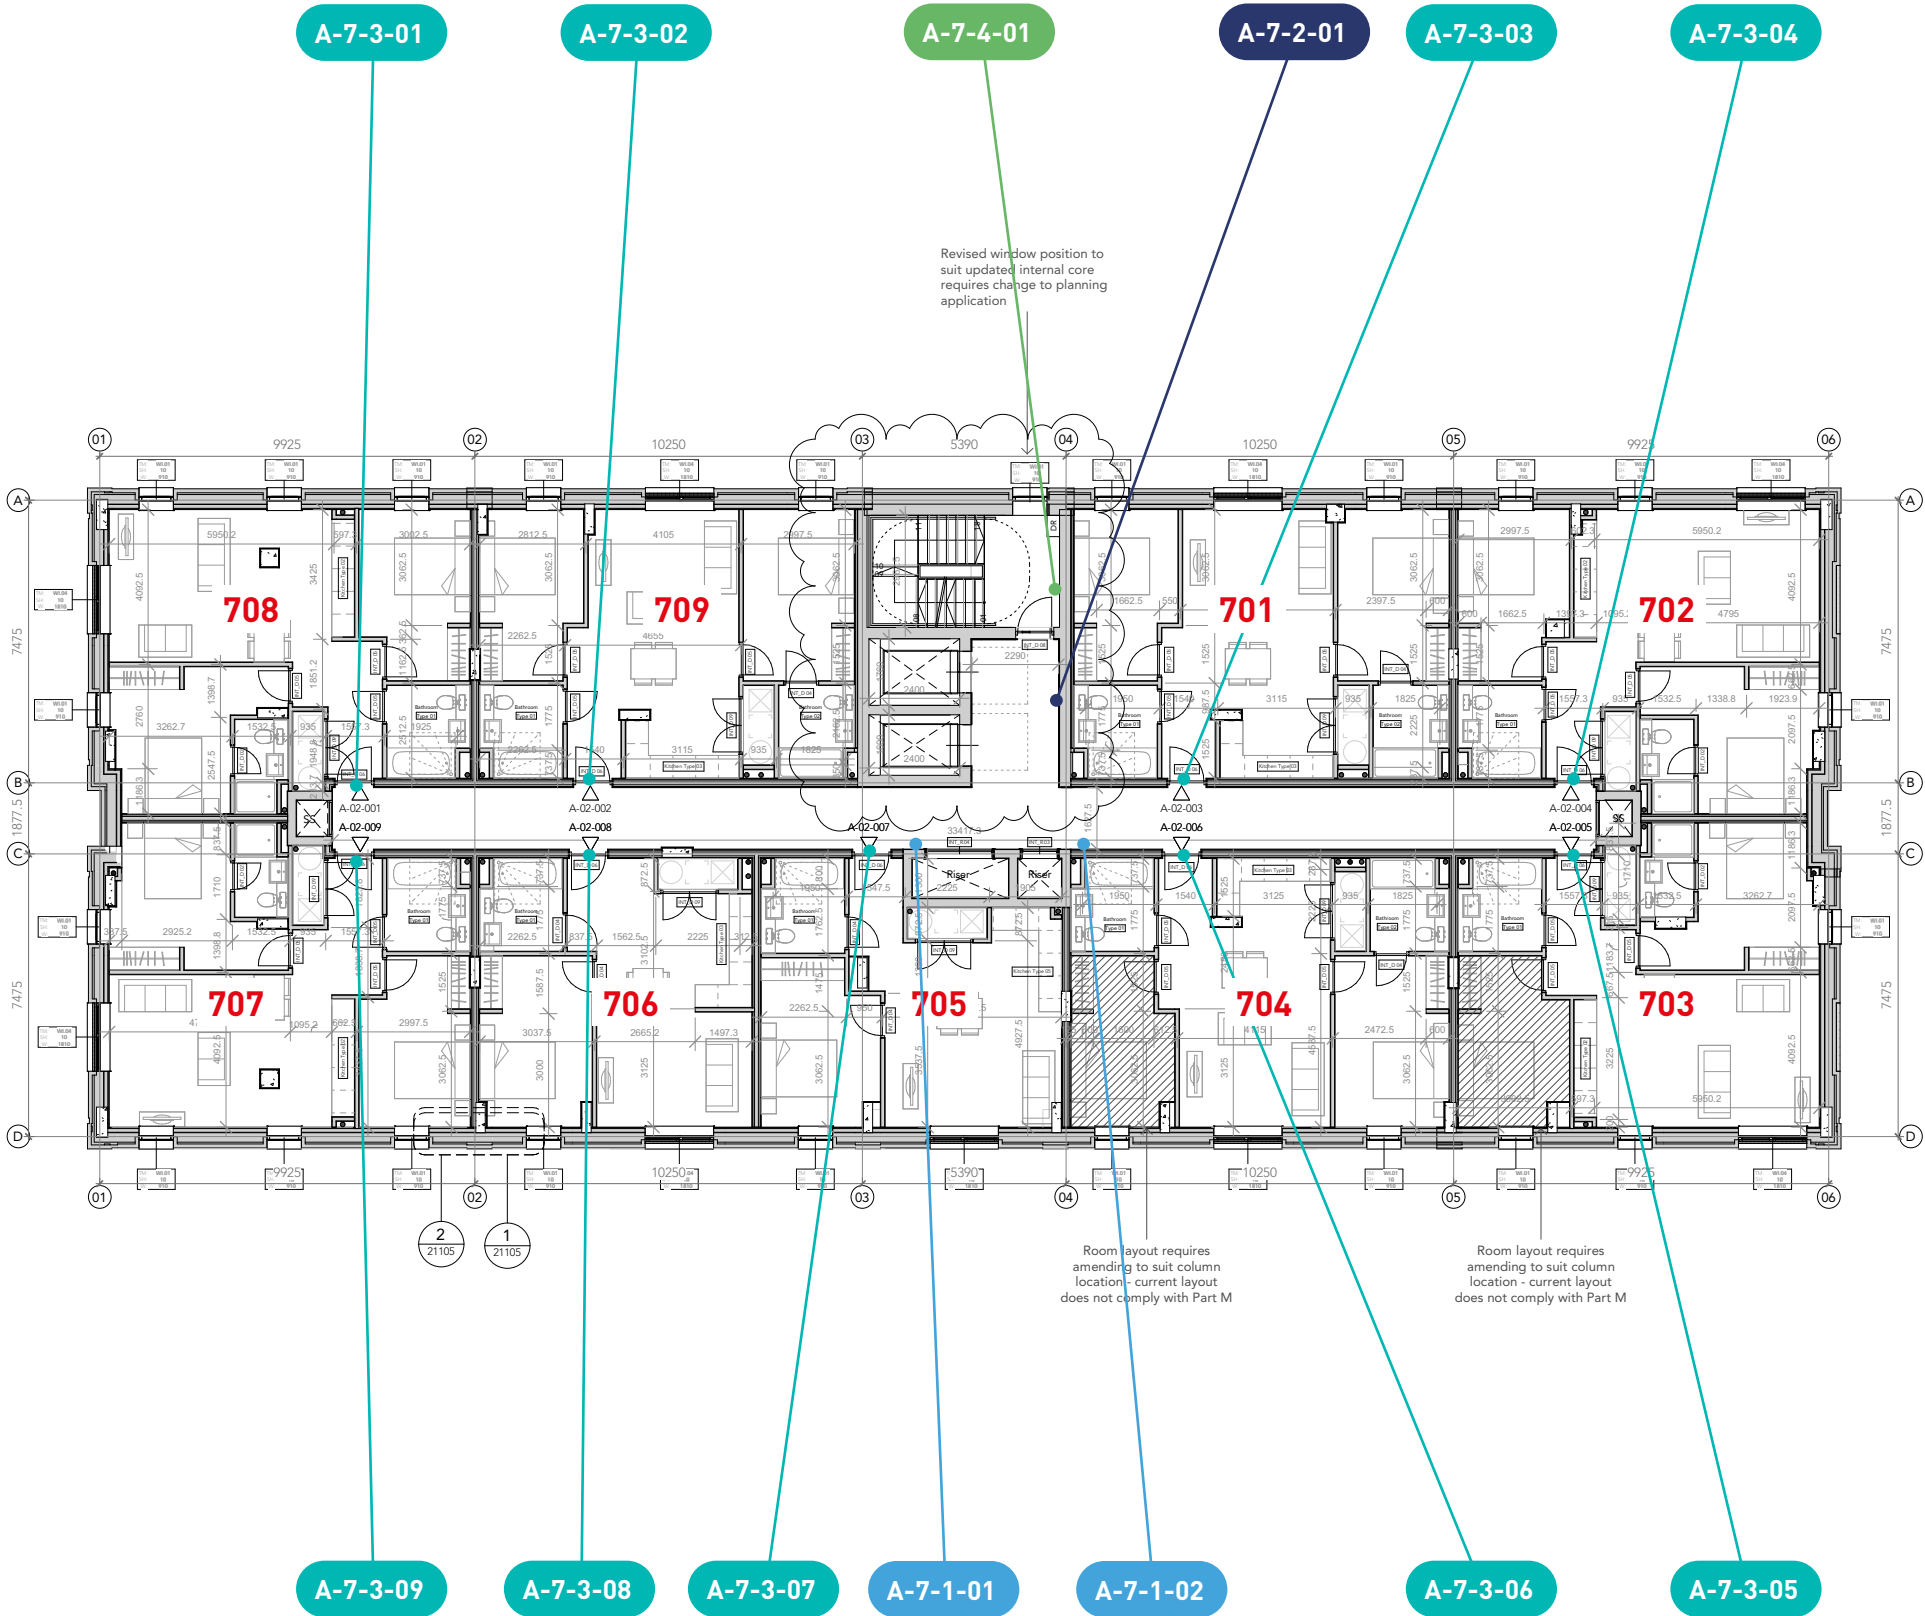

Notes:
Scale: 1:200 @ A3

Colour References:

FOR REVIEW
DO NOT MANUFACTURE
FROM THIS DOCUMENT

Drawing No:
Revision:
P04
Start Date: 20/02/2025
Rev. Date: 06/06/2025
Drawn By: FS
Checked By: JCON

Client:
Ancoats
Project:
Signage





BUILDING B


1A ANCOATS GREEN



SIGN TYPE 1 - Lift Lobby Sign

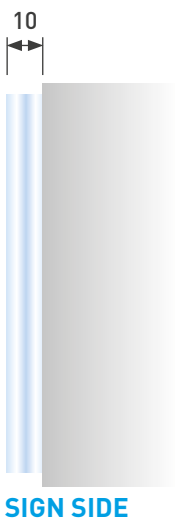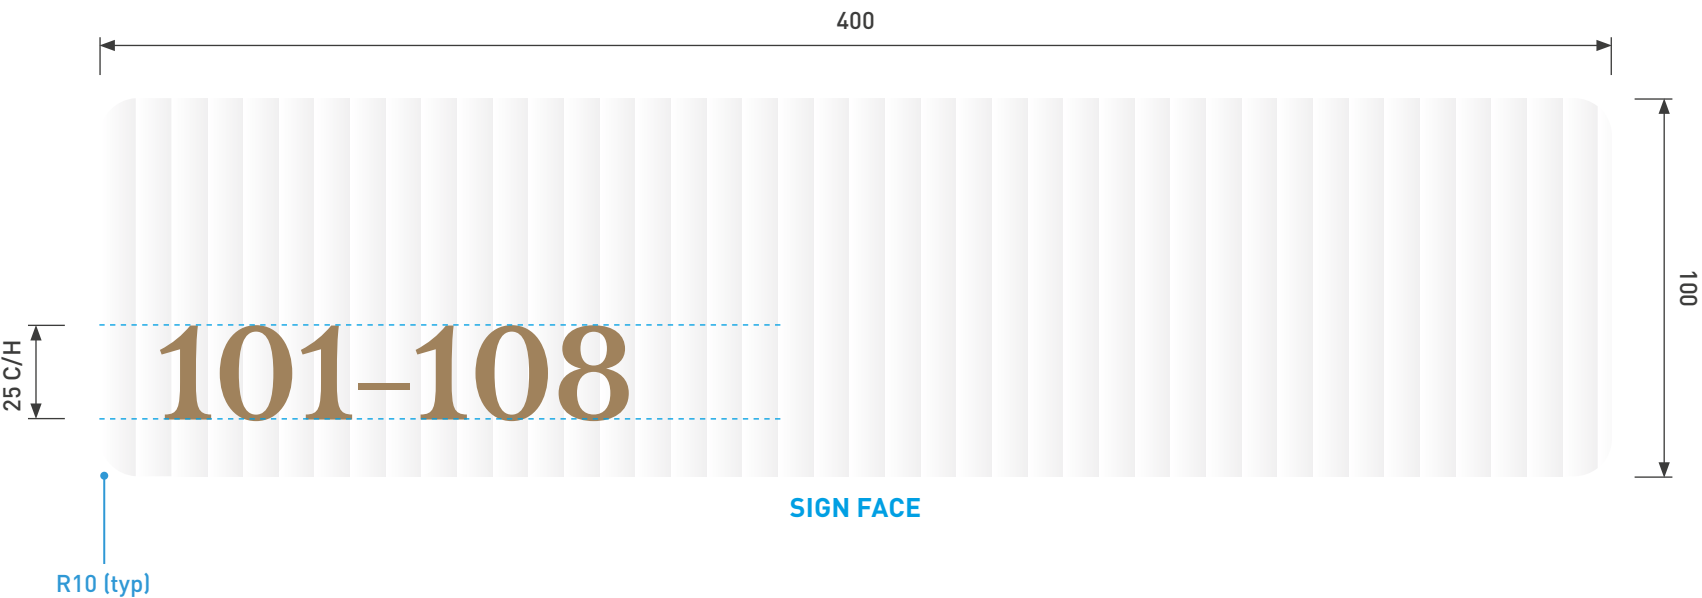

SIGN LOCATION

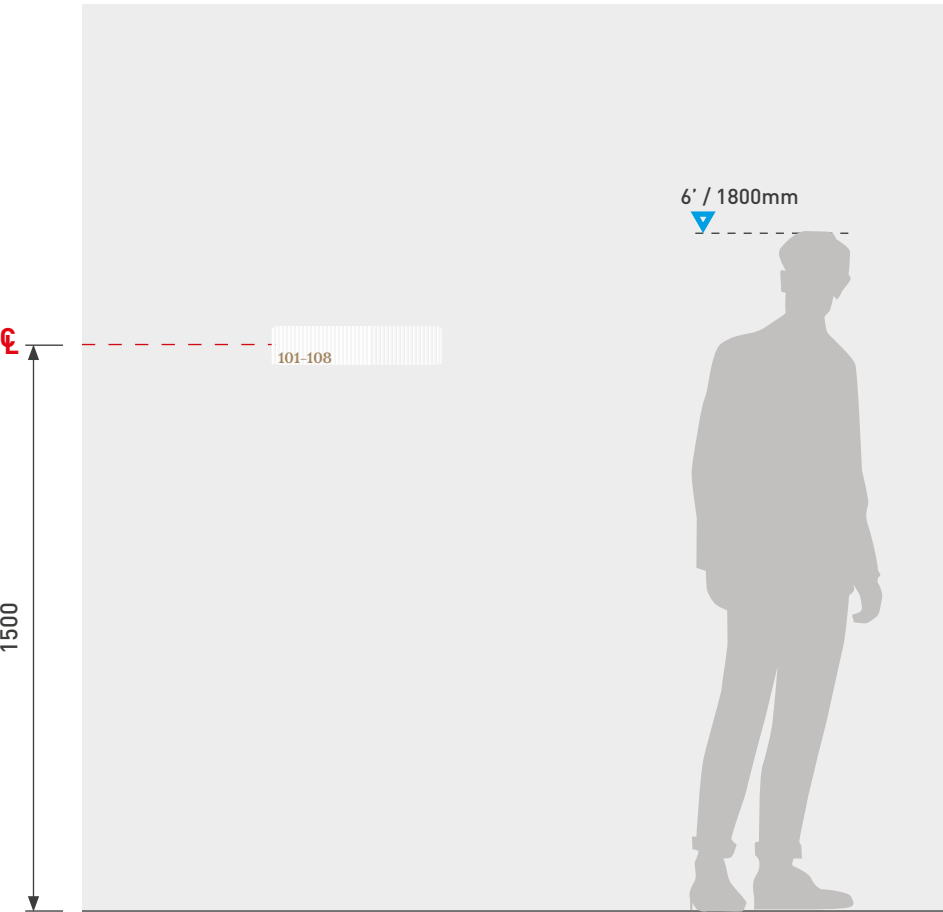

SPECIFICATION

10mm thick reeded Acrylic panel with White vinyl to rear and profile cut vinyl graphics to face.

Fixing: Concealed fixings flush to wall.

Quantity: 8no.

Font: Etna Semibold

Colours: RAL 9001
RAL 1036

Notes:
Scale: 1:2 & 1:20 @ A3

TYPE 1

© Ascot Signs Ltd

Colour References:

- RAL 9001
- RAL 1036

FOR REVIEW
DO NOT MANUFACTURE
FROM THIS DOCUMENT

Drawing No:

Revision:
P04

Start Date: 20/02/2025

Rev. Date: 06/06/2025

Drawn By: FS

Checked By: JCON

Client:

Ancoats

Project:

Signage



SIGN TYPE 1 - Lift Lobby Sign



B-1-1-01



B-1-1-02




B-2-1-01



B-2-1-02



B-3-1-01

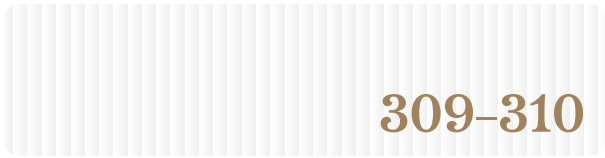

B-3-1-02



B-4-1-01



B-4-1-02

Notes:
Scale: 1:2 & 1:20 @ A3

TYPE 1

© Ascot Signs Ltd

Colour References:

- RAL 9001
- RAL 1036

FOR REVIEW
DO NOT MANUFACTURE
FROM THIS DOCUMENT

Drawing No:

Revision:
P04

Start Date: 20/02/2025
Rev. Date: 06/06/2025
Drawn By: FS
Checked By: JCON

Client:
Ancoats
Project:
Signage




SIGN TYPE 2 - Lift Landing Sign



SPECIFICATION

Profile cut vinyl sign, bonded to concrete and decorated walls.

- Fixing:** Self adhesive.
- Quantity:** 5no.
- Font:** Etna Semibold
- Colours:** RAL 1036
- Notes:** To be centred on lifts

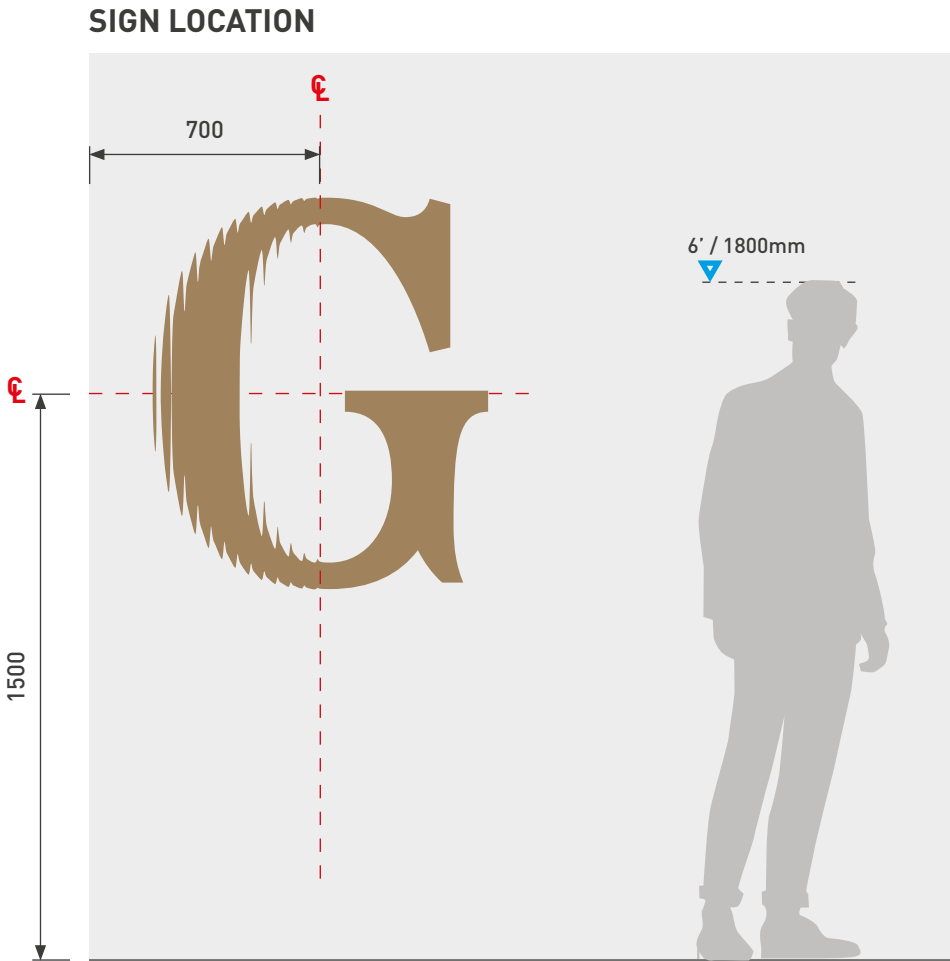

Notes:
Scale: 1:10 & 1:20 @ A3

TYPE 2

© Ascot Signs Ltd

Colour References:
RAL 1036

FOR REVIEW
DO NOT MANUFACTURE
FROM THIS DOCUMENT

Drawing No:

Revision:

P04

Start Date: 20/02/2025

Rev. Date: 06/06/2025

Drawn By: FS

Checked By: JCON

Client:

Ancoats

Project:

Signage



SIGN TYPE 2 - Lift Landing Sign

G

B-G-2-01

1

B-1-2-01

2

B-2-2-01

3

B-3-2-01

4

B-4-2-01

Notes:
Scale: 1:10 & 1:20 @ A3

TYPE 2

© Ascot Signs Ltd

Colour References:

RAL 1036

FOR REVIEW
DO NOT MANUFACTURE
FROM THIS DOCUMENT

Drawing No:

Revision:
P04

Start Date: 20/02/2025
Rev. Date: 06/06/2025
Drawn By: FS
Checked By: JCON

Client:
Ancoats
Project:
Signage



SIGN TYPE 3 - Front Door Numbers



INTERNAL SCHEDULE - Qty: 43

LEVEL 1: 101–111

LEVEL 2: 201–212

LEVEL 3: 301–310

LEVEL 4: 401–410



EXTERNAL SCHEDULE - Qty: 8


LEVEL G: 1A–1H

SPECIFICATION

Profile cut vinyl sign, bonded to door.
External signs to be external grade vinyl.

- Fixing:** Self adhesive.
- Quantity:** 43no. Internal, 8no. External
- Font:** Etna Semibold
- Colours:** RAL 1036
- Notes:** To be centred in available area

SIGN LOCATION

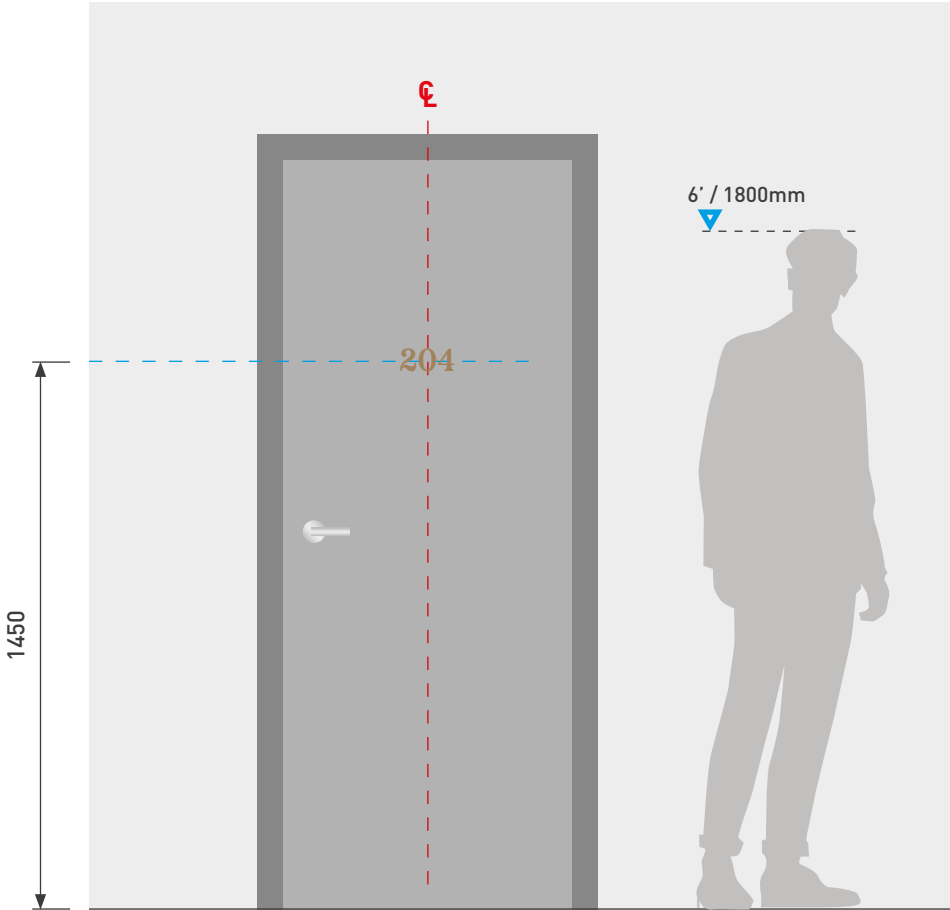

Notes:

Scale: 1:2 & 1:20 @ A3

TYPE 3

© Ascot Signs Ltd

Colour References:

FOR REVIEW

DO NOT MANUFACTURE
FROM THIS DOCUMENT

Drawing No:

Revision:

P04

Start Date: 20/02/2025

Rev. Date: 06/06/2025

Drawn By: FS

Checked By: JCON

Client:

Ancoats

Project:

Signage



SIGN TYPE 4 - Staircase Landing Sign




SPECIFICATION

Profile cut vinyl sign, bonded to concrete and decorated walls.

- Fixing:** Self adhesive.
- Quantity:** 5no.
- Font:** Etna Semibold
- Colours:** RAL 1036

Notes: To be centred in available area

SIGN LOCATION

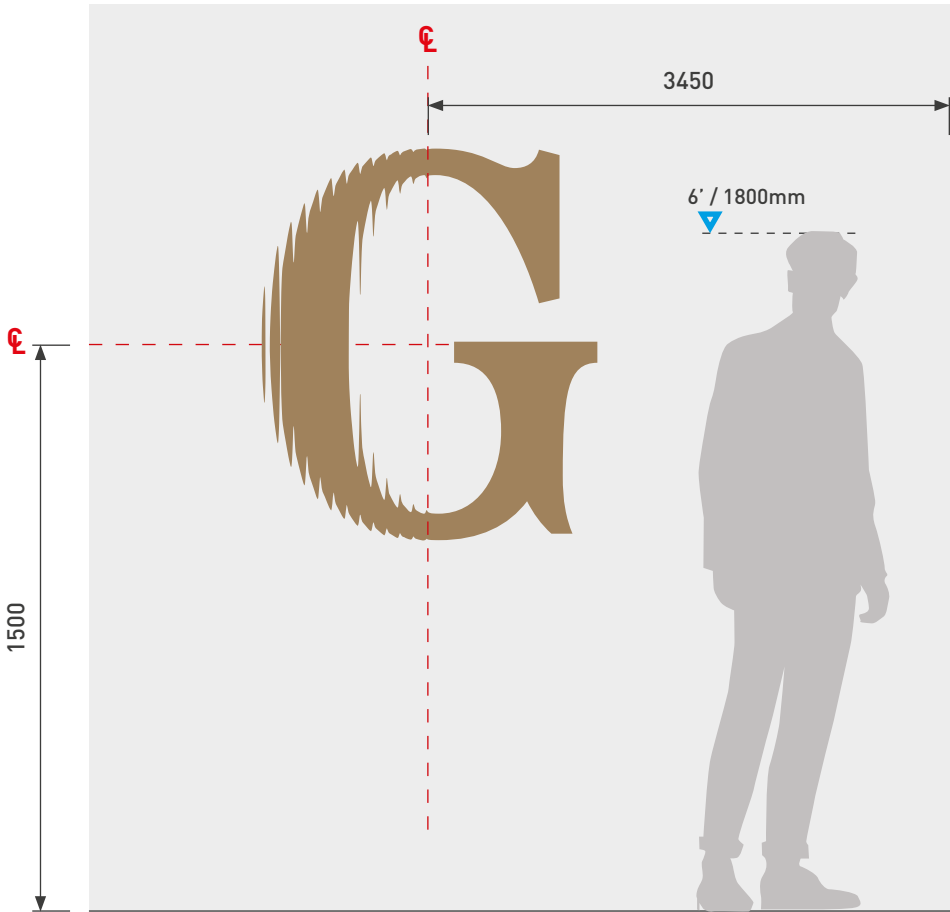

Notes:

Scale: 1:20 @ A3

TYPE 4

© Ascot Signs Ltd

Colour References:

RAL 1036

FOR REVIEW
DO NOT MANUFACTURE
FROM THIS DOCUMENT

Drawing No:

Revision:
P04

Start Date: 20/02/2025
Rev. Date: 06/06/2025
Drawn By: FS
Checked By: JCON

Client:
Ancoats
Project:
Signage



SIGN TYPE 4 - Staircase Landing Sign

G

B-G-4-01

1

B-1-4-01

2

B-2-4-01

3

B-3-4-01

4

B-4-4-01

Notes:
Scale: 1:50 @ A3
TYPE 4
© Ascot Signs Ltd

Colour References:
RAL 1036

FOR REVIEW
DO NOT MANUFACTURE
FROM THIS DOCUMENT

Drawing No:
Revision:
P04
Start Date: 20/02/2025
Rev. Date: 06/06/2025
Drawn By: FS
Checked By: JCON

Client:
Ancoats
Project:
Signage



SIGN TYPE 5 - Amenity Wall Plaque




SPECIFICATION

10mm thick reeded Acrylic panel with White vinyl to rear and profile cut vinyl graphics to face.

- Fixing:** Concealed fixings flush to wall.
- Quantity:** 6no.
- Font:** Etna Semibold
- Colours:** RAL 9001
RAL 1036

SIGN LOCATION

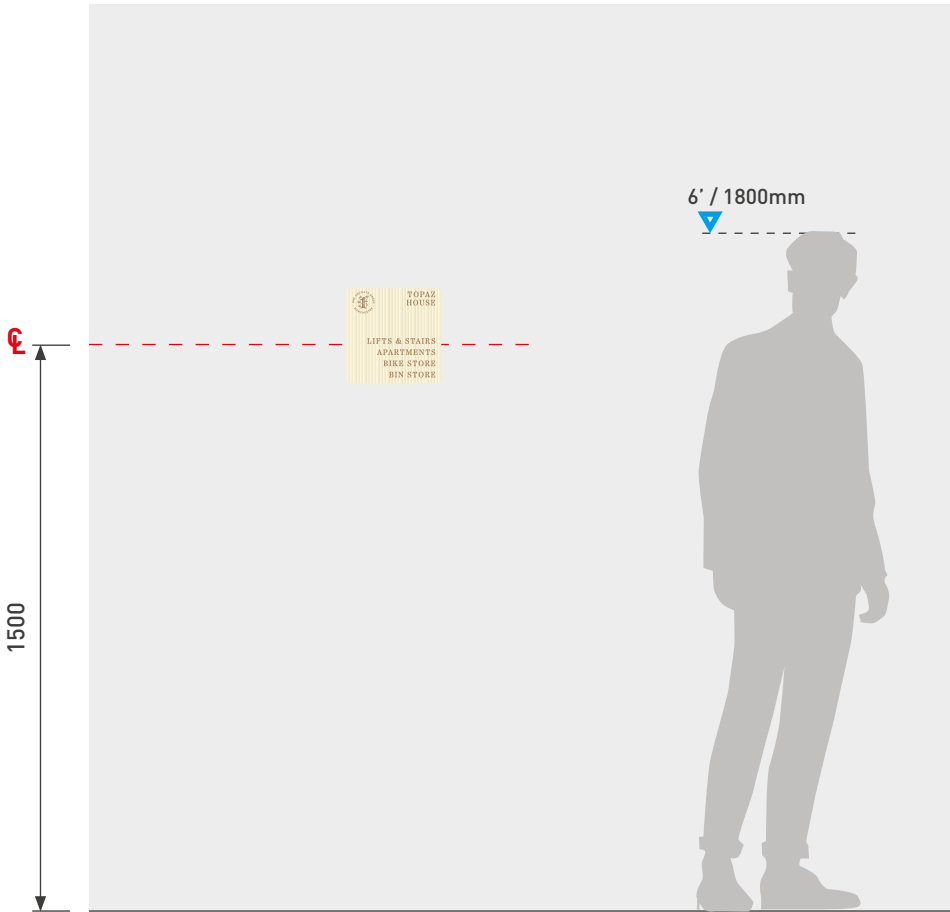

Notes:

Scale: 1:2, 1:5 & 1:20 @ A3

TYPE 5

© Ascot Signs Ltd

Colour References:

- RAL 9001
- RAL 1036

FOR REVIEW

DO NOT MANUFACTURE FROM THIS DOCUMENT

Drawing No:

Revision:

P04

Start Date: 20/02/2025

Rev. Date: 06/06/2025

Drawn By: FS

Checked By: JCON

Client:

Ancoats


Project:

Signage

ASCOT

EST. 1938

SIGN TYPE 6 - Amenity Directory

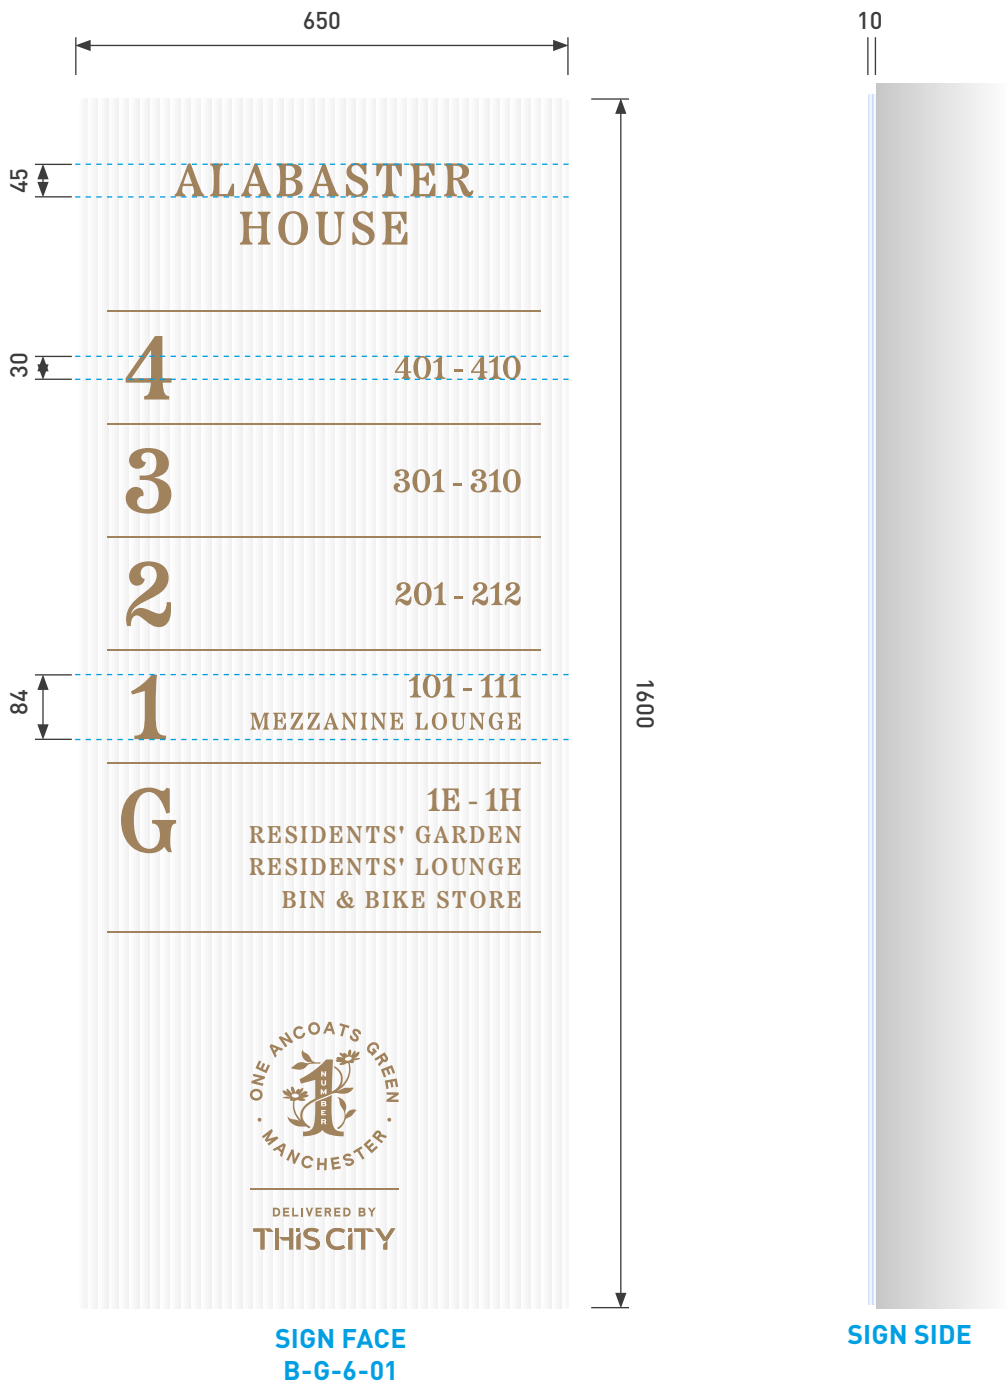


SPECIFICATION

10mm thick reeded Acrylic panel with White vinyl to rear and profile cut vinyl graphics to face.

- Fixing:** Concealed fixings flush to wall.
- Quantity:** 1no.
- Font:** Etna Semibold
- Colours:** RAL 9001
RAL 1036

SIGN LOCATION

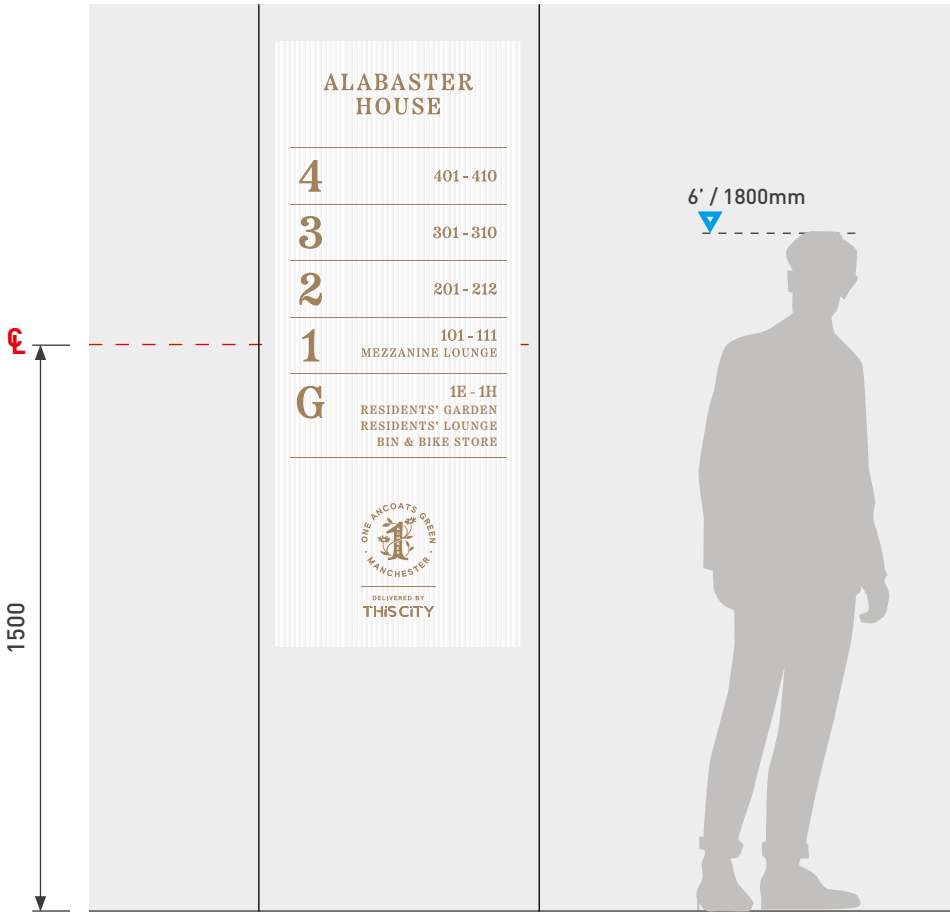

Notes:

Scale: 1:10 & 1:20 @ A3

TYPE 6

© Ascot Signs Ltd

Colour References:

- RAL 9001
- RAL 1036

FOR REVIEW

DO NOT MANUFACTURE FROM THIS DOCUMENT

Drawing No:

Revision:

P04

Start Date: 20/02/2025

Rev. Date: 06/06/2025

Drawn By: FS

Checked By: JCON

Client:

Ancoats

Project: Signage




SIGN TYPE 7 - Glazing Manifestation



SPECIFICATION

- Printed optically clear vinyl pplied to internal side of glazing.
- Fixing:** Self adhesive
- Quantity:** 3no.
- Font:** N/A
- Colours:** Print to match RAL 1036

SIGN LOCATION

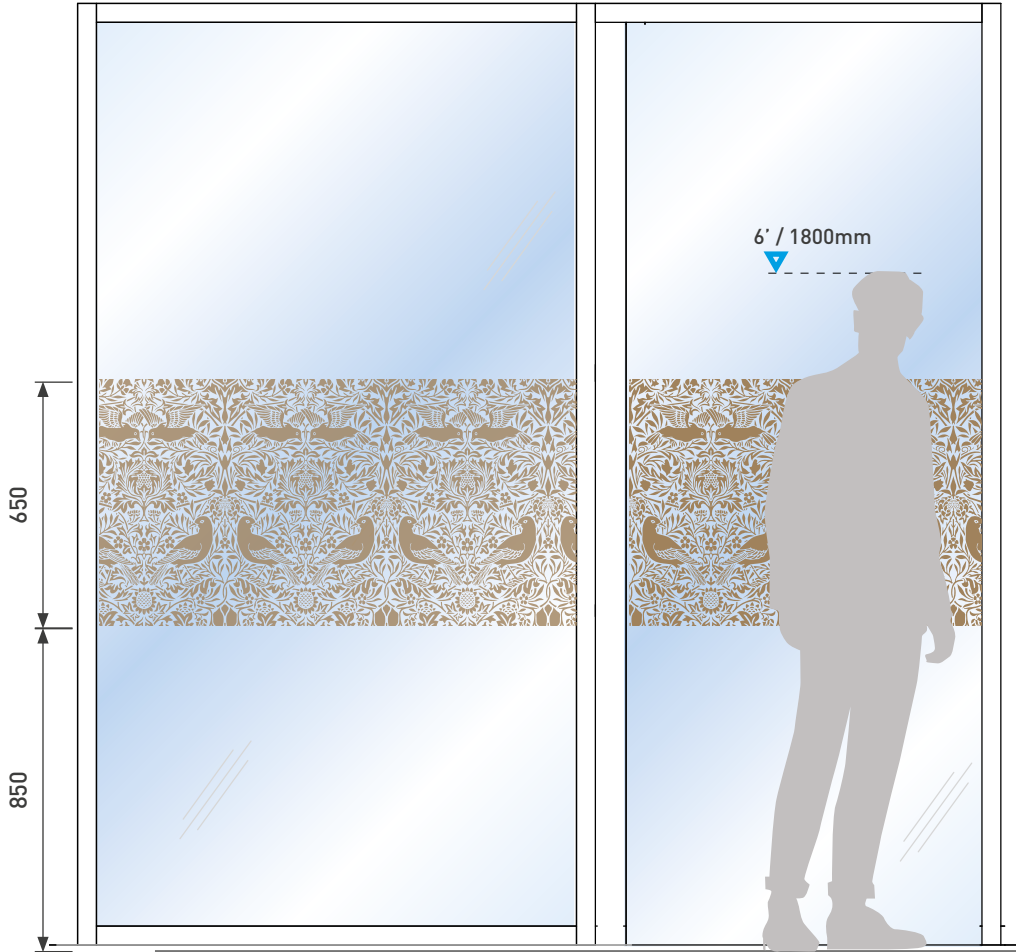

Notes:

Scale: 1:10 & 1:20 @ A3

TYPE 7

© Ascot Signs Ltd

Colour References:

RAL 1036

FOR REVIEW
DO NOT MANUFACTURE
FROM THIS DOCUMENT

Drawing No:

Revision:
P04

Start Date: 20/02/2025

Rev. Date: 06/06/2025

Drawn By: FS

Checked By: JCON

Client:

Ancoats

Project:

Signage



SIGN TYPE 9 - Reception Wall Logo



SPECIFICATION

10mm thick Acylic logo sprayed RAL 1036.


Fixing: concealed fxing to marble desk.

Quantity: 1no.

Font: As per artwork supplied

Colours: RAL 1036

SIGN LOCATION

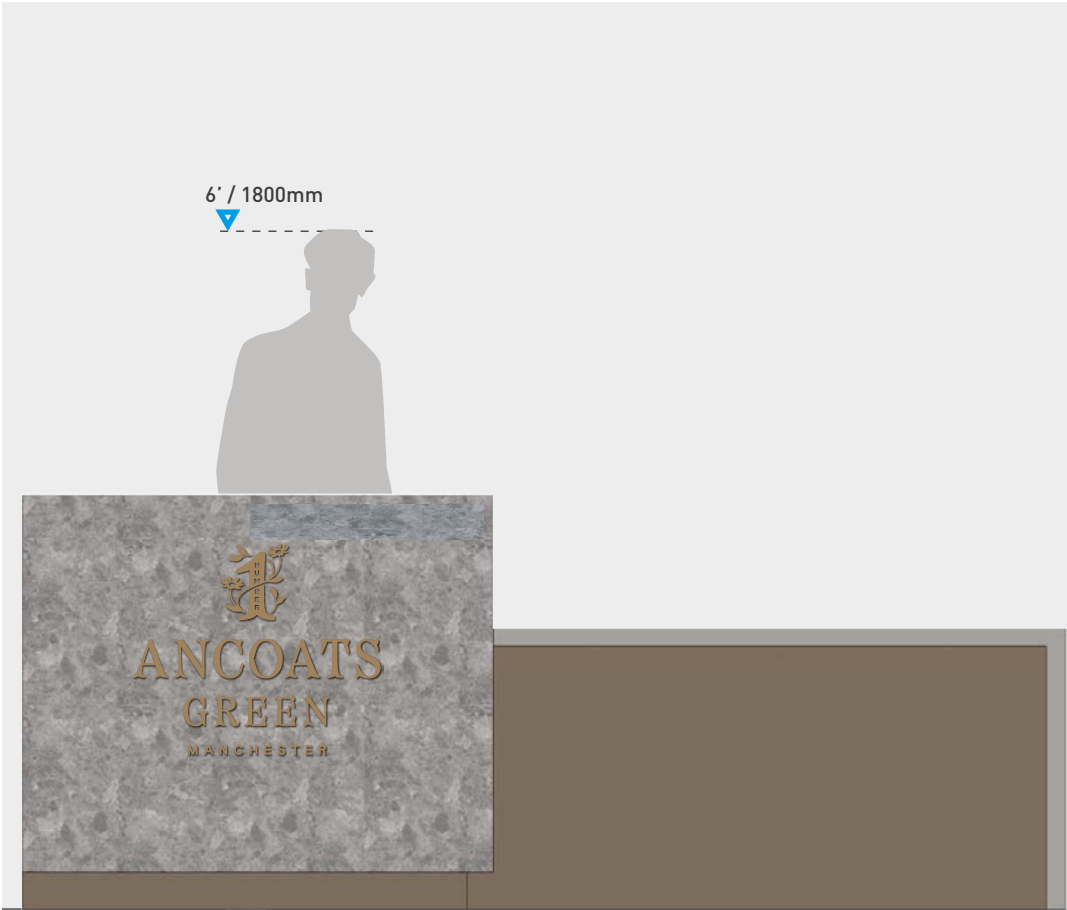

Notes:

Scale: 1:5 & 1:20 @ A3

TYPE 9

© Ascot Signs Ltd

Colour References:

 RAL 1036

FOR REVIEW
DO NOT MANUFACTURE
FROM THIS DOCUMENT

Drawing No:

Revision:
P04

Start Date: 20/02/2025

Rev. Date: 06/06/2025

Drawn By: FS

Checked By: JCON

Client:


Ancoats

Project:

Signage



SIGN TYPE 10 - Entrance Manifestation

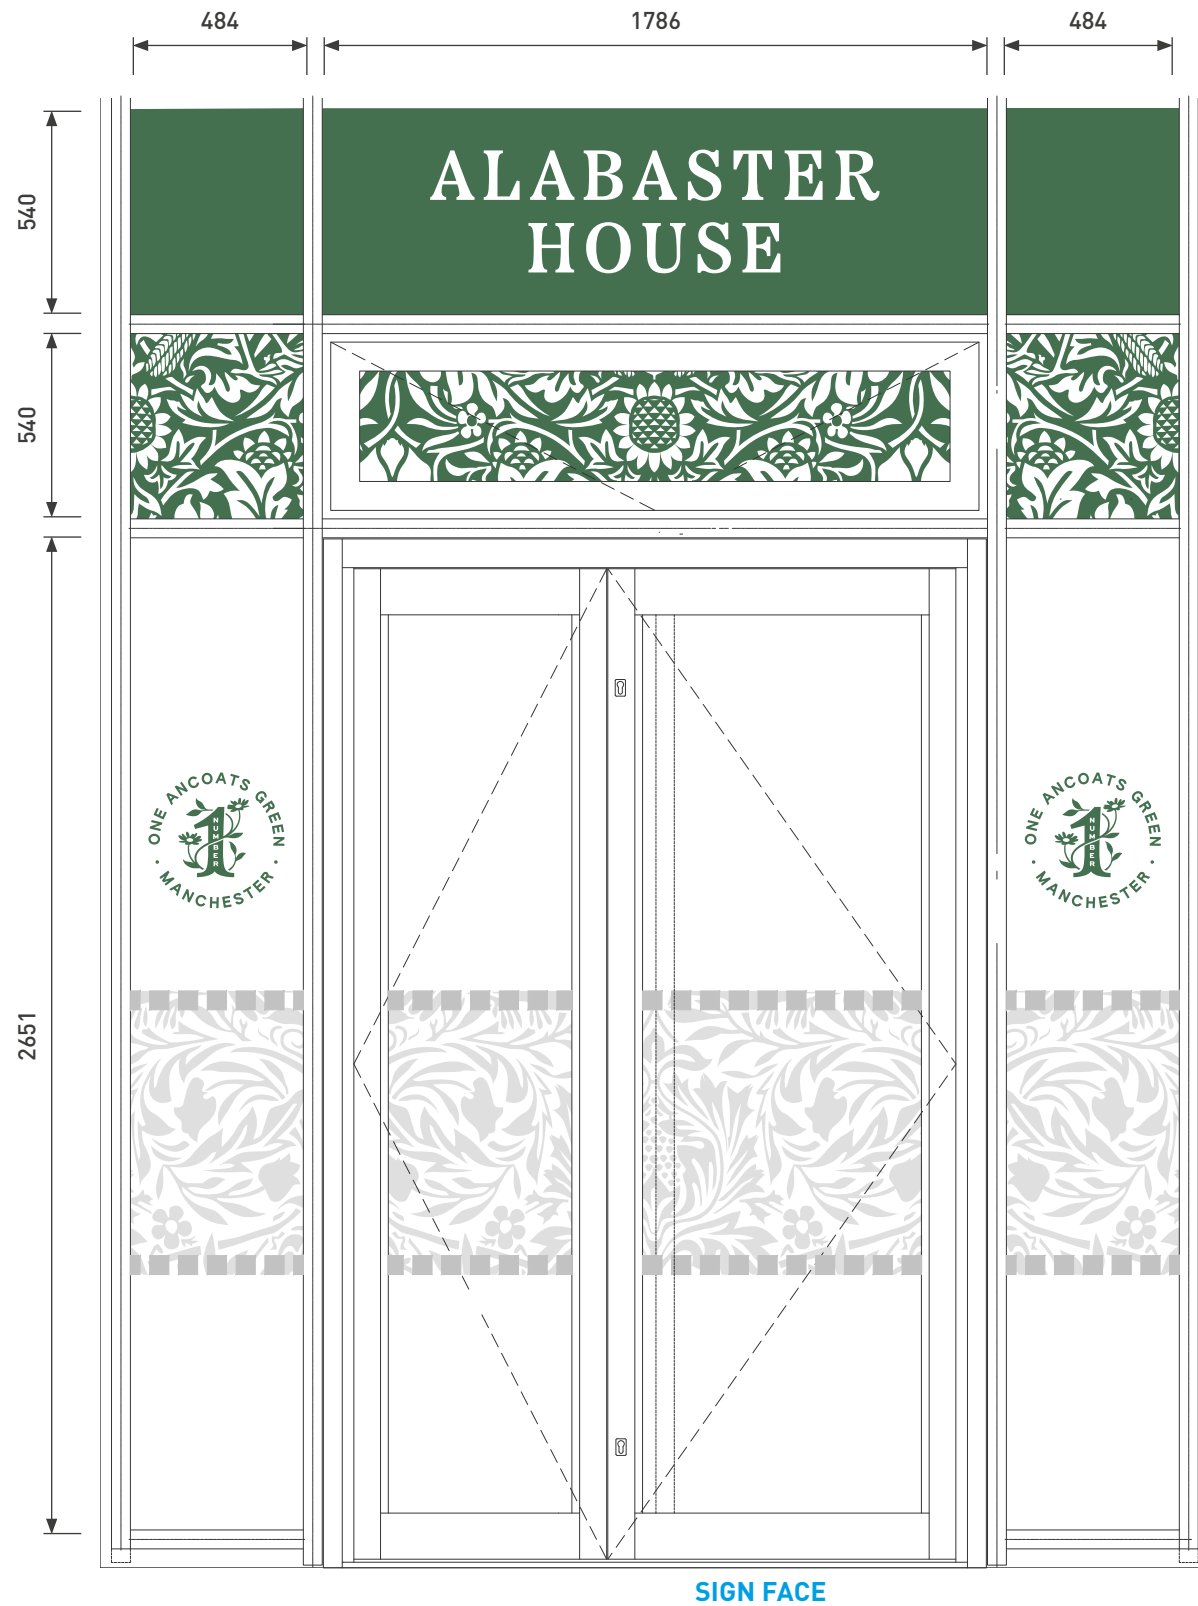

SPECIFICATION

Printed optically clear vinyl applied to internal side of glazing.

Fixing: Self adhesive

Quantity: 1no.

Font: N/A

Colours: Print to match RAL 6005




Notes:

Scale: 1:20 @ A3

TYPE 10

© Ascot Signs Ltd

Colour References:

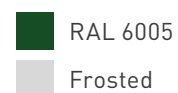

FOR REVIEW

**DO NOT MANUFACTURE
FROM THIS DOCUMENT**

Drawing No:

Revision:
P04

Start Date: 20/02/2025

Rev. Date: 06/06/2025

Drawn By: FS

Checked By: JCON

Client:

Ancoats


Project:

Signage

ASCOT[®] EST. 1938

BLOCK B - GROUND FLOOR

- TYPE 1Lift Lobby SignQty: -
- TYPE 2Lift Landing SignQty: 1
- TYPE 3Front Door NumbersQty: 8
- TYPE 4Staircase Landing SignQty: 1
- TYPE 5Amenity Wall PlaqueQty: 6
- TYPE 6Amenity DirectoryQty: 1
- TYPE 7Glazing ManifestationQty: 3
- TYPE 9Reception DESK LogoQty: 1
- TYPE 10Entrance GlazingQty: 1

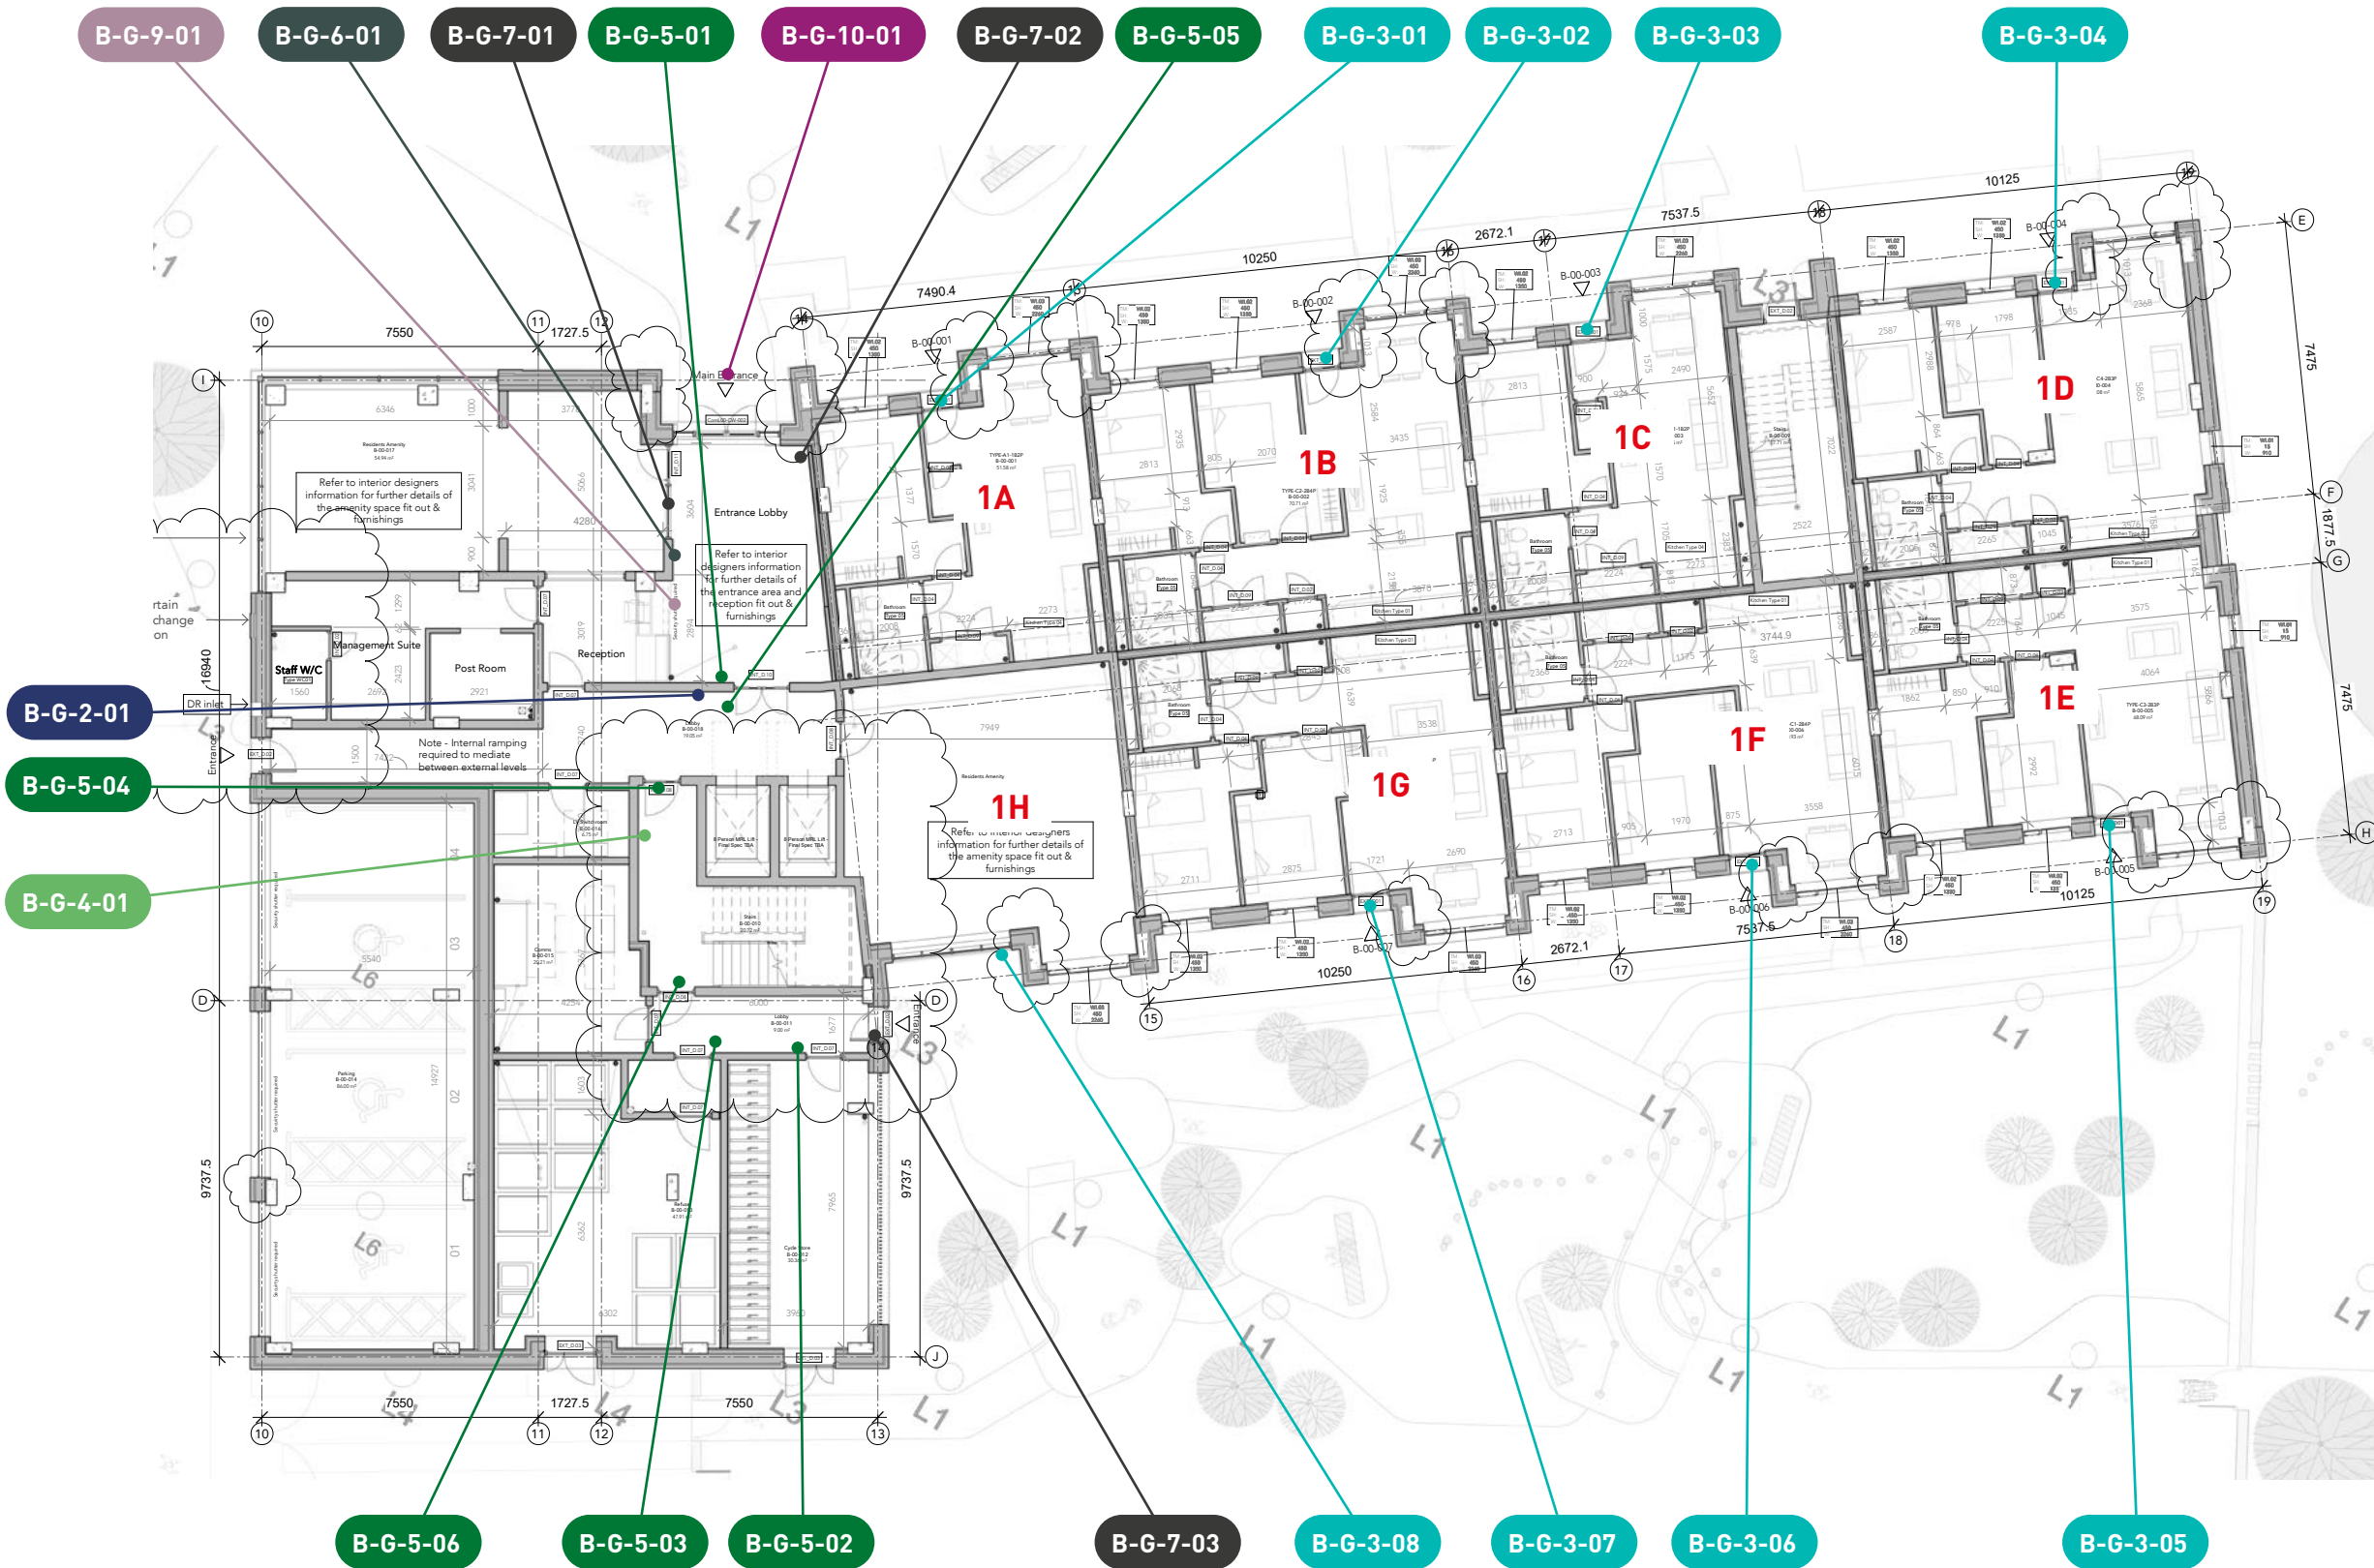

Notes:

Scale: 1:200 @ A3

Colour References:

FOR REVIEW
DO NOT MANUFACTURE
FROM THIS DOCUMENT

Drawing No:

Revision:
P04

Start Date: 20/02/2025

Rev. Date: 06/06/2025

Drawn By: FS

Checked By: JCON

Client:

Ancoats

Project:

Signage



BLOCK B - FIRST FLOOR

- TYPE 1


Lift Lobby Sign
Qty: 2
- TYPE 2

Lift Landing Sign
Qty: 1
- TYPE 3

Front Door Numbers
Qty: 11
- TYPE 4

Staircase Landing Sign
Qty: 1
- TYPE 5

Amenity Wall Plaque
Qty: -

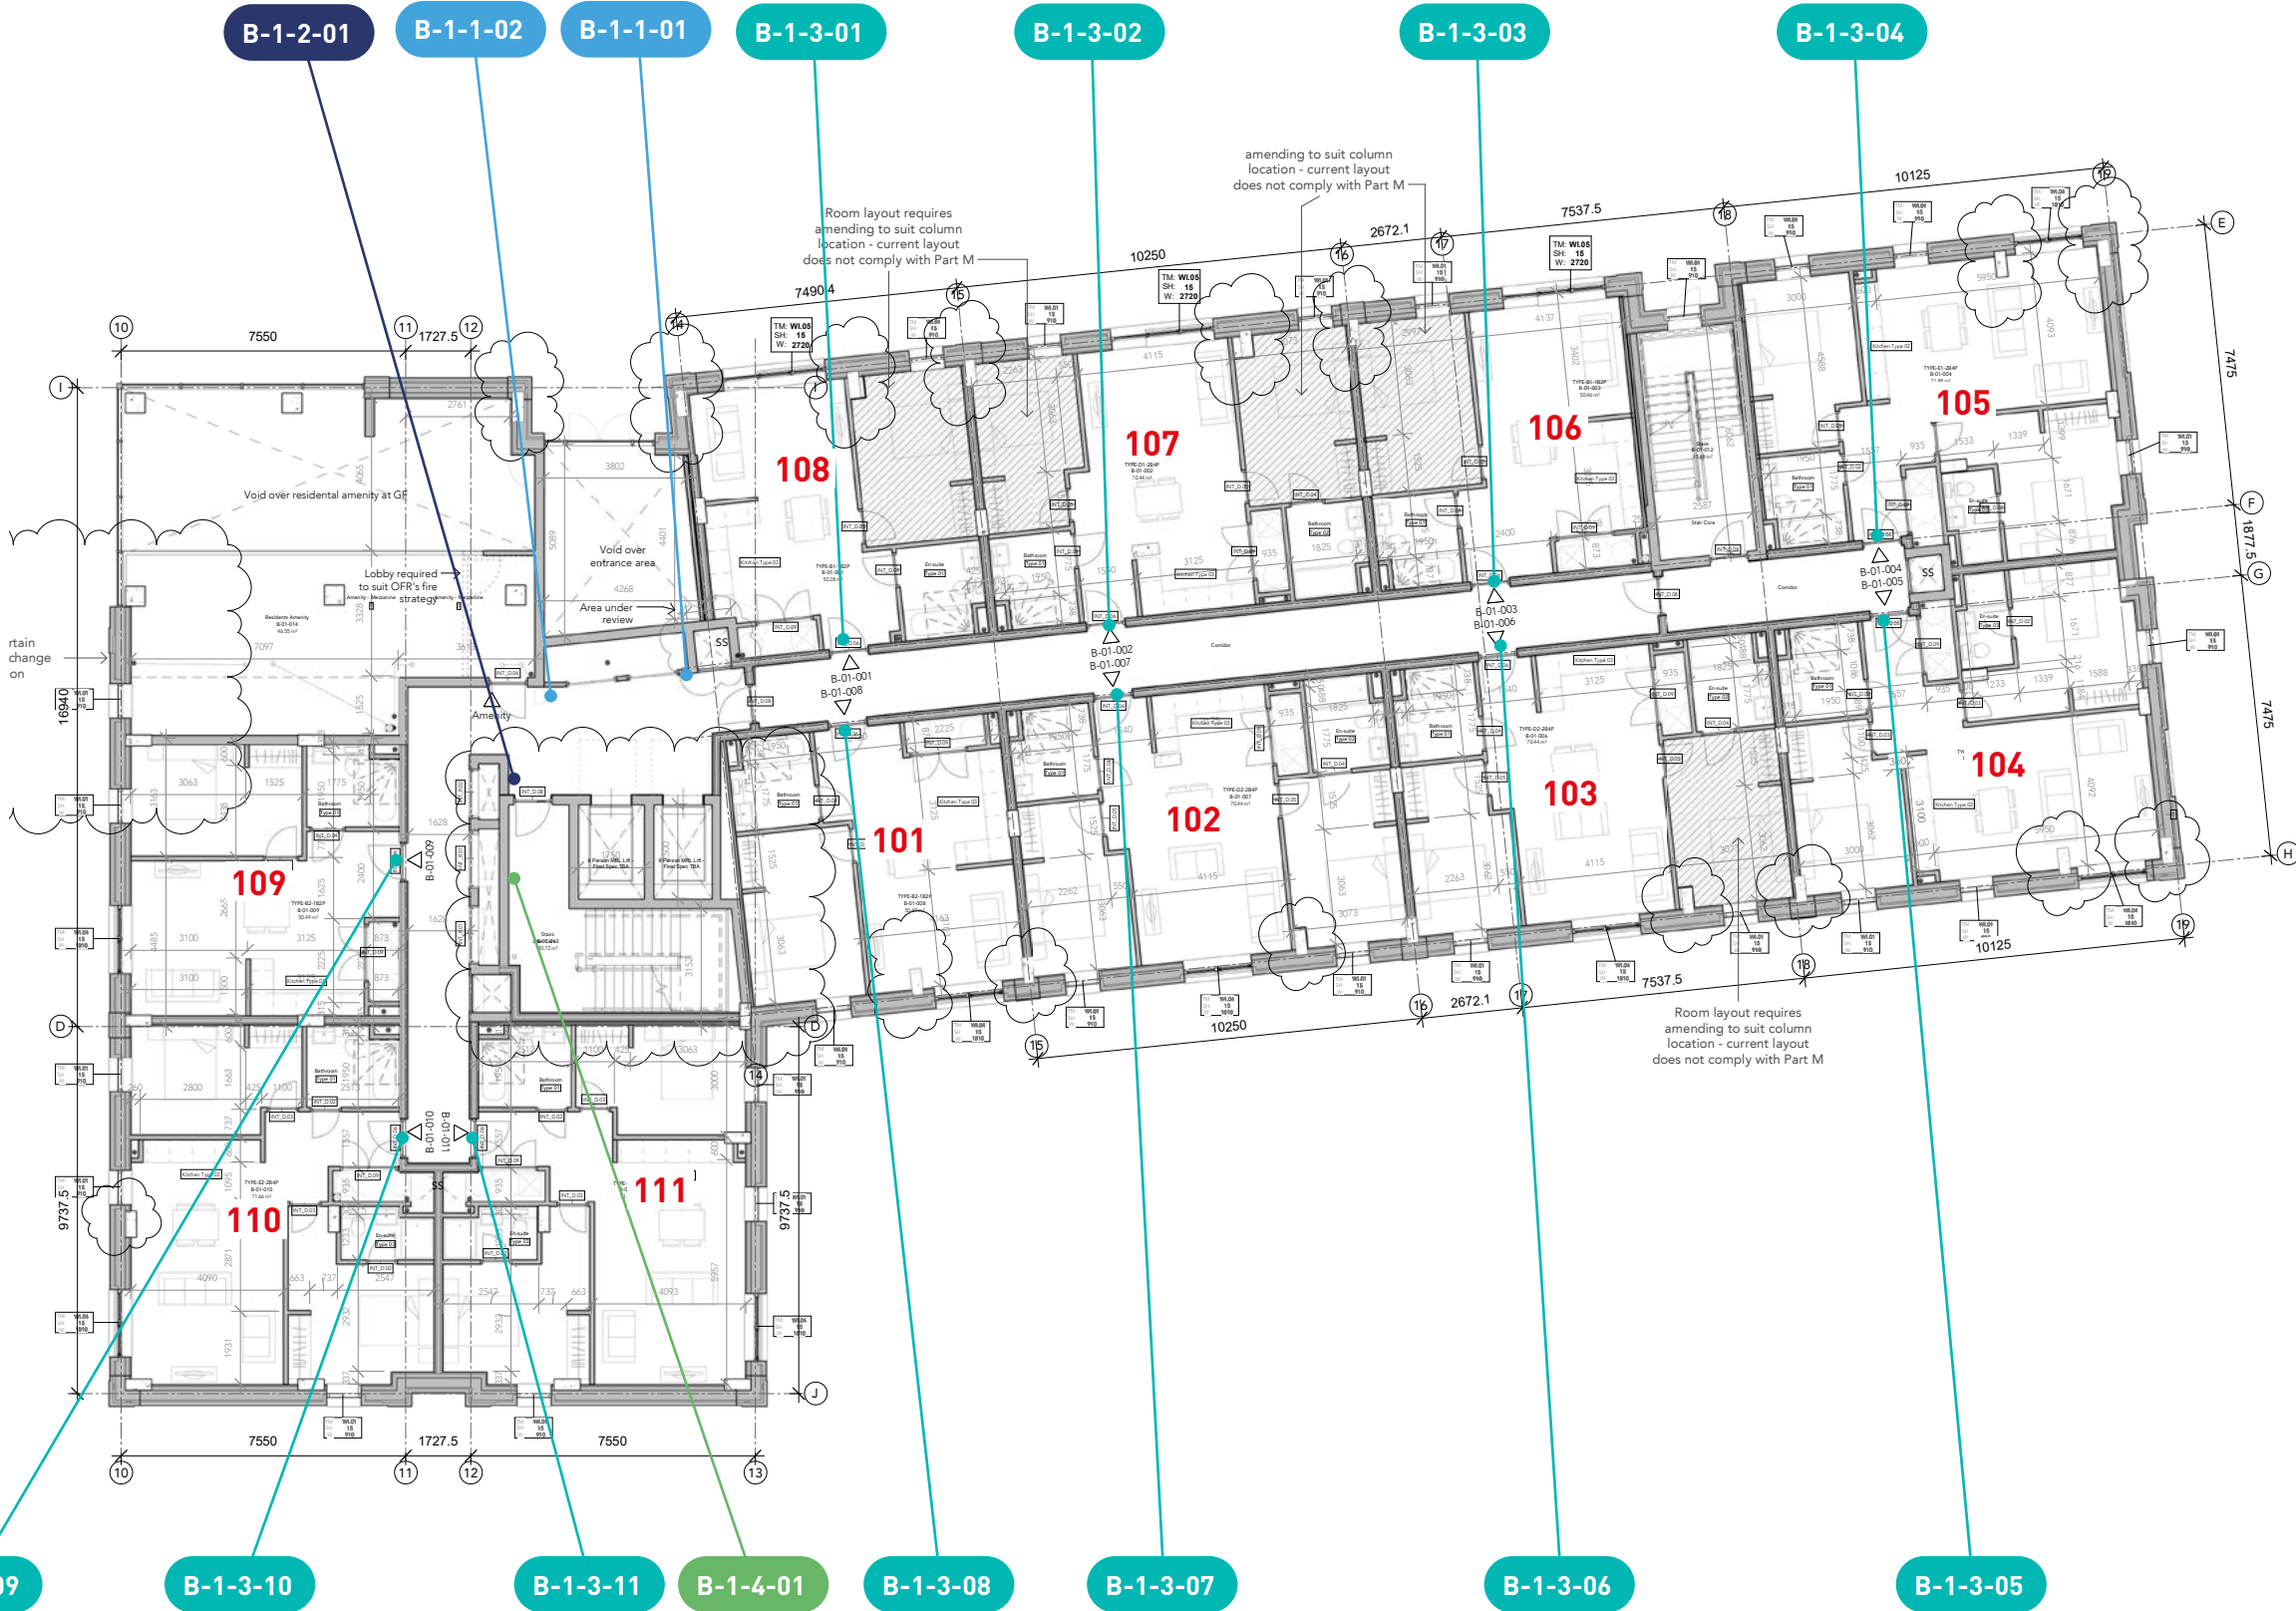

Notes:

Scale: 1:200 @ A3

Colour References:

FOR REVIEW
DO NOT MANUFACTURE
FROM THIS DOCUMENT

Drawing No:

Revision:
P04

Start Date: 20/02/2025

Rev. Date: 06/06/2025

Drawn By: FS

Checked By: JCON

Client:

Ancoats

Project:

Signage



BLOCK B - SECOND FLOOR


- TYPE 1

Lift Lobby Sign
Qty: 2
- TYPE 2

Lift Landing Sign
Qty: 1
- TYPE 3

Front Door Numbers
Qty: 12
- TYPE 4

Staircase Landing Sign
Qty: 1

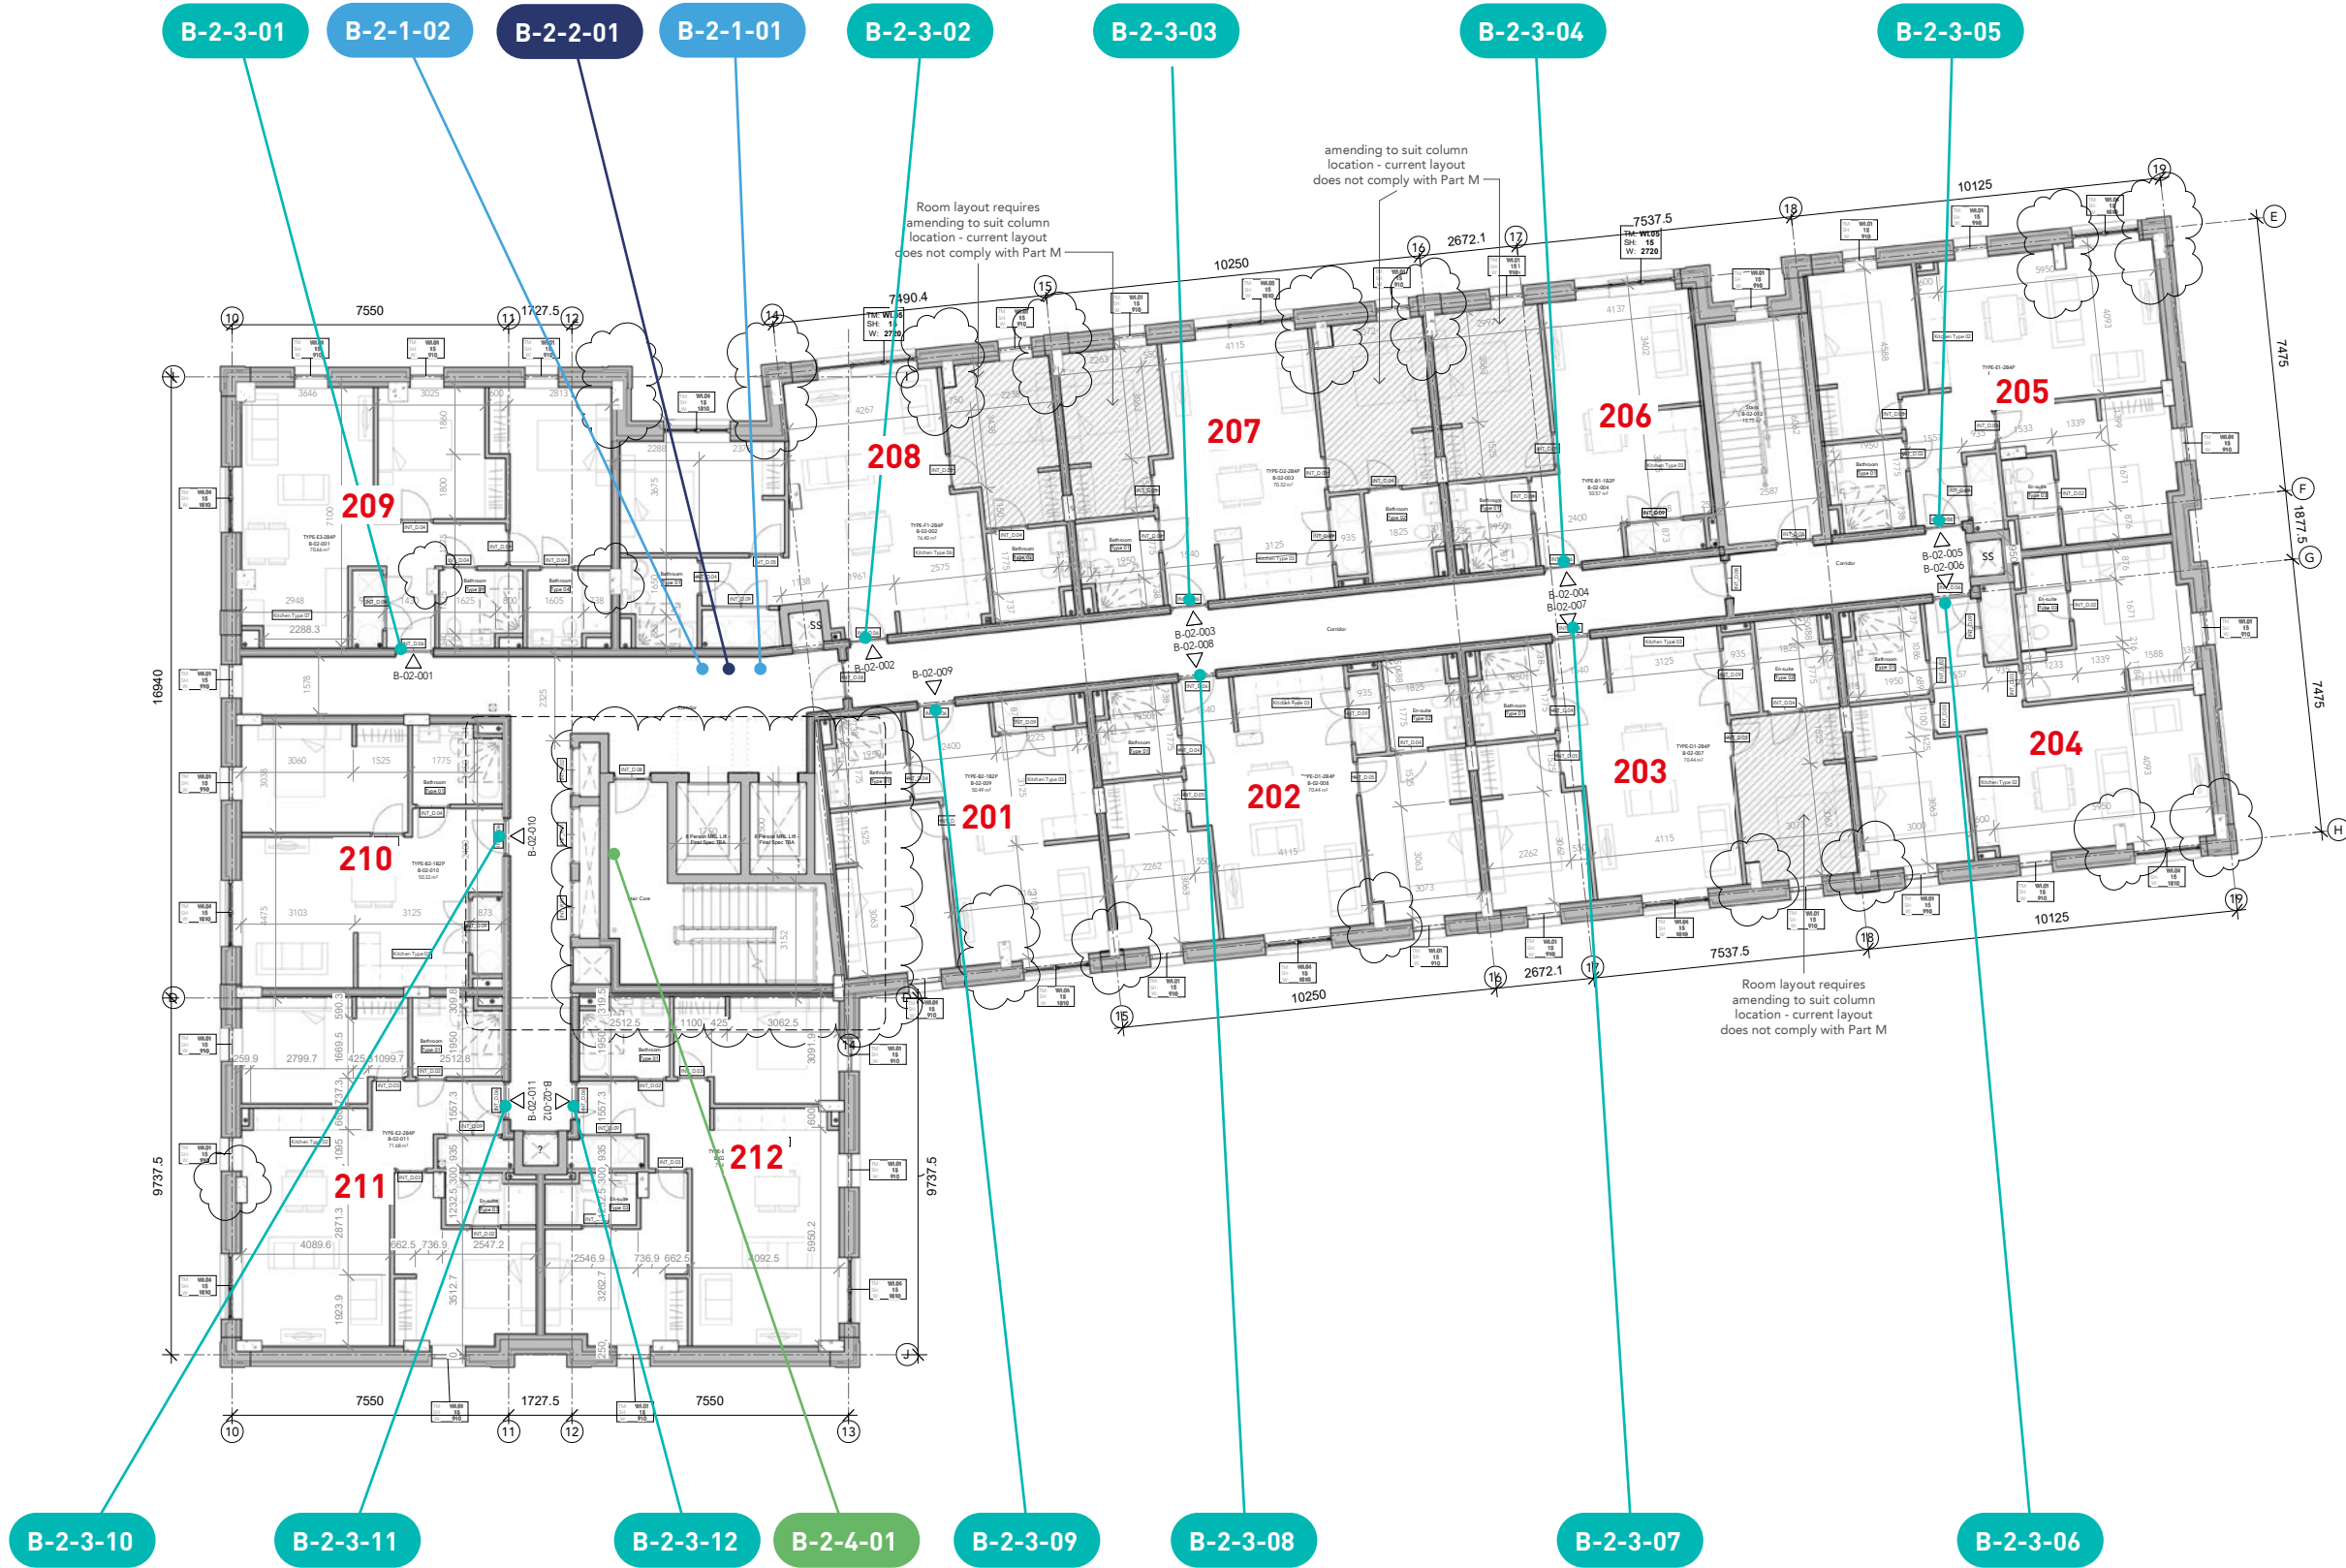

Notes:

Scale: 1:200 @ A3

Colour References:

FOR REVIEW
DO NOT MANUFACTURE
FROM THIS DOCUMENT

Drawing No:

Revision:
P04

Start Date: 20/02/2025

Rev. Date: 06/06/2025

Drawn By: FS

Checked By: JCON

Client:

Ancoats

Project:

Signage



TYPE 1	Lift Lobby Sign Qty: 2
TYPE 2	Lift Landing Sign Qty: 1
TYPE 3	Front Door Numbers Qty: 10
TYPE 4	Staircase Landing Sign Qty: 1



© Ascot Signs Ltd

Signage



BLOCK B - FOURTH FLOOR


- TYPE 1

Lift Lobby Sign
Qty: 2
- TYPE 2

Lift Landing Sign
Qty: 1
- TYPE 3

Front Door Numbers
Qty: 10
- TYPE 4

Staircase Landing Sign
Qty: 1

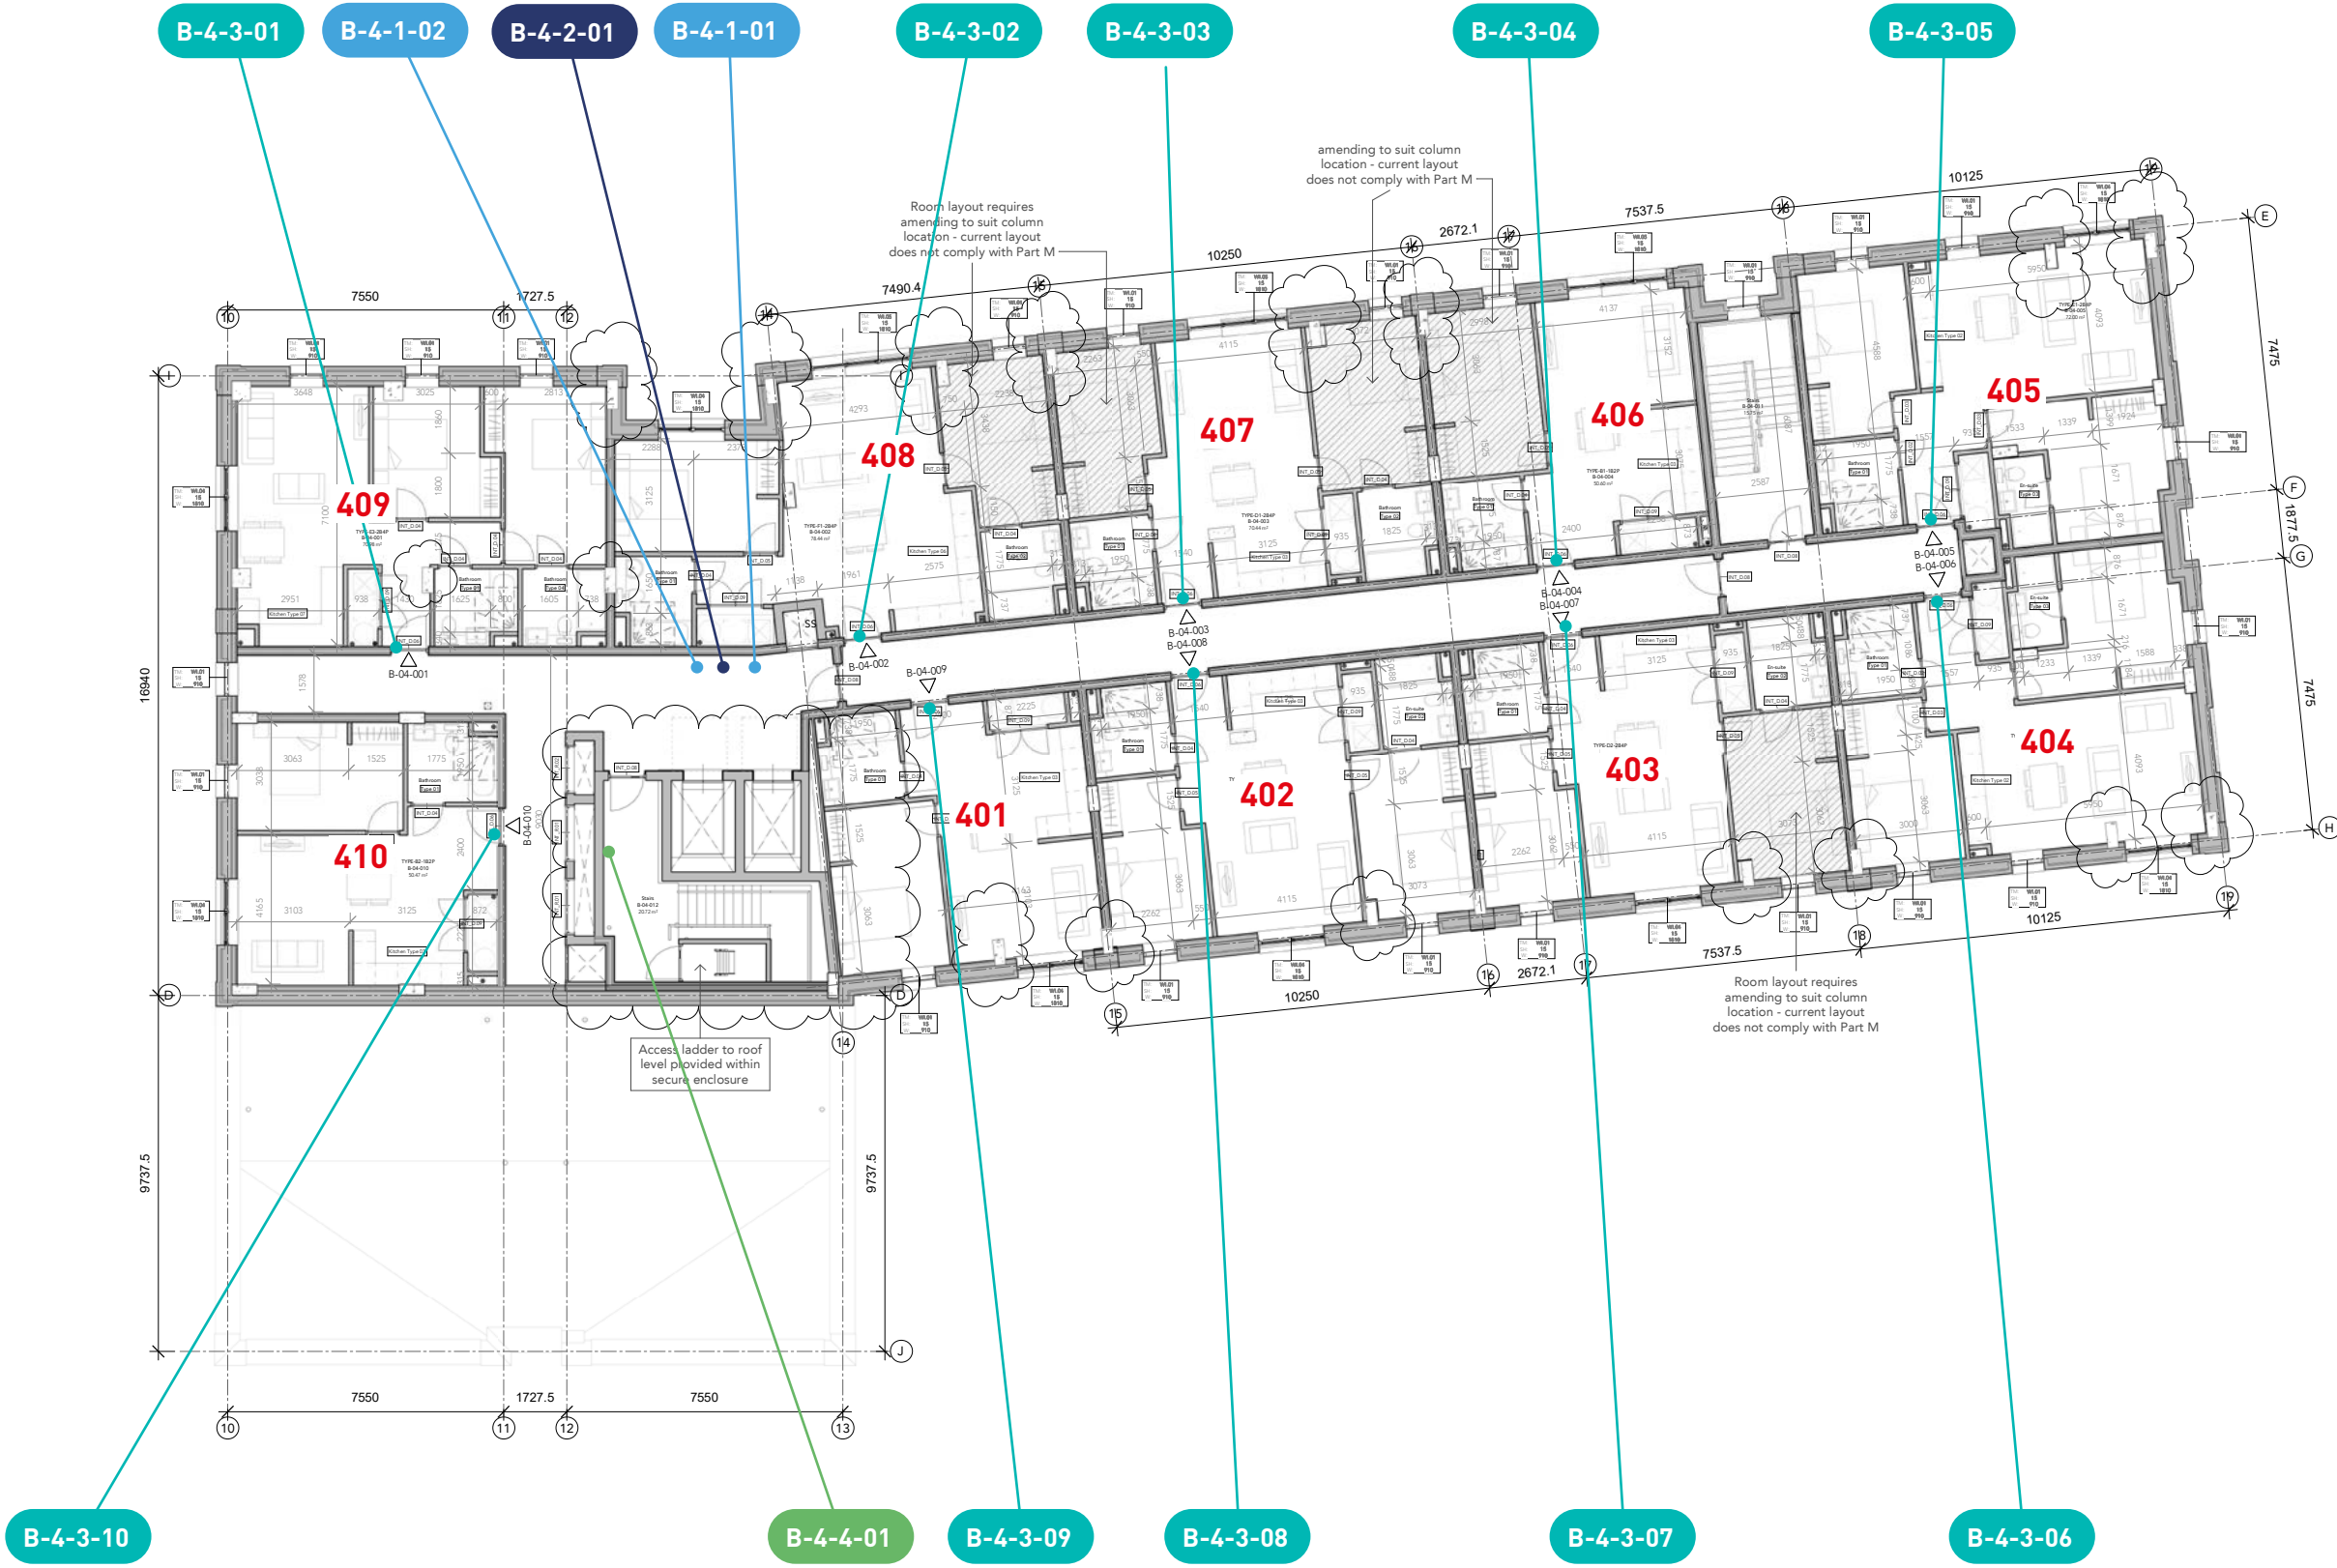

Notes:

Scale: 1:200 @ A3

Colour References:

FOR REVIEW
DO NOT MANUFACTURE
FROM THIS DOCUMENT

Drawing No:

Revision:
P04

Start Date: 20/02/2025

Rev. Date: 06/06/2025

Drawn By: FS

Checked By: JCON

Client:

Ancoats

Project:

Signage



BUILDINGS C JERSEY STREET



SIGN TYPE 3 - Front Door Numbers



EXTERNAL SCHEDULE - Qty: 8

TOWNHOUSES:

- 151
- 153
- 155
- 157
- 159
- 161
- 163
- 165
- 167
- 169


SPECIFICATION

Profile cut satin external grade vinyl, bonded to door.

- Fixing: Self adhesive.
- Quantity: 10no.
- Font: Etna Semibold
- Colours: RAL 1036

Notes: To be centred in available area

SIGN LOCATION

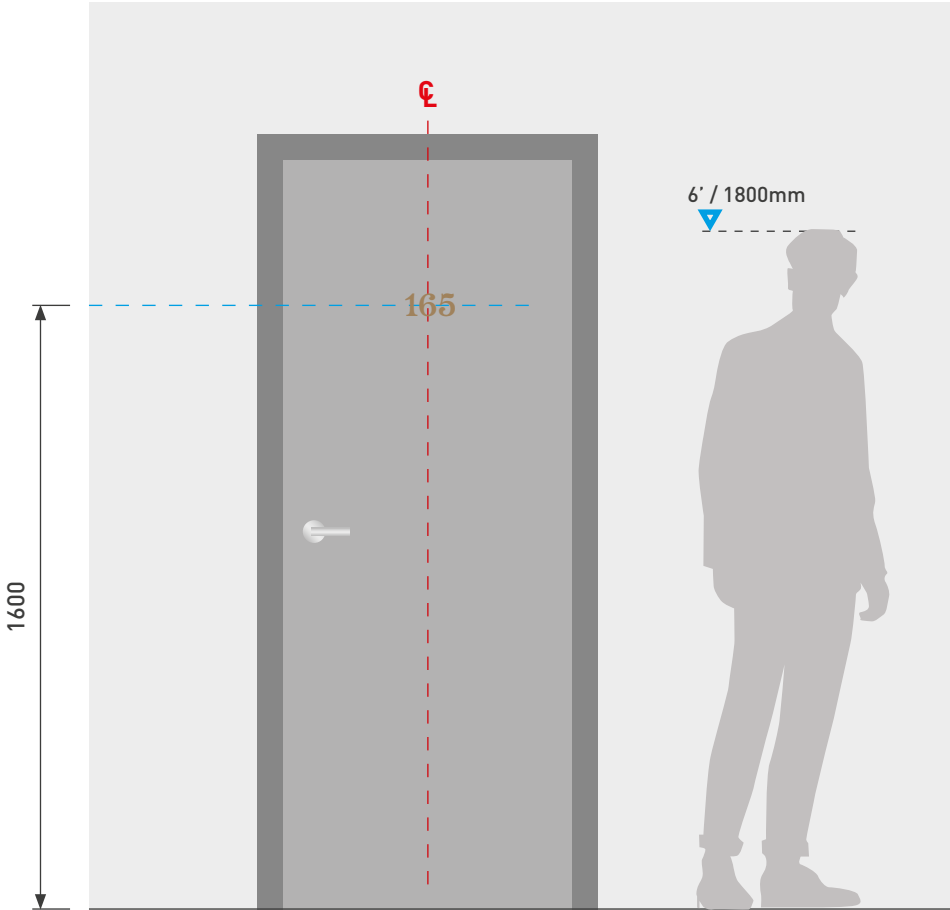

Notes:
Scale: 1:2 & 1:20 @ A3

TYPE 3

© Ascot Signs Ltd

Colour References:

- RAL 7040
- Pantone 7631

FOR REVIEW
DO NOT MANUFACTURE
FROM THIS DOCUMENT

Drawing No:

Revision:
P04


Start Date: 20/02/2025
Rev. Date: 06/06/2025
Drawn By: FS
Checked By: JCON

Client:
Ancoats
Project:
Signage



BLOCK B - GROUND FLOOR

TYPE 3 Front Door Numbers
Qty: 10

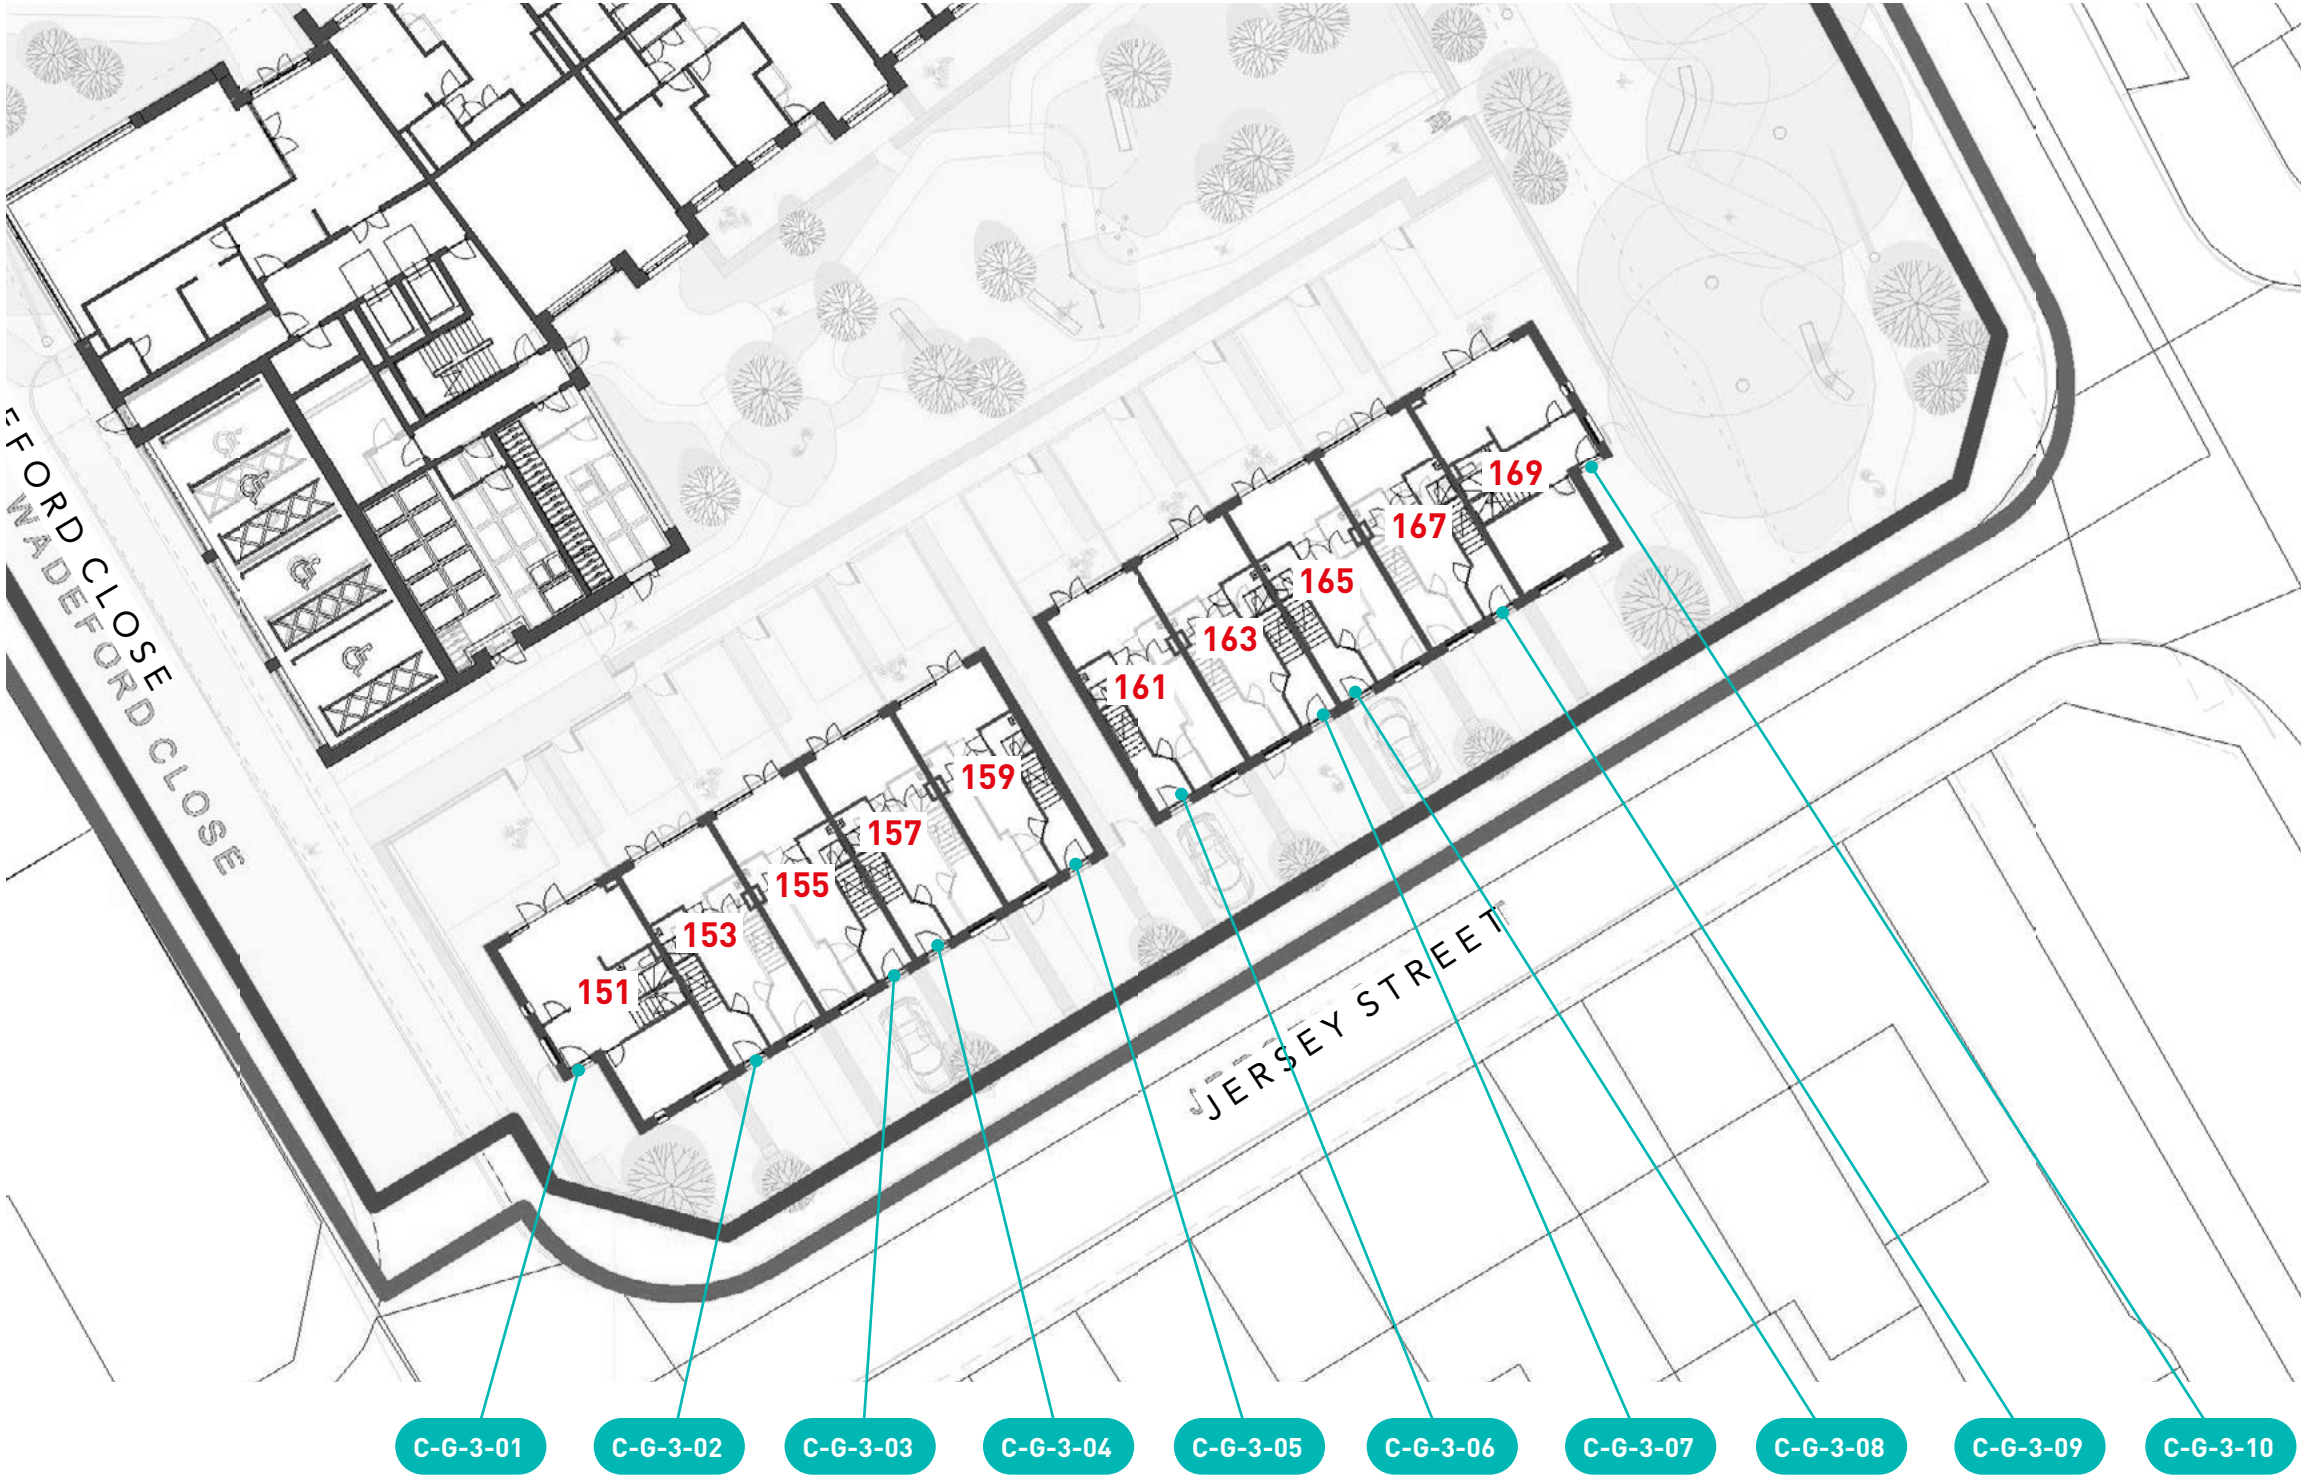

Notes:
Scale: NTS @ A3

Colour References:

FOR REVIEW
DO NOT MANUFACTURE
FROM THIS DOCUMENT

Drawing No:
Revision:
P04
Start Date: 20/02/2025
Rev. Date: 06/06/2025
Drawn By: FS
Checked By: JCON

Client:
Ancoats
Project:
Signage



ASCOT_{EST. 1938} IMAGINED

ARCHITECTURAL SIGNAGE & METALWORK

LONDON / BELFAST / LIVERPOOL / DUBLIN / DUSSELDORF