
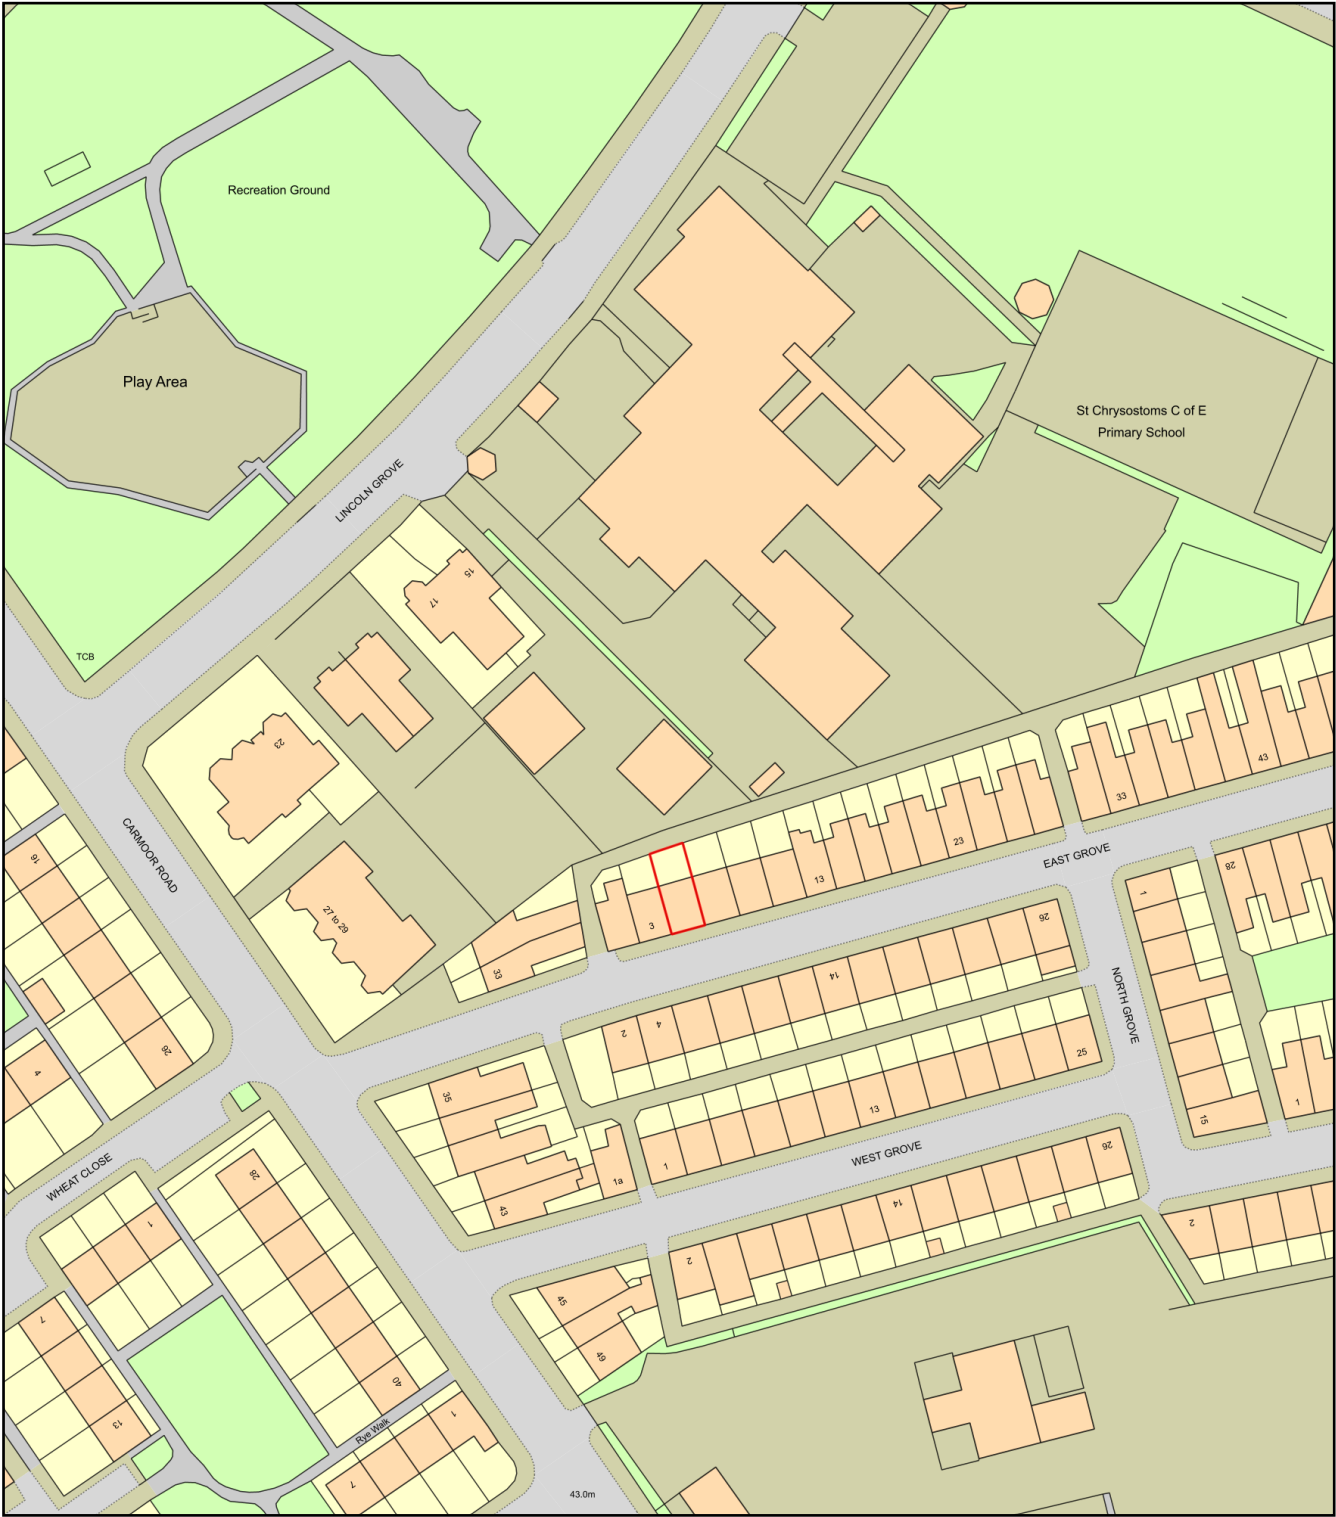


5 east grove

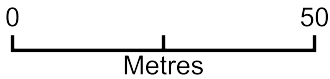

Plan Produced for: K Ravenscroft
Date Produced: 08 Jul 2025
Plan Reference Number: TQRQM25189103542643
Scale: 1:1250 @ A4