


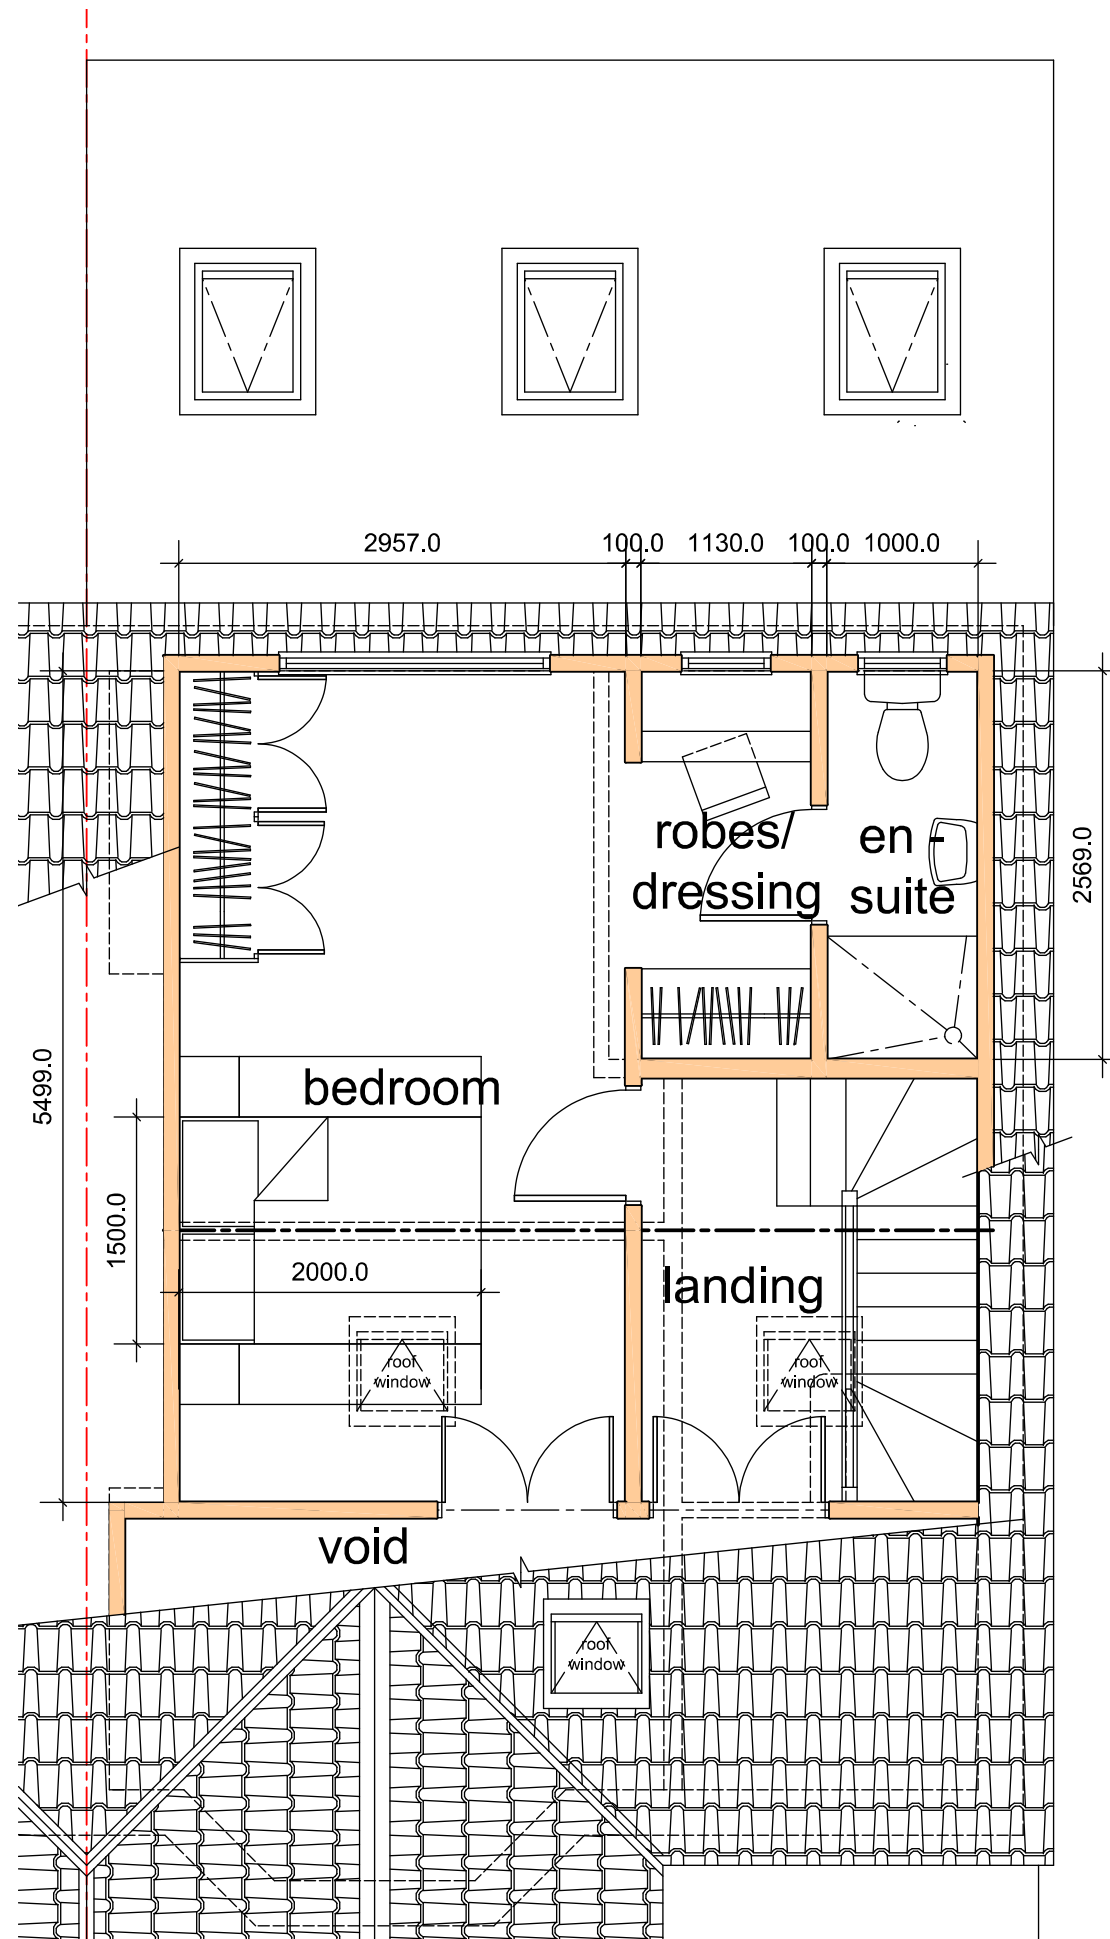

Revision	Date	Details

Only Planning Officers may scale from this drawing.
All dimensions must be checked and verified before preparing production drawings or commencing works.
This drawing and its design is copyright and may not be reproduced in any form whatsoever without prior express written consent.

clear Architectural Services



Date May 2025.

Drawn MLH.

Client Mr. and Mrs. Martin.

Proposed Plans.
Drawing title PLANNING.
Option 1.

Scale 1:50 at A3.

Checked MLH.

Job title 18 Central Avenue,
Levenshulme, Manchester.
M19 2EN.

Drawing No. CM370 PL 04a.