



Portland St. Listed building window Drawings

Bottom sash Vertical cut through View.

Existing bottom sash with existing Glass

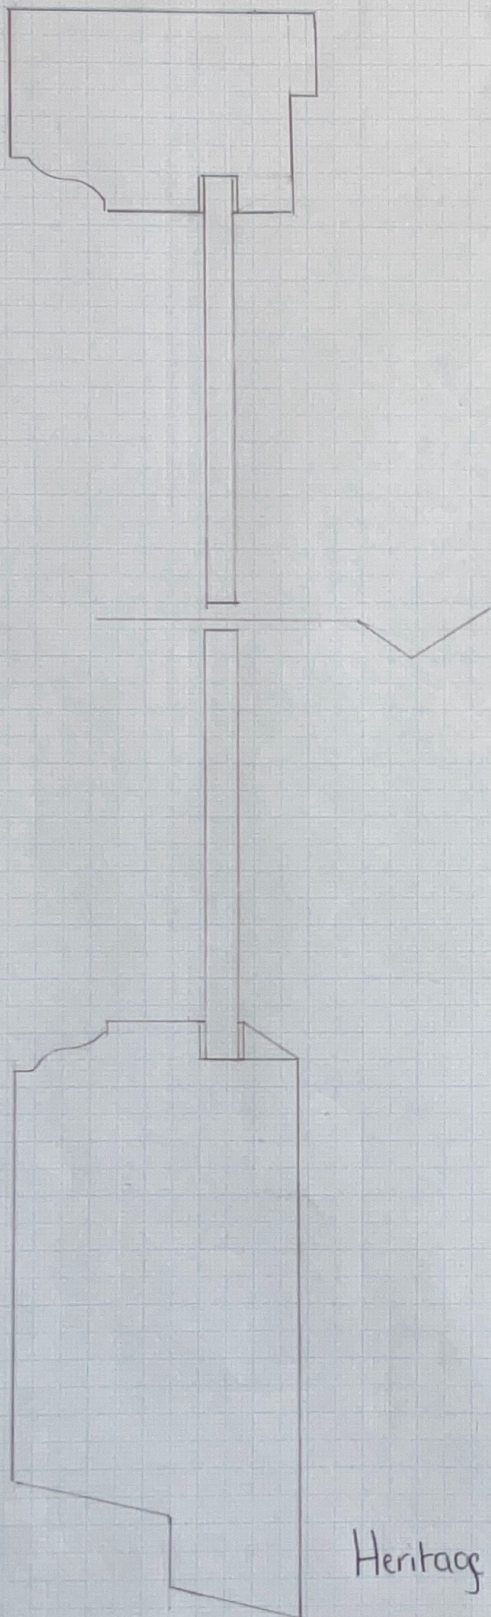

Proposed Glass 4/4/4
heritage glass into existing sash

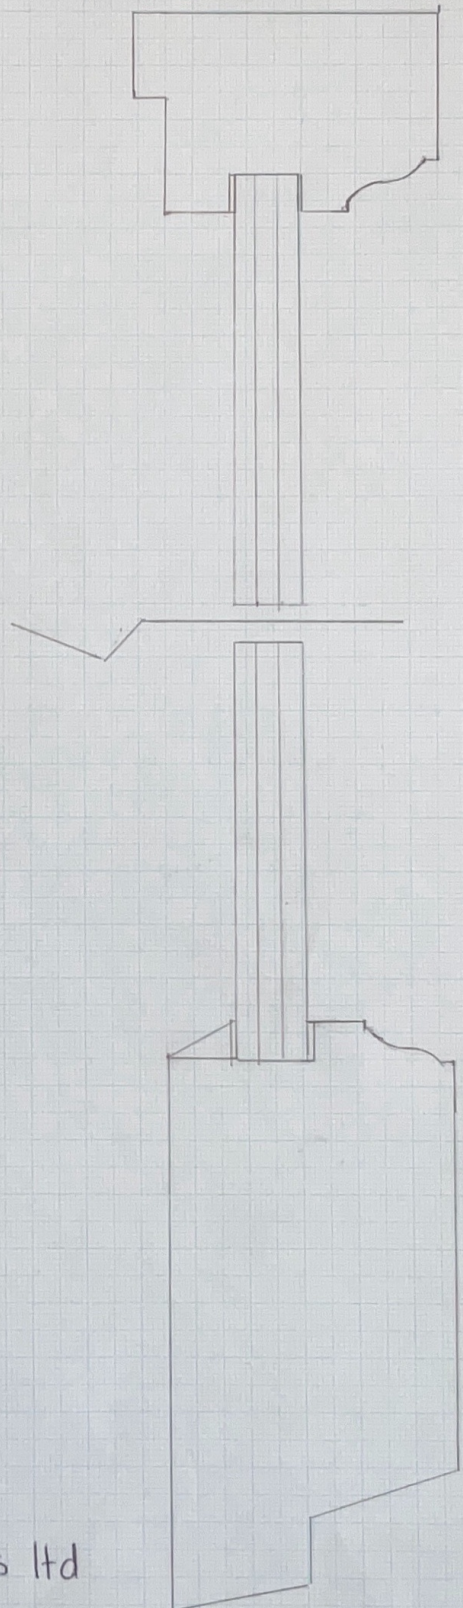

Heritage Joinery Solutions Ltd

Buckley 20/5/25

SCALE 1:1