


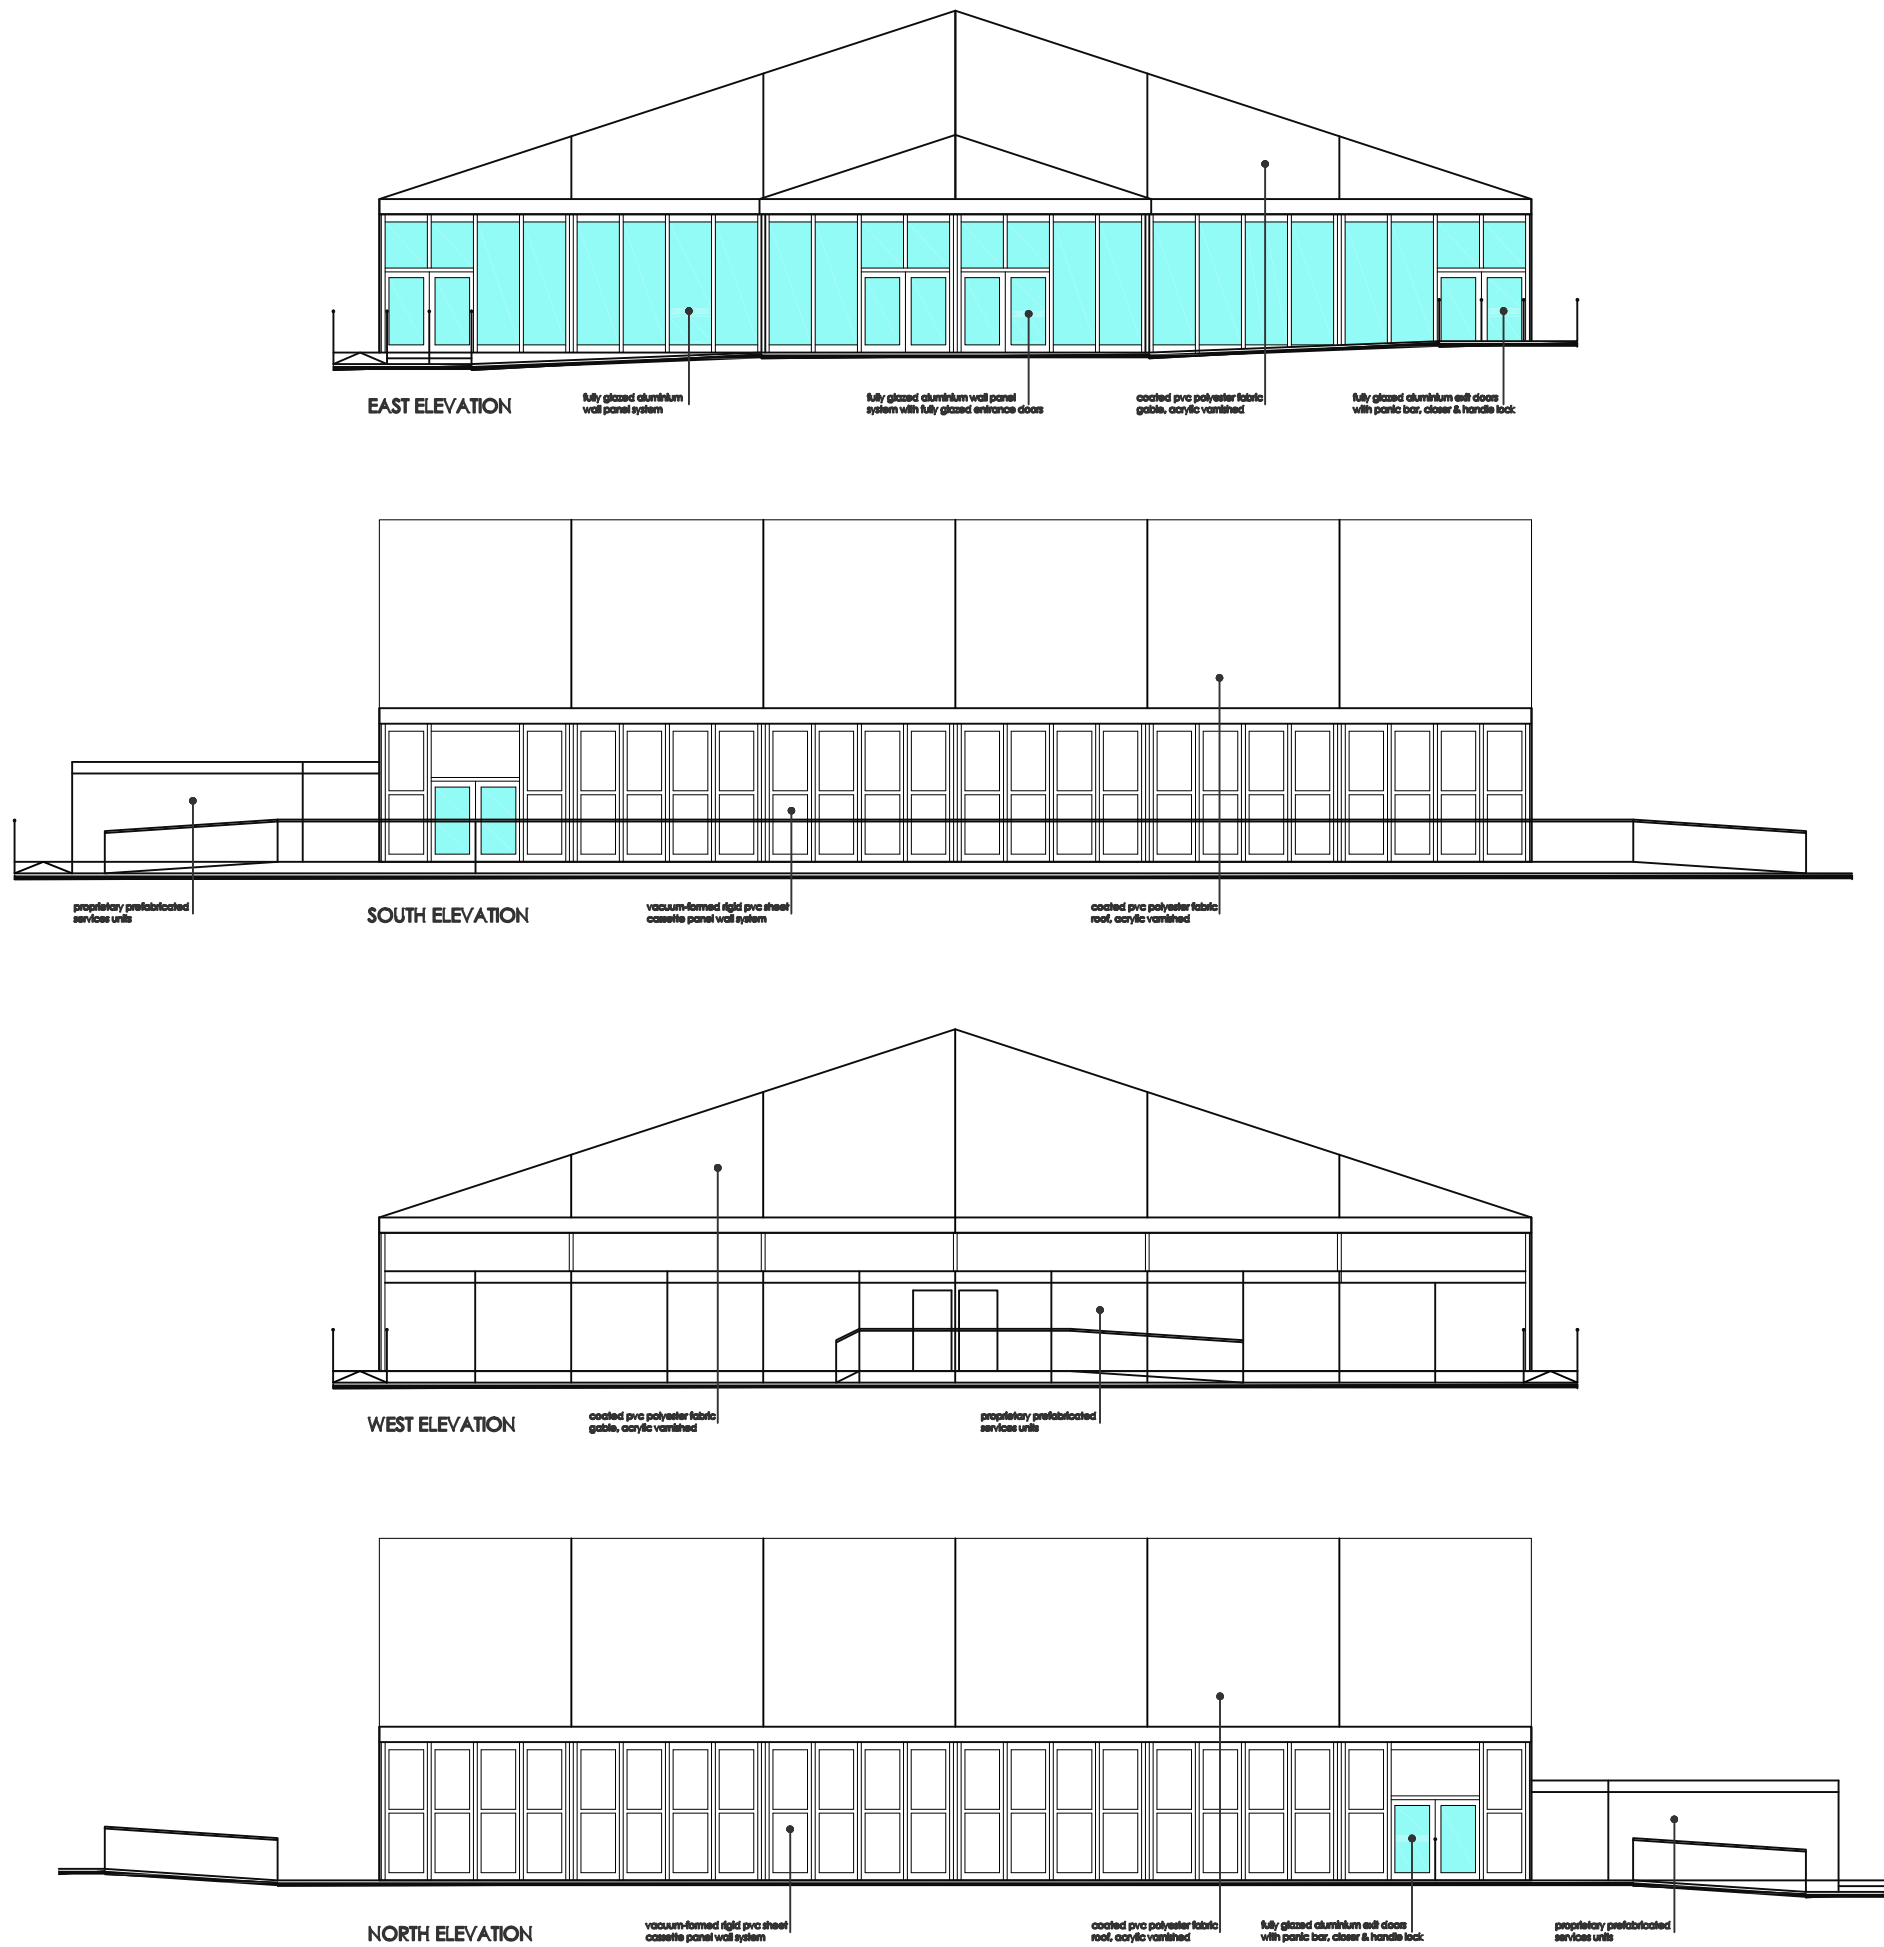

General Notes:
Do not scale from drawing. Use marked dimensions.
To be read in conjunction with all other Consultants drawings.
The Architect to be immediately notified of any discrepancies.
Copyright on this drawing retained by the Architect.

No.	01.06.16	SA	SH	SH	Issued for Information
Date		Dwn	Chk	App	Revision or reason for issue


Client
BRITISH MUSLIM HERITAGE CENTRE

create*it*studios

Architect
Create It Studios

Project Title
**BRITISH MUSLIM HERITAGE CENTRE
RADIO AERIAL TRANSMITTER**

Scale / North Point
Scale 1:5000@A3

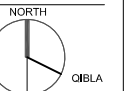

Drawing Title
PROPOSED PLAN & ELEVATION

Drawing Number
A1038-A-G200-P-01
Drawing Status
PRELIMINARY

Revision
-