




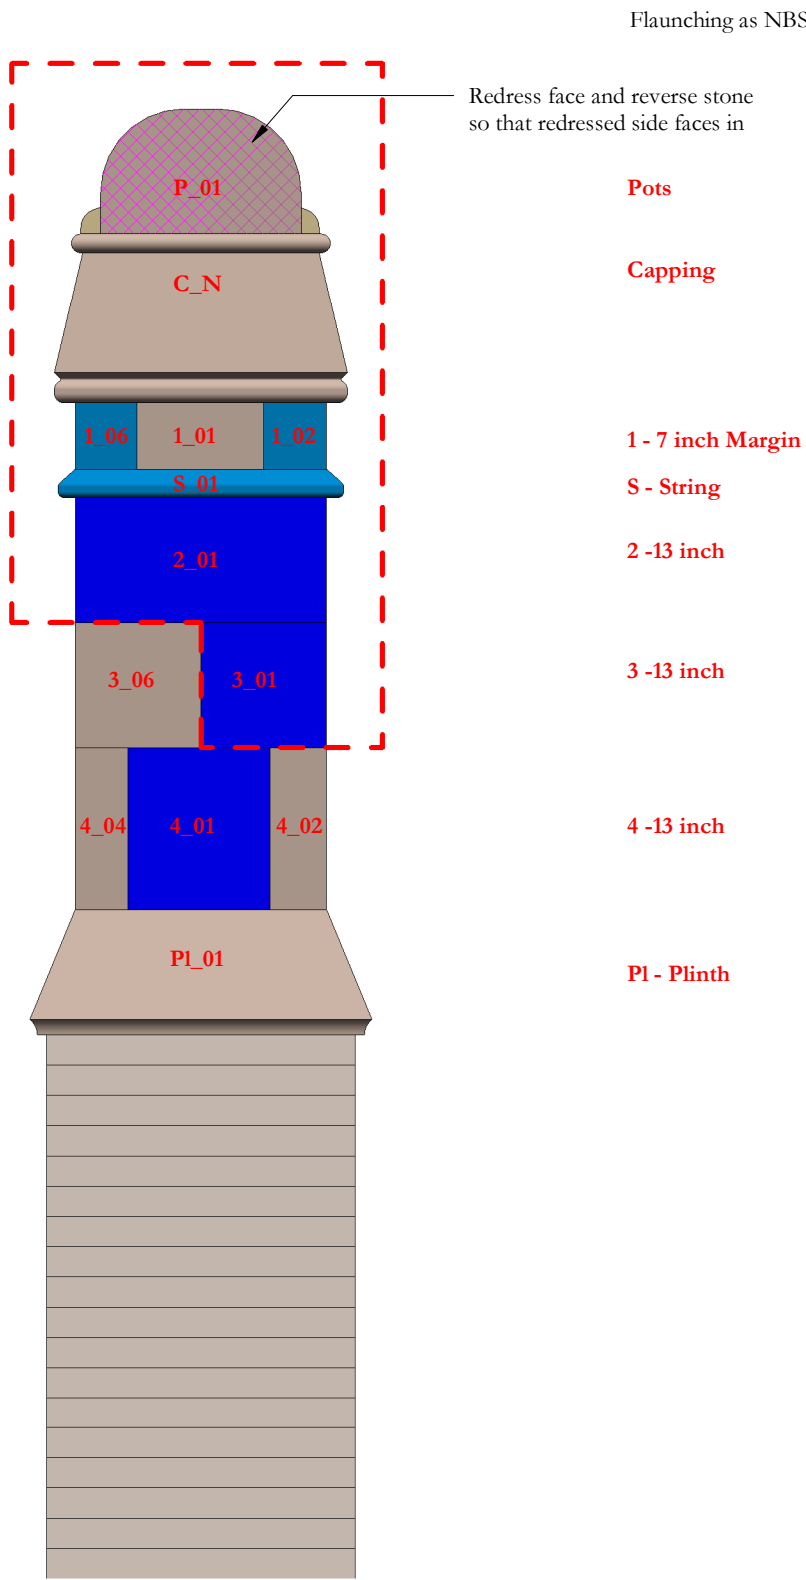


CS34 North
1 : 20

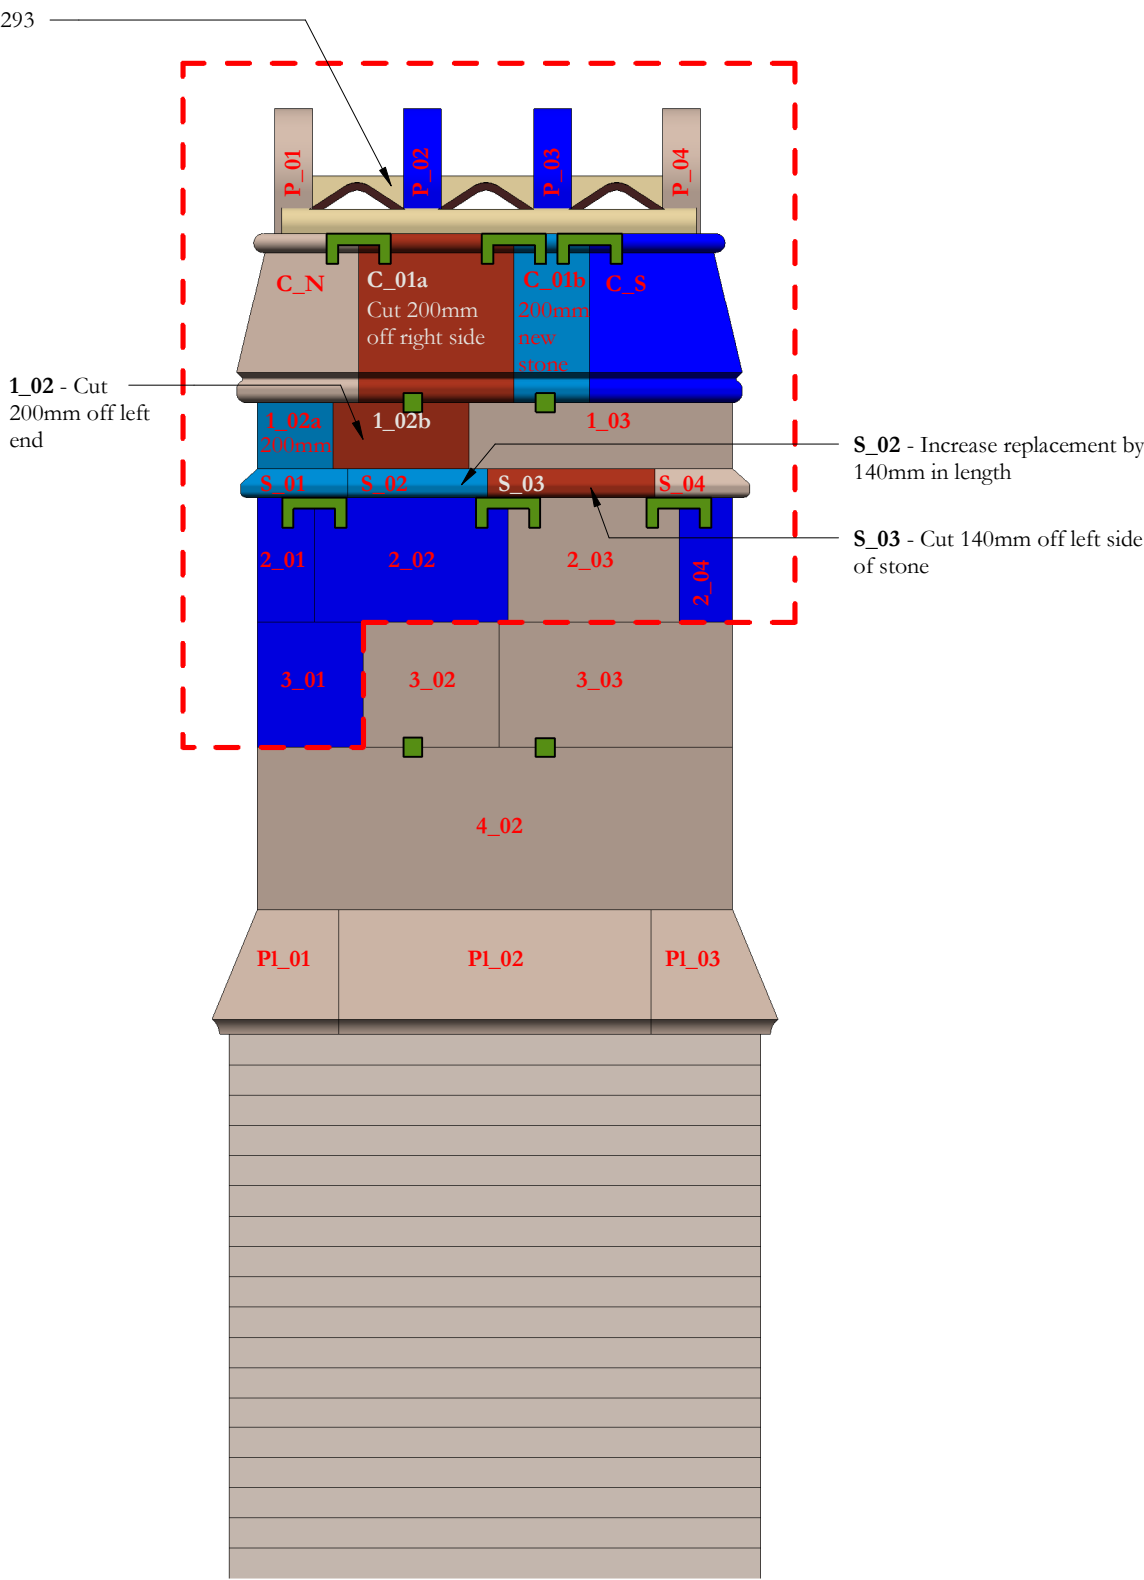

CS34 West
1 : 20

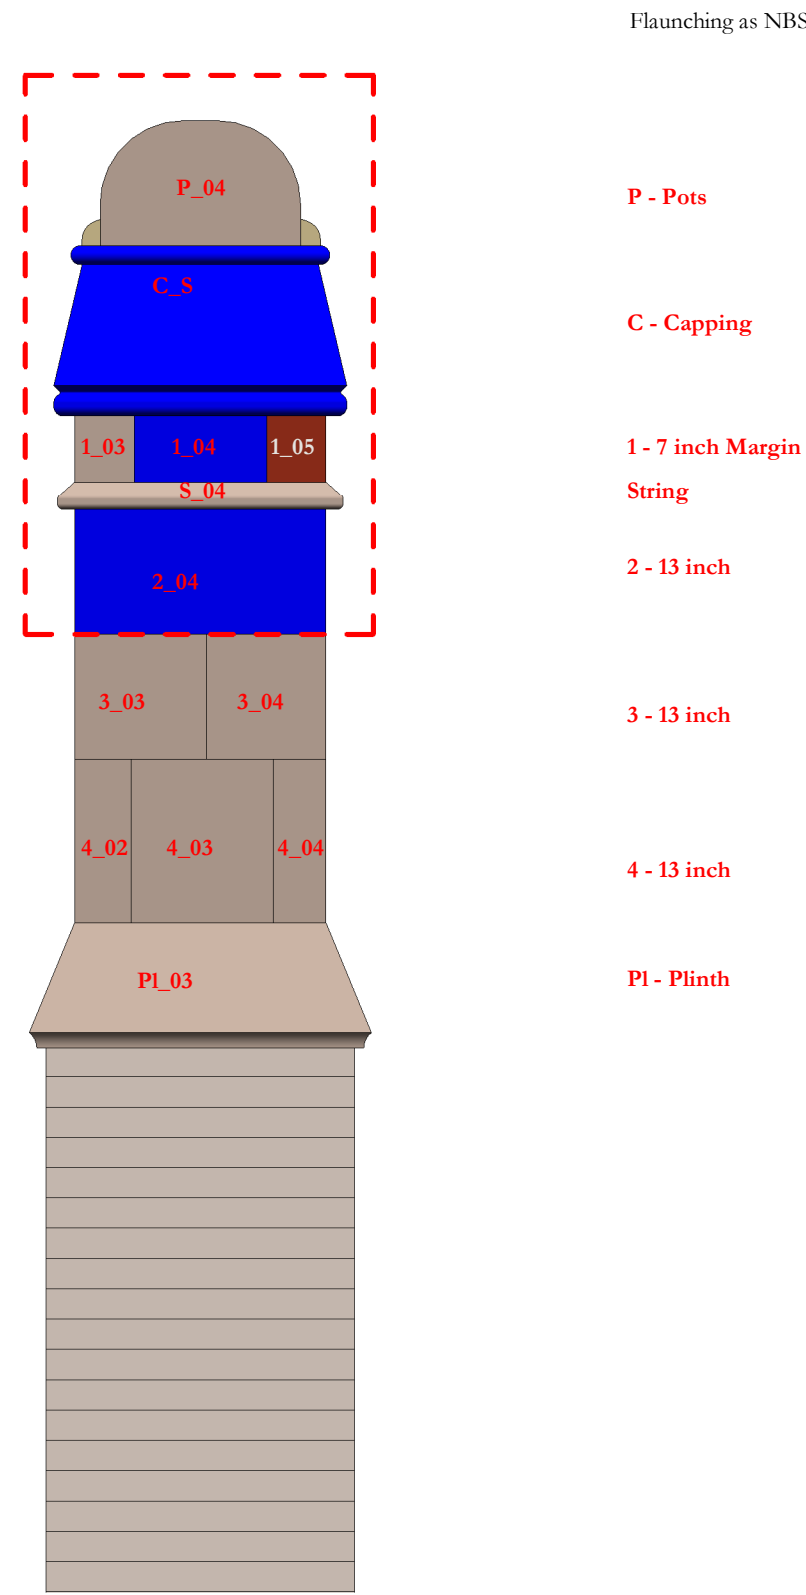

CS34 South
1 : 20

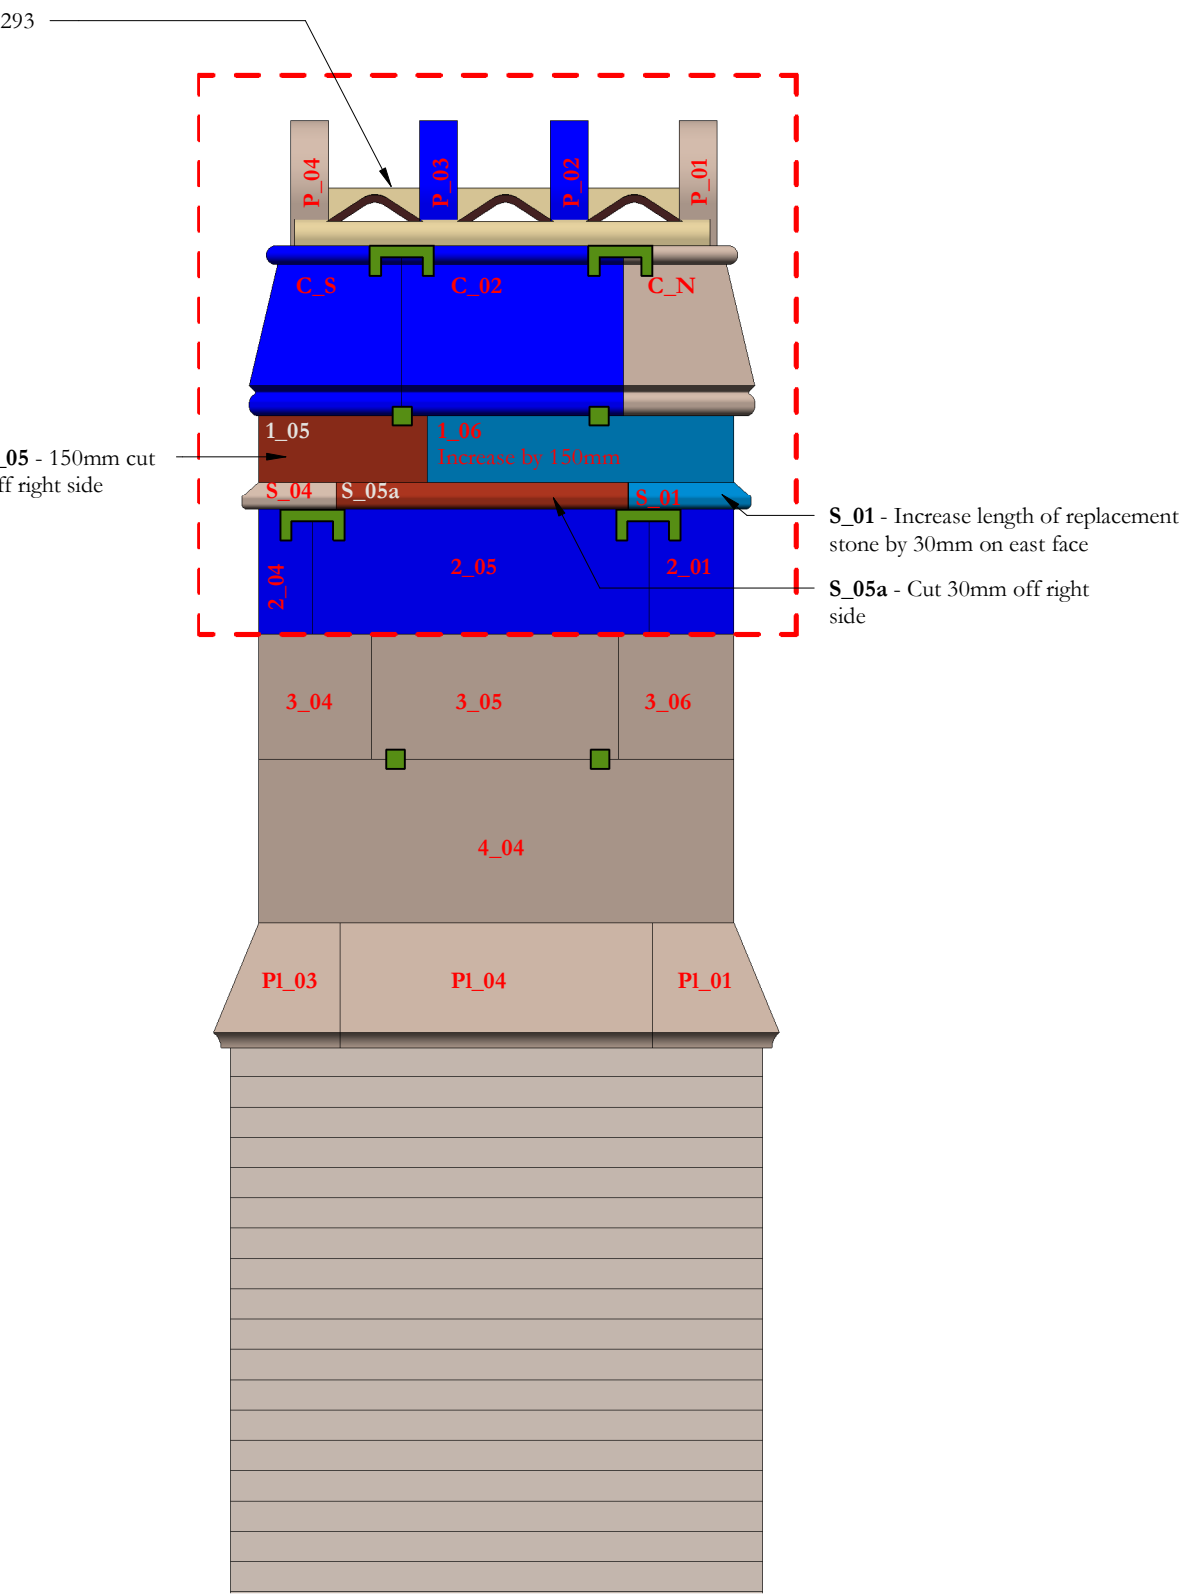

CS34 East
1 : 20

Revision 02
Adjustment to capping C02 omitted and like for like replacement substituted.
Adjustment to 2.04 omitted and substituted with like for like replacement.
Stone 2.02 to be replaced. Location of stones 1.02 and 1.02a changed.
Feather ties moved up to top of course 1 and added in course 4.

Revision 01
Drawing updated to construction status following validation survey


Scale Bars to be used as guidance only - refer to sheet size below

1:100	mm	1000	3000	5000	7000	
1:200	mm	5000	8000	12000	16000	
1:500	M	5	15	25	35	
1:1250	M	10	30	50	70	90

Notes:

Drawings are based on survey data and may not accurately represent what is physically present.
Do not scale from this drawing. All dimensions are to be verified on site before proceeding with the work.
All dimensions are in millimeters unless noted otherwise.
Purcell shall be notified in writing of any discrepancies.

Key Plan

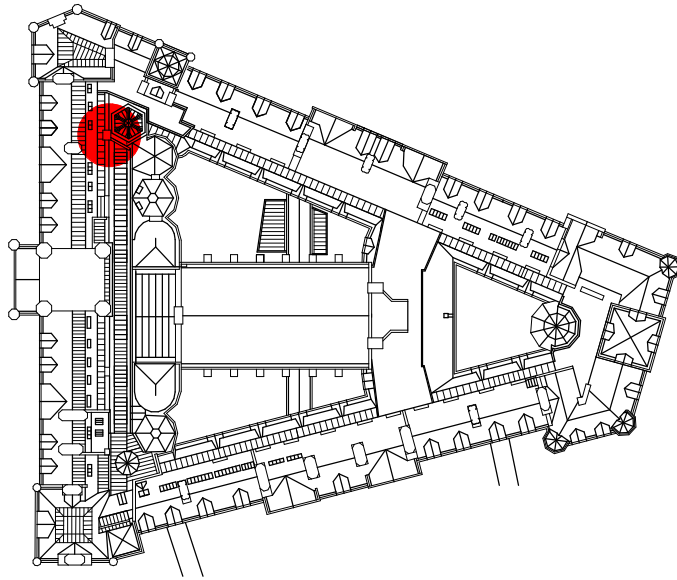

KEY

05.04	Existing stone and reference number
05.04	Existing stone to be adjusted and retained.
05.04	Existing eroded or damaged stone to be reused after cutting to new size
05.04 = R3.03	Existing stone cut to new size and used to replace damaged or eroded stone.
05.04	New stone like for like replacement of existing
05.04	New stone new size to suit location following adjustment of existing stones
Stone number	Course number (from top down)

Descalce stone as NBS clause C41.456	Redress stone as NBS clause C41.459
Proposed extent of dismantling and rebuild	Replacement cramps between stones as NBS reference C41.282
Remove metal fixing and fill hole as NBS reference C41.411	Replacement cramps between stones as NBS reference C41.285
Mortar repair as NBS reference C41.518	Replacement cramps across feathers as NBS reference C41.283
Replace eroded terracotta bricks as NBS clause C41.276	Replace terracotta pot with new pot to match existing

NOTES

Refer to NBS reference C41.321 for rebuilding chimneys.

Sections of chimney that are not rebuilt are to be repointed as NBS reference C41.821 with brick sections repointed as reference C41.822

The whole chimney is to be repointed as NBS reference C41.805

02	09/07/2021	GR	TK	See note in revision cloud
01	26/05/2021	GR	TK	See note in revision cloud
-	28/05/2019	GR	SK	First Issue

ISSUE DATE APPROVED DRAWN DESCRIPTION



OUR
TOWN
HALL
PROJECT



Project Office, Room 308, Town Hall, MANCHESTER M60 2L1
+44 (0) 7970 097 432
www.purcelluk.com

PROJECT STATUS **Riba Stage 5**

CLIENT **Manchester City Council**

PROJECT **Our Town Hall**

DRAWING TITLE **Chimney Number CS34
Proposed numbers**

SIZE & SCALE **A2: As indicated**

DRAWING STATUS **S4 - Construction**

JOB NUMBER **236959**

DRAWING NO. **OTH-PUR-TH-RF-DWG-A-4195 02** REV

© PURCELL 2012. PURCELL IS THE TRADING NAME OF PURCELL MILLER TRITTON LLP