




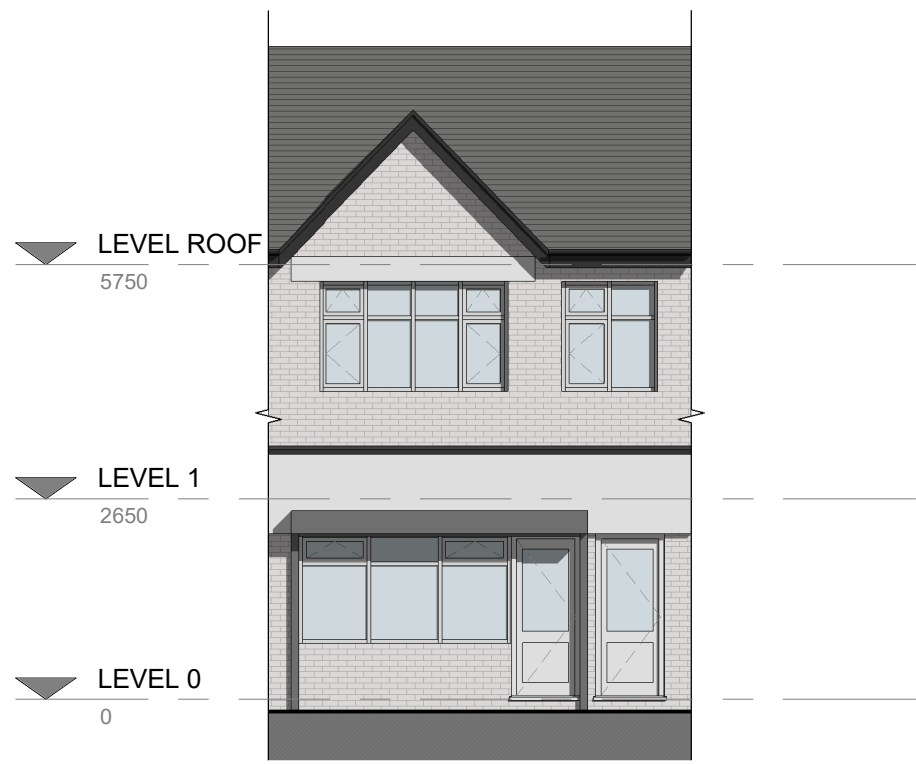


1. Front - Proposed
1 : 100

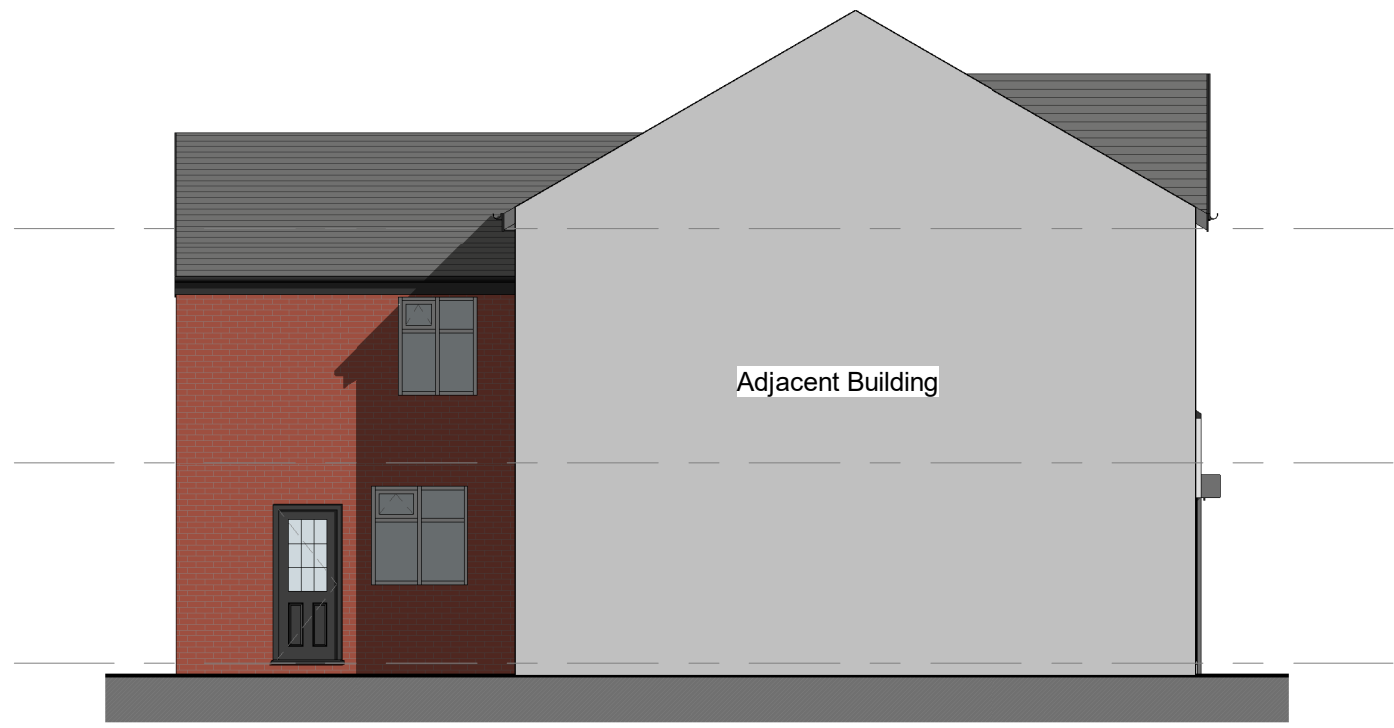


2. Left Side - Proposed
1 : 100

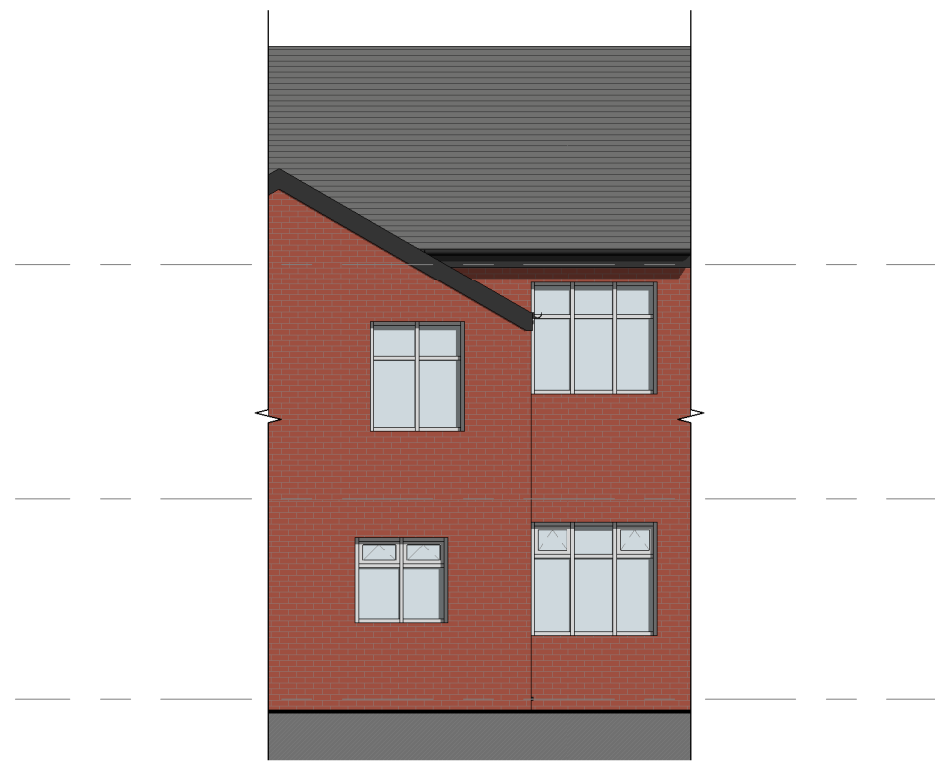


3. Rear - Proposed
1 : 100

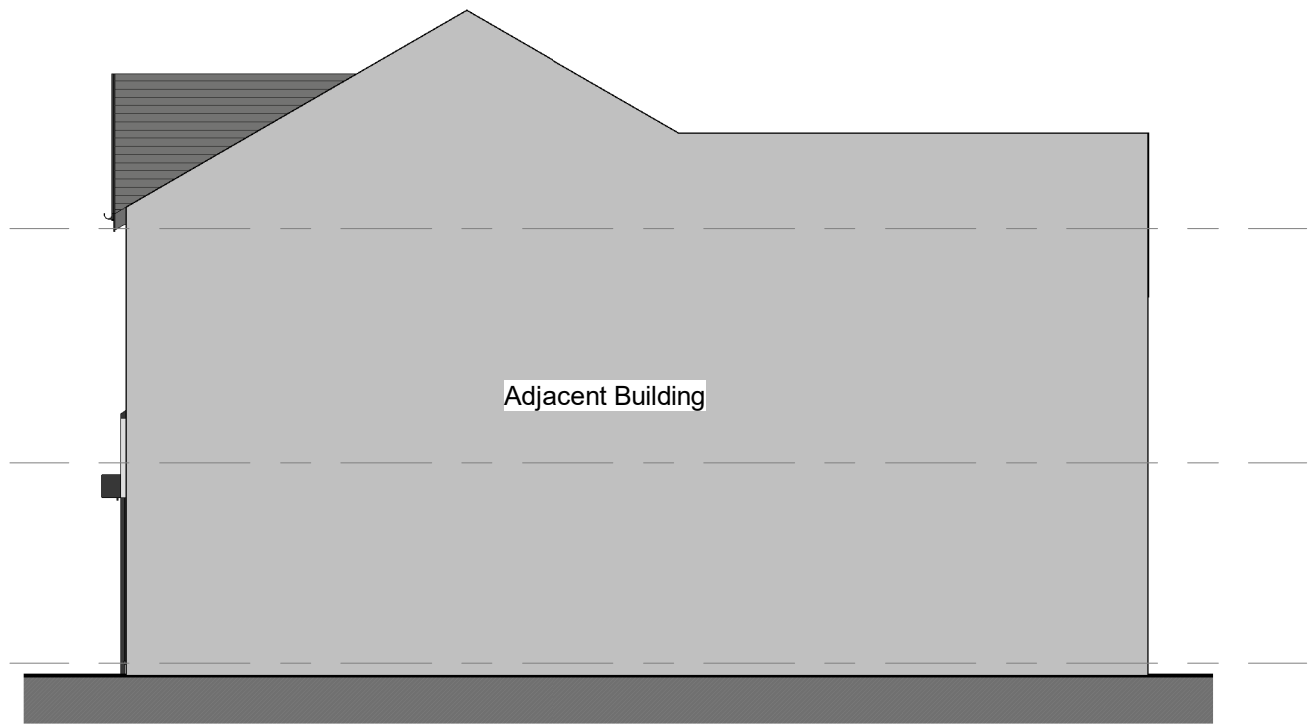

4. Right Side - Proposed
1 : 100

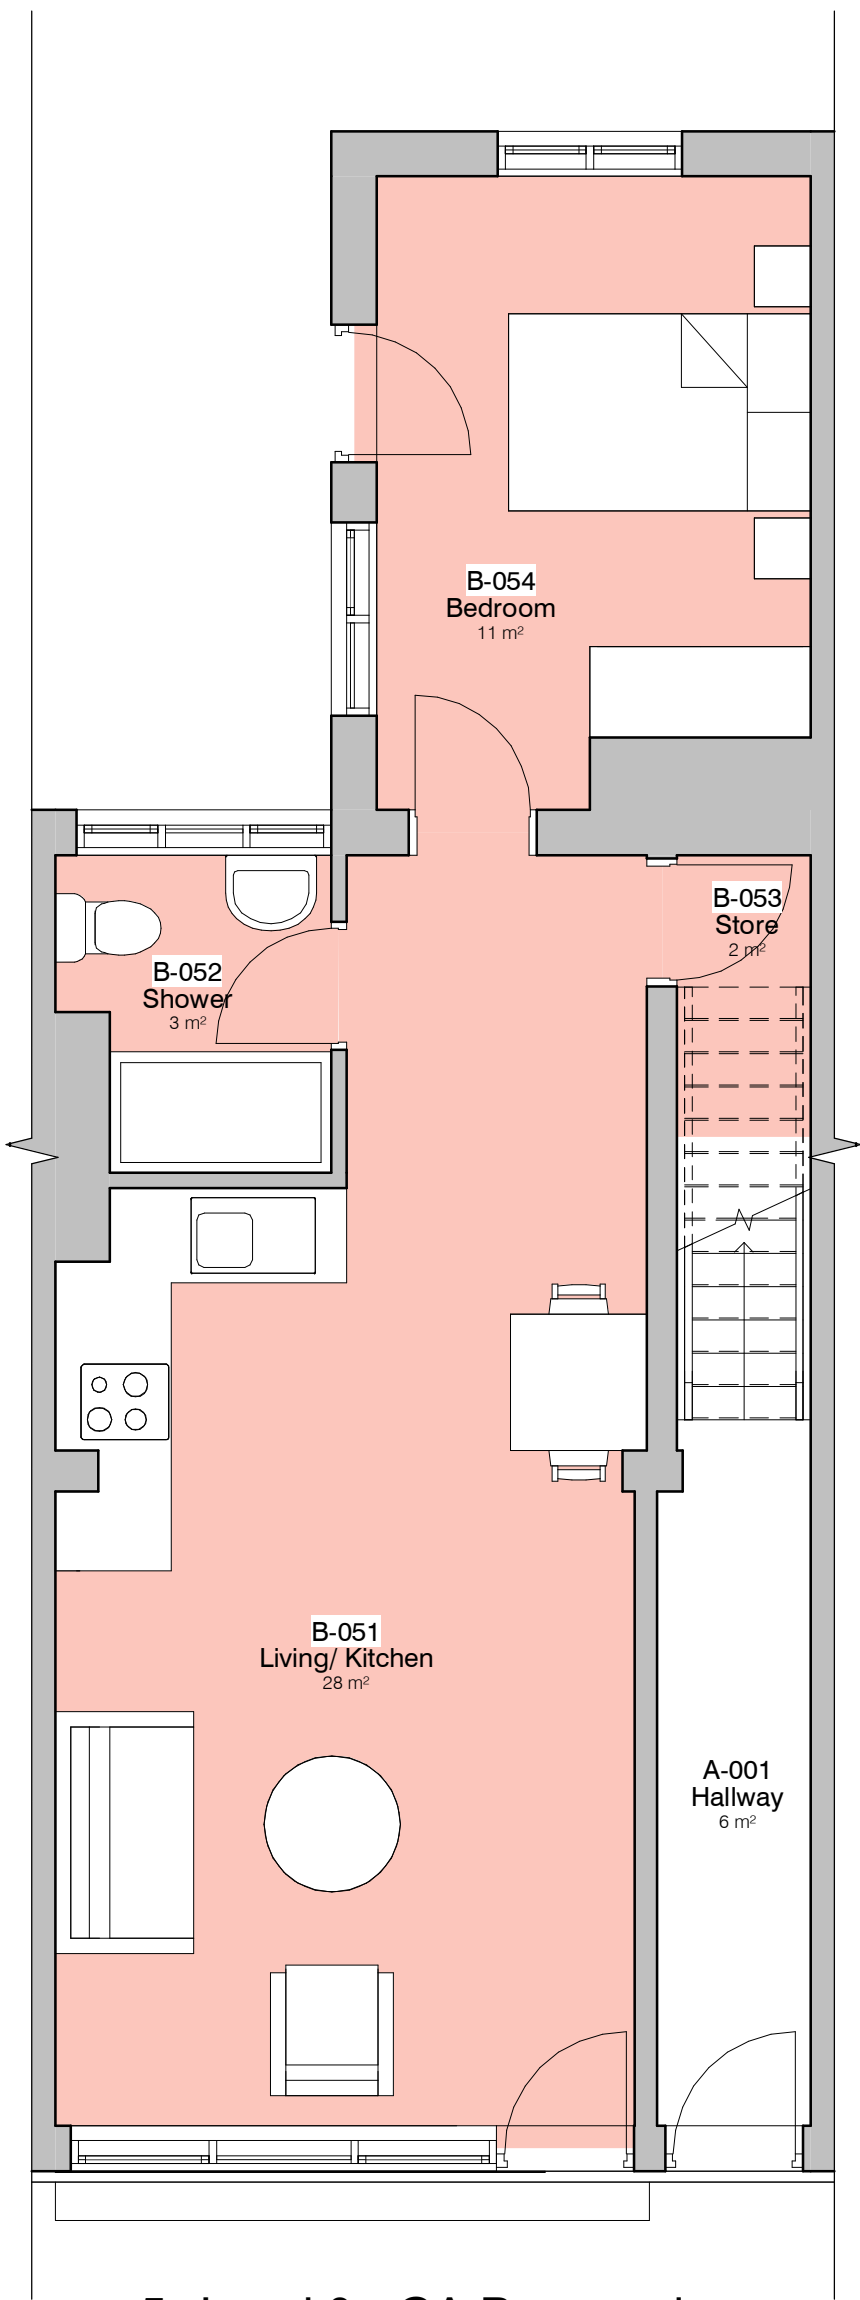


5. Level 0 - GA Proposed
1 : 50

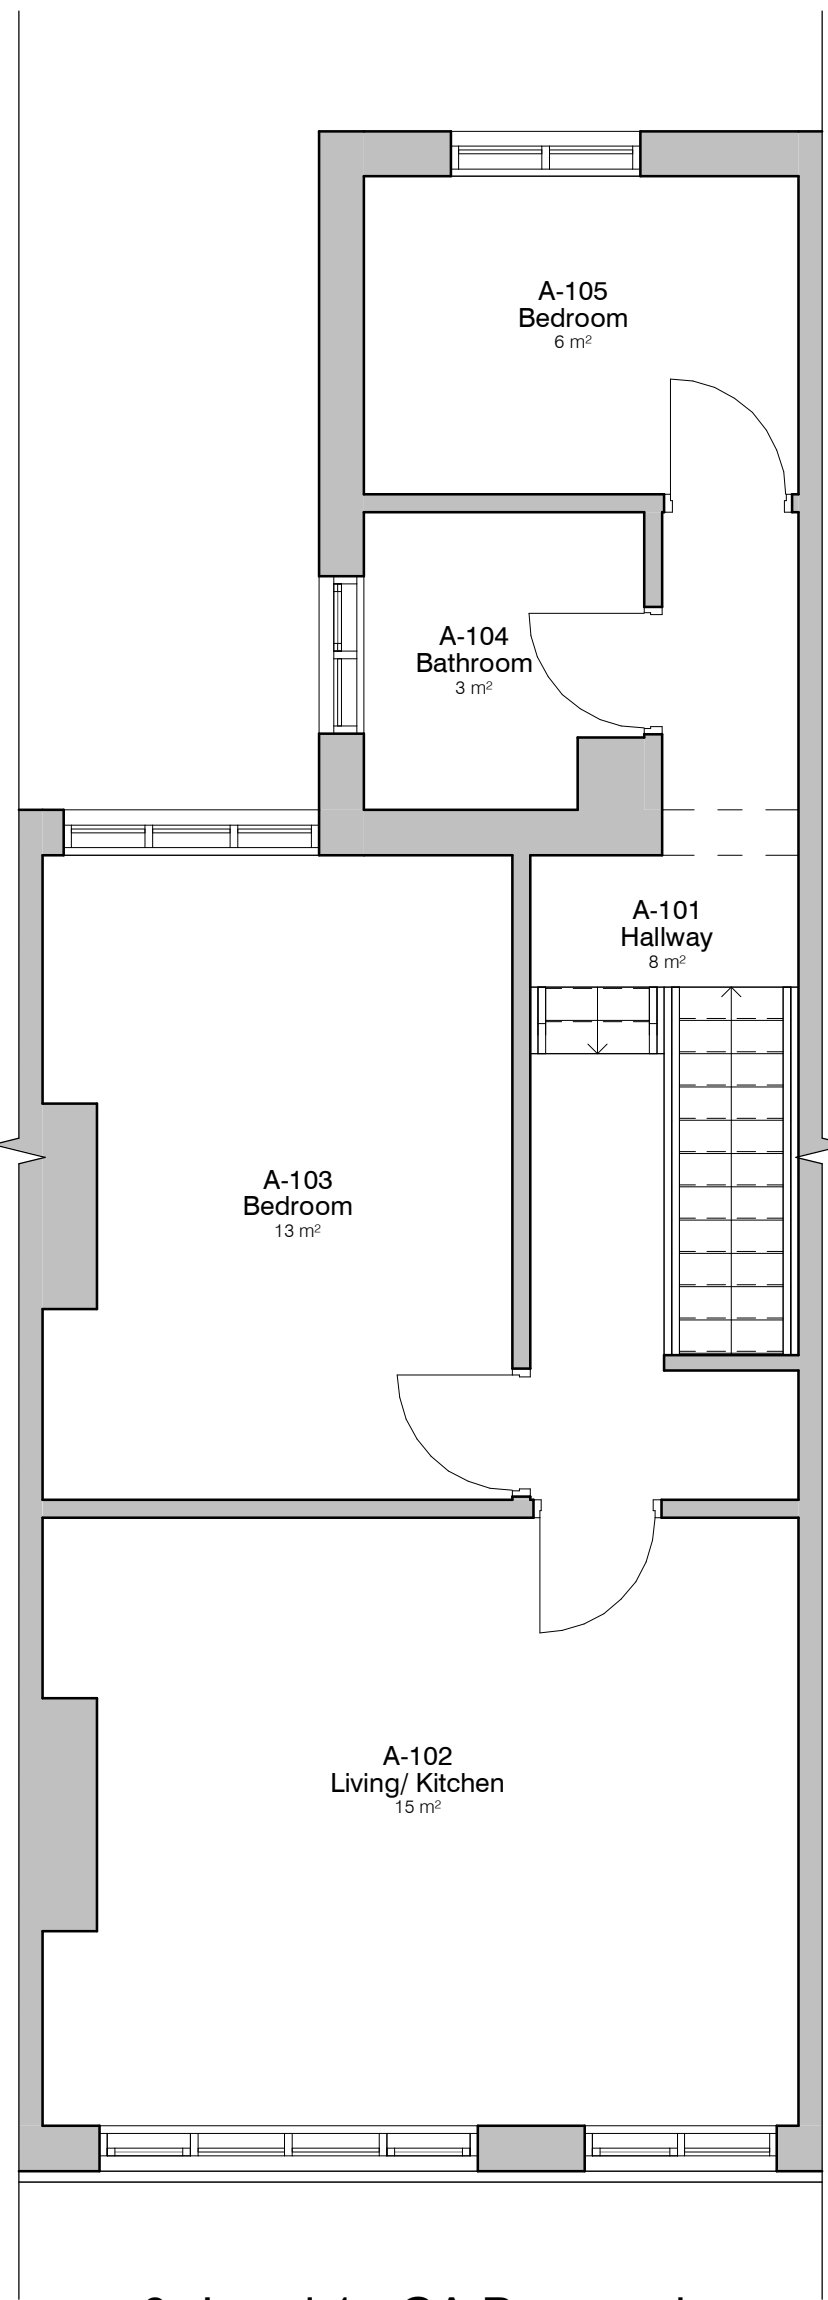

6. Level 1 - GA Proposed
1 : 50

 APT. B - 45m² (1B1P)

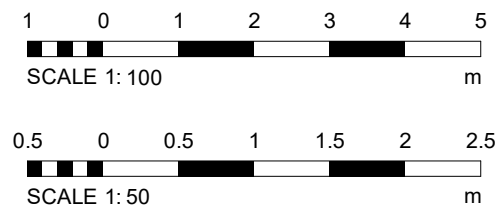

PROJECT		202 Mauldeth Road	
CLIENT		Eliot Shalom	
TITLE		Proposed GA Plans and Elevations	
PROJECT NO.		DA24052.	003.
DATE		19/11/24	
DRAWN BY		CW	
STATUS		PLANNING	
NOTES		ALL DIMENSIONS AND MATERIALS SHALL BE CHECKED AND CONFIRMED IN THE FIELD AND CORRECTED TO BE IN ACCORDANCE WITH THE CURRENT STATUTORY LEGISLATION, RELEVANT CODES OF PRACTICE AND PREVIOUS REQUIREMENTS. ALL DIMENSIONS ON THIS DRAWING ARE IN MILLIMETRES UNLESS OTHERWISE STATED.	