



OXFORD STREET

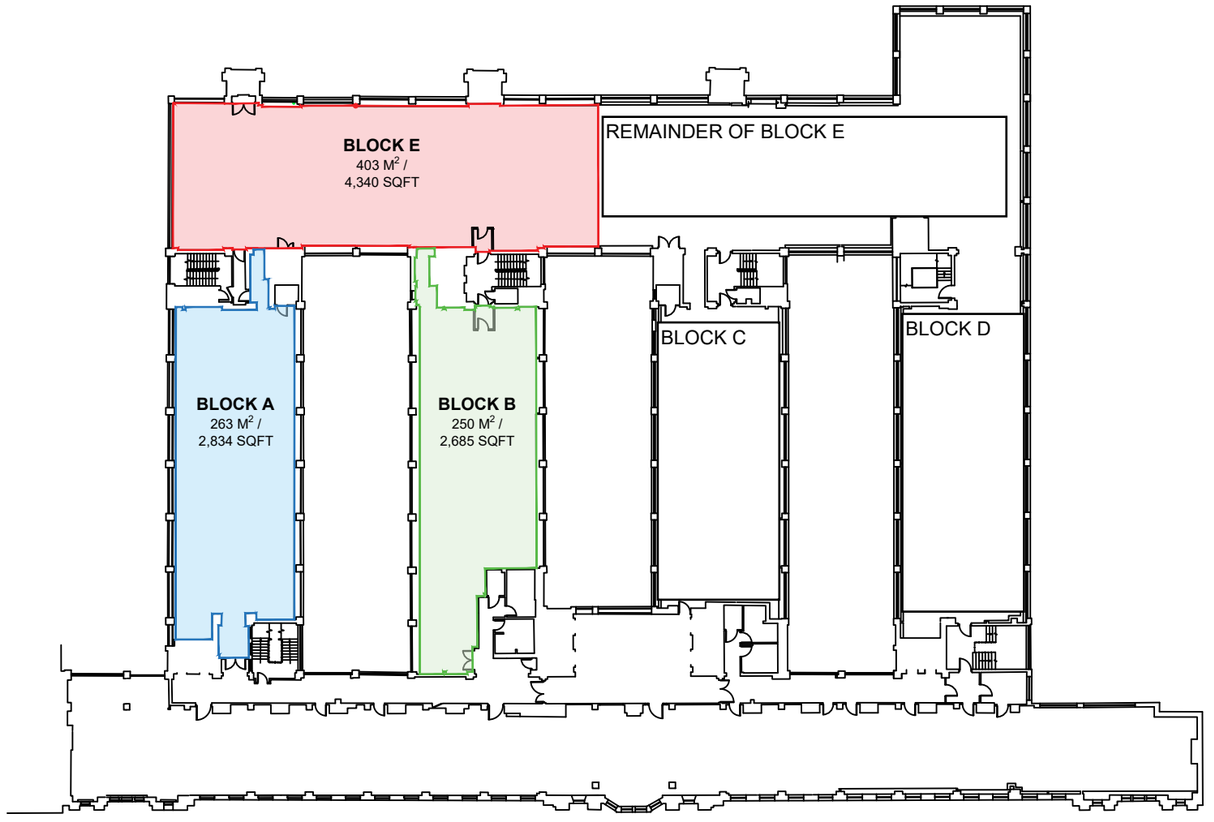

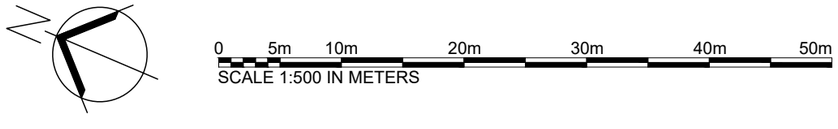

REVISION DATE NOTES

NOTE: ALL CONTRACTORS MUST VISIT THE SITE AND BE RESPONSIBLE FOR TAKING AND CHECKING ALL DIMENSIONS RELATIVE TO THEIR WORK. PLEASE INFORM BRUNTWOOD DESIGN STUDIO OF ANY VARIATION BETWEEN DRAWINGS AND SITE CONDITIONS. COPYRIGHT OF THIS DRAWING IS VESTED IN BRUNTWOOD AND IT MUST NOT BE COPIED WITHOUT APPROVAL. USE FIGURED DIMENSIONS ONLY FROM THIS DRAWING. DO NOT SCALE OFF THIS DRAWING!

Status: FOR PLANNING PURPOSES		
Building: ST JAMES		
Customer: QAHE		
Title: BLOCK A, B & E 4TH FLOOR DEMISE PLAN		
Drawn: LK	Scale: 1:500 / 1:1250	PaperSize: A3
Floor: 4F	Suite: A, B & E 26.03.25	
Date: 31.07.23	LP.02	Revision: -

Union, Albert Square, Manchester, M2 6LW.
Tel: 0161 212 2222

bruntwood SciTech