


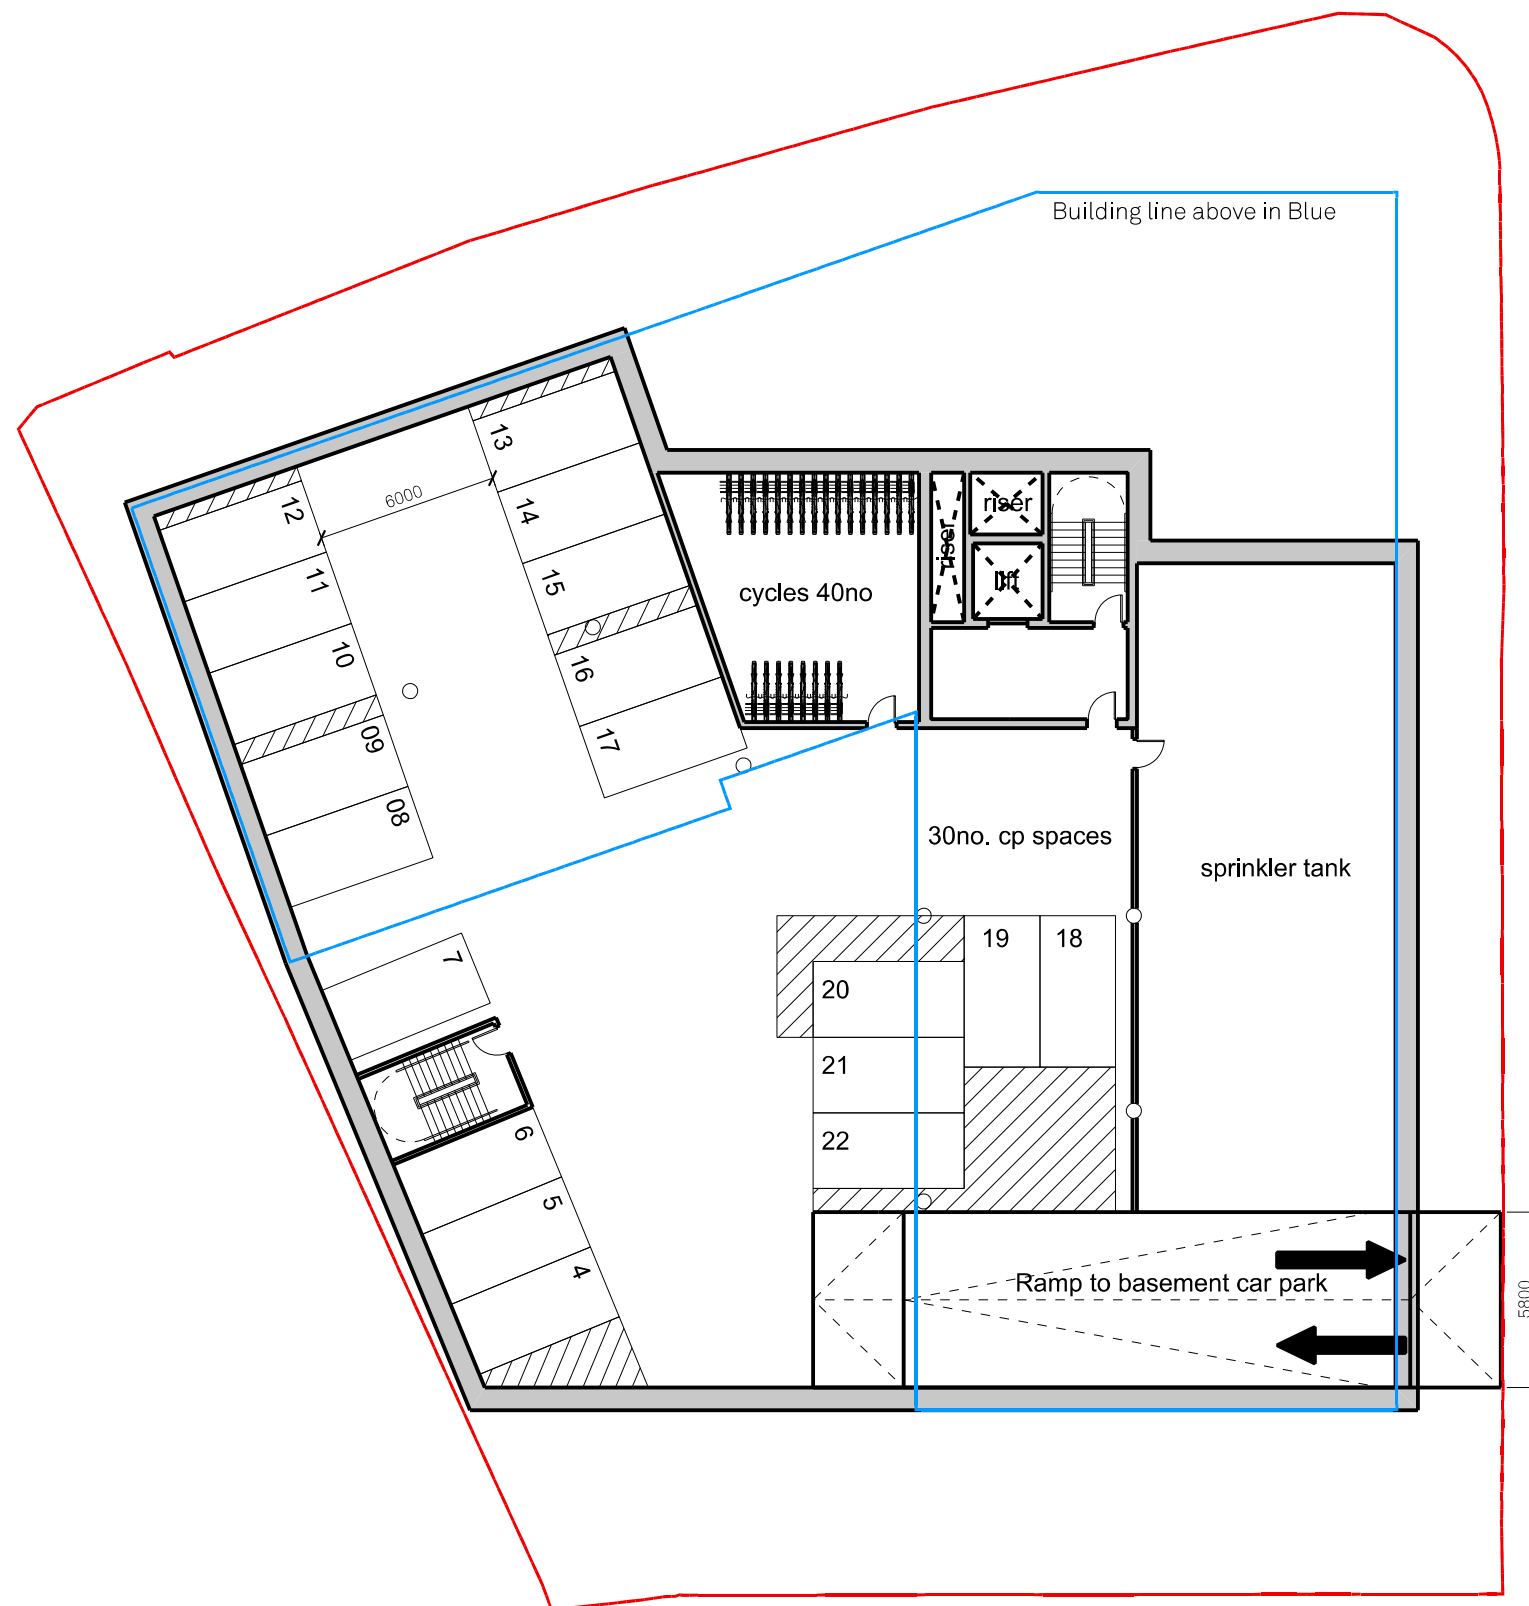

FALCONER CHESTER HALL



London | Liverpool | Manchester | Kuala Lumpur | Telephone +44(0)151 243 5800 www.fcharchitects.com
© F.C.H.

PLANNING ISSUE

Rev. L_10.11.2023_NMA submission
Rev. H_23.11.2022_NMA submission
Rev. G_04.02.2020_EV charging spaces identified
Rev. F_07.11.2019_DDA cp spaces added
Rev. E_18.10.2019_Footprint amended; carpark spaces decreased
Rev. D_24.09.2019_Name of client changed
C - Issue for planning

B - DDA spaces added / wall to cp space 27 updated

Project Title
Greenwood Road, Wythenshawe
Drawing Title
Proposed Basement
Client
Challenger

Drawn By
FCH
Date
July 2019
Scale
1:250 @ A3

Project No.
P19-063
Drawing No.
02-03-099I