

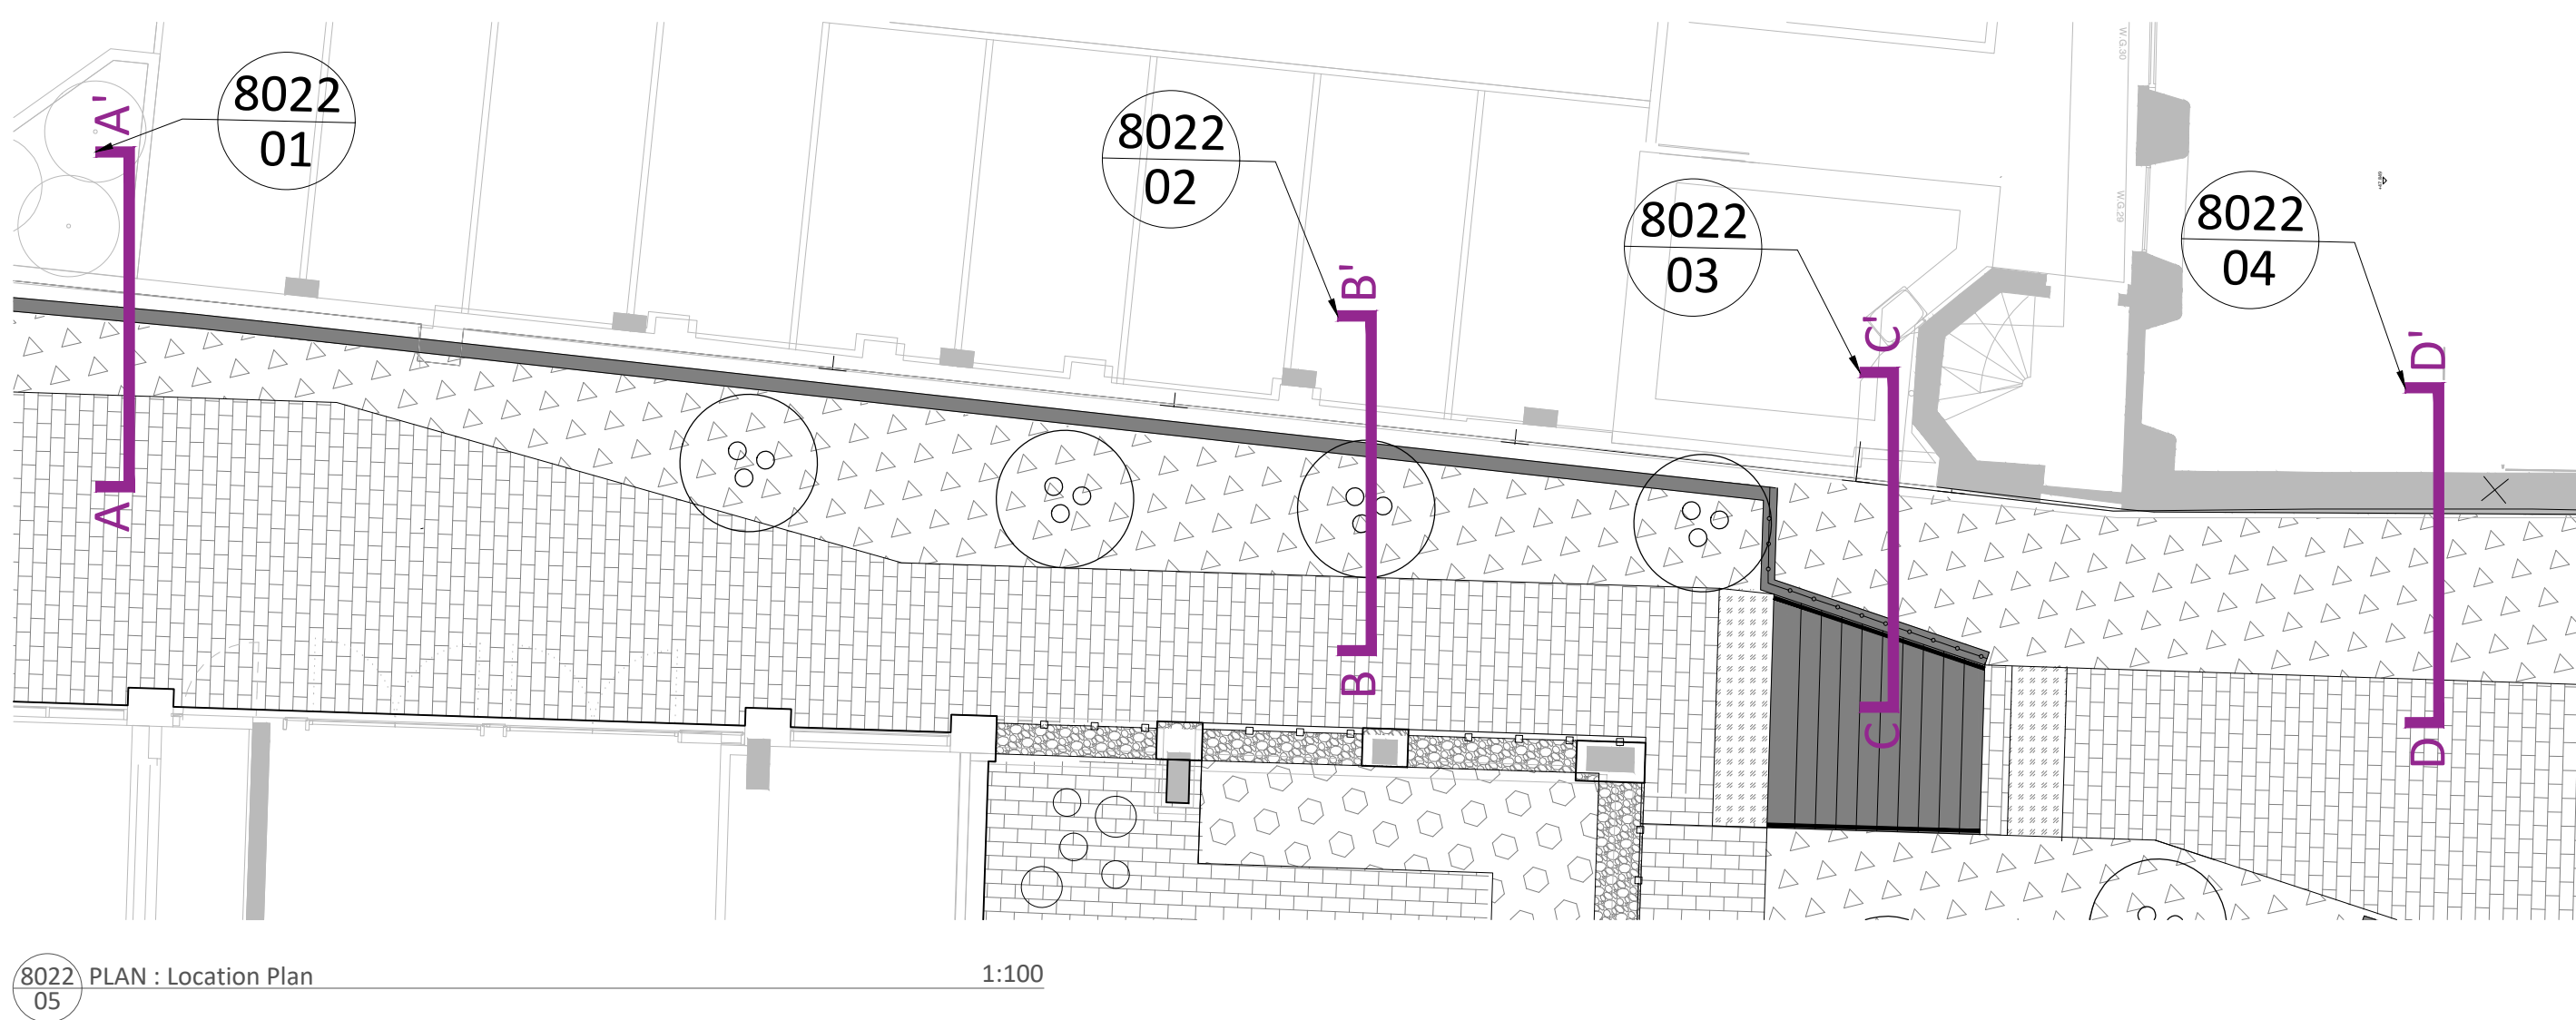
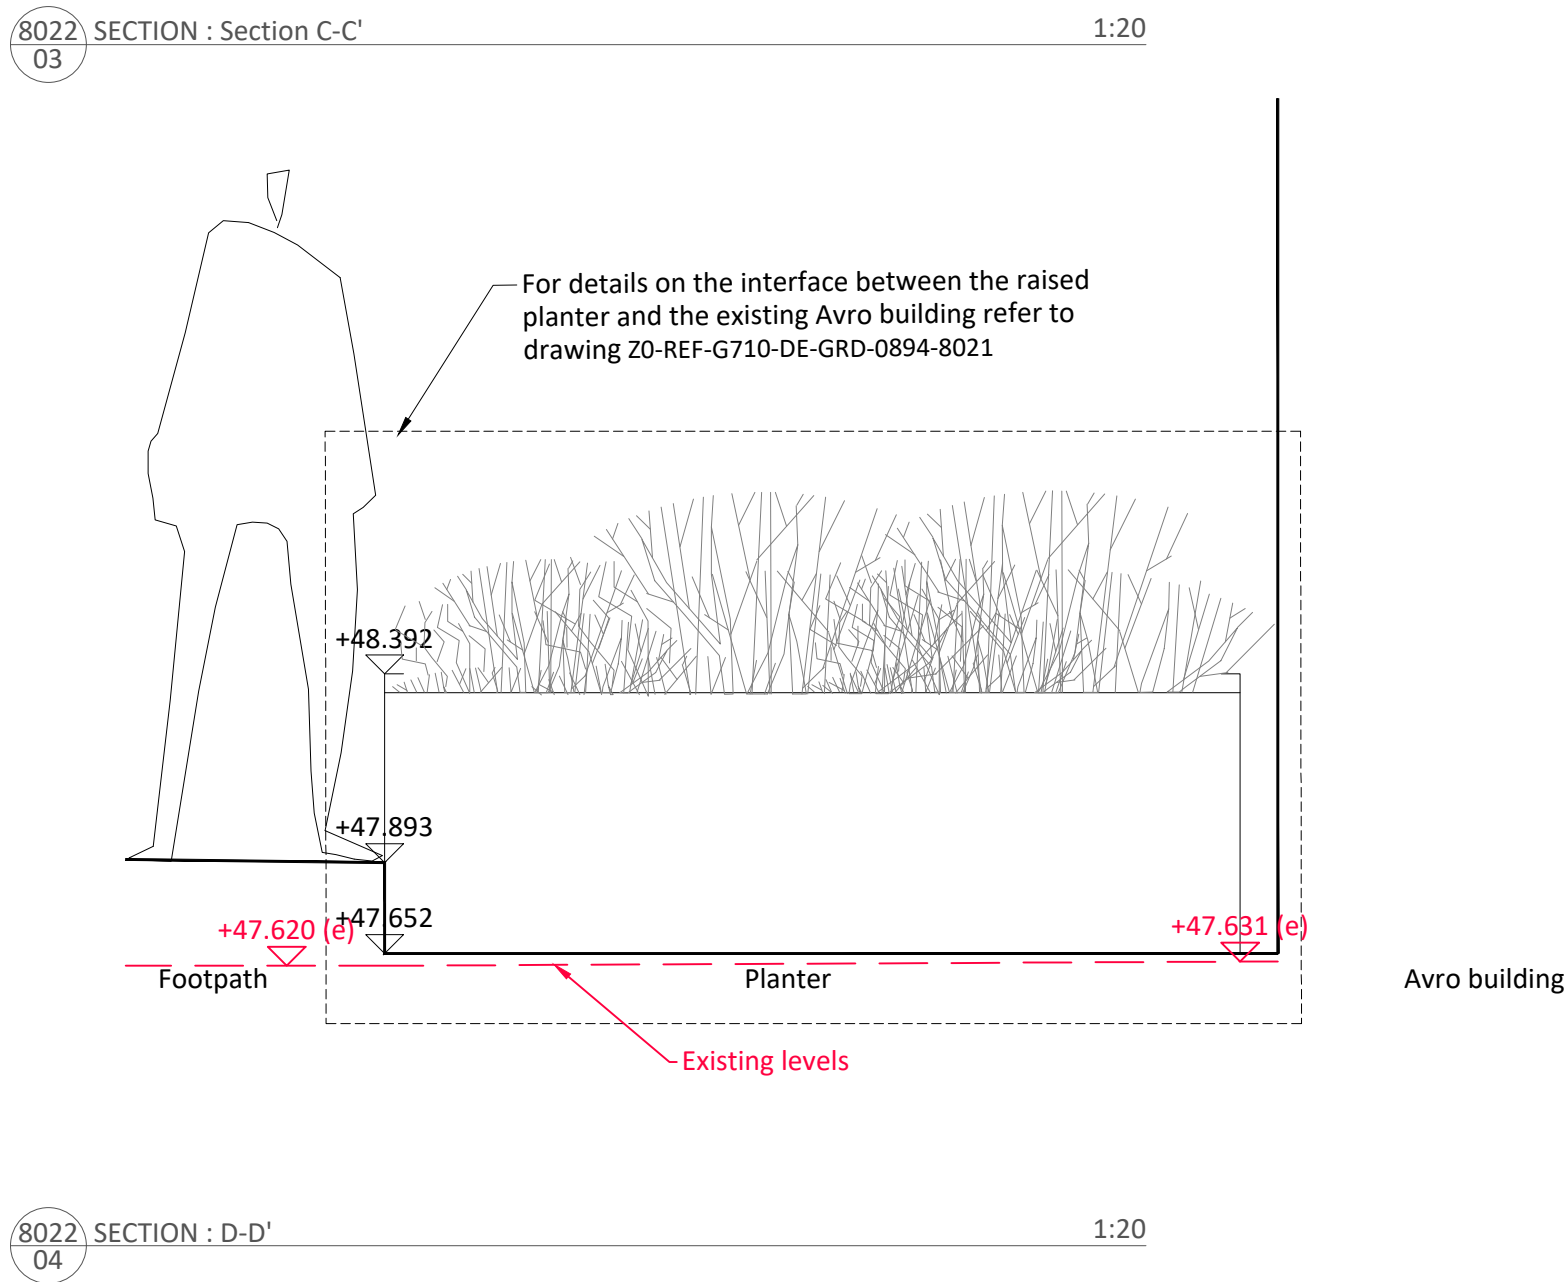
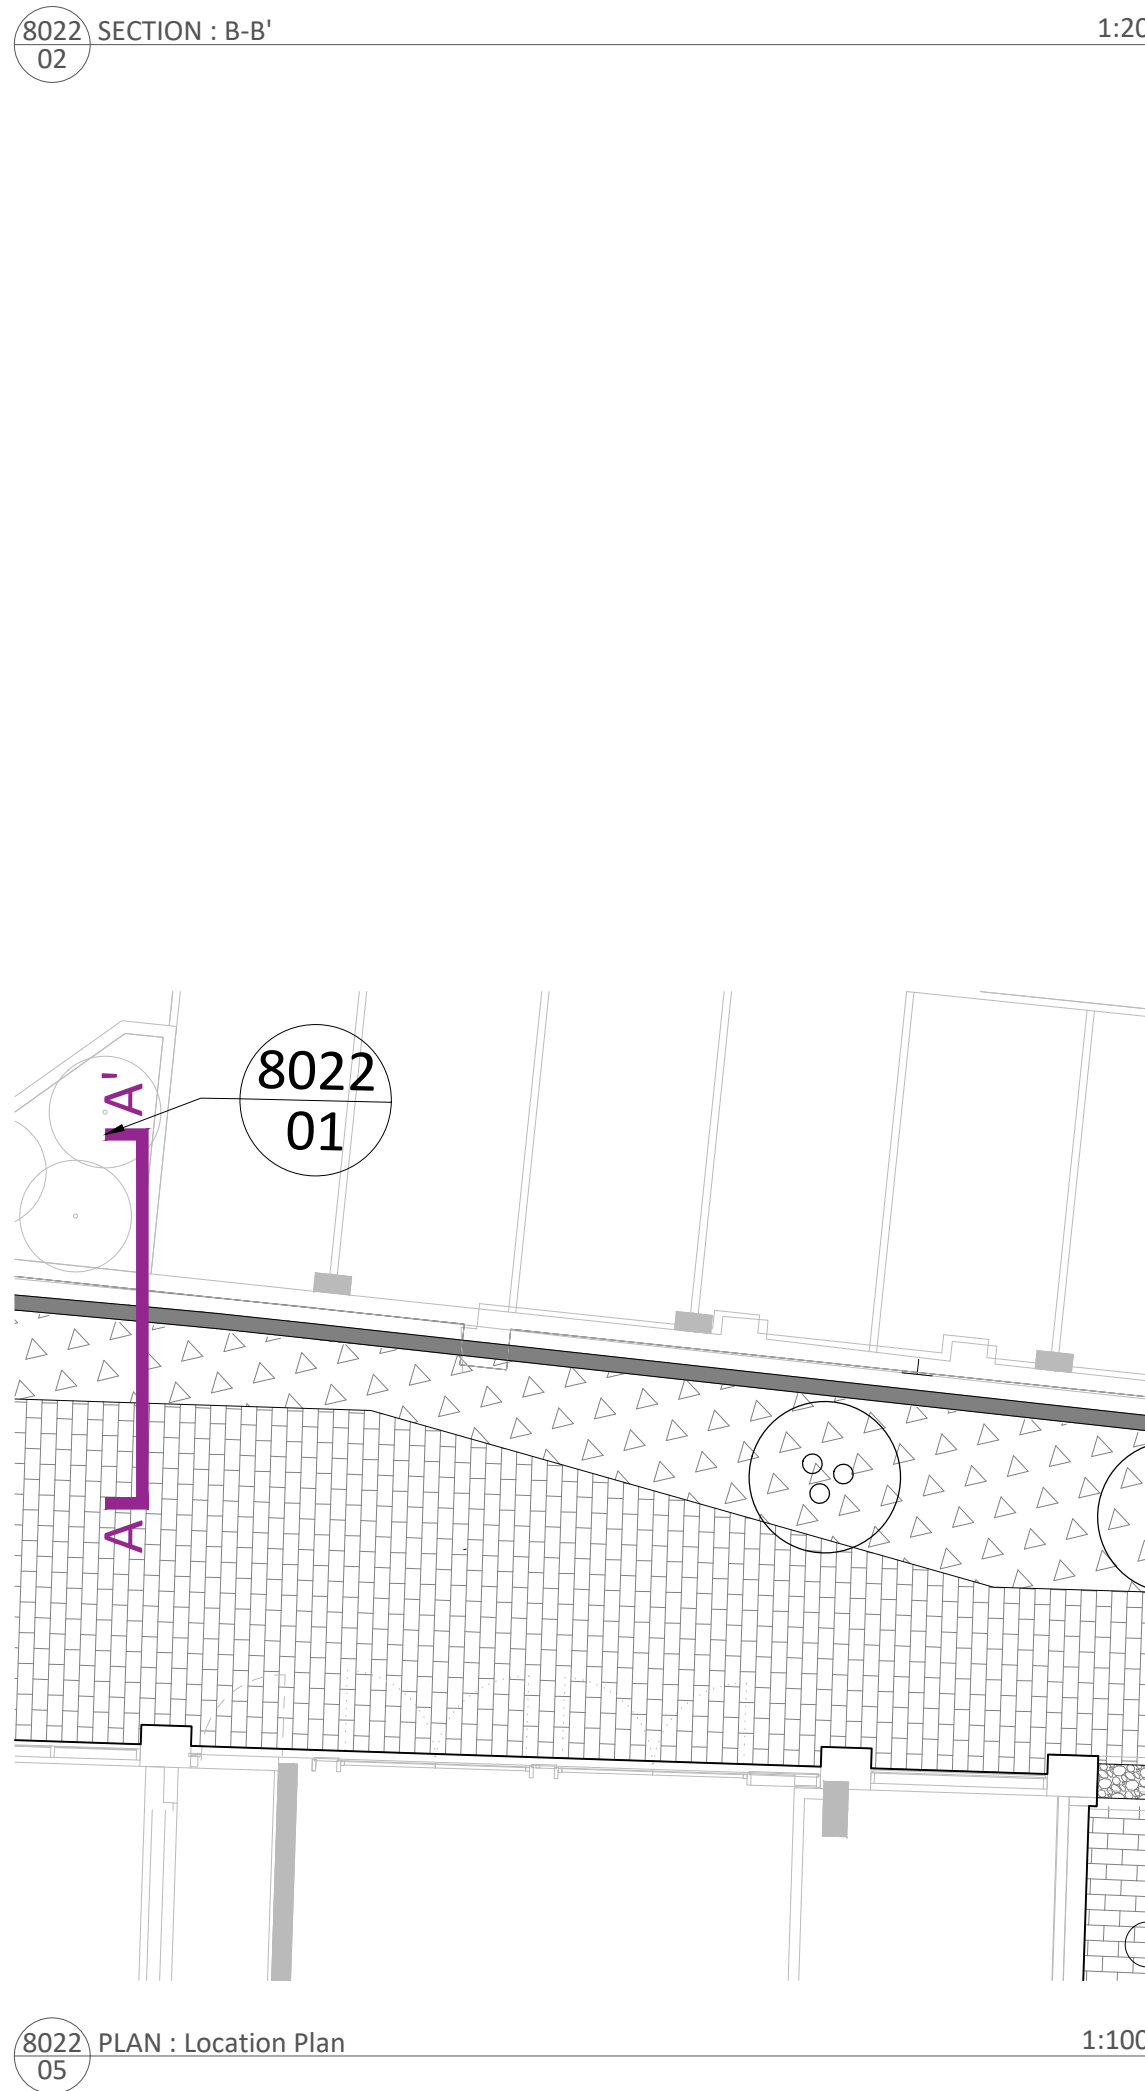
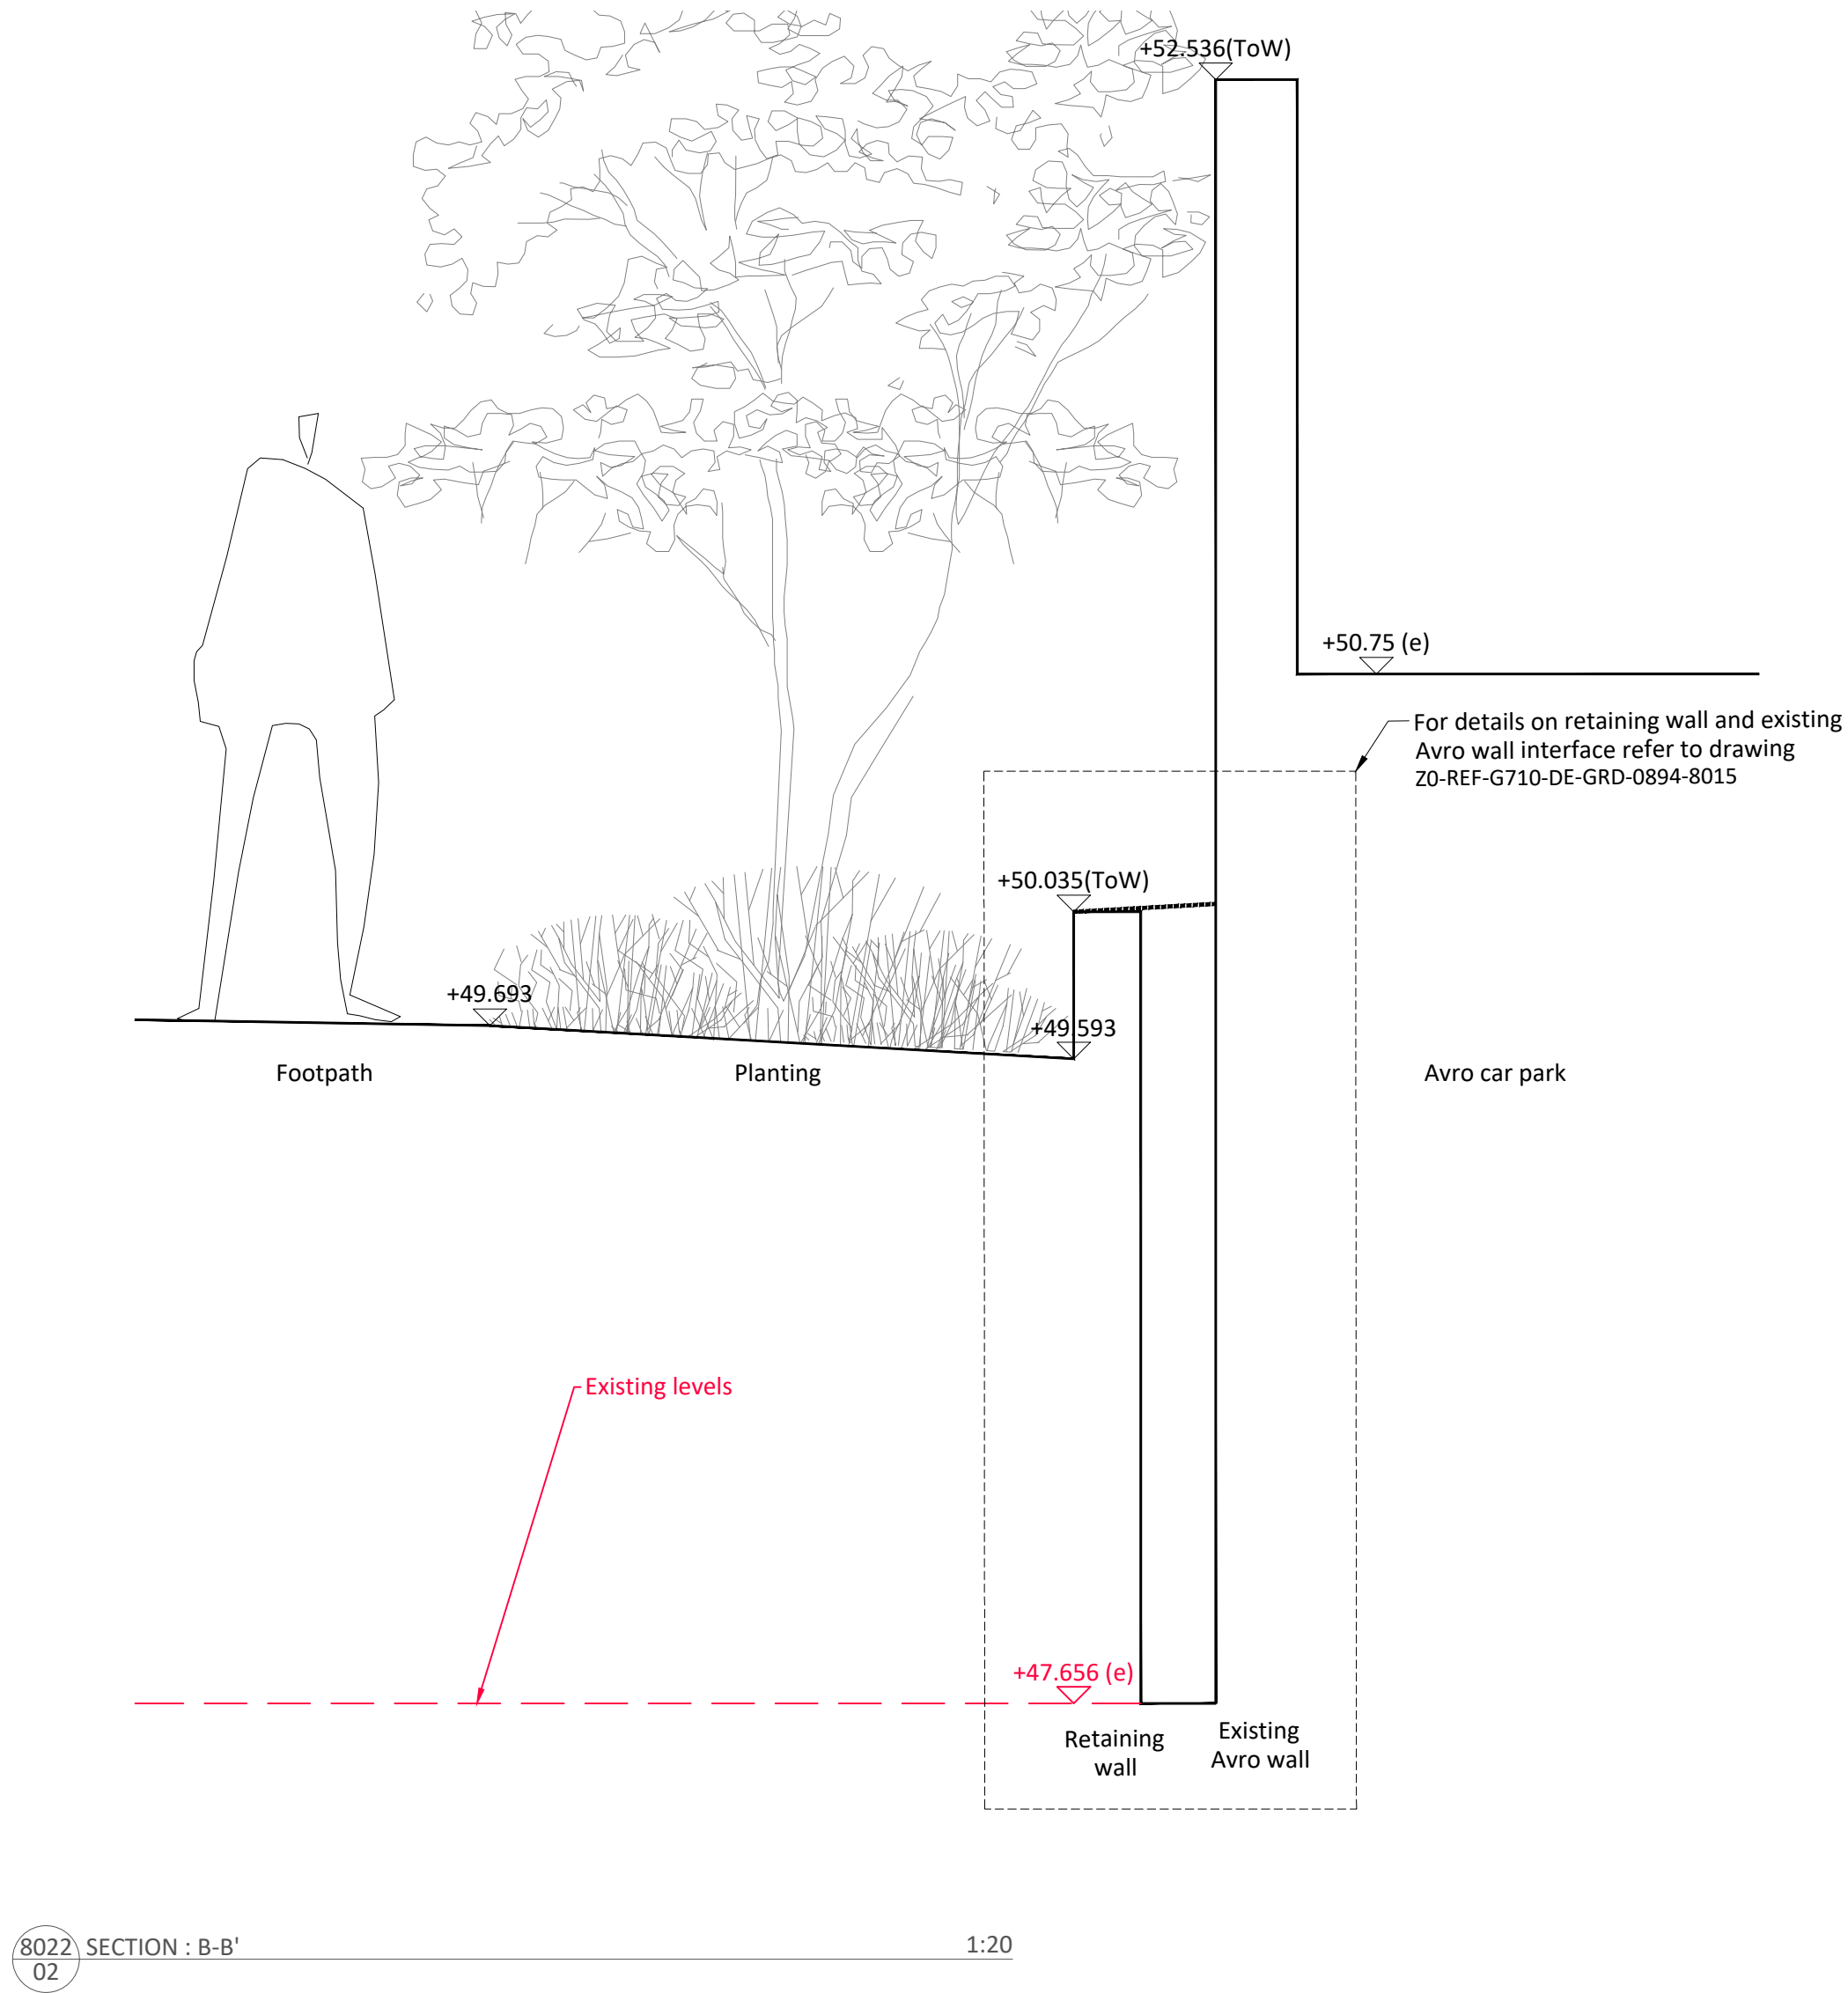
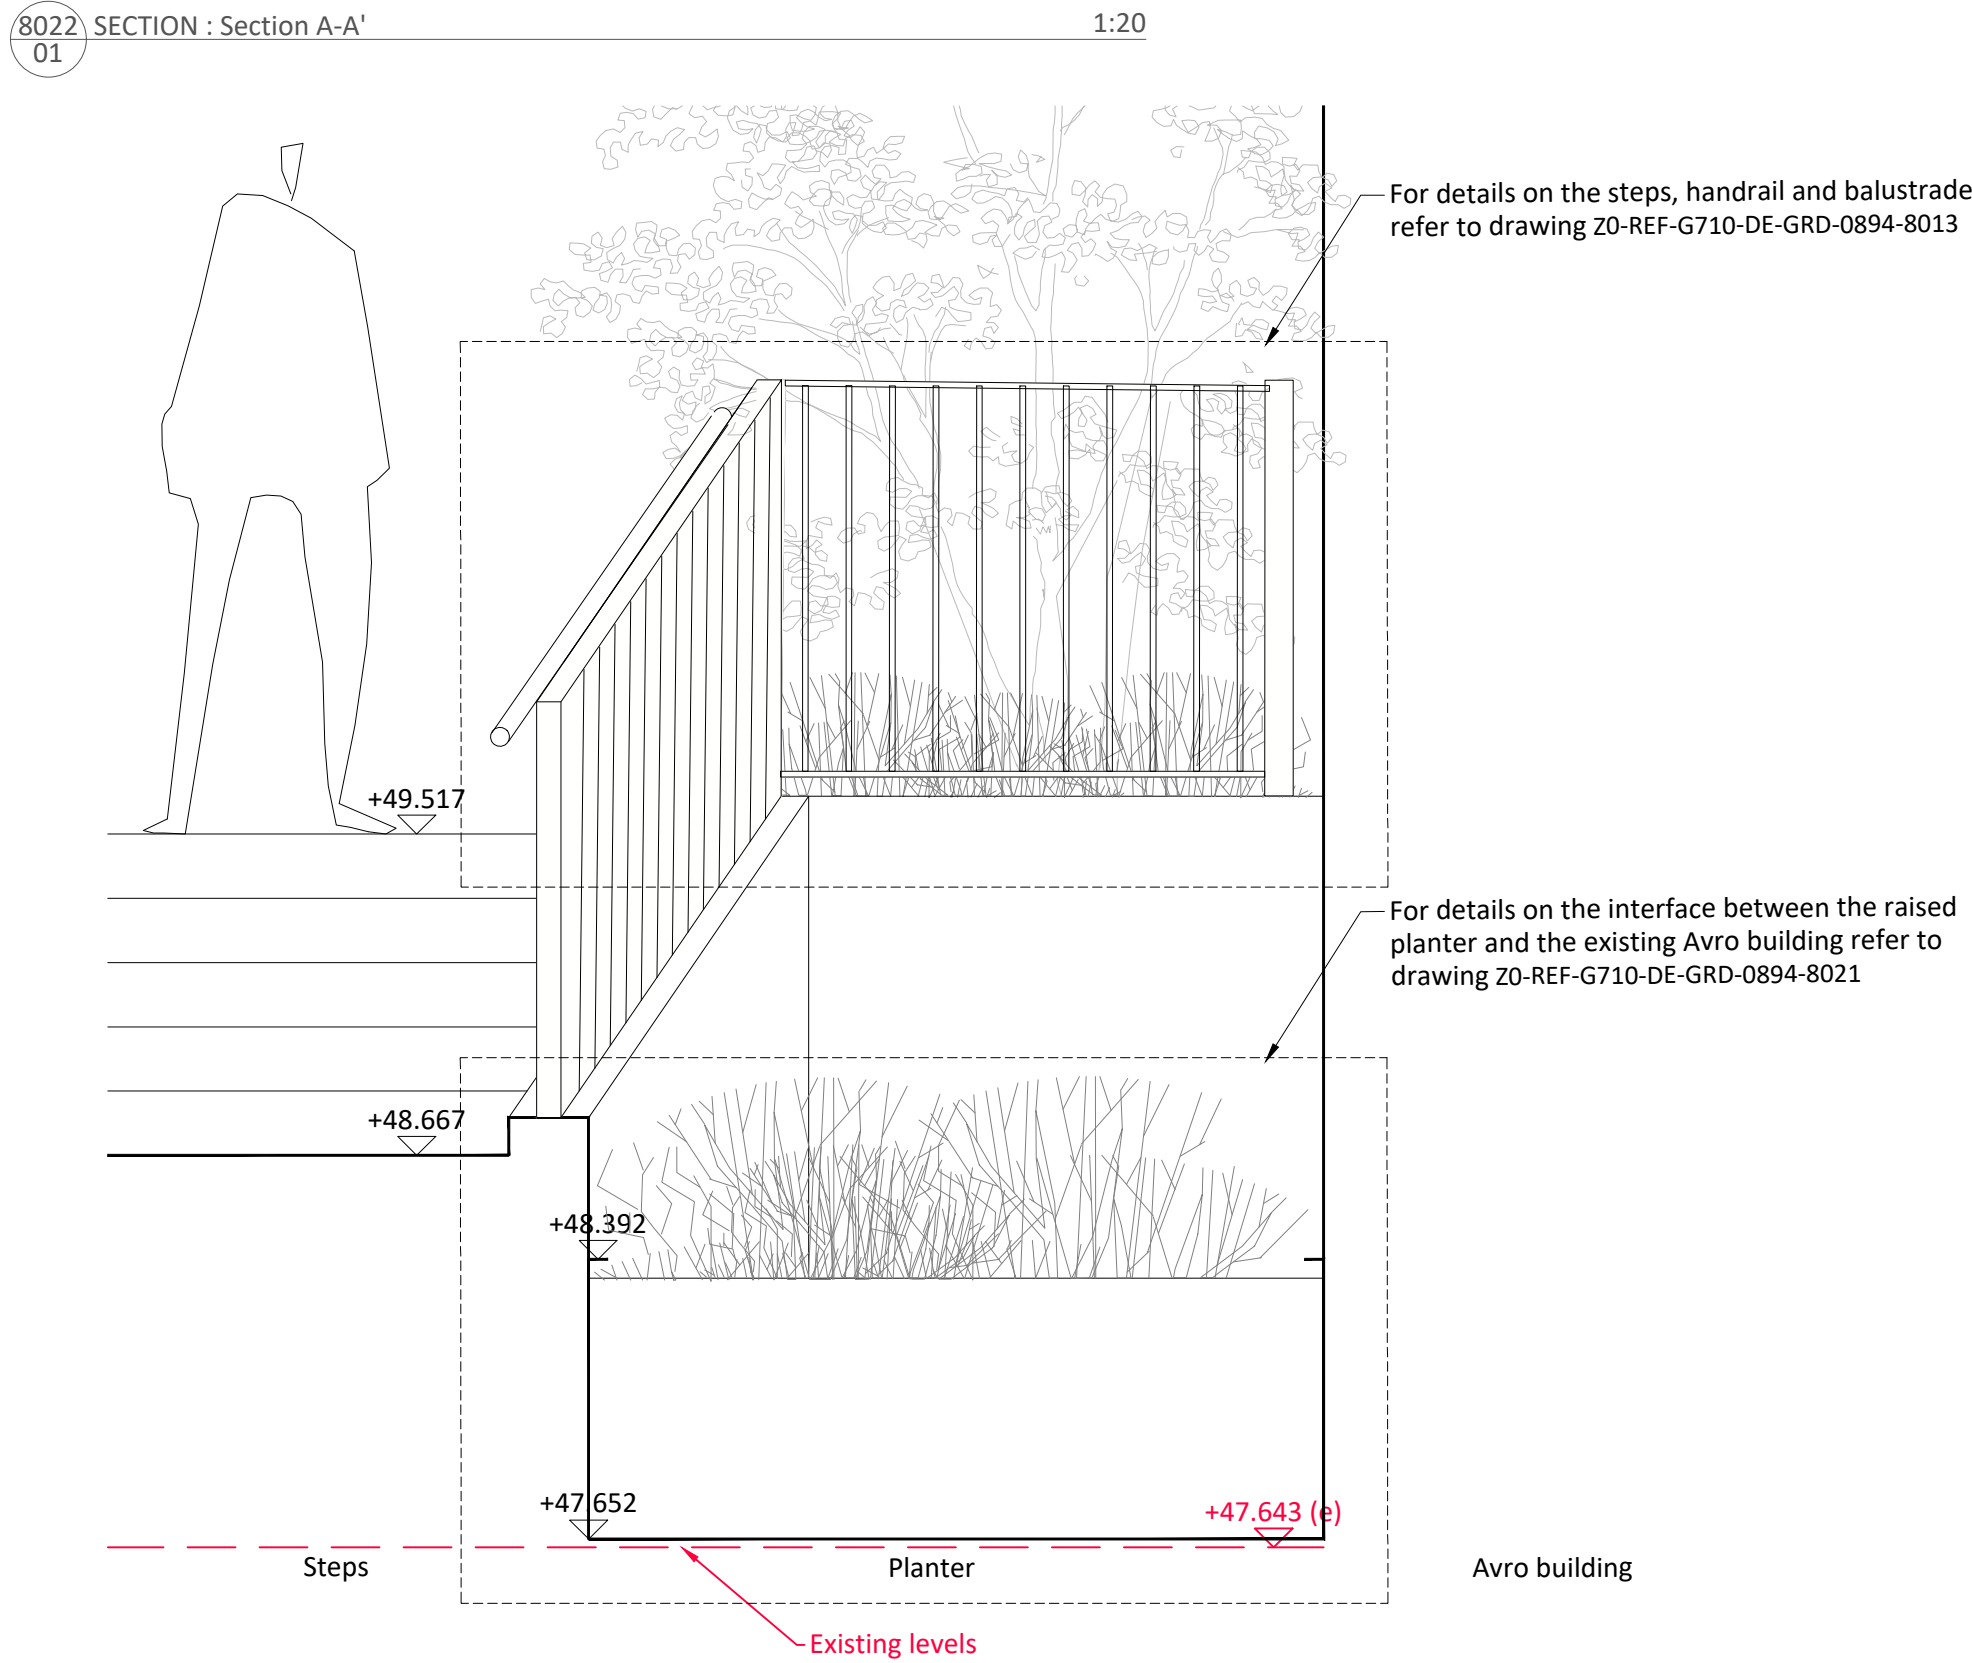


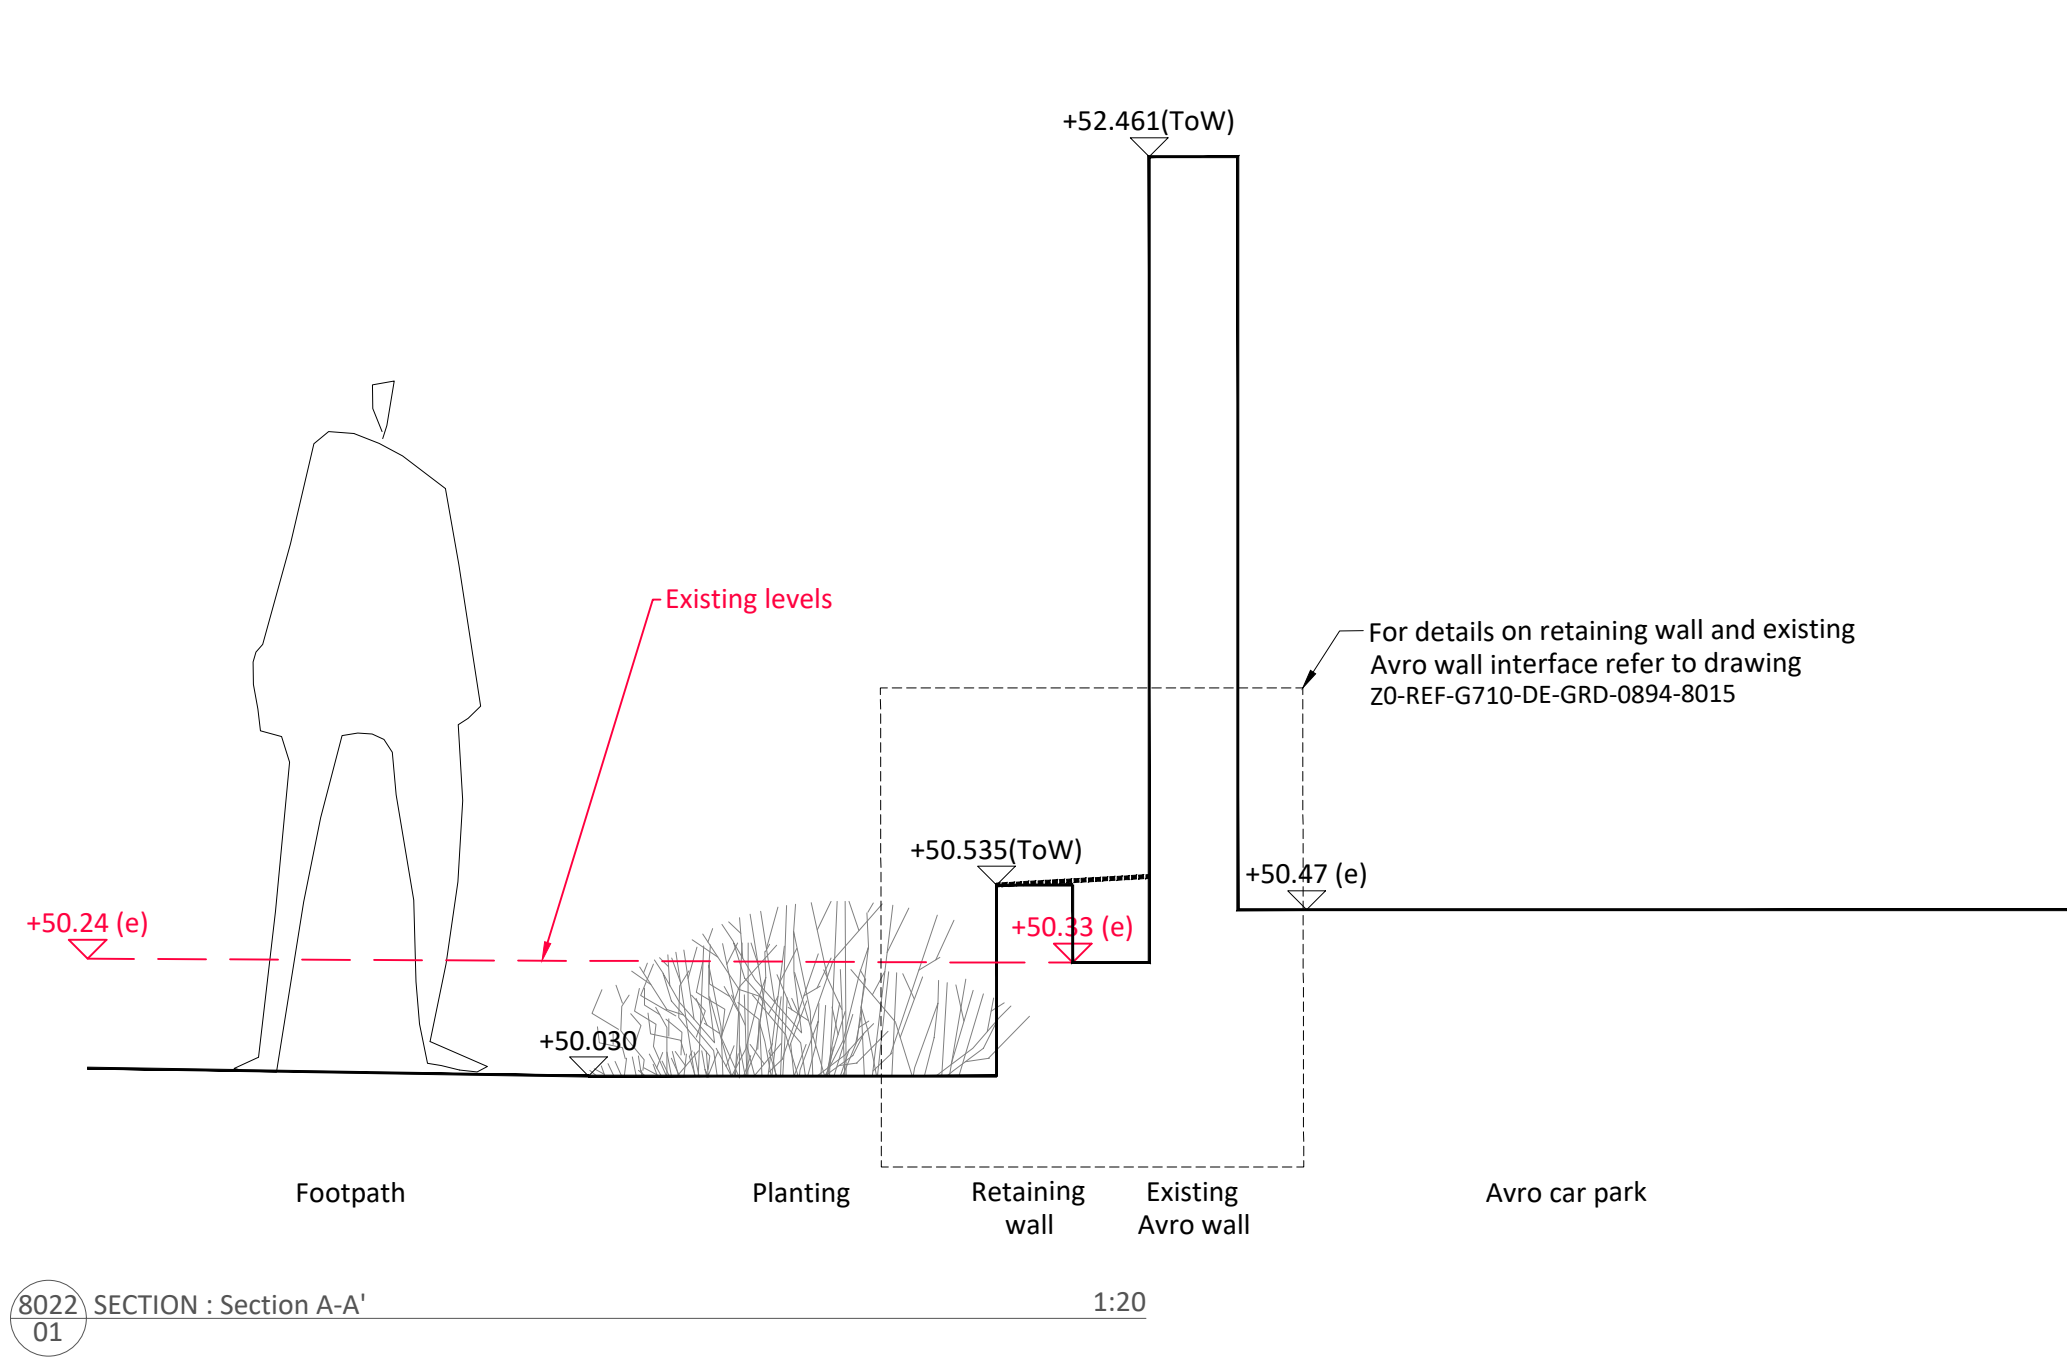

- Notes**
- This drawing indicates section of profiles at a series of points. It is not a detailed drawing. Please also refer to detail drawings referenced
 - All dimensions in mm, unless otherwise stated.
 - Scaling from drawing if printed incorrectly may lead to errors.
 - All hatch patterns are indicative only unless stated otherwise.
 - This drawing is to be read in conjunction with the following re-form landscape architecture documentation:
 - Z0-REF-G710-PL-GRD-0894-0005
 - Z0-REF-G710-SP-GRD-0894-0002Plus all cross referenced drawings AND all relevant documentation from the design team
 - Levels information on this drawing illustrates the design intent. The contractor is to check and verify all levels and dimensions against site survey information.
 - Any discrepancies in the design information are to be brought to the attention of re-form landscape architecture, in writing, prior to commencement of construction works.
 - All proprietary products shall be installed in strict accordance with manufacturers written instructions.
 - Refer to other consultants' drawings and specifications for the following design information:
 - Foundation details
 - Base course and/or sub bases design & specification
 - Waterproofing of any element
 - Levels & Drainage design and infrastructure
 - Lighting and ducting
 - Existing & proposed utilities

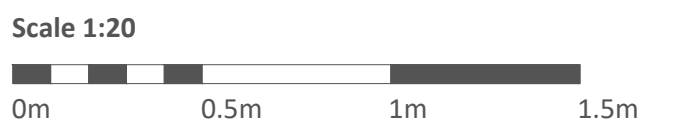

25.04.25 First Issue:	JR/NGH MS MS P01
Date Description of revision	Drawn Checked Approved Revision
	by by by

re-form
landscape architecture

W: re-formlandscape.com
E: info@re-formlandscape.com
T: Edinburgh +44 (0)131 354 1876
Leeds +44 (0)113 245 4695
Manchester +44 (0)161 397 4953

Project
PORT STREET, MANCHESTER
RF21-894

Client
RENAKER BUILD

Document title
AVRO EXISTING AND PROPOSED LEVELS

Paper size
A1

Status
FOR REVIEW AND COMMENT

Drawing number
Z0-REF-G710-DE-GRD-0894-8022

© re-form landscape architecture

Scale
1:100

S3

Revision
P01