


Dimensioning

Figured dimensions only to be taken from these designs and drawings. Work to annotated dimensions only. All dimensions to be checked on site. Architectural designers to be informed immediately of any discrepancies before work proceeds. Drawings are to be read in conjunction with relevant specifications, structural engineers and service engineers' drawings.

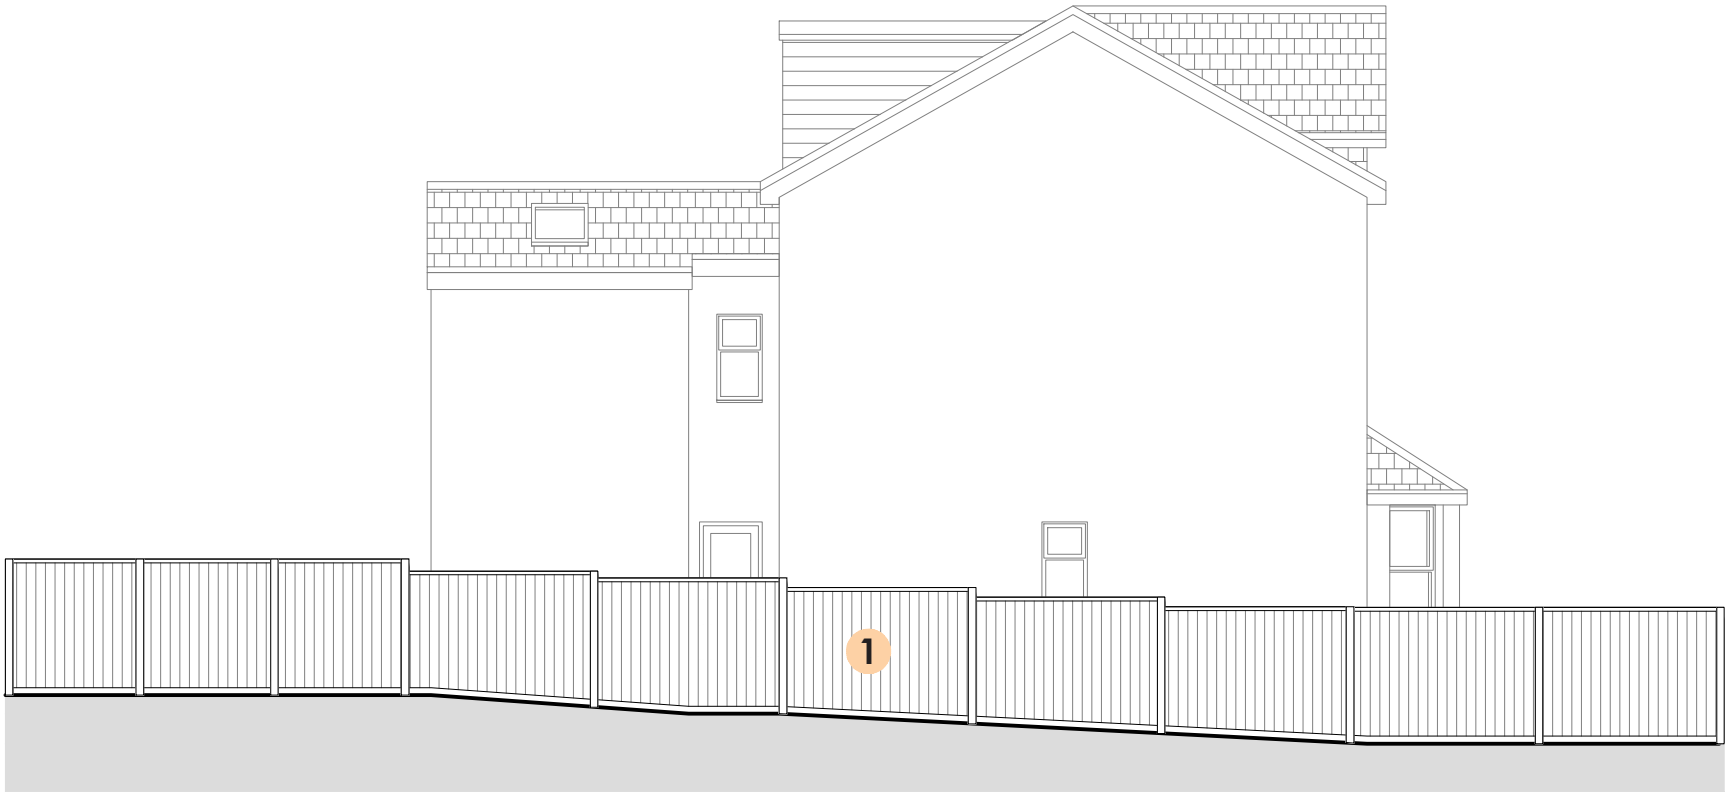


PROPOSED STREET ELEVATION A

1:100 @ A3

0m 1m 3m 5m


Key

1 1.8m HIGH TIMBER FENCE

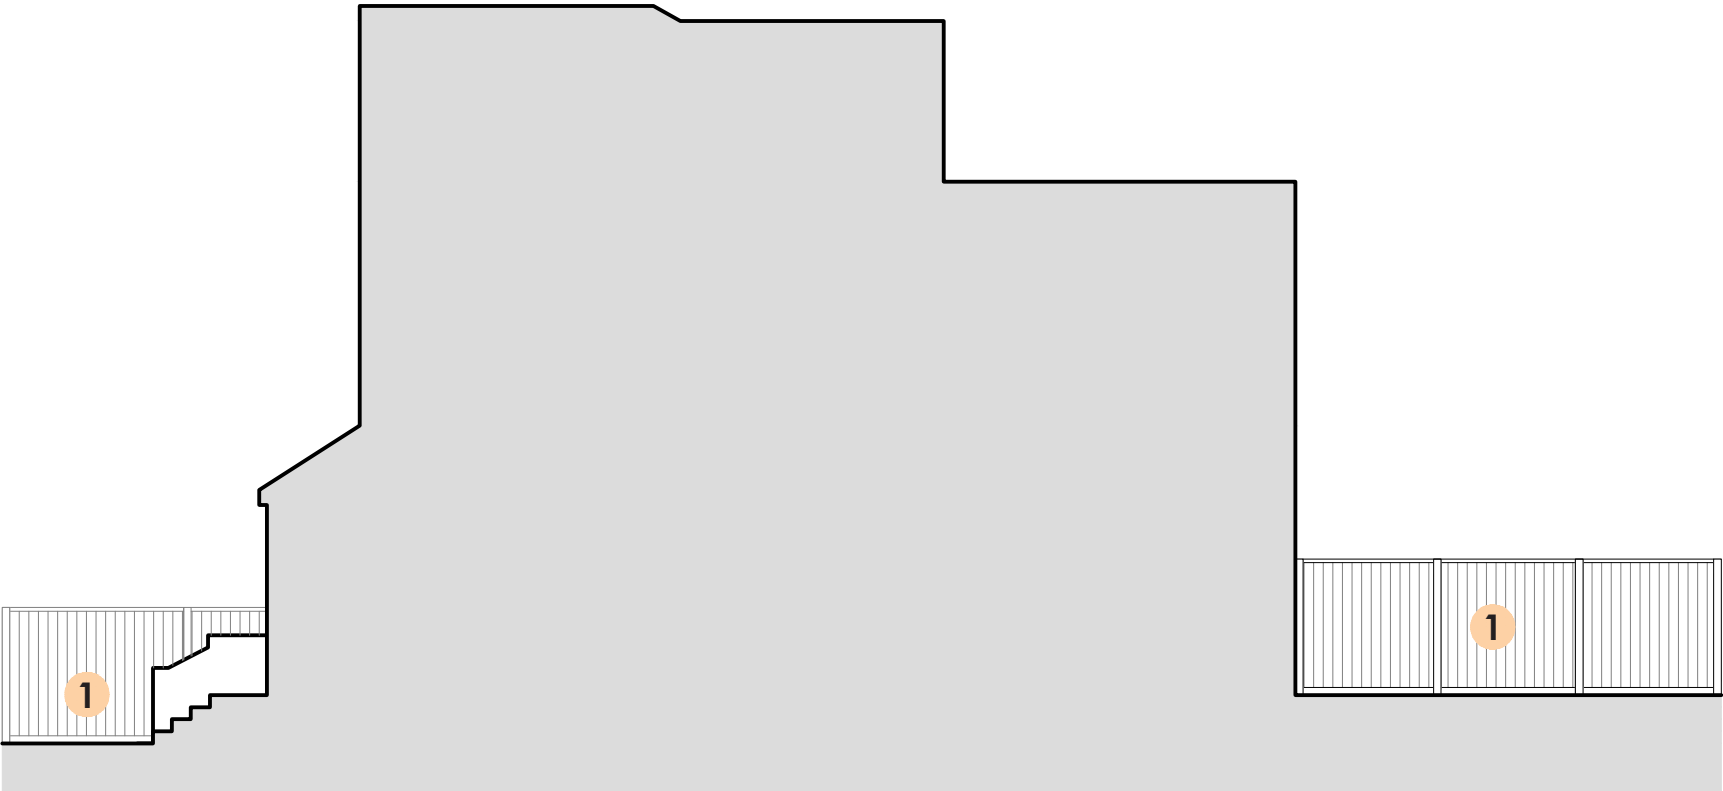

PROPOSED STREET ELEVATION B

1:100 @ A3

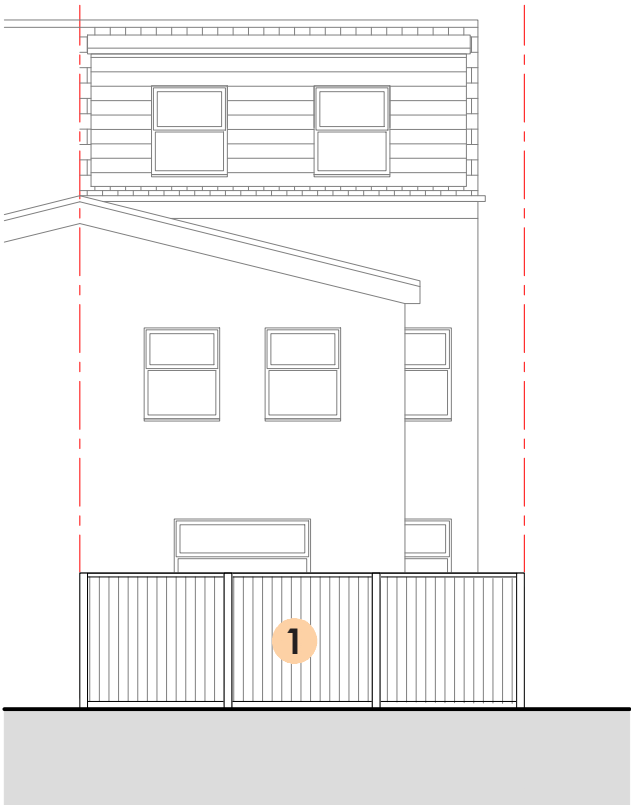

PROPOSED STREET ELEVATION C

1:100 @ A3

Rev	Date	Description
-	01/07/25	Issued to client for comments



CLIENT:	Homeowner
PROJECT:	Land @ Cleveland Road, Crumpsall
TITLE:	Proposed Site Elevations
SCALE:	1:100 @ A3
DRAWING NO.	Sheet 6