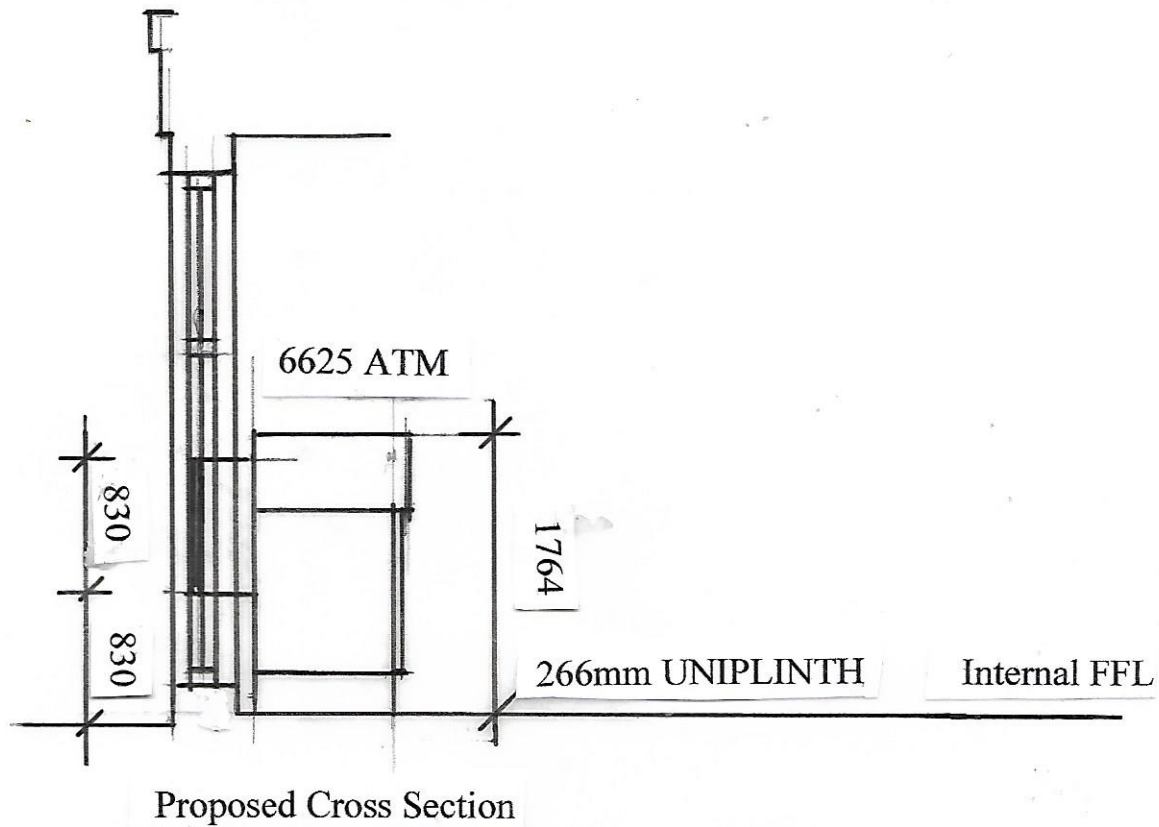
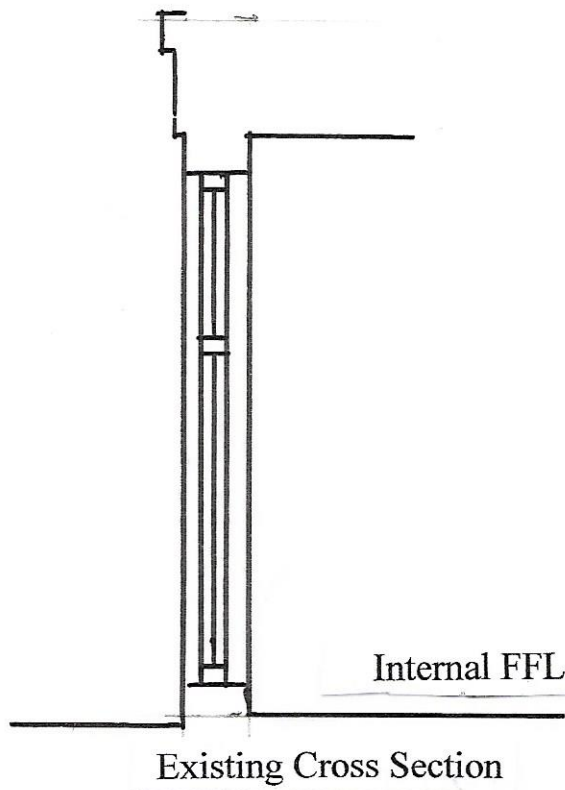


Scale 1 : 50 @ A3

Drawing No.

EN05052025 S

Scale: **1:50**

Date: **13.06.2025**

Revision:

Project Title:

**PROPOSED ATM INSTALLATION
EXISTING AND PROPOSED
CROSS SECTIONS**

Des Ager Design and Planning Consultant

2 Coley House, Tilford Road, Farnham, Surrey GU9 8DE

T: 01252 967329

M: 07836 558370

desmondager@gmail.com

Site Address:

Spa Princess Street
88 Princess Street
Manchester M1 6NG