



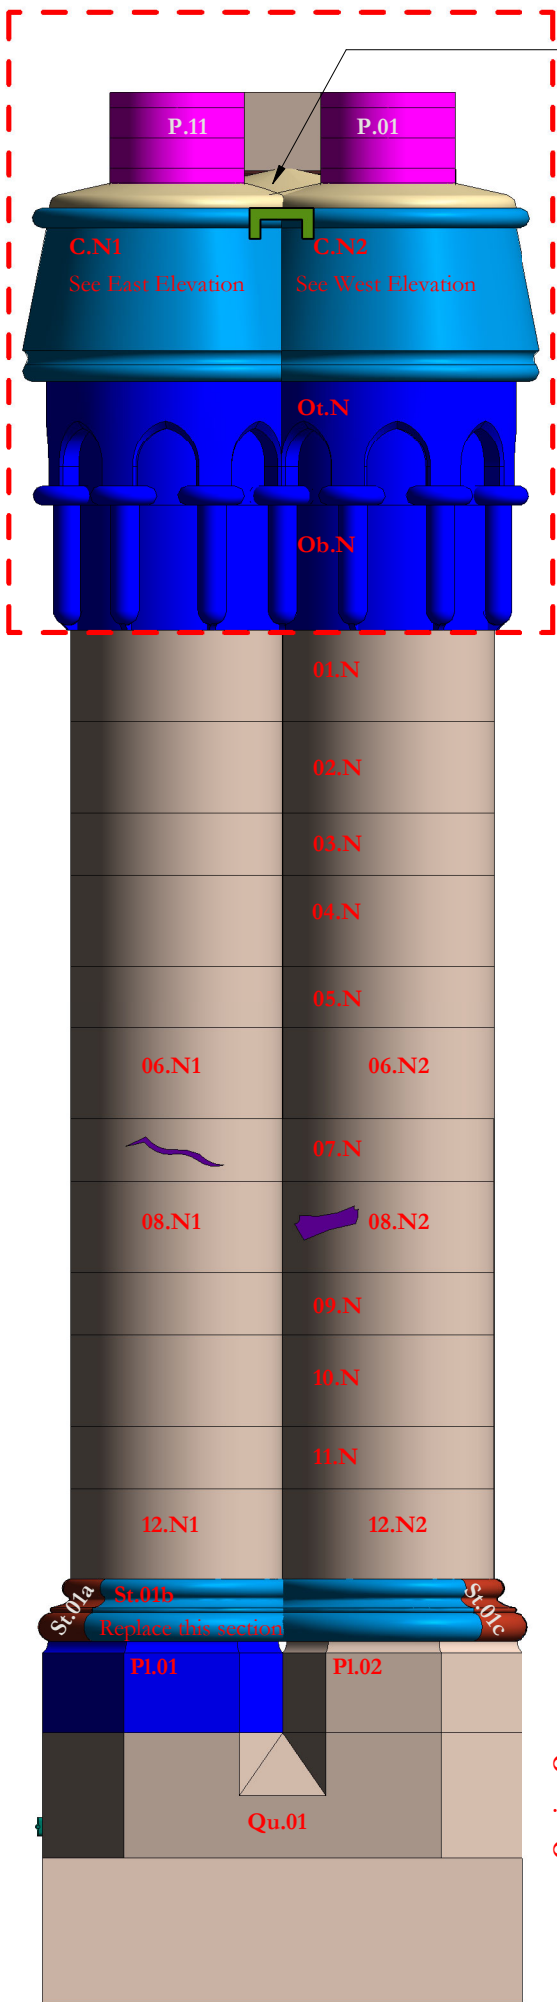

CS05 North
1 : 20

- Flaunching as NBS C41.293
- Pots
- C - Capping
13 inch
- Ot - Ornamental top
13 inch
- Ob - Ornamental base
13 inch
- 01 - 9 1/2 inch
- 02 - 9 1/2 inch
- 03 - 6 1/2 inch
- 04 - 9 1/2 inch
- 05 - 6 1/2 inch
- 06 - 9 1/2 inch
- 07 - 6 1/2 inch
- 08 - 9 1/2 inch
- 09 - 6 1/2 inch
- 10 - 9 1/2 inch
- 11 - 6 1/2 inch
- 12 - 9 1/2 inch
- St - String
- Pl - Plinth
- Quoin - Qu

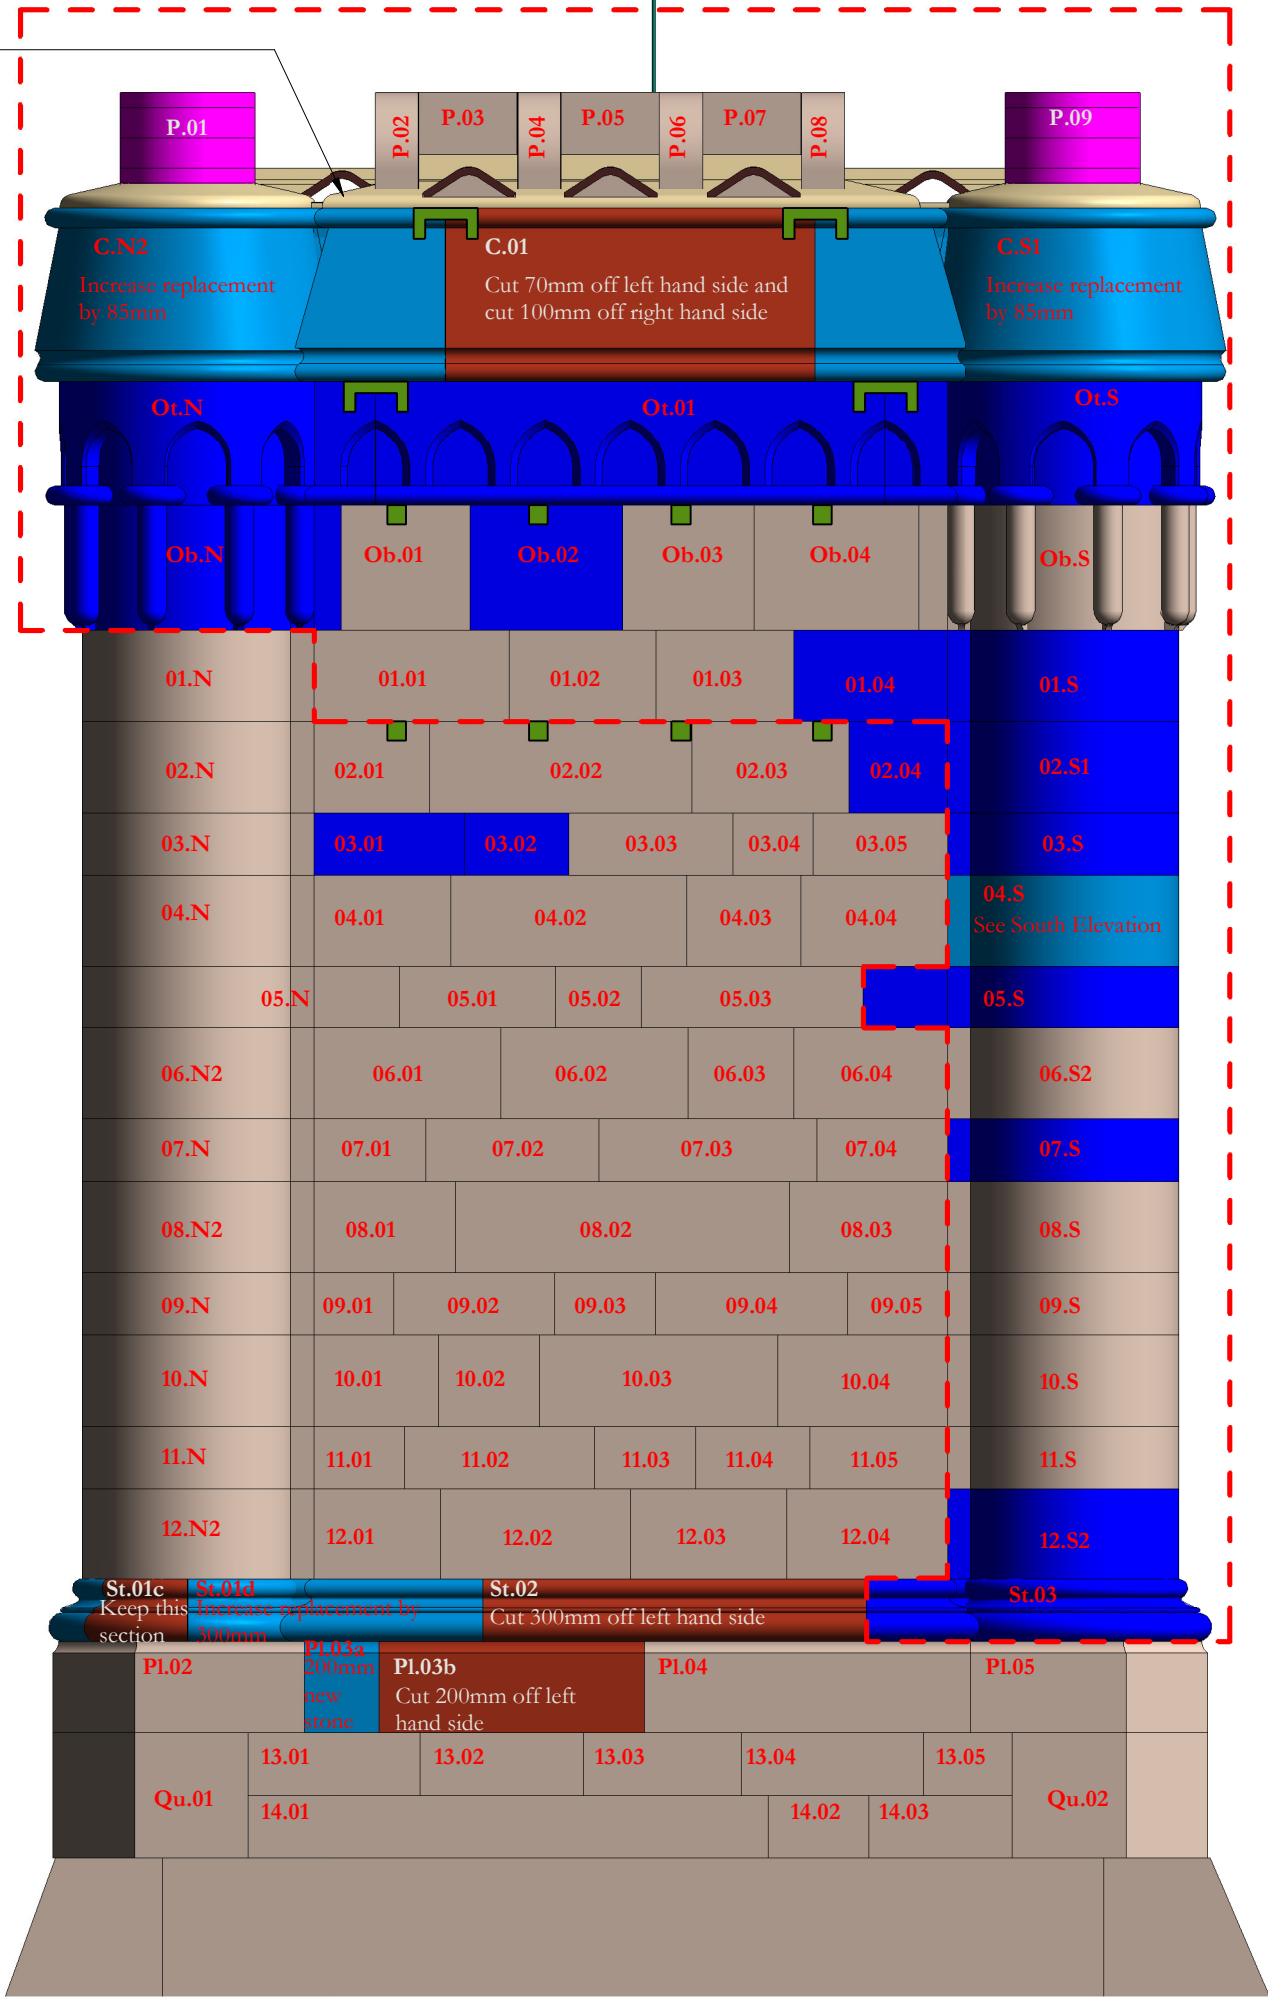


CS05 West
1 : 20

Scale Bars to be used as guidance only - refer to sheet size below

1:100	mm	1000	3000	5000	7000
1:200	mm	5000	8000	12000	16000
1:500	M	5	15	25	35
1:1250	M	10	30	50	70

Notes:
Drawings are based on survey data and may not accurately represent what is physically present.
Do not scale from this drawing. All dimensions are to be verified on site before proceeding with the work.
All dimensions are in millimeters unless noted otherwise.
Purcell shall be notified in writing of any discrepancies.

Key Plan

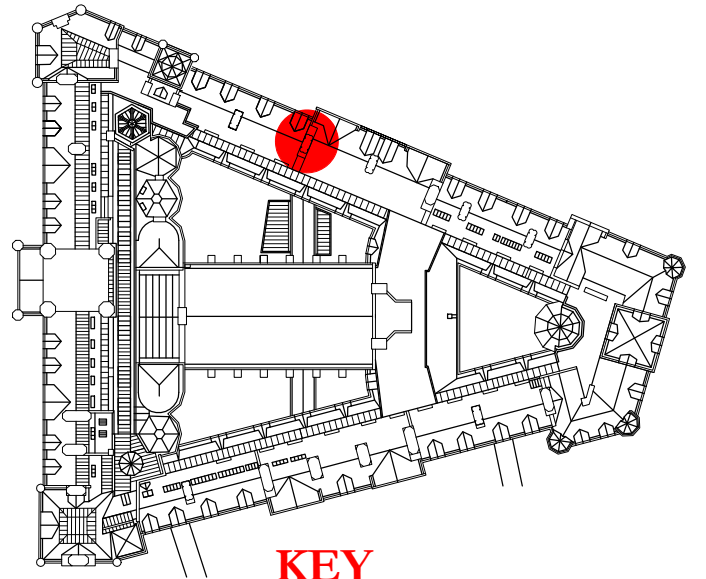


KEY

- 05.04 Existing stone and reference number
- 05.04 Existing stone to be adjusted and retained.
- 05.04 Existing eroded or damaged stone to be reused after cutting to new size
- 05.04 = R3.03 Existing stone cut to new size and used to replace damaged or eroded stone.
- 05.04 New stone like for like replacement of existing
- 05.04 New stone new size to suit location following adjustment of existing stones
- Descal stone as NBS clause C41.456
- Redress stone as NBS clause C41.459
- Proposed extent of dismantling and rebuild
- Remove metal fixing and fill hole as NBS reference C41.411
- Mortar repair as NBS reference C41.518
- Replace eroded terracotta bricks as NBS clause C41.276
- Replacement cramps between stones as NBS reference C41.282
- Replacement cramps between stones as NBS reference C41.285
- Replacement cramps across feathers as NBS reference C41.283
- Replace terracotta pot with new pot to match existing
- 500mm long 8mm diameter phosphor bronze dowel
200mm embedment into stone feather and 300mm embedment into cap


NOTES

- Refer to NBS reference C41.321 for rebuilding chimneys.
- Sections of chimney that are not rebuilt are to be repointed as NBS reference C41.821 with brick sections repointed as reference C41.822
- The whole chimney is to be repointed as NBS reference C41.805
- Revision 02**
Ot.S and Ot.02 changed from partial to complete replament of stone. Cross feather cramp locations moved and increased from 6 No. to 8 No. Lightning protection added
- Revision 01**
Drawing updated post validation survey
- | | | | | |
|----|------------|----|----|----------------------------|
| 02 | 23/02/2022 | JC | GR | See note in revision cloud |
| 01 | 09/07/2021 | GR | TK | See note in revision cloud |
| - | 28/05/2019 | GR | SK | First Issue |
- ISSUE DATE APPROVED DRAWN DESCRIPTION

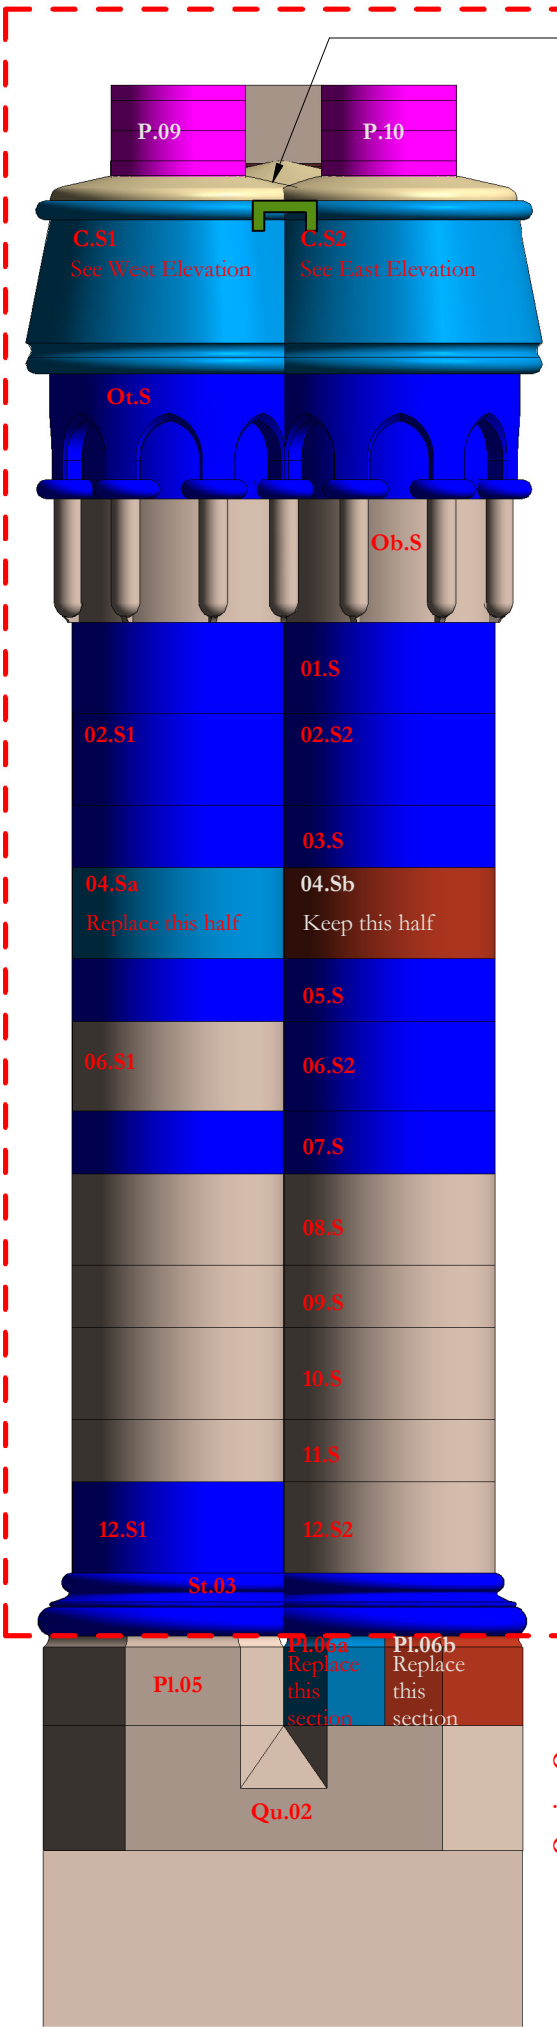

CS05 South
1 : 20

- Flaunching as NBS C41.293
- Pots
- Capping
13 inch
- Ornamental top
13 inch
- Ornamental base
13 inch
- 01 - 9 1/2 inch
- 02 - 9 1/2 inch
- 03 - 6 1/2 inch
- 04 - 9 1/2 inch
- 05 - 6 1/2 inch
- 06 - 9 1/2 inch
- 07 - 6 1/2 inch
- 08 - 9 1/2 inch
- 09 - 6 1/2 inch
- 10 - 9 1/2 inch
- 11 - 6 1/2 inch
- 12 - 9 1/2 inch
- St - String
- Pl - Plinth
- Quoin - Qu

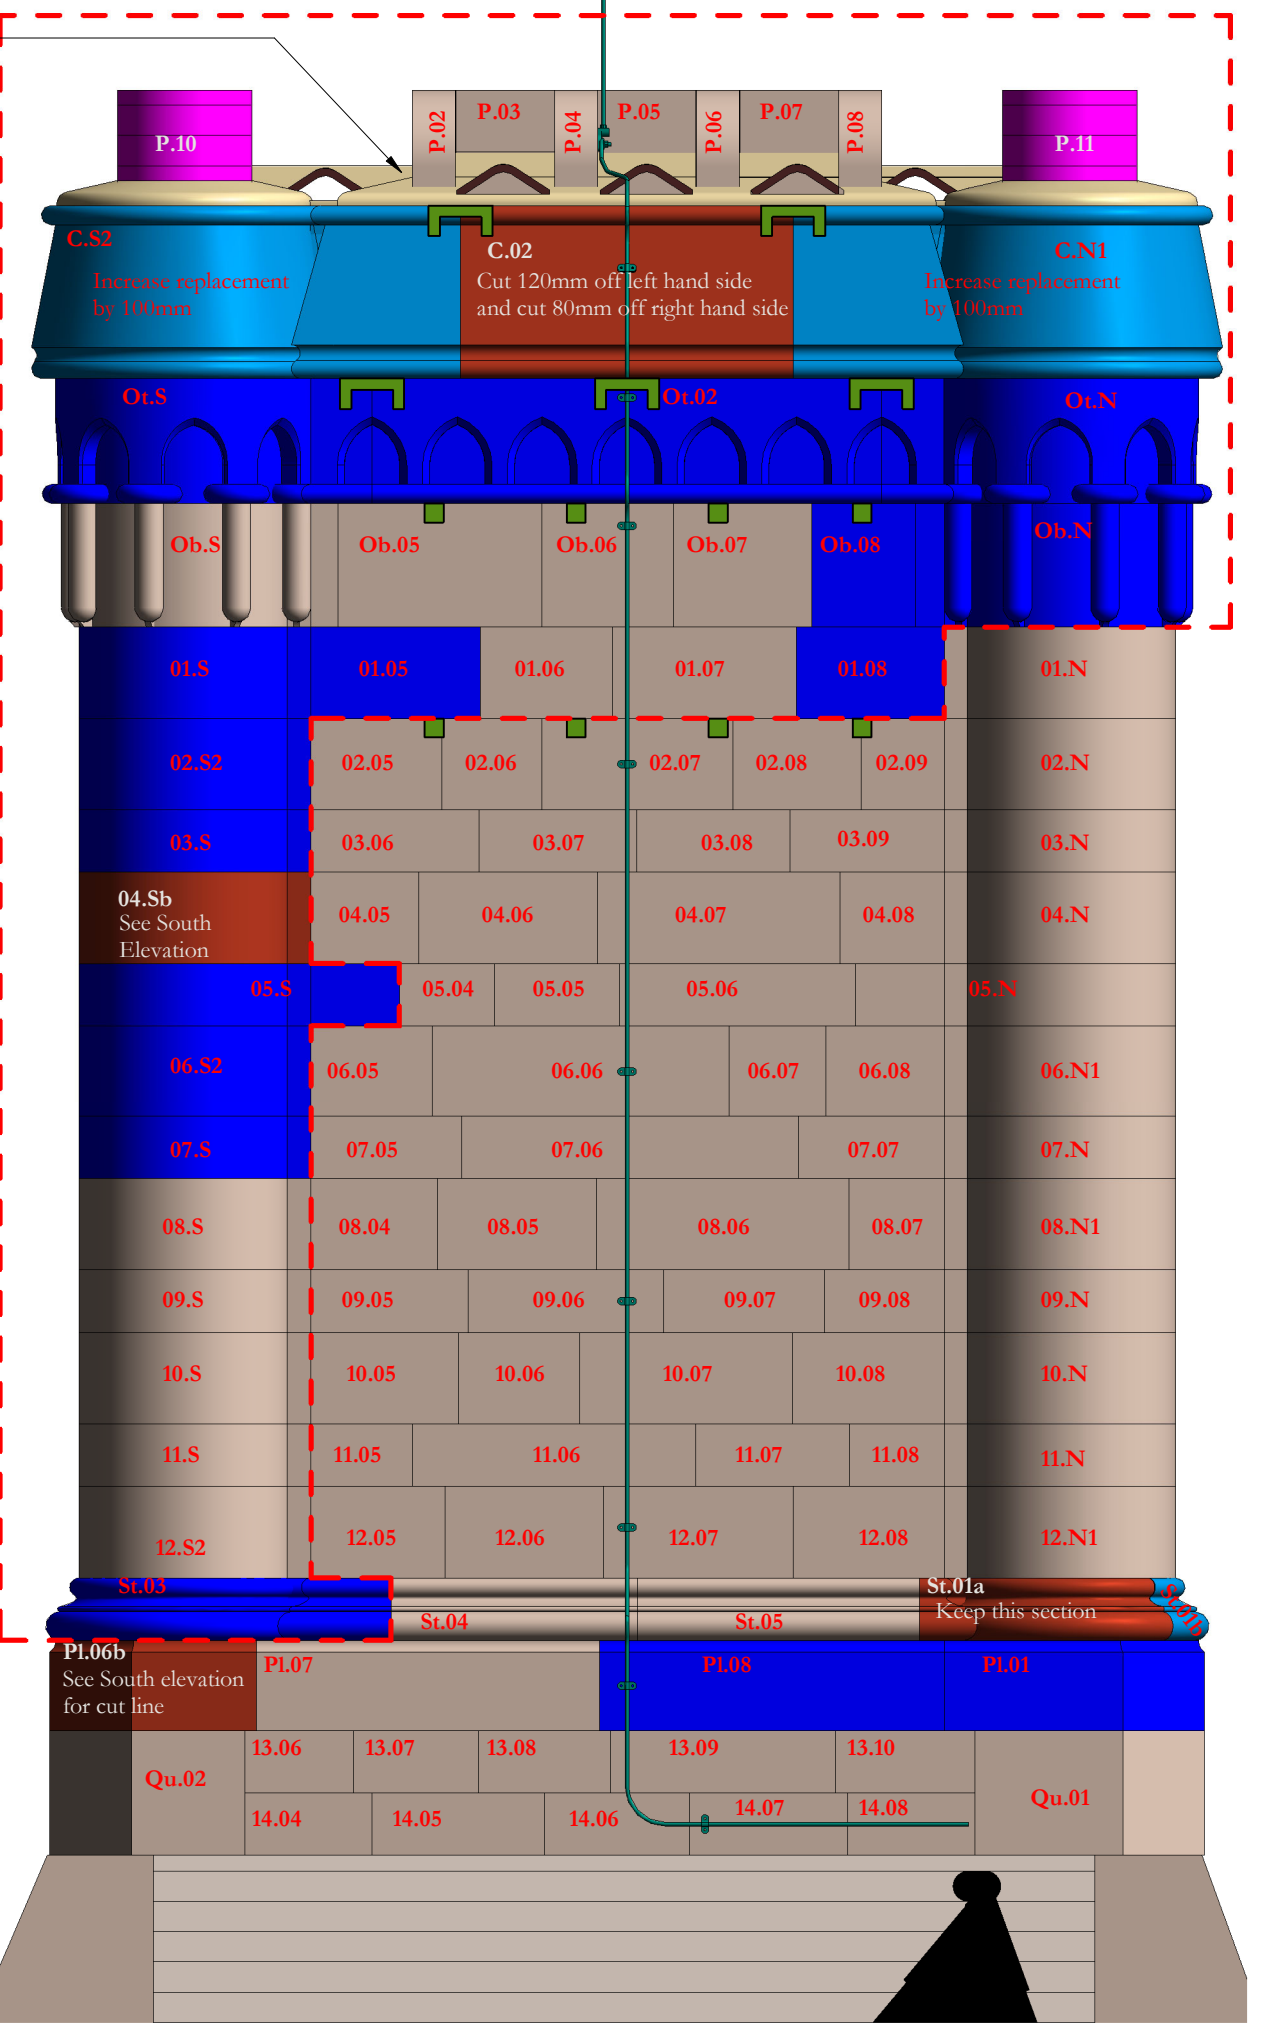

CS05 East
1 : 20



Project Office, Room 308, Town Hall, MANCHESTER M60 2L1
+44 (0) 7970 097 432
www.purcelluk.com

PROJECT STATUS	Riba Stage 5
CLIENT	Manchester City Council
PROJECT	Our Town Hall
DRAWING TITLE	Chimney Number CS05 Proposed repairs
SIZE & SCALE	A2: As indicated
DRAWING STATUS	S4 - Construction
JOB NUMBER	236959
DRAWING NO.	REV
OTH-PUR-TH-RF-DWG-A-4165 02	
© PURCELL 2012. PURCELL IS THE TRADING NAME OF PURCELL MILLER TRITTON LLP	