




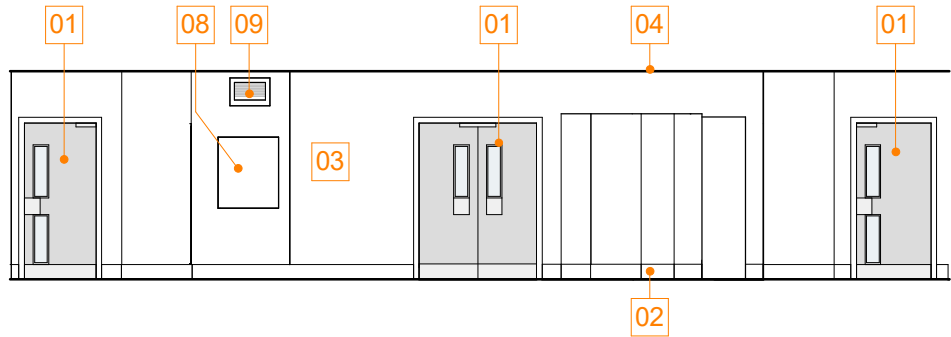

1 Existing Perimeter Typical Core Wall Elevation
1 : 100

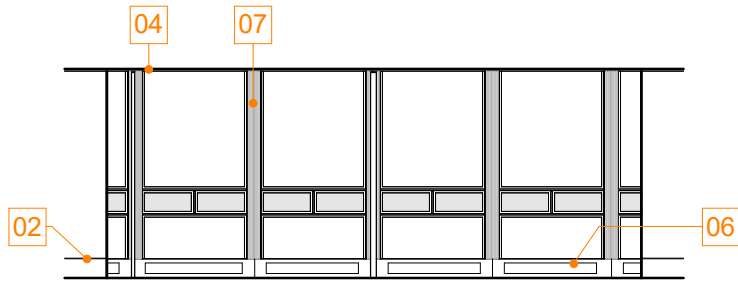


2 Existing Perimeter Typical Wall Elevation
1 : 100

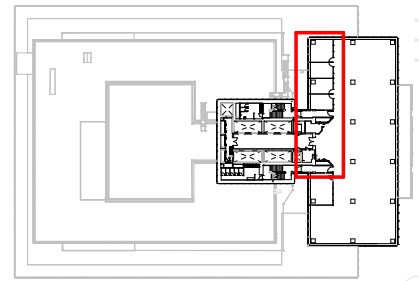

Key Plan: NTS

KEY

- 01 Doorset
- 02 Painted timber skirting
- 03 Painted wall finish
- 04 Suspended ceiling
- 05 Carpet Tiles
- 06 Weathermaster housing
- 07 Internal cover panel between glazing units (colour and condition varies)
- 08 Hose reel cabinet
- 09 Vent
- 10 Glazed partitions

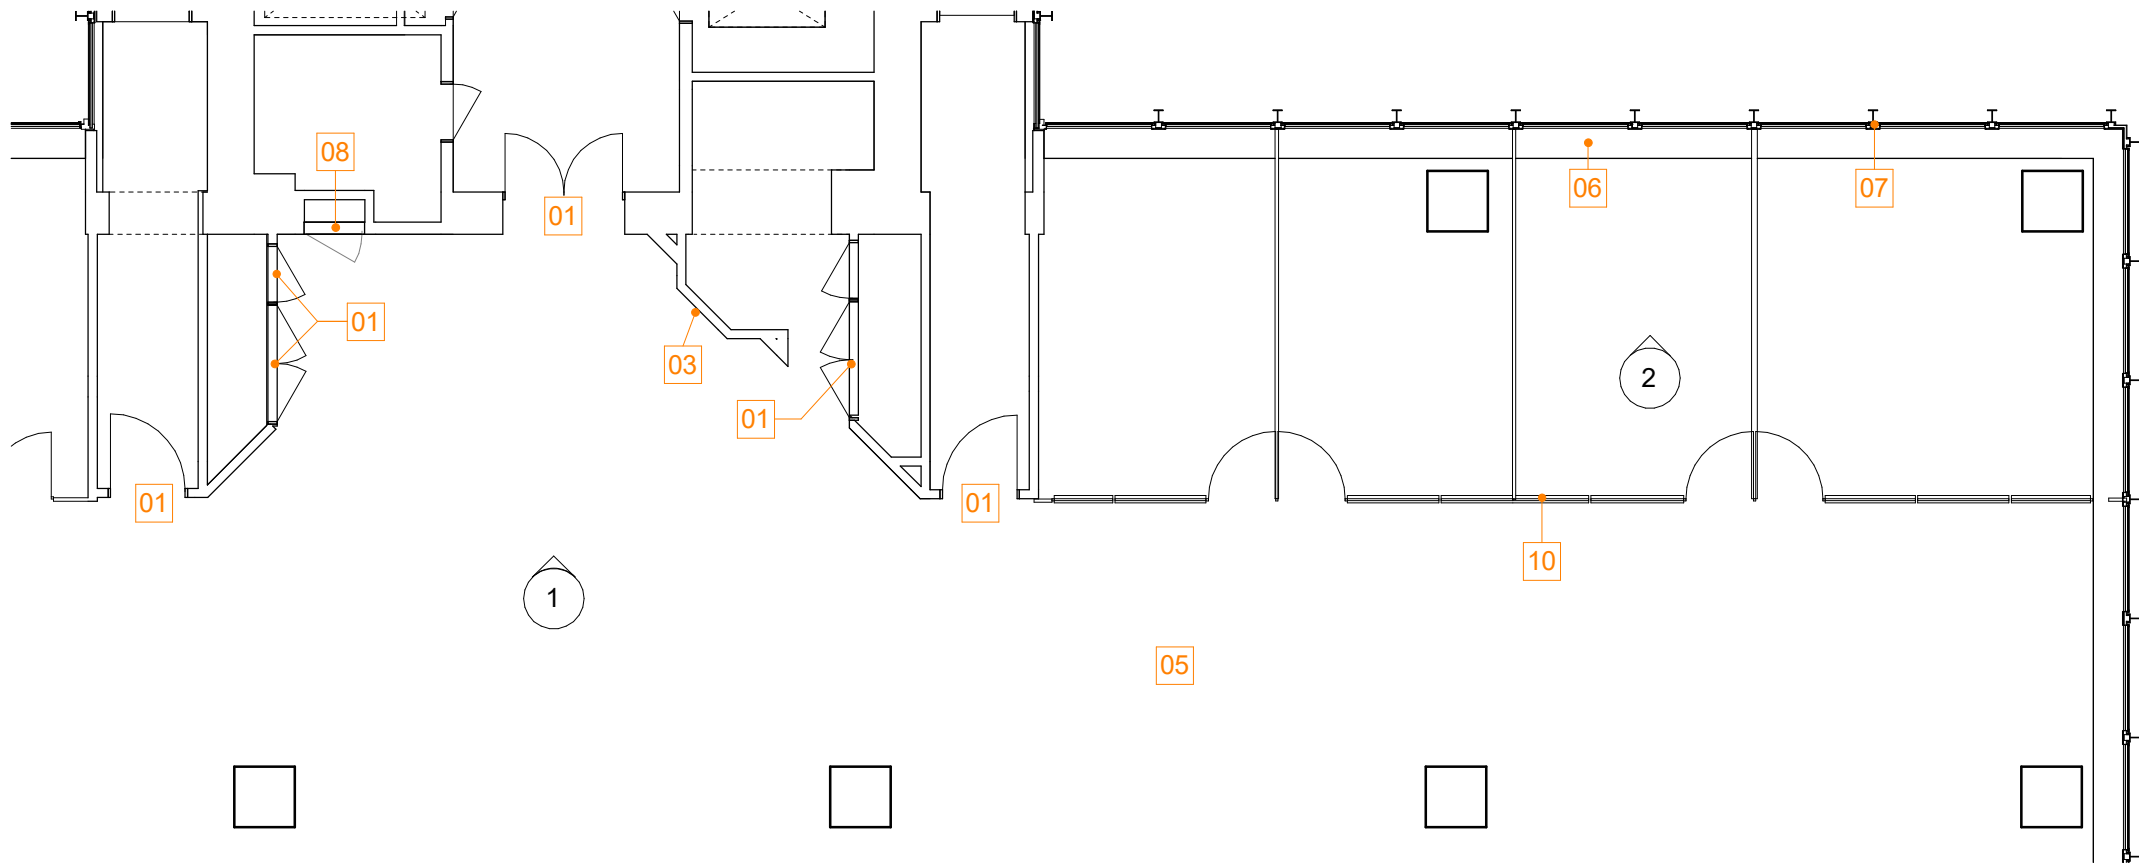

3 Existing Perimeter Typical Wall Plan
1 : 100