


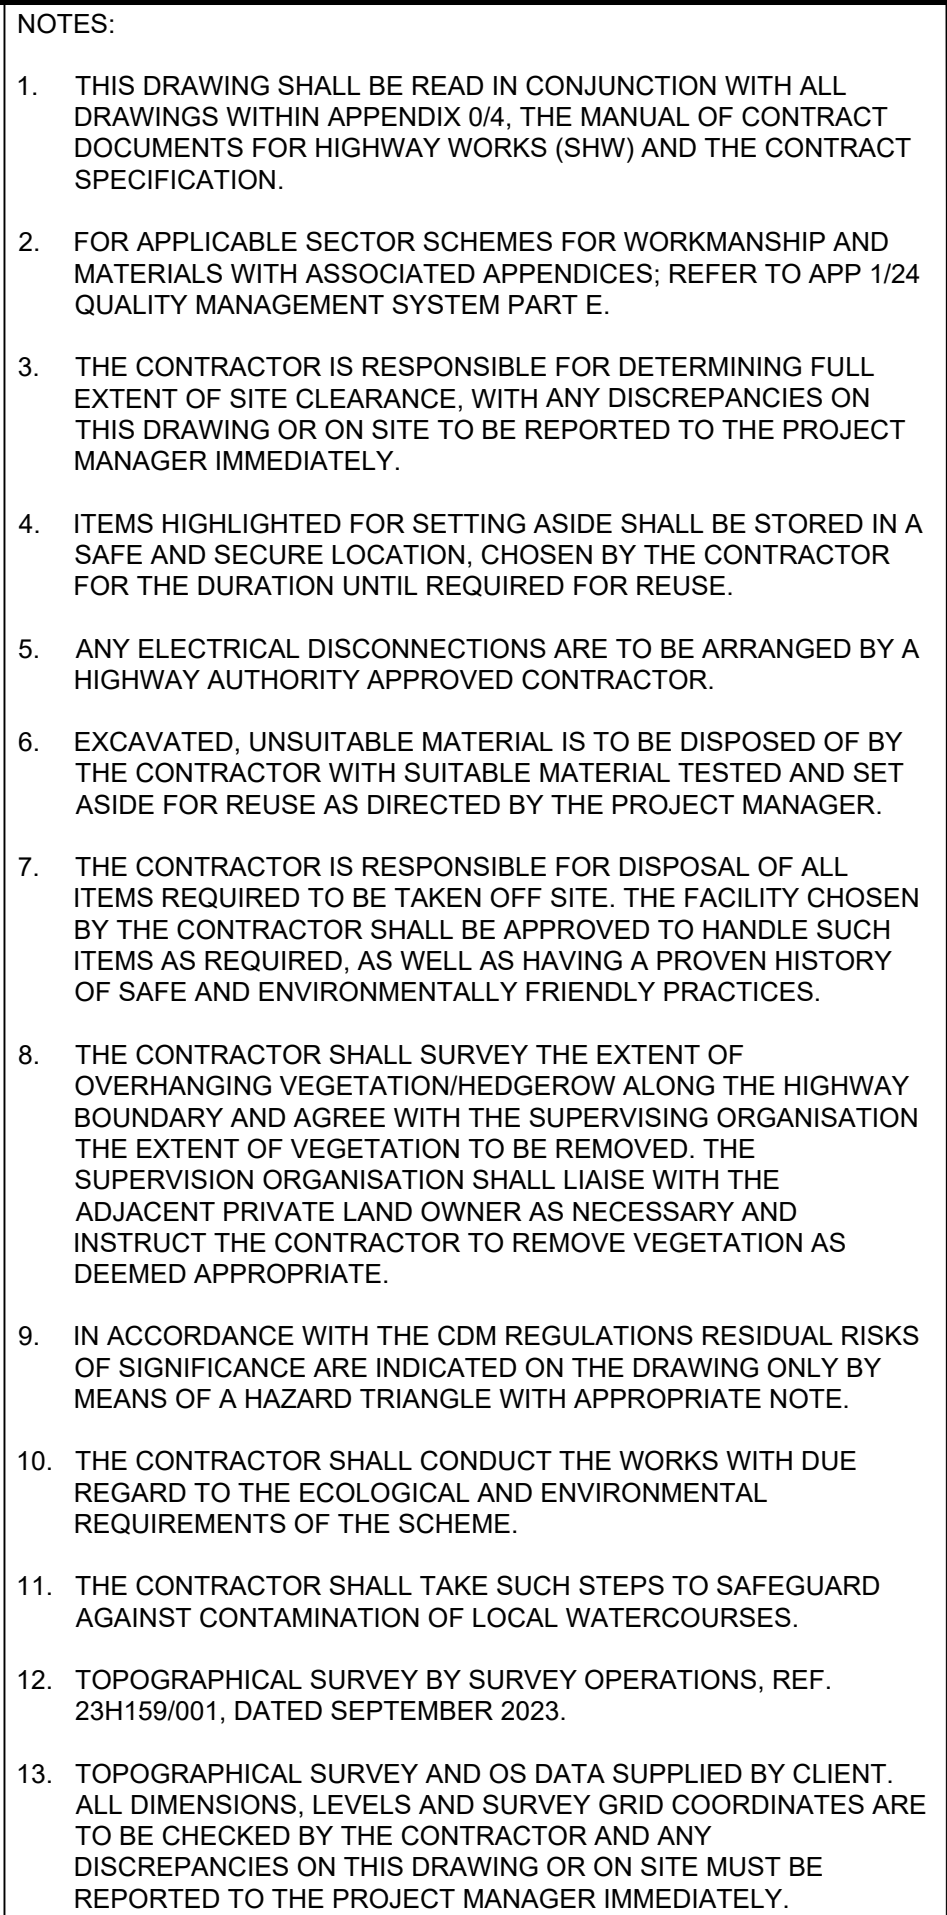

This drawing has NOT been technically approved
by Local Authority and/or Water Authority.
All works subject to change through technical
review process with relevant approving authorities.

P04	COACH PARKING BAYS REMOVED	JF	NM	NM	09.05.25
P03	FOLLOWING MCC COMMENTS	JF	NM	NM	22.07.24
P02	FOLLOWING MCC COMMENTS	JF	NM	NM	15.04.24
P01	FIRST ISSUE	JF	NM	NM	29.09.23

Rev	Details	Drawn	Checked	Auth	Date
-----	---------	-------	---------	------	------

Drawing Status	Suitability
PRELIMINARY ISSUE	S4

vectos. | PART OF 
SLR

4th Floor Oxford Place
61 Oxford Street
Manchester
M1 6EQ

t: 0161 228 1008
e: manchester@vectos.co.uk

LRQA
CERTIFIED

ISO 9001

Client	
--------	--

DOMIS CONSTRUCTION LTD

Project Title	WATERHOUSE GARDENS
---------------	--------------------

Drawing Title	

S278 SITE CLEARANCE

Scale 1:500	Designed JF	Drawn JF	Checked NM	Authorised NM
Original Size	Date	Date	Date	Date

Original Size	Date	Date	Date	Date
A1	29.09.23	29.09.23	29.09.23	29.09.23
Drawing Number				Project Ref. No.

PIN/Proj. Ref. No.	Originator	Volume	Location	Type	Role	Number
000382 - SLR -XXX-	XXX		-DR-CH-	200		

Revision

001