

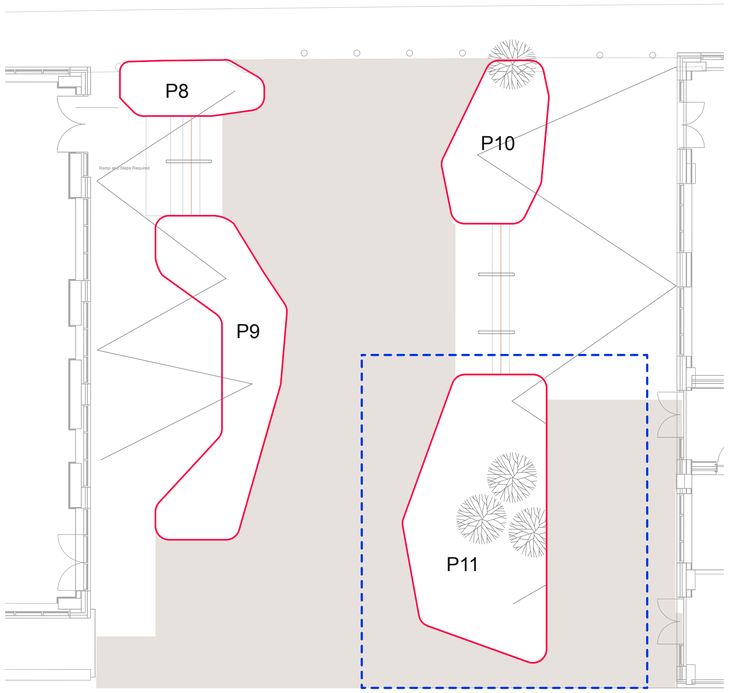


1 Location Plan
Scale: 1:200

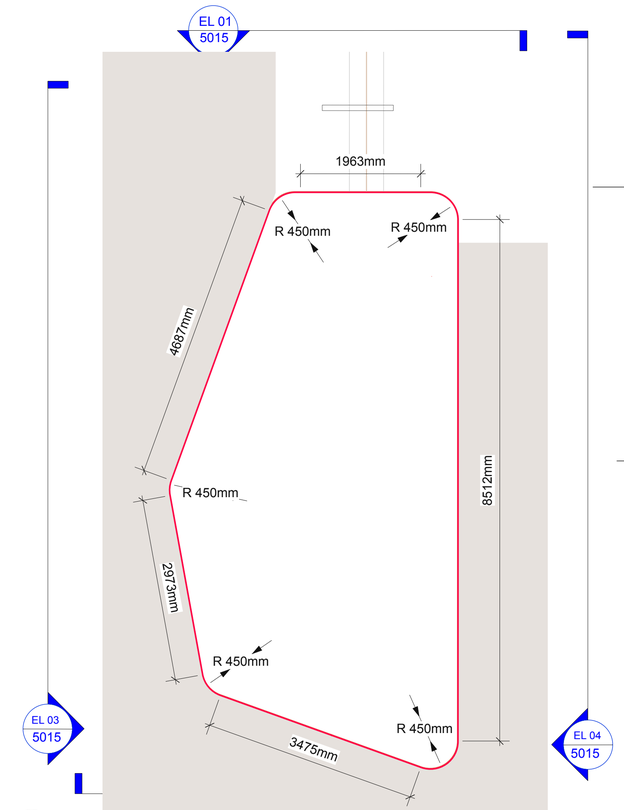


2 Plan Planter 10
Scale: 1:25


NOTE :
PLANTERS TYPICALLY MAXIMUM 450MM HIGH
DEPTH BELOW GROUND TO FABRICATORS DRAWINGS
FINISH : RAL 8029 - PEARL COPPER

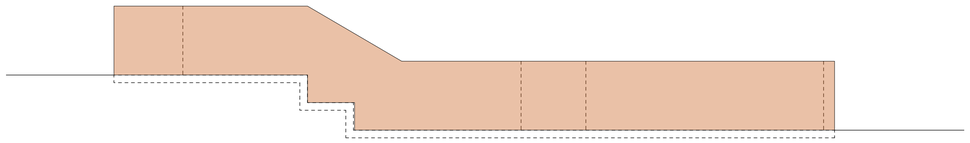


3 PLANTER 11 Elevation 01
Scale: 1:25

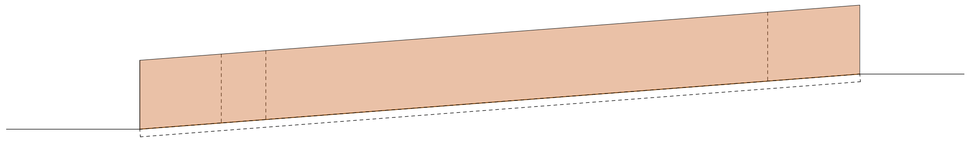

4 PLANTER 11 Elevation 02
Scale: 1:25

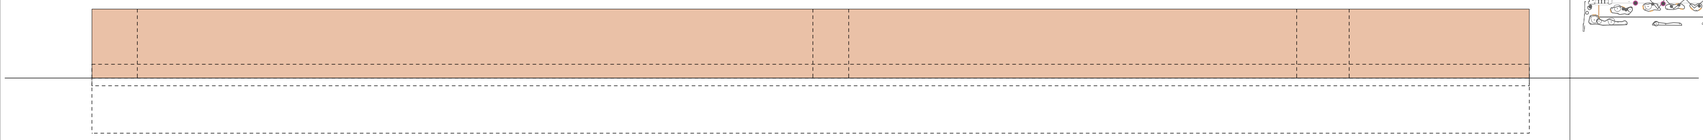

5 PLANTER 11 Elevation 03
Scale: 1:25

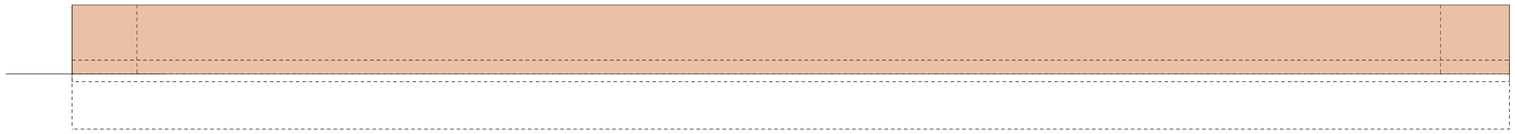

6 PLANTER 11 Elevation 04
Scale: 1:25

NOTE :
PLANTER EDGE TO DUTTON STREET TO BE LOCATED
ALONG OWNERSHIP BOUNDARY
SEE 1174-WRI-XX-XX-DR-L-0031 KERBS & EDGINGS
DIMENSIONS TO BE VERIFIED ON SITE
DIMENSIONS SUITABLE FOR COSTINGS ONLY

No dimensions are to be scaled from this drawing. All dimensions are to be checked on site.
Area measurements for indicative purposes only.

This drawing is the property of Wright Landscapes Limited. No part of the drawing may be reproduced in any manner without permission from Wright Landscapes Limited.

All Wright Landscapes drawings to read in conjuction with architectual / engineers plans & details.

LOCATION PLAN



Revision	Date	Description	Drawn	Approved
S5-P01	15-05-25	First Issue - For Construction	SB	NW

WRIGHT LANDSCAPES LIMITED

E: info@wrightlandscapes.co.uk
W: www.wrightlandscapes.co.uk
T: 01244 541959

HEAD OFFICE
Pickmere Lane, Pickmere, Knutsford,
WA16 0JL

CLIENT	DOMIS CONSTRUCTION
PROJECT	WATERHOUSE GARDENS
DRAWING TITLE	Planters - Block A & B - Planter 11 PLANTER 11

DATE 15/05/2025	**SCALE** AS NOTED
DRAWN SB	**SIZE** A1
APPROVED NW	**WORKSTAGE** Stage 5

DRAWING NUMBER	**SUITABILITY**	**REVISION**
1174-WRI-XX-XX-DR-L-5015	S5	P01

© Wright Landscapes Limited