



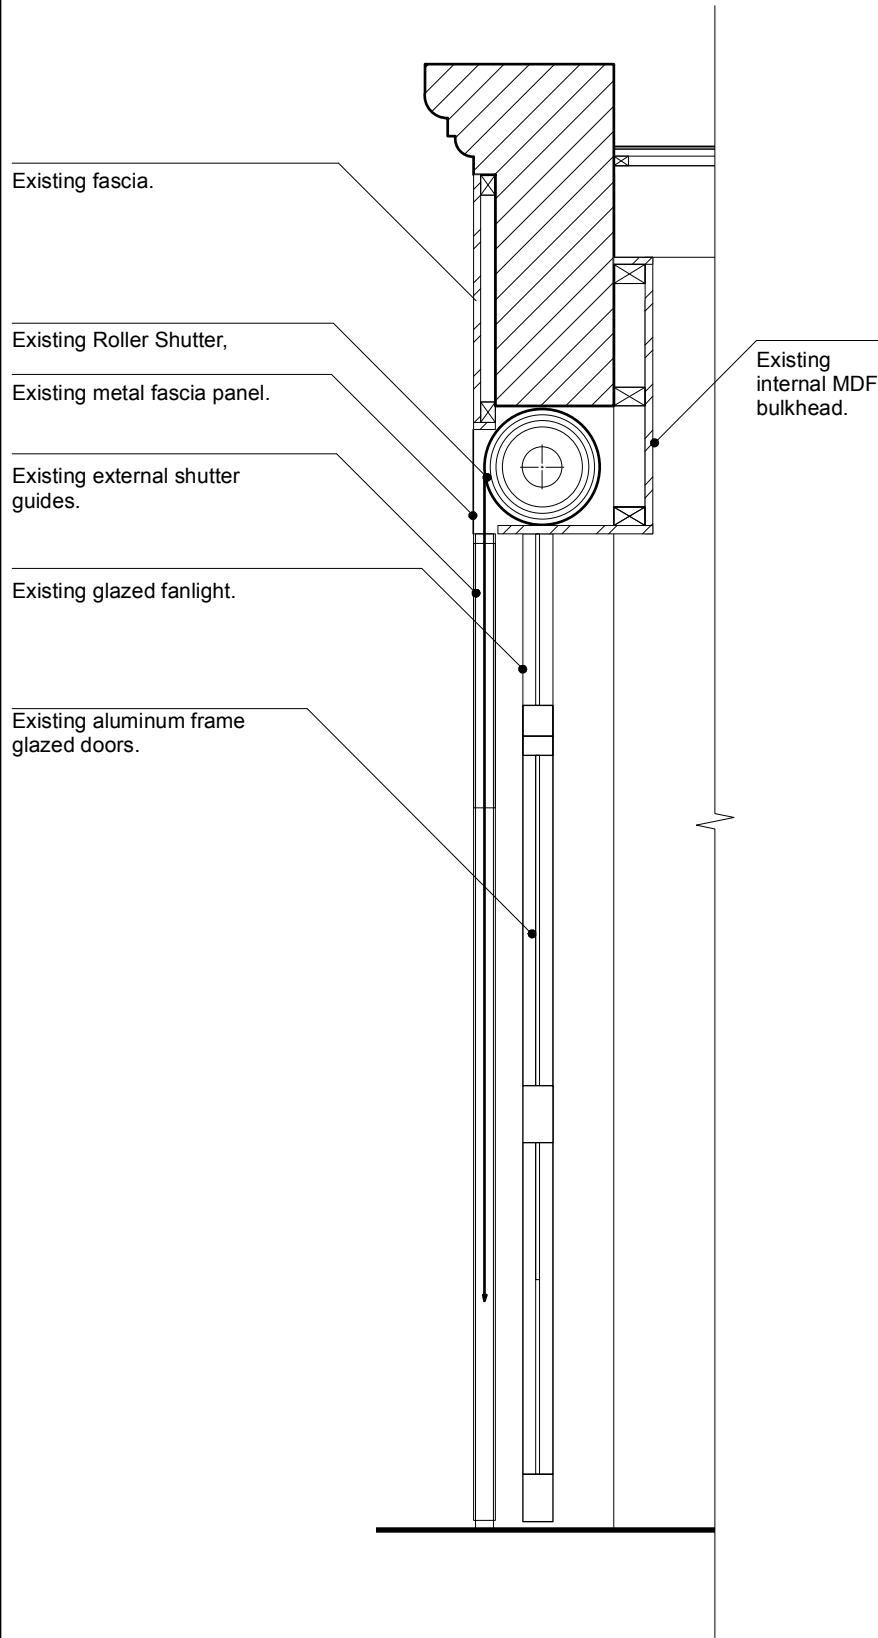


Main Entrance Door section - Existing
1:20 @ A3

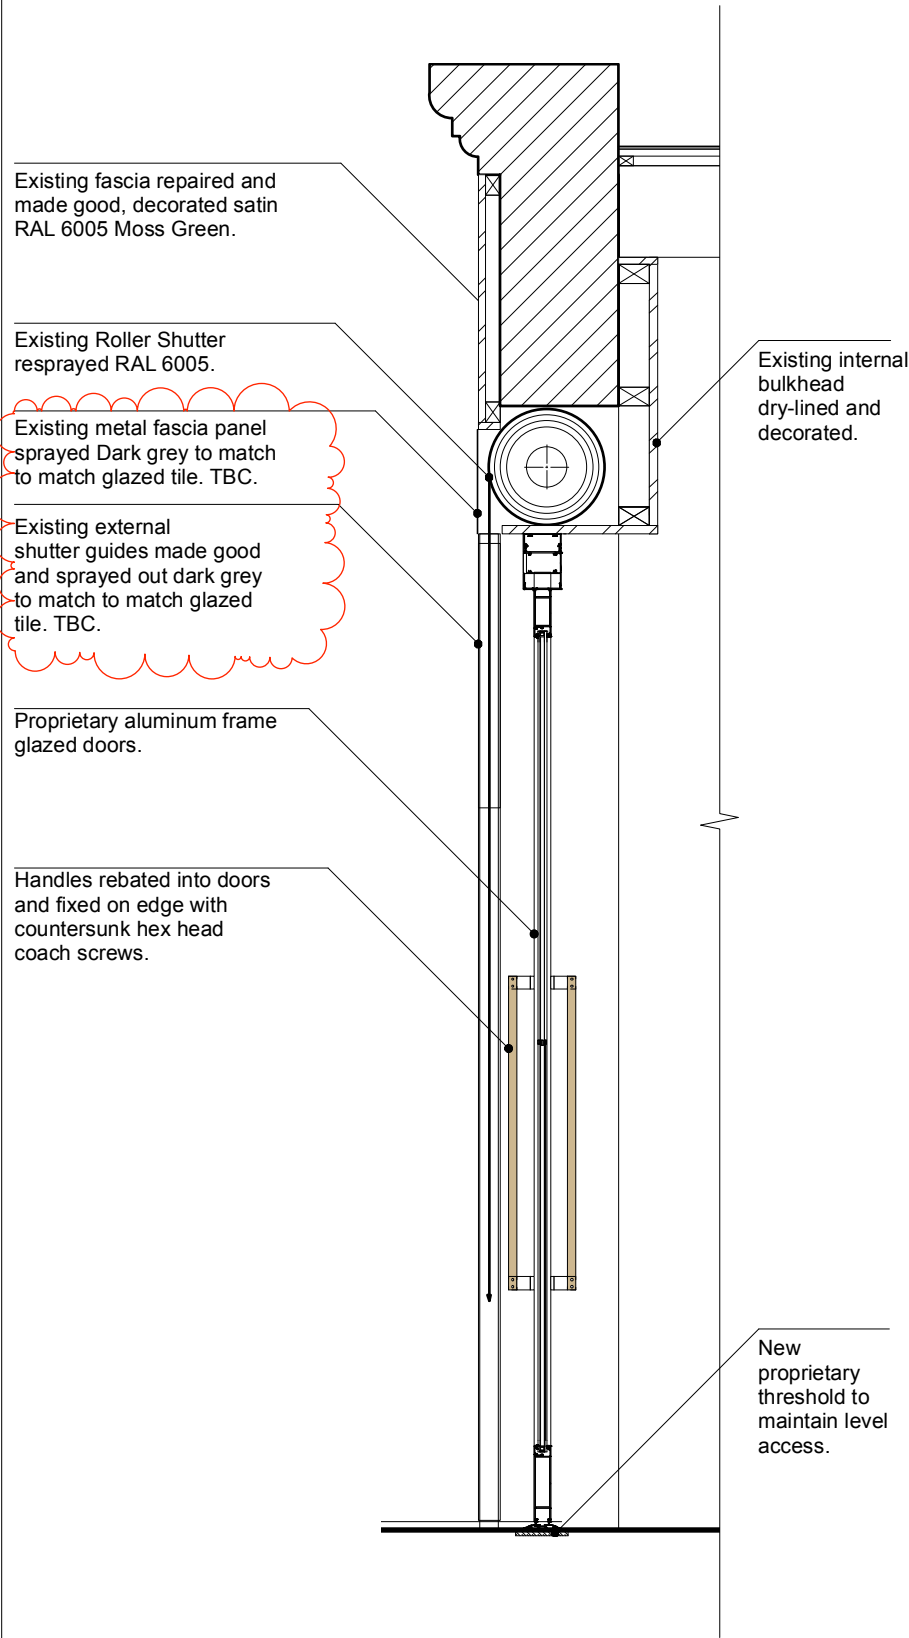


Main Entrance Door section - Proposed.
1:20 @ A3

Shutter Replacement Window Section - Proposed
1:20 @ A3

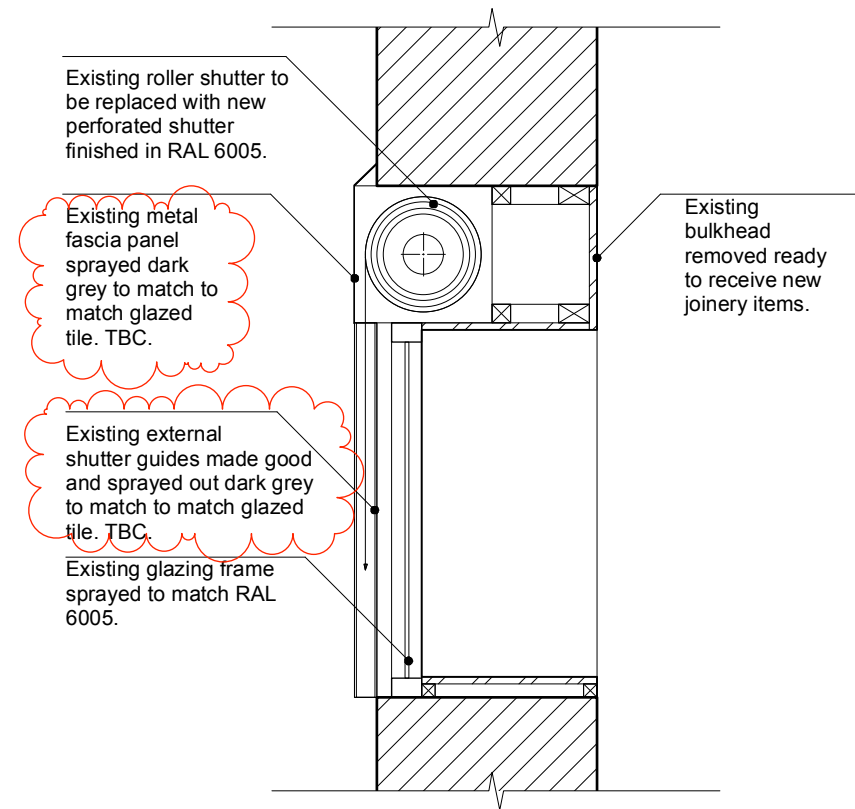

Main Entrance Door section - Existing
1:20 @ A3

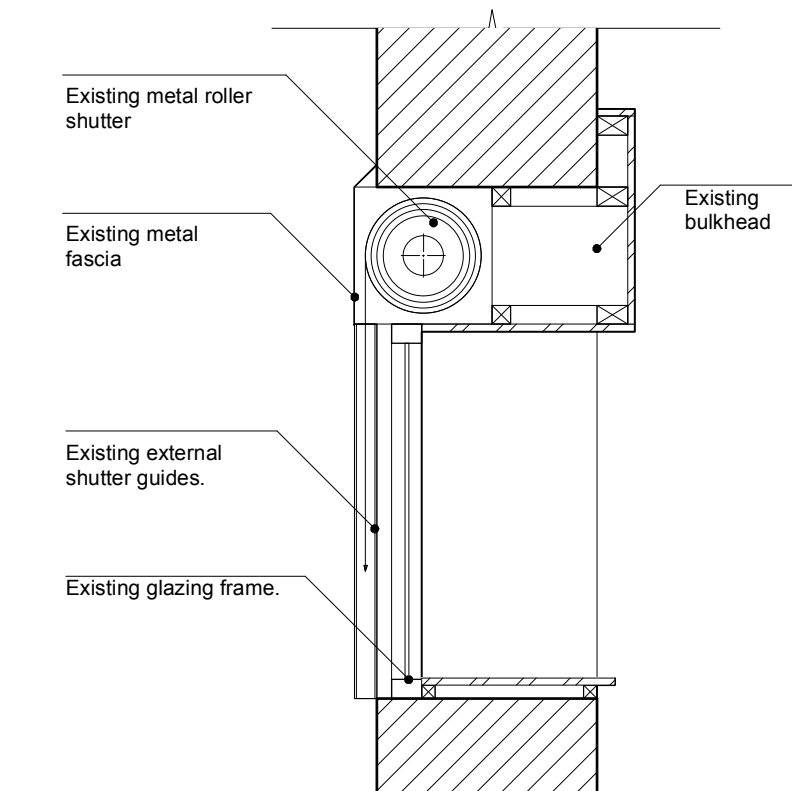

- GENERAL NOTES
- All aspects of this drawing are subject to site survey and preparation of full setting out drawings by main contractor.
 - Any major discrepancies to be discussed with The Principle Designer prior to manufacture of components. All areas where dimensions are critical are to be surveyed and setting out drawings prepared at the earliest opportunity.
 - All dimensions relating to suppliers or sub-contractors must be checked and agreed between main contractors and suppliers or sub-contractors.
 - This drawing represents design intent only. Specialist sub-contractors are responsible for the accurate, safe and fit for purpose execution of all issues under their domain.
 - Overall responsibility for implementation lies with main contractor. All variations, which may be the result of technical safety requirements must be discussed with The Principle Designer prior to implementation.
 - Where variations are necessary, profile of original intent must be maintained or alternative proposals submitted to The Principle Designer for consideration.
 - Contractor to ensure all details are commensurate with structural stability.
 - All electrical installations to comply with current industry regulations and good practice.
 - All details are to conform with relevant statutory requirements.
 - All design profiles to be maintained in detailing and manufacturing.
 - For information on graphics/signage refer to separate Graphics package where relevant.
 - Drawings to read in conjunction with standard Site Drawing Package.
 - If in doubt, ask, consult or advise - please do not assume.

NOTE: Contractor to recommend slimmest frame section feasible for hard wood timber doors.

A	200625	Shutter colour changed to dark grey to match glazed tile to suit Planner's request			
NOTE	DATE	DESCRIPTION	NOTE	DATE	

SITE ADDRESS	7-9 SWAN ST MANCHESTER M4 5JJ
JOB NAME	OUTSIDERS STORE

DRAWING NAME	SHOPFRONT - PROPOSED SECTIONS
STATUS	PROPOSED

DRAWN BY	GN	CHECKED BY	MA
PROJECT REF:	099	DRAWING N°	5031
DATE	20-06-25	SCALE	1:100@A3