
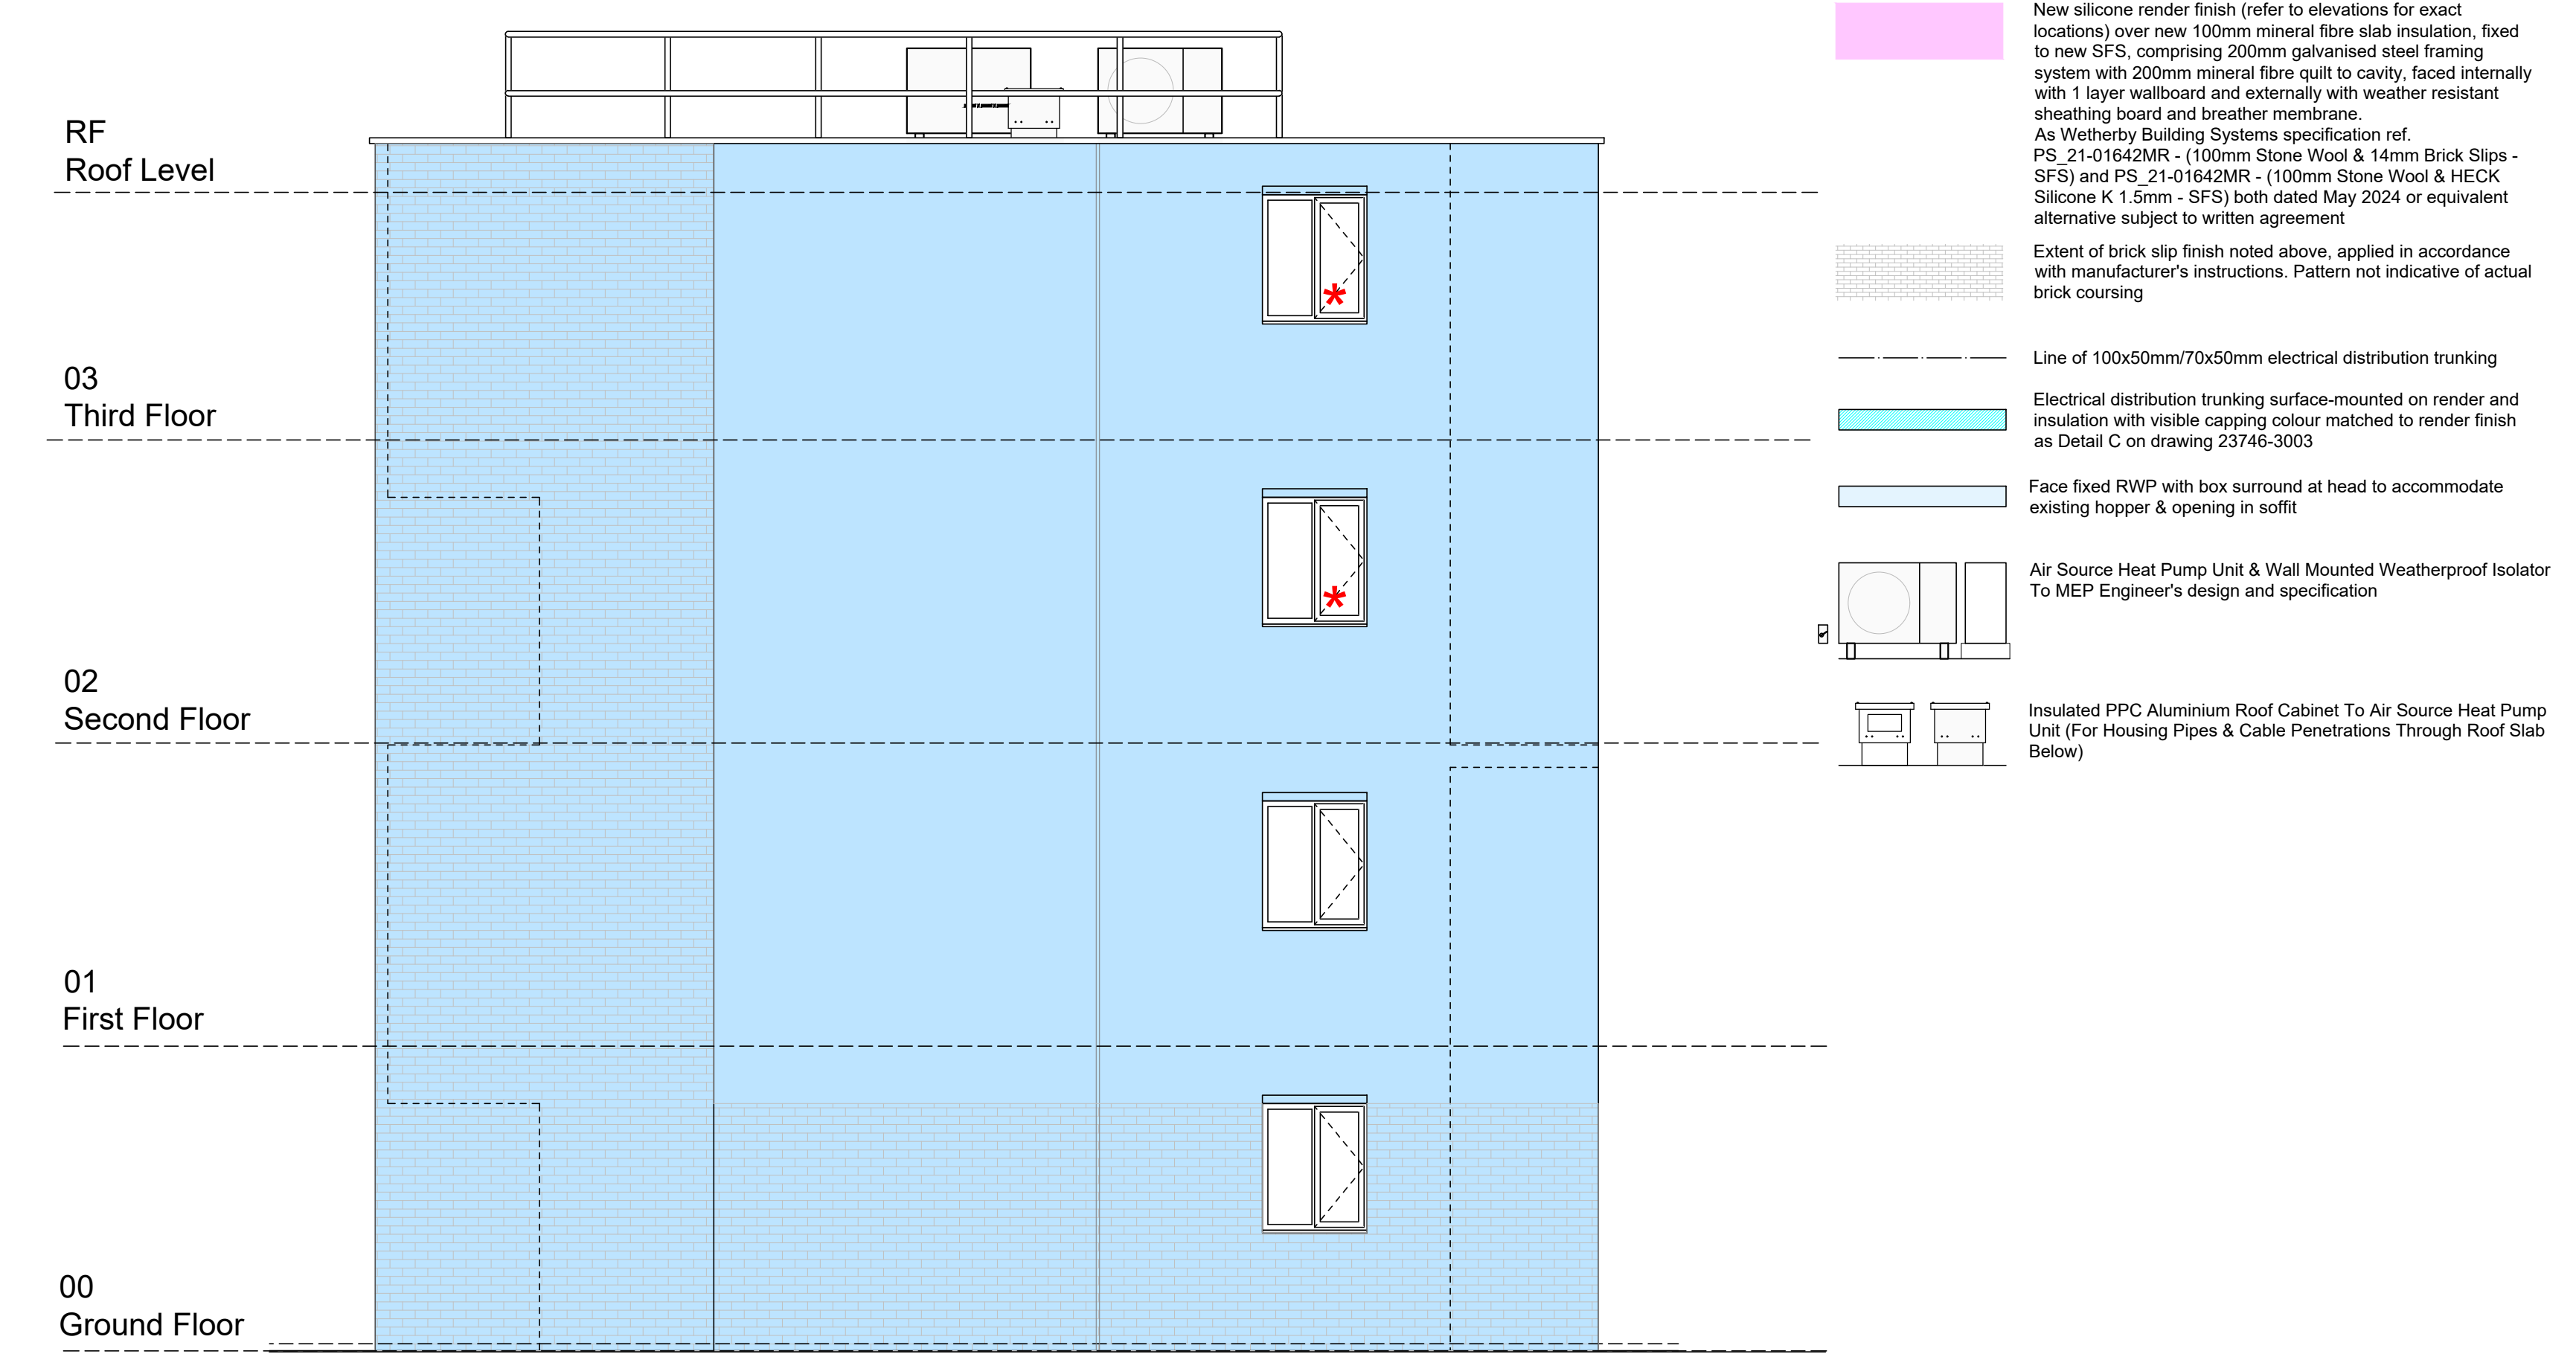
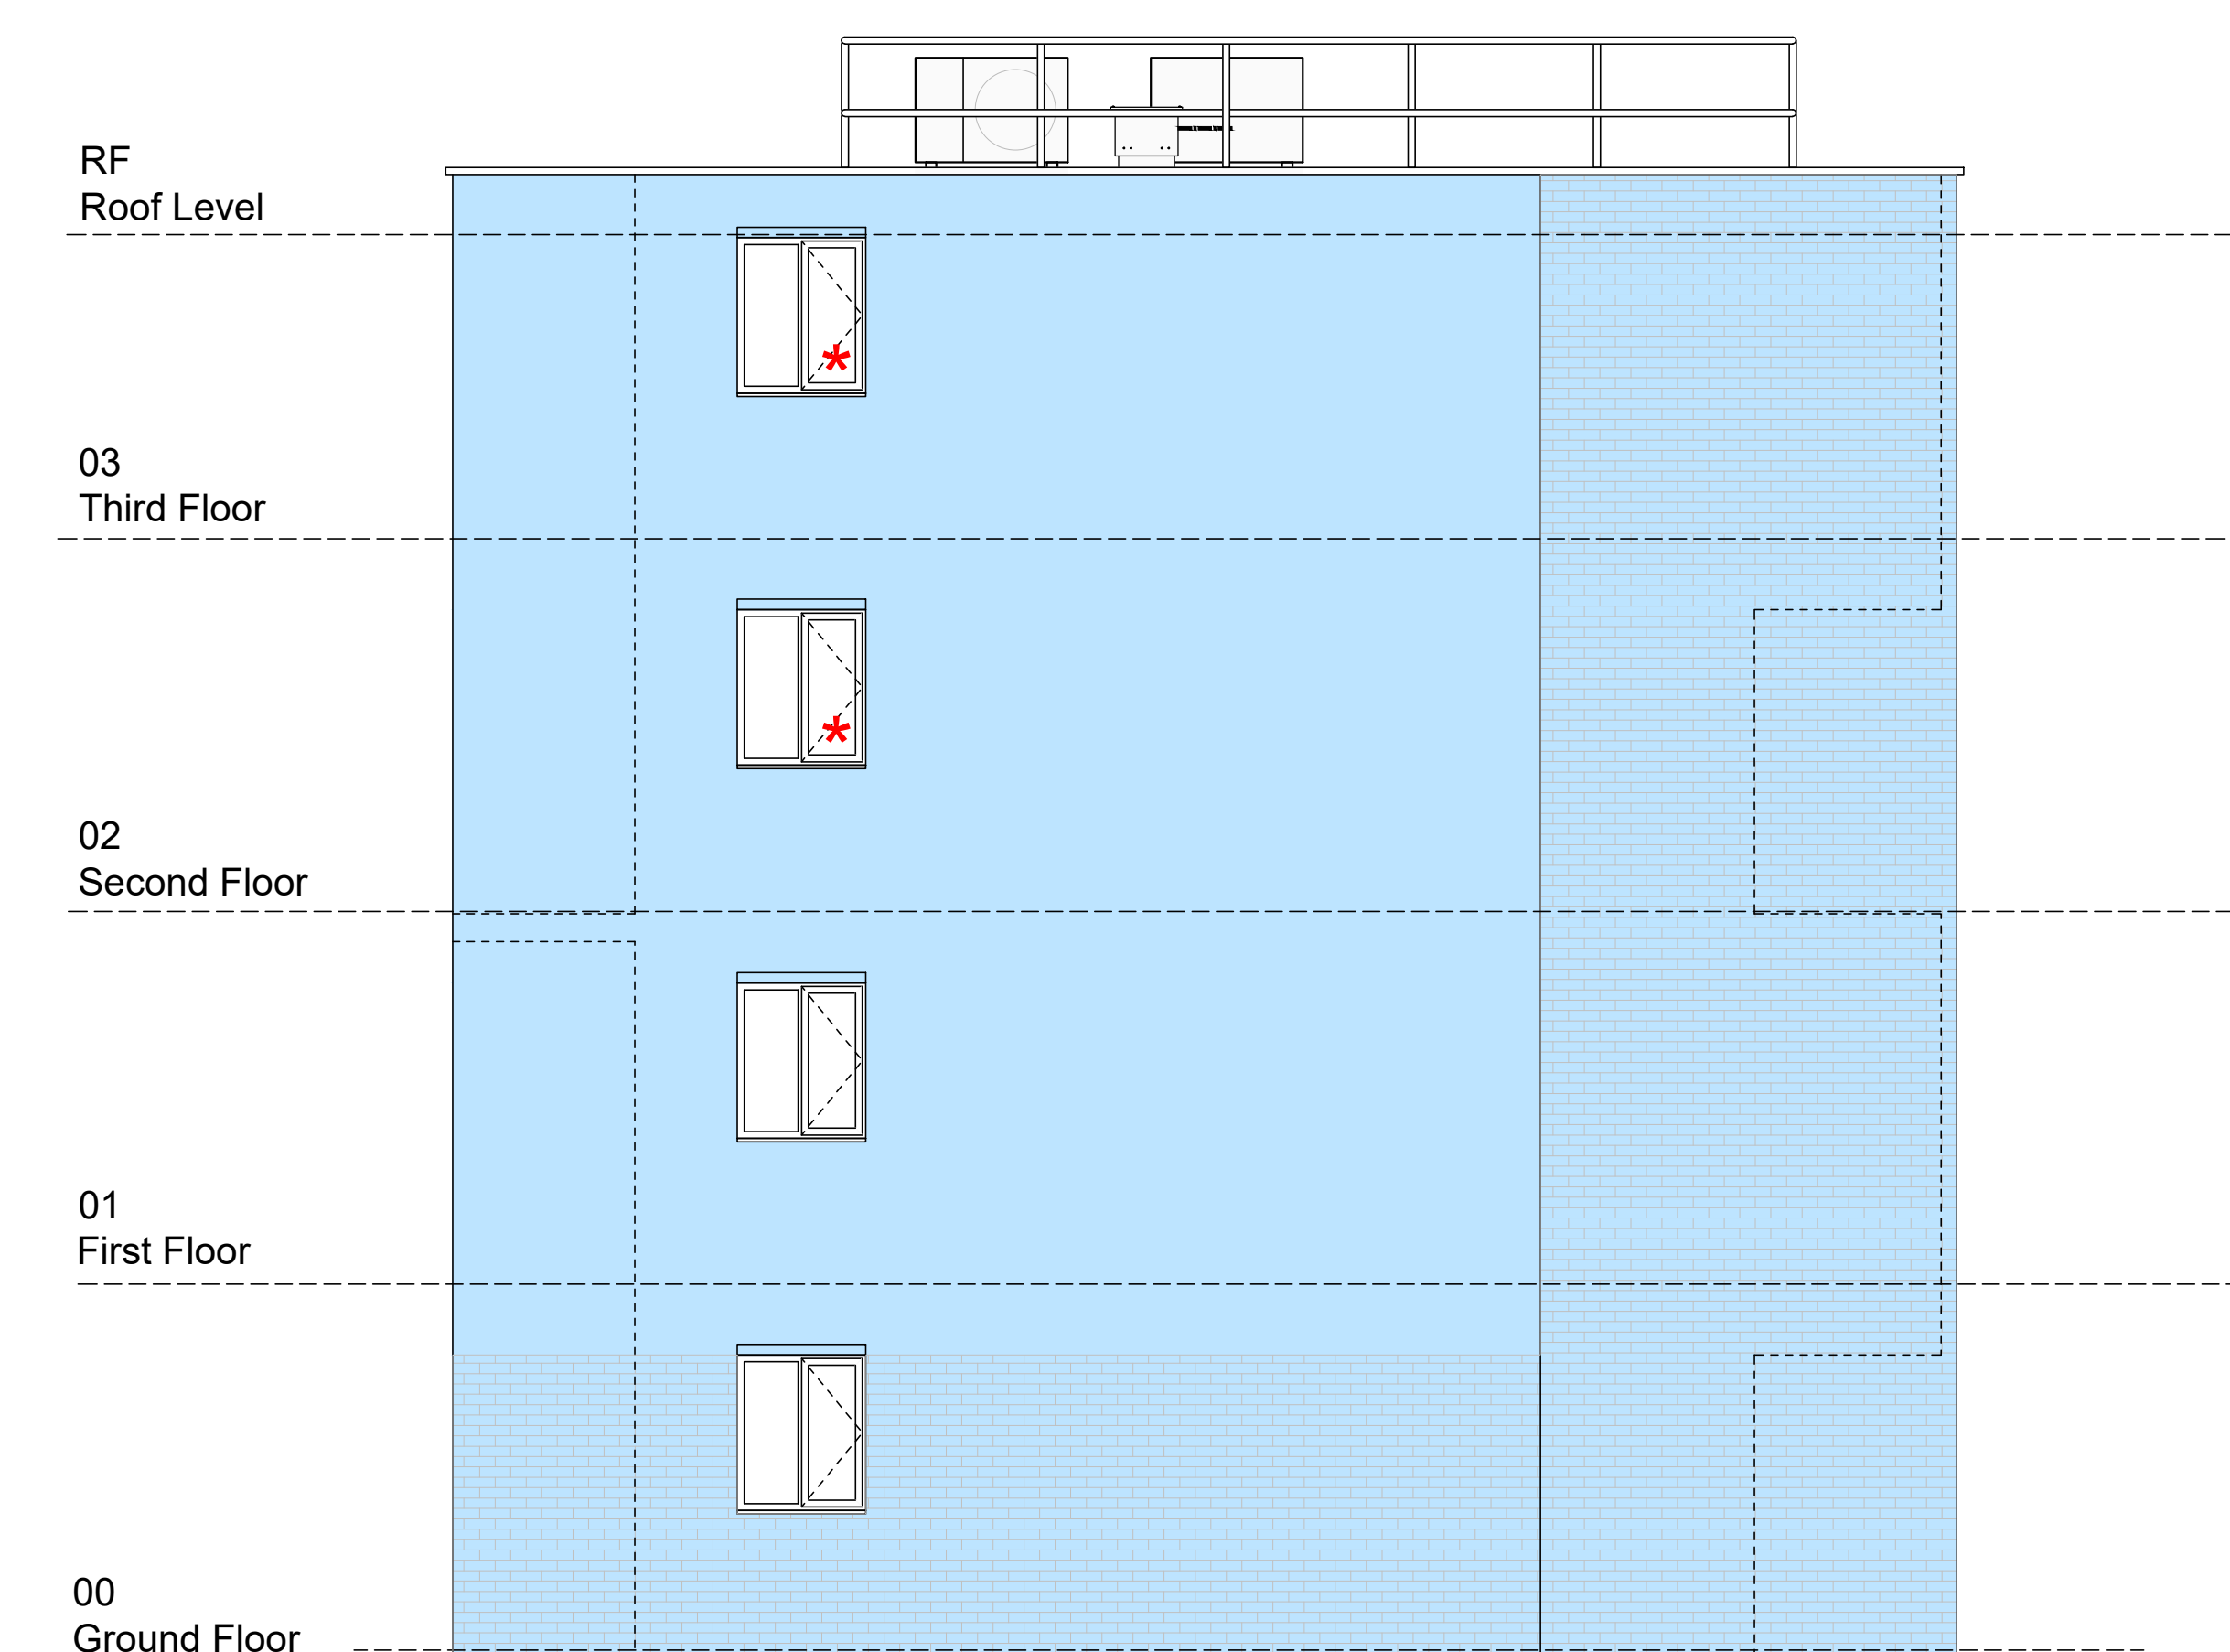
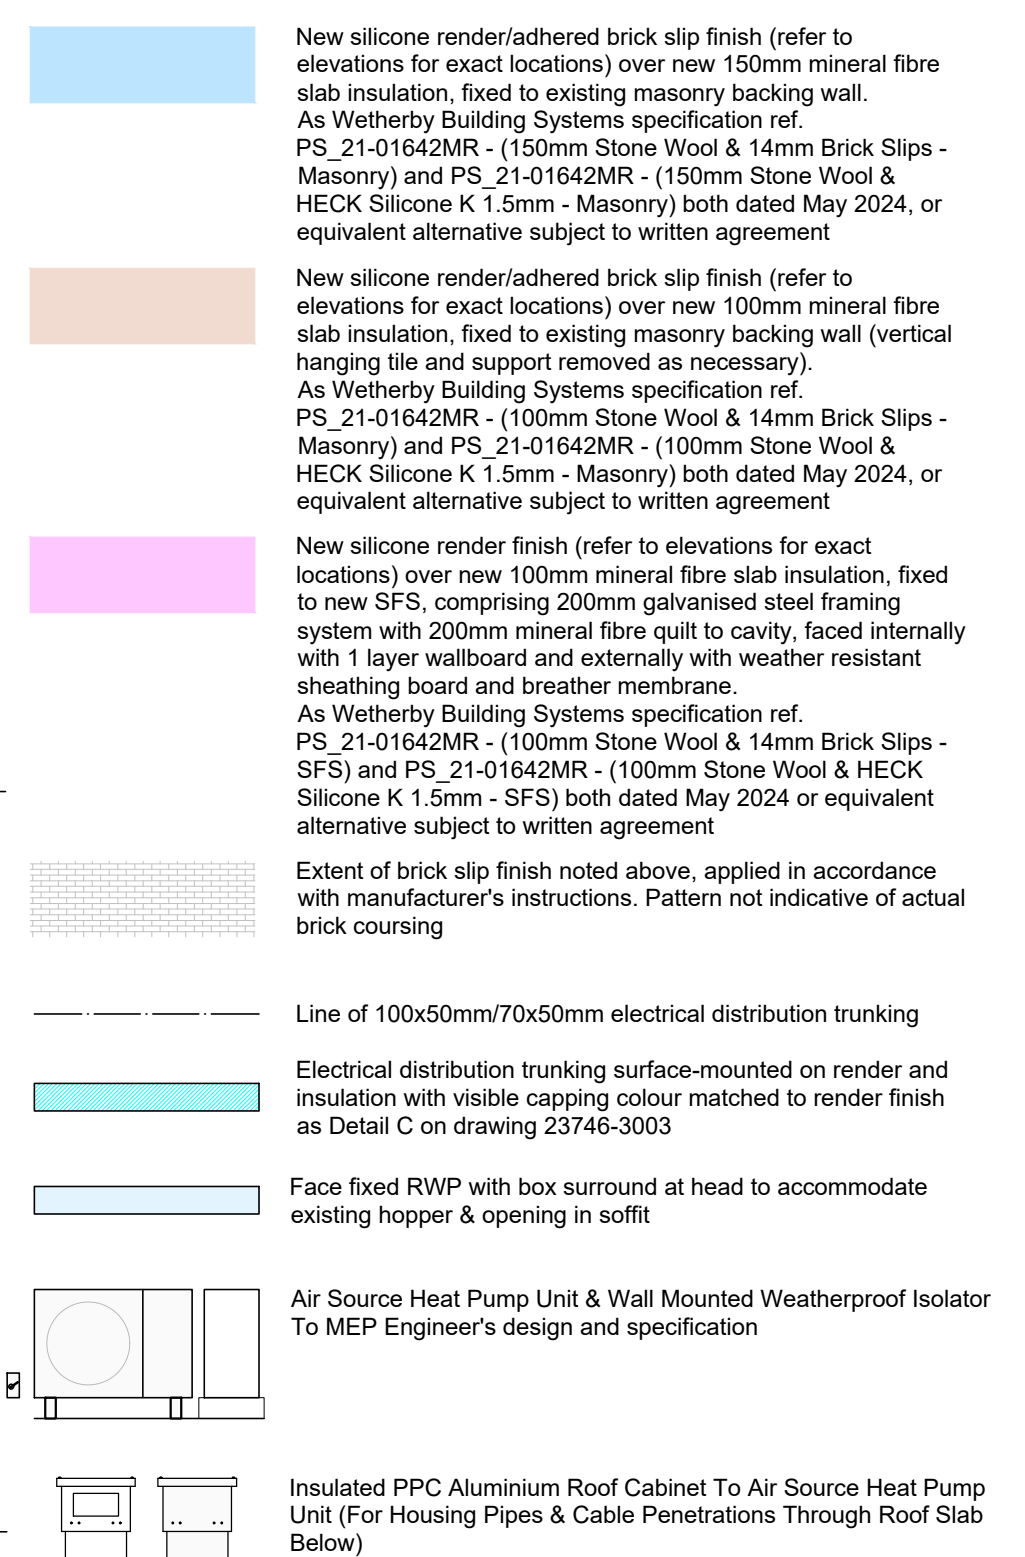


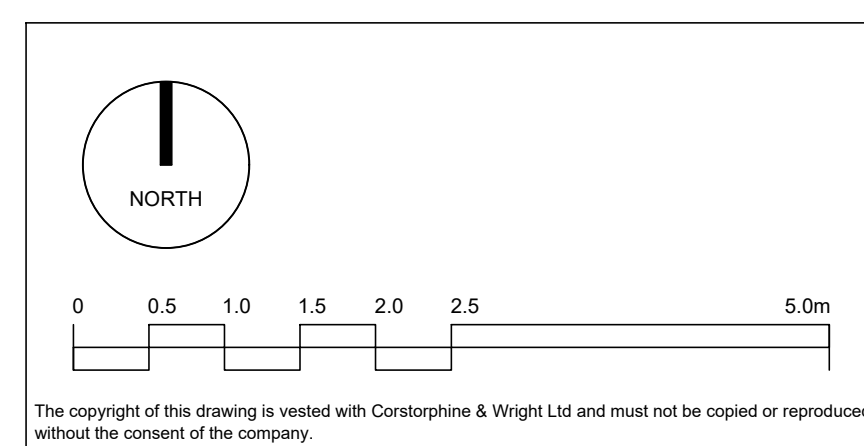


P-01	PLANNING ISSUE: POSITIONS OF ASHPs ADJUSTED, FOLLOWING SITE REVIEW / INPUT FROM SPECIALIST INSTALLER	20.08.25	DN	RE
P-00	PLANNING ISSUE	21.05.25	DN	RE
Rev.	Description	Date	Drw.	Chk.

All windows and doors to be replaced

Windows marked with red asterisk are to have restricted Easy Clean hinges to opening lights

Doors marked thus § are to be half hour fire resistant to BS476 pt.22 and tested for smoke leakage to BS EN 1634-

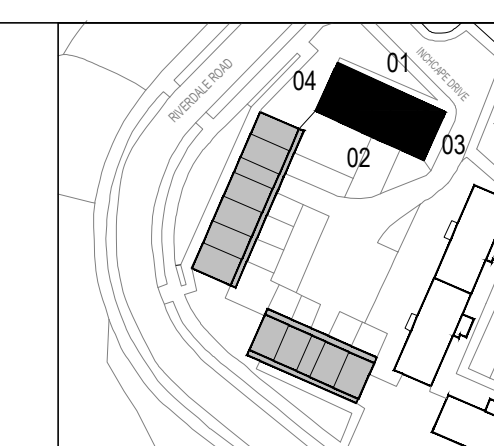

Client		Corstorphine & Wright	
NORTHWARDS HOUSING			
Project		Manchester Studio RIVERDALE MAISONNETTES FABRIC FIRST REFURBISHMENT	
Drawing Title		Manchester Studio 21-27 Duke Street, Manchester, M1 1EY 0161 272 8100 corstorphine-wright.com	
PROPOSED ELEVATIONS - NORTH BLOCK 2-16 INCHCAPE DRIVE		Drawing No. 23746-2031	
Drawing Status PLANNING		Revision P-01	
Drawn	Checked	Prep. Size	Date
PR	KE	A0 1:50	20.06.25