

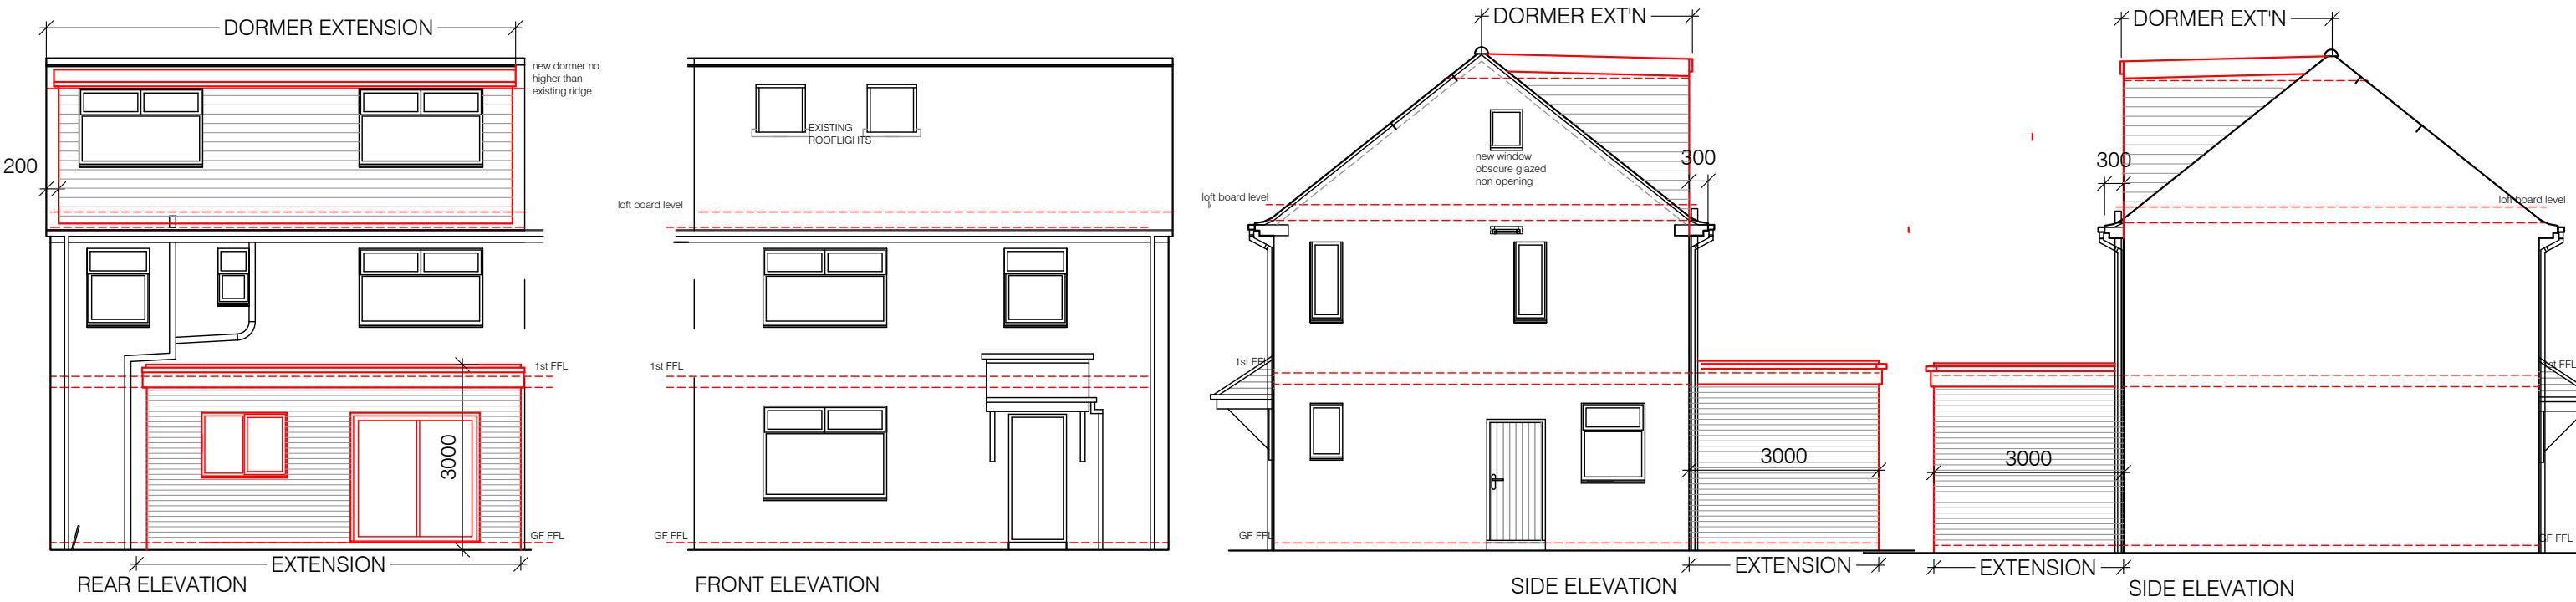
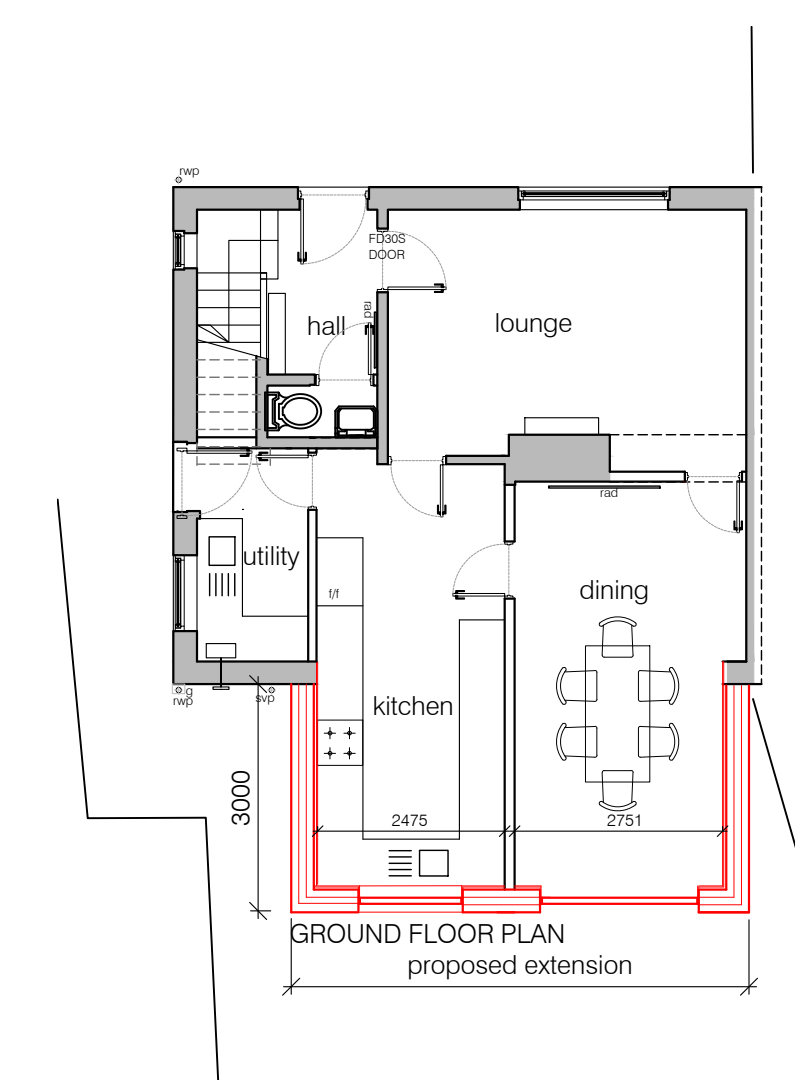


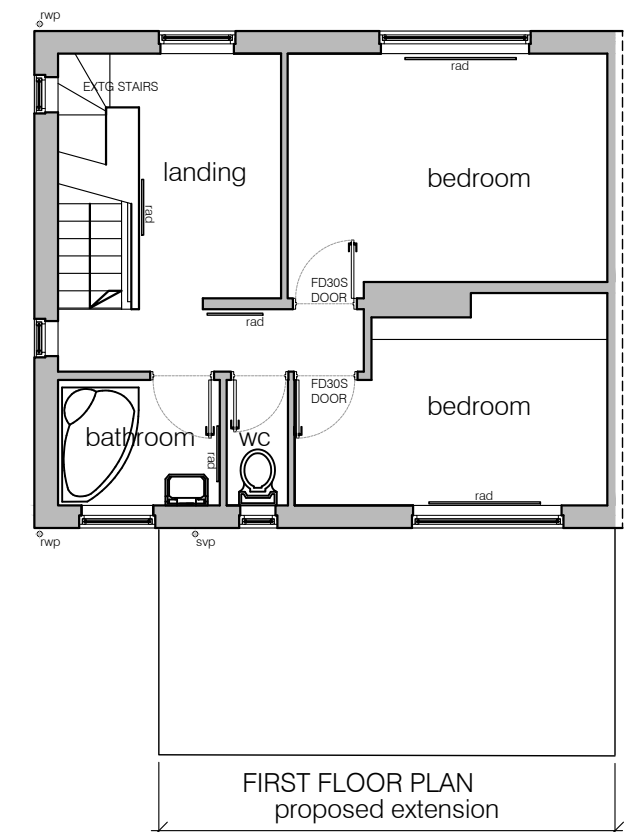

Proposed external materials:
GRP flat roof to dormer and rear extension
Common brick to rear and side walls of rear extension
White upvc framed d/g windows
Black upvc rainwater goods
Black fascias and bargeboards
Vertical roof tiles to dormer walls to match main house

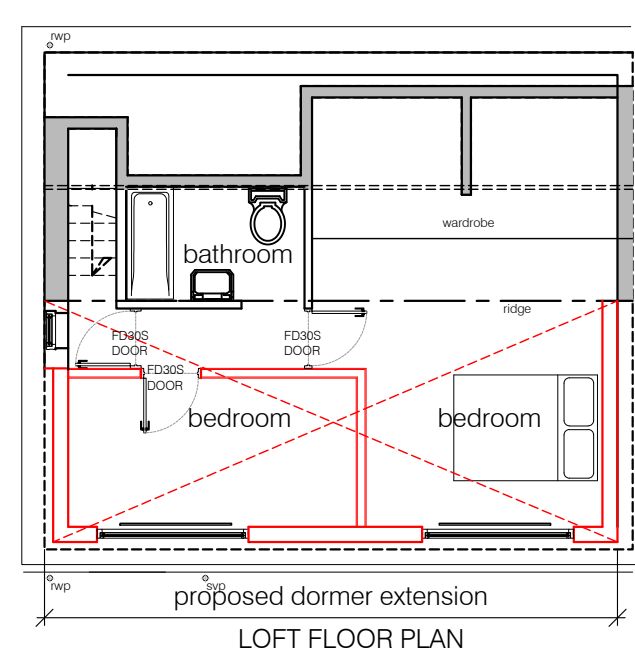