

VISUAL SCALE 1:100 @ A3



01-P-Elevation
1 : 100




02-P-Elevation
1 : 100

All new walls, roof, doors and windows to match or similar existing style, type and colour



03-P-Elevation
1 : 100

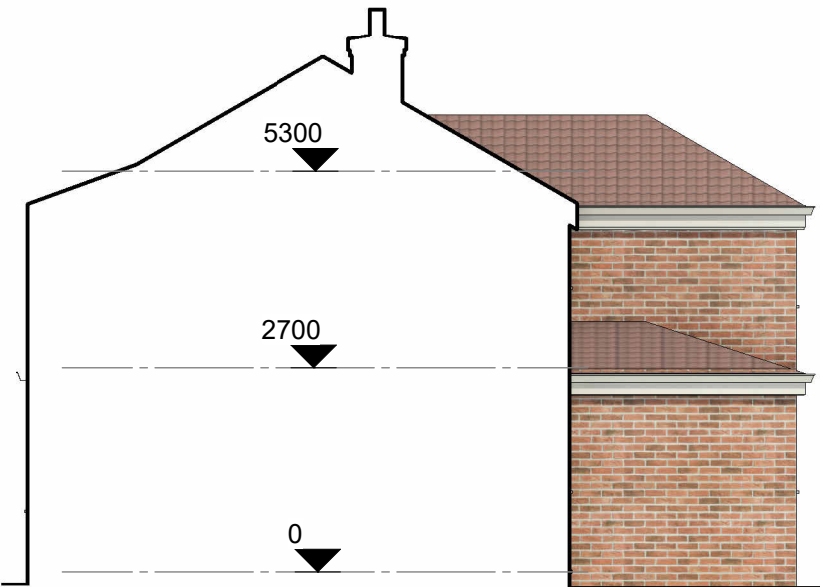

04-P-Elevation
1 : 100

COPYRIGHT © ALL RIGHTS RESERVED BY VIKAS ALYAS LTD. DO NOT SCALE FROM DRAWING. DRAWING INDICATES DESIGN INTENT ONLY. REPORT ANY DISCREPANCIES TO CLIENT / VA LTD. NOT TO BE USED FOR CONSTRUCTION UNLESS STATED SO. TO BE READ IN CONJUNCTION WITH OTHER DRAWINGS OR SPECIFICATION WHERE PROVIDED.



0161 511 8479

vikas@architek.uk
916 Stockport Road, Levenshulme, Manchester, M19 3AB

No.	Description	Date
P1	Issue to Planning	09.06.2025

PROJECT Two storey side and part rear/single storey rear extension		ADDRESS 48 Long St, Abbey Hey, Manchester M18 8QT		CLIENT M Azim Qayyum		
				Date 18.04.2025	Project number 1331	Scale (@ A3) 1 : 100
Manchester City Council	PURPOSE OF ISSUE Planning	SHEET Proposed Elevations	Drawn by NA	DRAWING NUMBER		REV
			Checked by VA	A105	P1	