



Remove wall
Relocate wall
Remove 2 courses
Remove 2 courses
Remove 2 courses
Relocate wall
Remove top course
Remove top course
Relocate wall
Remove top course
Relocate wall
No change
No change
No change
No change
No change
No change
Relocate wall
Relocate wall
Remove top course
Remove top course
Remove top course
Remove 2 courses
Remove 2 courses
Remove 2 courses
Remove 2 courses
Relocate wall
Remove 2 courses
Relocate wall
Remove 2 courses
Remove 2 courses
Remove 2 courses
Remove top course
Relocate wall
Remove top course
Remove top course
Relocate wall
Remove top course
Relocate wall
Remove top course
Remove top course
Remove top course
Relocate wall
Remove top course
Relocate wall

All timber sections on the parapet wall side are to be isolated from direct contact with masonry using Hyload damp proof membrane wrapped around sections in contact with wall and fixed with stainless steel staples

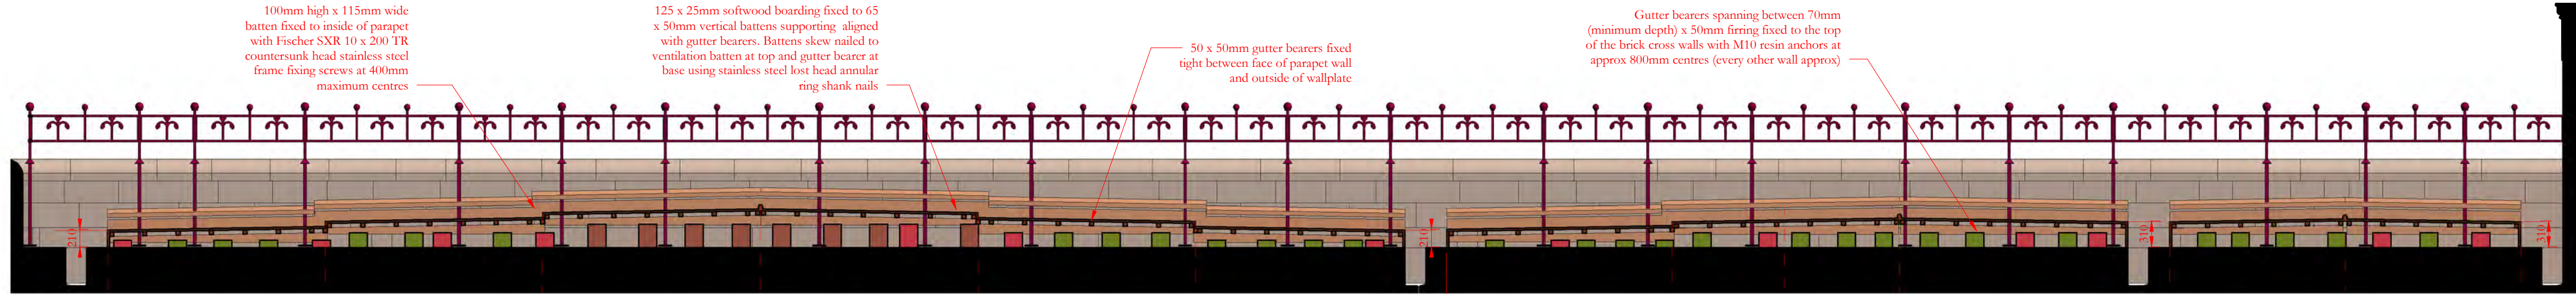

500
Equal 1 approx 2600mm
45mm fall
Relocated wall
60mm drip
Equal 1 approx 2600mm
45mm fall
Relocated wall
60mm drip
Equal 1 approx 2600mm
45mm fall
Relocated wall
60mm drip
Equal 1 approx 2600mm
45mm fall
Relocated wall
60mm drip
2500
45mm fall
500
2700
45mm fall
Relocated wall
60mm drip
Equal 2 approx 2730mm
45mm fall
Relocated wall
Equal 2 approx 2730mm
45mm fall
Relocated wall
500
Equal 3 approx 2100mm
35mm fall
Relocated wall
Equal 3 approx 2100mm
35mm fall
Relocated wall
500

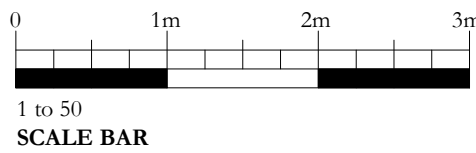

1:100	mm	1000	2000	5000	7000	
1:200	mm	500	1000	2500	3500	16000
1:500	m	5	15	25	35	
1:1250	m	10	30	50	70	90

Notes:
Drawings are based on survey data and may not accurately represent what is physically present.
Do not scale from this drawing. All dimensions are to be verified on site before proceeding with the work.
All dimensions are in millimeters unless noted otherwise.
Purcell shall be notified in writing of any discrepancies.

-	25/04/2022	JC	GR	First Issue
ISSUE	DATE	APPROVED	DRAWN	DESCRIPTION



OUR
TOWN
HALL
PROJECT



PURCELL

Project Office, Town Hall, MANCHESTER M60 2L1
+44 (0) 7970 097 432
www.purcelluk.com

PROJECT STATUS	Riba Stage 5
CLIENT	Manchester City Council
PROJECT	Our Town Hall
DRAWING TITLE	Great Hall south gutter setting out
SIZE & SCALE	A1: 1 : 50
DRAWING STATUS	S4 Construction

JOB NUMBER	236959
DRAWING NO.	OTH-PUR-TH-RF-DWG-A-4427 -
REV	