All dimensions are to be checked on site. This drawing shall not be scaled to ascertain dimensions.

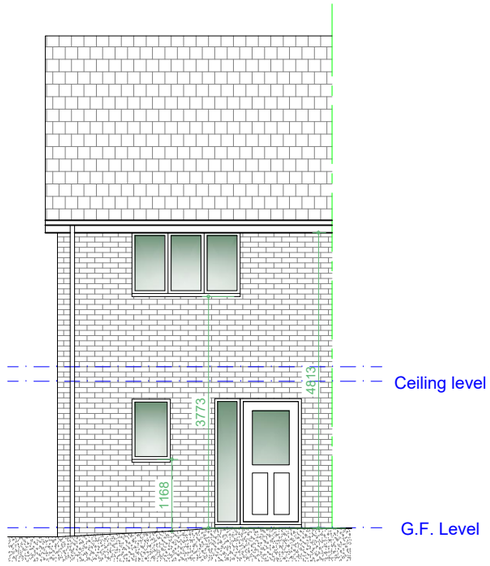

Existing Front Elevation
Scale 1:100

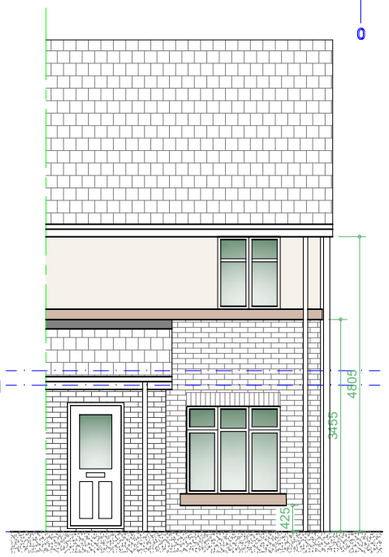

Existing Rear Elevation
Scale 1:100

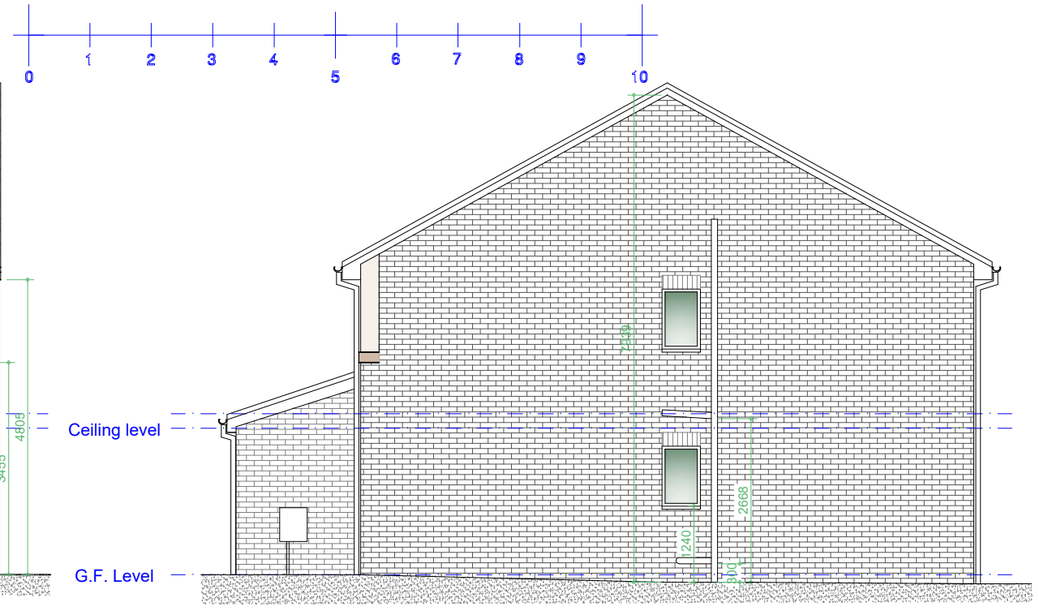

Existing R/H Side Elevation
Scale 1:100

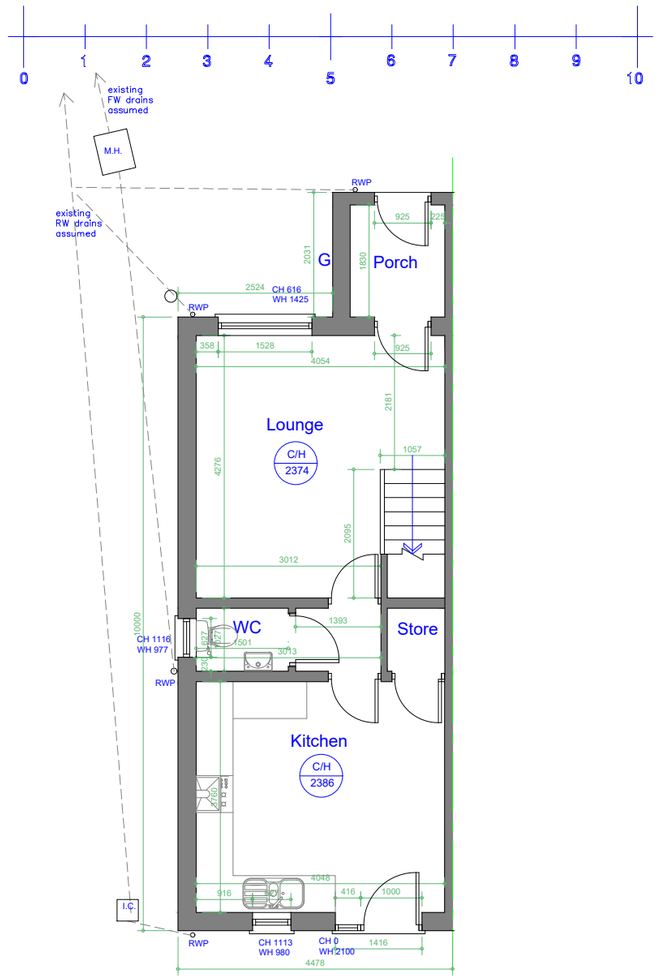

Existing Ground Floor Plan
Scale 1:100

Rev	Date	Description

Issued For : INFORMATION PURPOSES ONLY

Client
Mr. Daniel Marsland

Project
7 Ribchester Drive, Wythenshaw. M22 9AZ
Proposed single storey side extension.

Scheme - Drawing Title
Existing Plans.

01
Drawing No. Revision

Date 22.05.25
Scale 1:100 @A3

First Choice EXTENSIONS