



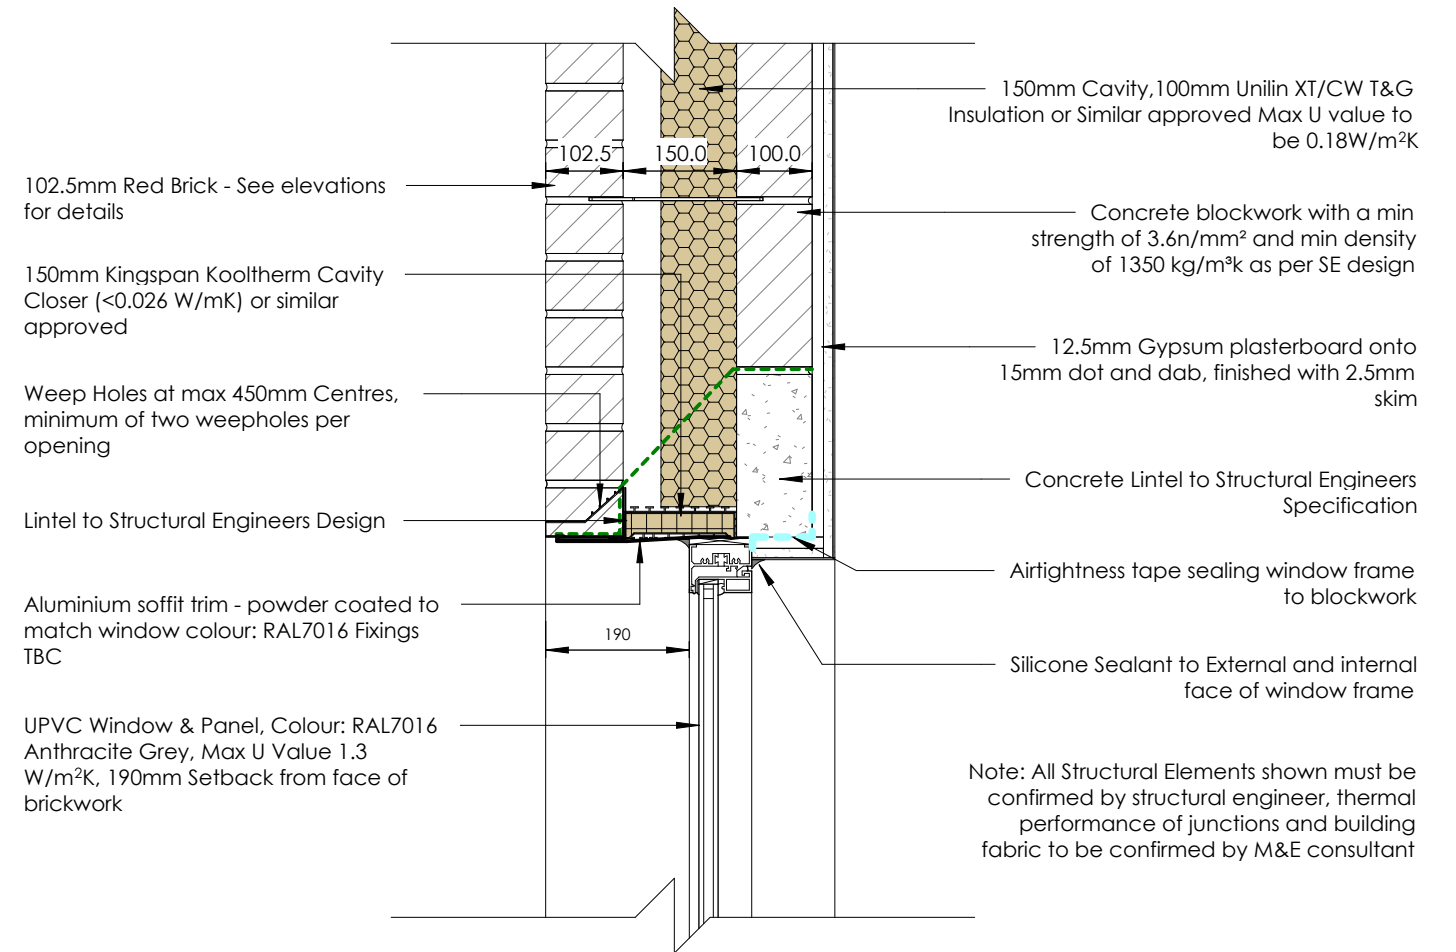

Detail Section: 02 - Window Head
ACD - MPF-150-E2-01

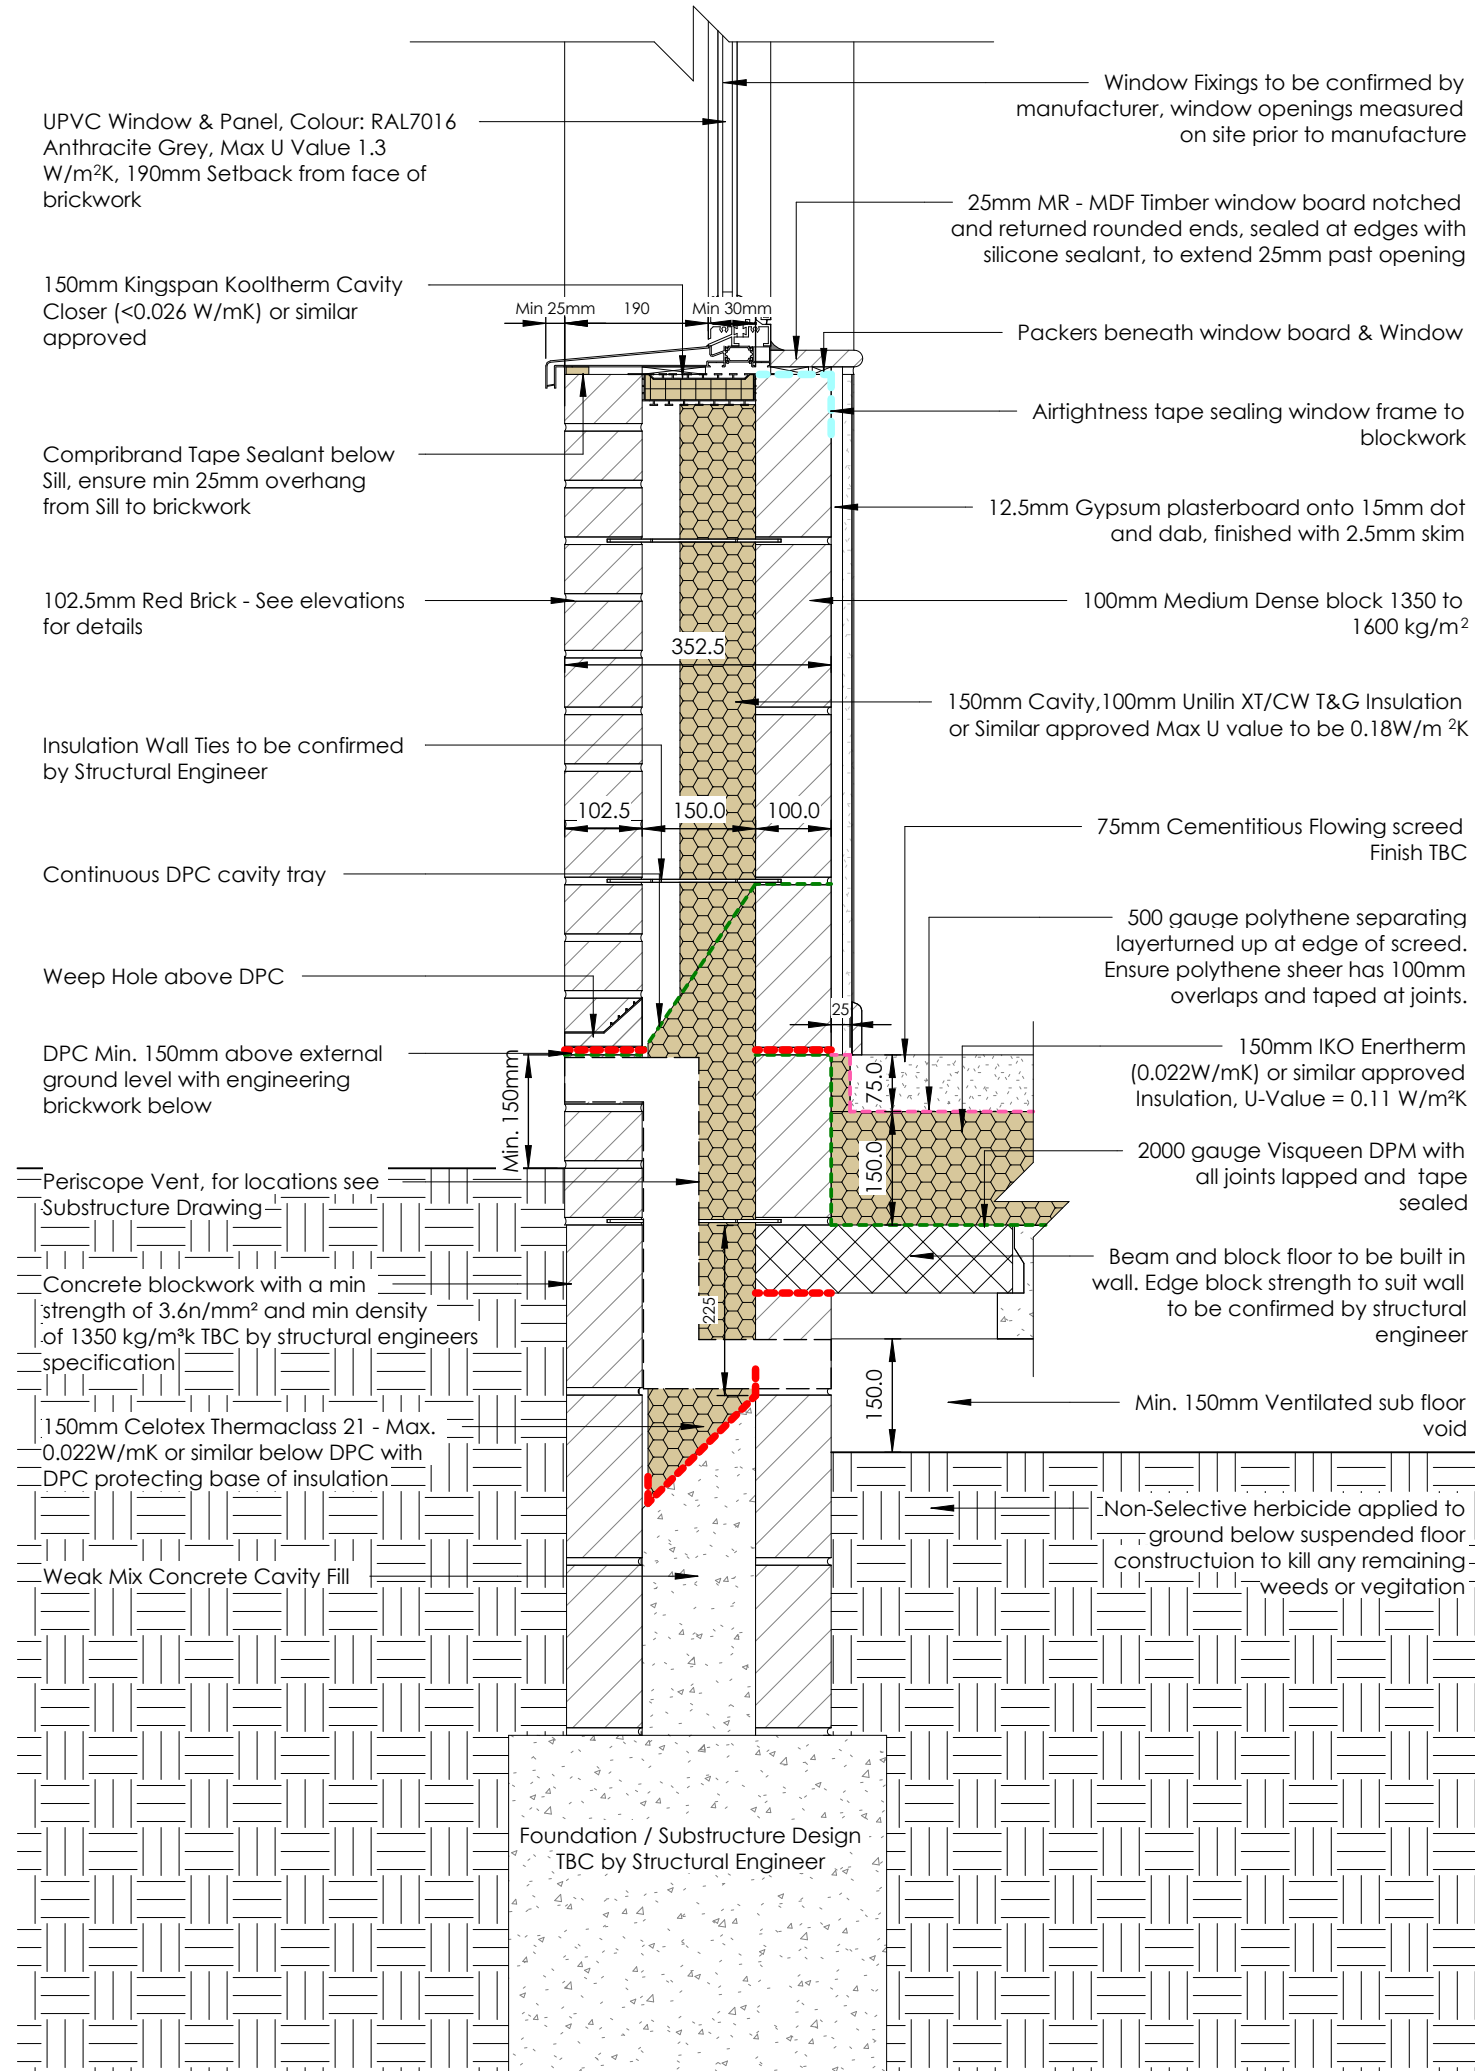

Detail: 01 - Foundation / Window Cill
ACD - MPF-150-E5-04 / MPF-150-E3-01

Rev	Revision Notes	Date
P1	First Issue	14/05/25

Drawing Status:	Stage 3	Suitability:	S3
Job Title:	British Legion, Wythenshawe	Job No:	6811
Drawing Title:	Window Detail		
Date:	14/05/25	Scale @A1:	1 : 10
Drawn By:	MW	Checked By:	MW
Drawing No:	210004	Rev:	P1

© Drawing & Design Copyright of:

Arcus Consulting LLP
www.arcus.uk.com
info@arcus.uk.com

ARCUS
CONSULTING
Newcastle 0191 272 5781
Manchester 0161 855 3222
Liverpool 0151 708 1080
Cambridge 01223 325 7706
Wakefield 0192 466 8000