

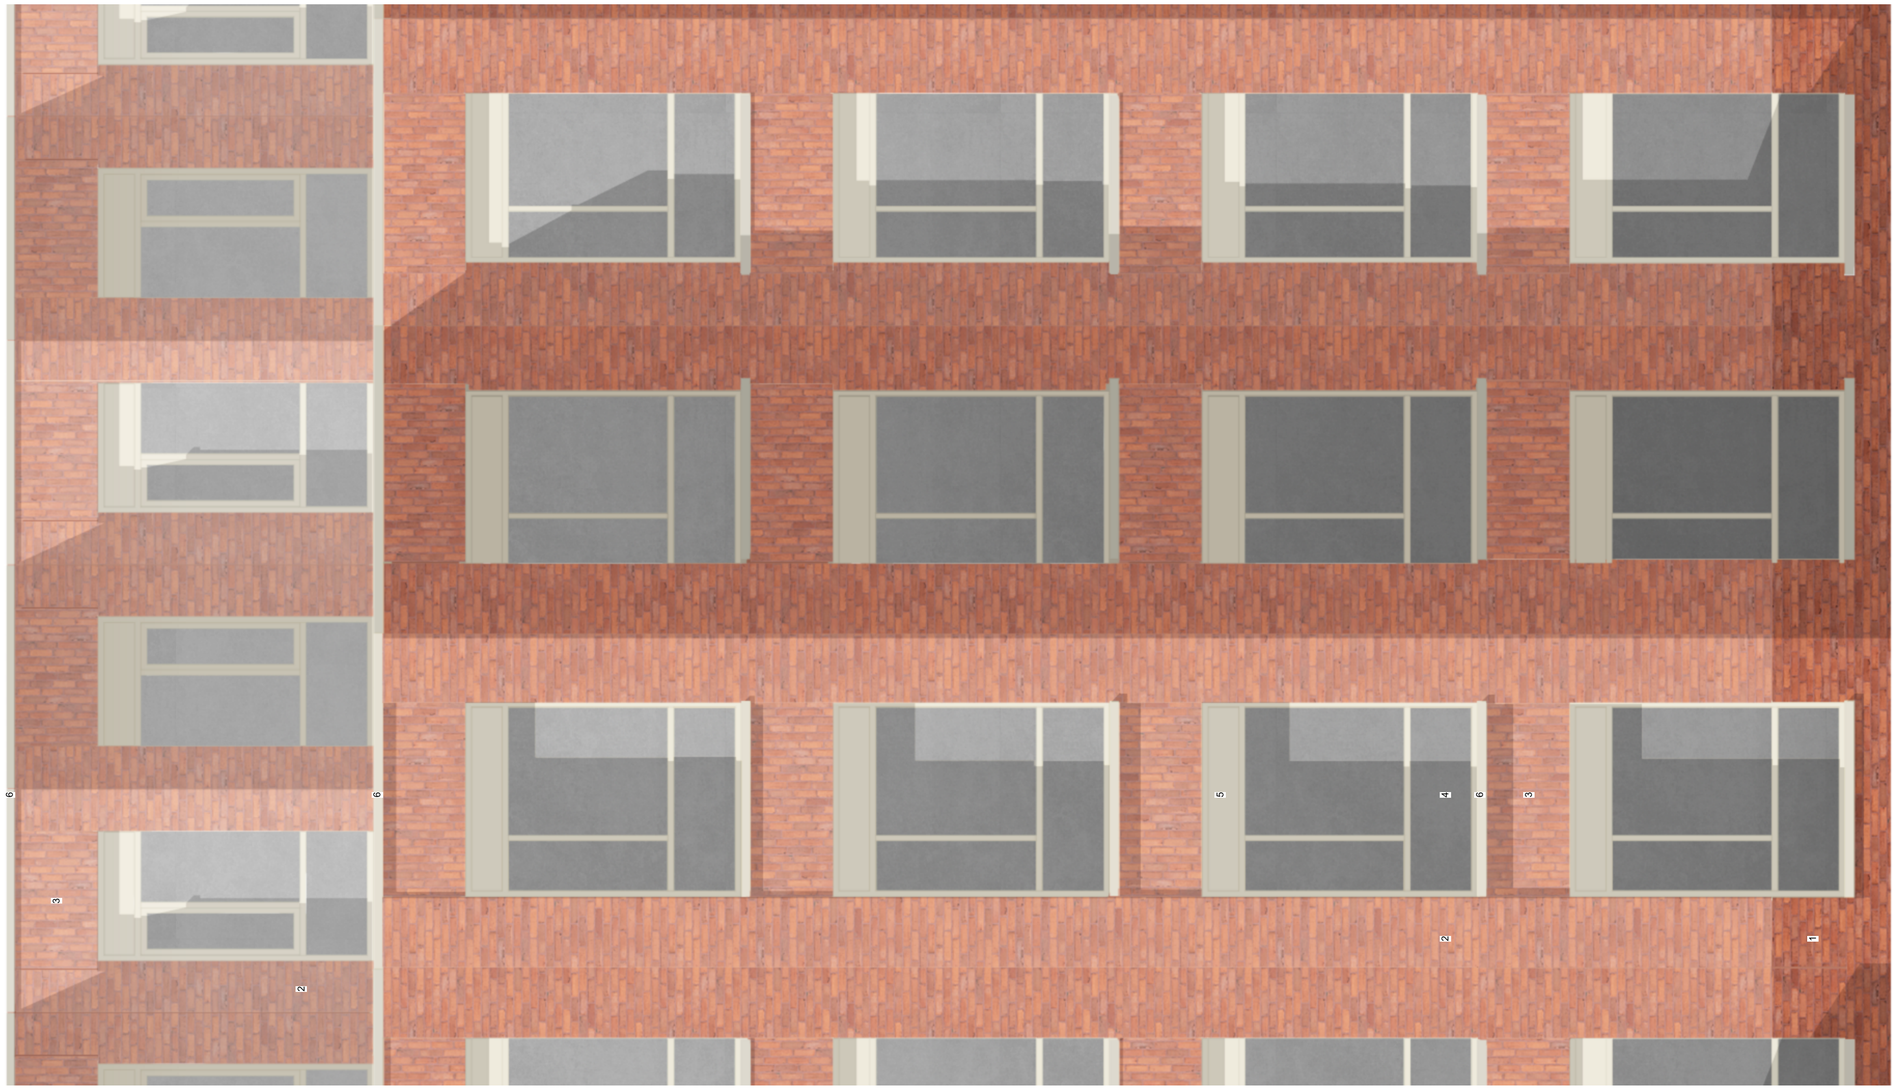



Elevation

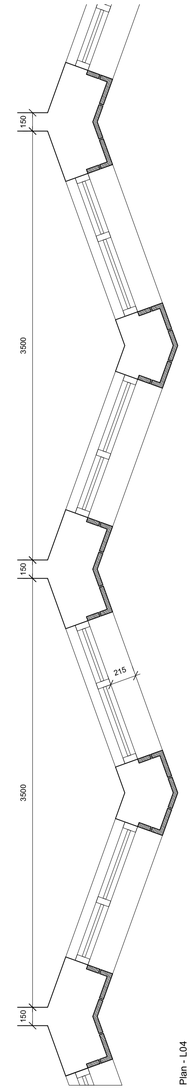

Plan - L04

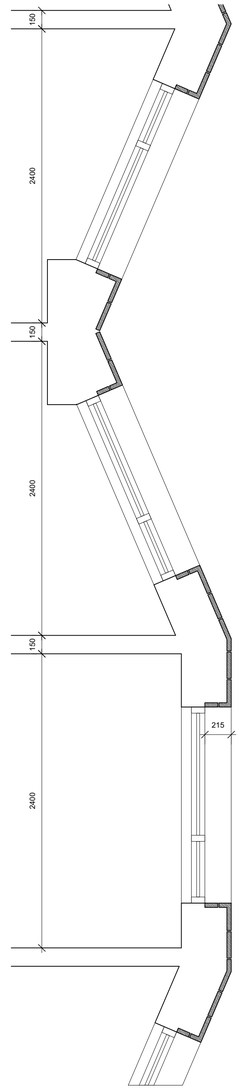


Plan - L00 - 03

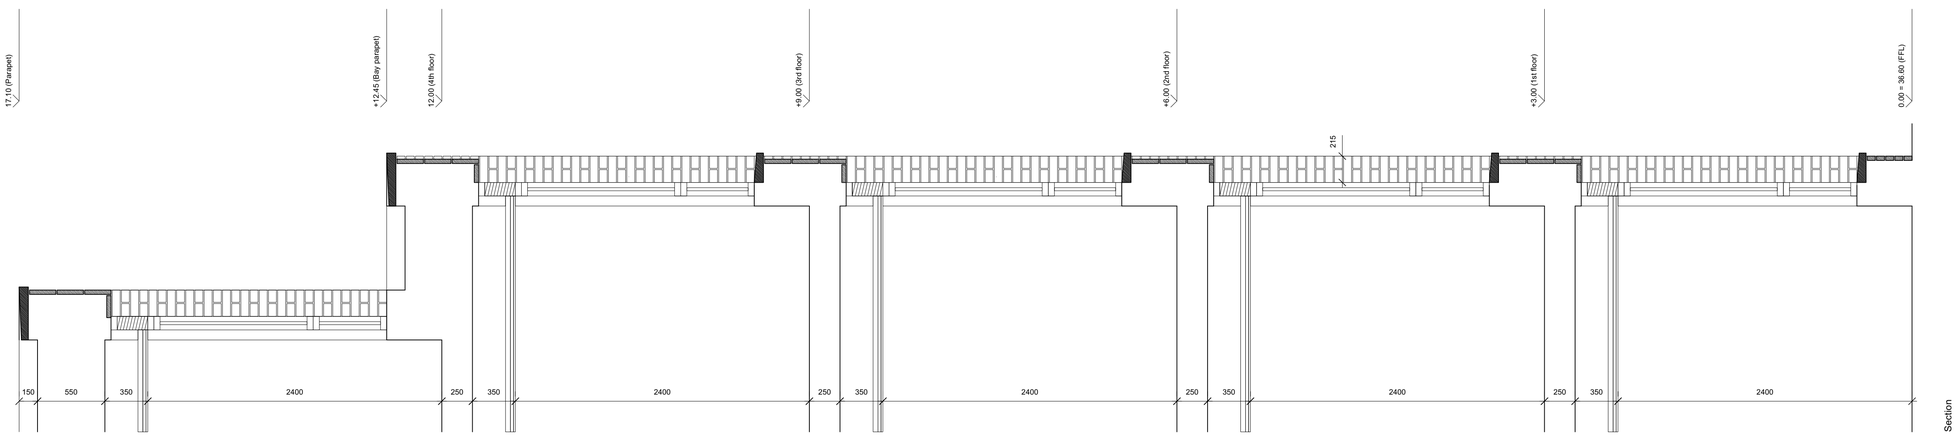

Section

DISCLAIMER:
TODD ARCHITECTS CONFIRM THAT RECIPIENTS CAN ONLY RELY ON APPROVED CONTROLLED DOCUMENT FORMATS IN CONSTRUCTION PROJECTS. CONTROLLED DOCUMENT FORMATS INCLUDE ORIGINAL HARD COPY DRAWINGS ISSUED BY TODD ARCHITECTS, OR UNPRINTED PDF/DWF IMAGES OF DRAWINGS RECEIVED FROM TODD ARCHITECTS. TODD ARCHITECTS CANNOT ENSURE THE ACCURACY OF DRAWINGS, USED IN AN UNCONTROLLED DOCUMENT FORMAT WHICH MAY BE ALTERED OR MISINTERPRETED AS A RESULT OF HUMAN ERROR ON THE PART OF THE RECIPIENT, OR AS A RESULT OF THE INCOMPATIBILITY OF COMPUTER SYSTEMS WHEN OPENING OR PRINTING COMPUTER AIDED DRAWINGS. UNCONTROLLED DOCUMENT FORMATS INCLUDE: COMPUTER AIDED DESIGN FILES, PRINTS WHICH HAVE BEEN CREATED BY THE RECIPIENT FROM NON-CONTROLLED FILE FORMATS, PHOTOCOPIES OF ORIGINAL HARD COPY DRAWINGS FROM TODD ARCHITECTS, DRAFT DRAWINGS SUPPLIED BY TODD ARCHITECTS FOR INFORMATION PURPOSES ONLY. TODD ARCHITECTS ACCEPT NO RESPONSIBILITY FOR ANY LOSS OR DAMAGE ARISING AS A RESULT OF RELIANCE BY THE RECIPIENT OR ANY THIRD PARTY ON UNCONTROLLED DOCUMENT FORMATS, RELIANCE UPON WHICH WILL BE ENTIRELY AT THE RISK OF THE RECIPIENT.

CONTRACTORS ARE RESPONSIBLE FOR THE VERIFICATION OF ALL DIMENSIONS ON SITE AND THE ARCHITECT IS TO BE INFORMED OF ANY DISCREPANCY. DO NOT SCALE FROM THIS DRAWING. USE FIGURED DIMENSIONS ONLY.

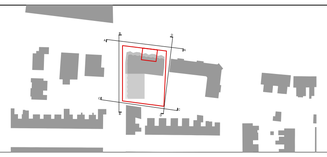

Material key
1. Facing brick - Tone A (Dark red stretcher course)
2. Facing brick - Tone B (Mid red stretcher course)
3. Facing brick - Tone B (Mid red soldier course)
4. Facing brick - Tone C (Light red stretcher course)
5. Facing brick - Tone C (Light red soldier course)
6. PPC aluminium framed windows (Warm grey)
5. PPC aluminium louvre (Warm grey)
6. Cast stone sill / coping

0 250 500 1000 1250mm

Rev no.	Date:	Amendment:	Dwn by:	Ckd by:
P01	25.03.25	Planning issue	WA	SL

TODD ARCHITECTS
5TH FLOOR FOURWAYS HOUSE
HILTON ST, MANCHESTER
M1 2EJ
T +44 (0) 28 9024 5587
E INFO@TODDARCH.CO.UK

Status:	Information
Client:	Cheshire Homes Limited
Date:	25.03.25
Project Name:	Moss Lane East Manchester
Dwn by: / Ckd by:	WA / SL
Drawing Title:	Bay study - Moss Lane East
Scale: / Page:	1:25 / A1
Drawing No: / Revision:	MLE-TOD-30-ZZ-DR-A-30012 / P01

© TODD Architects Ltd All rights reserved