


1 Location Plan
Scale: 1:200


E 05
5007

NOTE :
PLANTERS TYPICALLY MAXIMUM 450MM HIGH
DEPTH BELOW GROUND TO FABRICATORS DRAWINGS
FINISH : RAL 8029 - PEARL COPPER

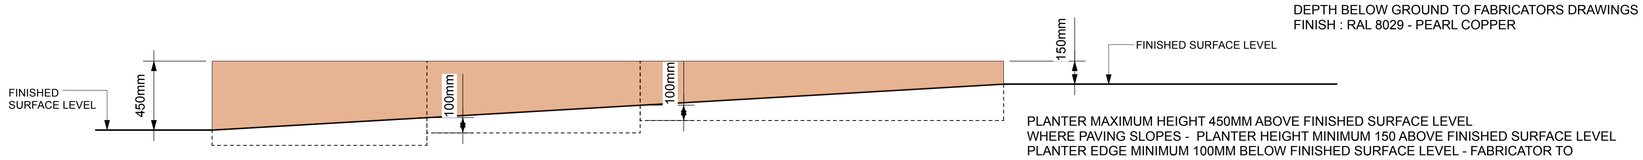


PLANTER MAXIMUM HEIGHT 450MM ABOVE FINISHED SURFACE LEVEL
WHERE PAVING SLOPES - PLANTER HEIGHT MINIMUM 150 ABOVE FINISHED SURFACE LEVEL
PLANTER EDGE MINIMUM 100MM BELOW FINISHED SURFACE LEVEL - FABRICATOR TO DETERMINE

2 Typical Elevation - Tapered
Scale: 1:20

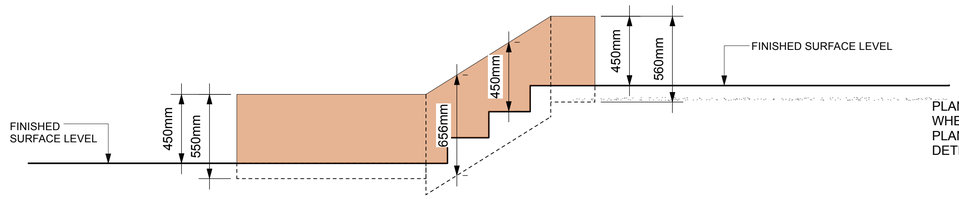



PLANTER MAXIMUM HEIGHT 450MM ABOVE FINISHED SURFACE LEVEL
WHERE PAVING SLOPES - PLANTER HEIGHT MINIMUM 150 ABOVE FINISHED SURFACE LEVEL
PLANTER EDGE MINIMUM 100MM BELOW FINISHED SURFACE LEVEL - FABRICATOR TO DETERMINE

3 Typical Elevation - Steps
Scale: 1:20

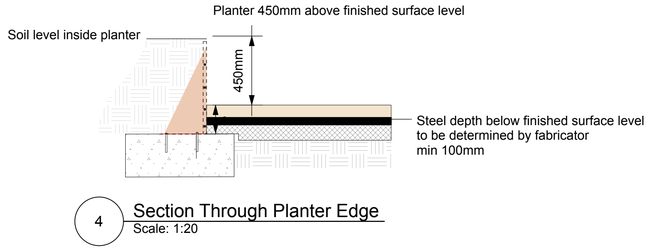

4 Section Through Planter Edge
Scale: 1:20

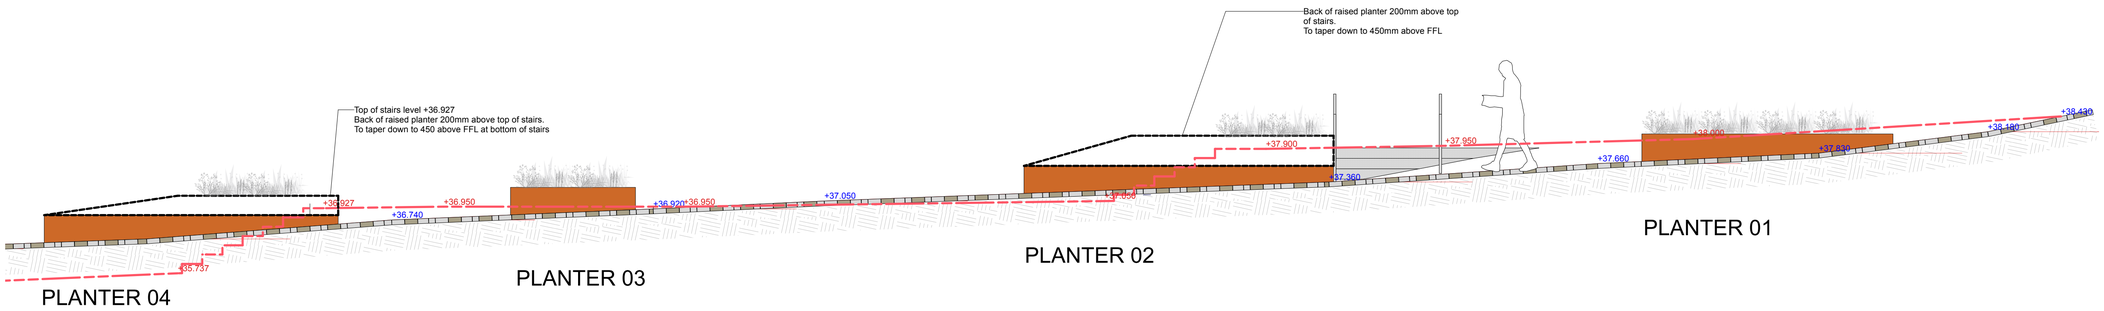

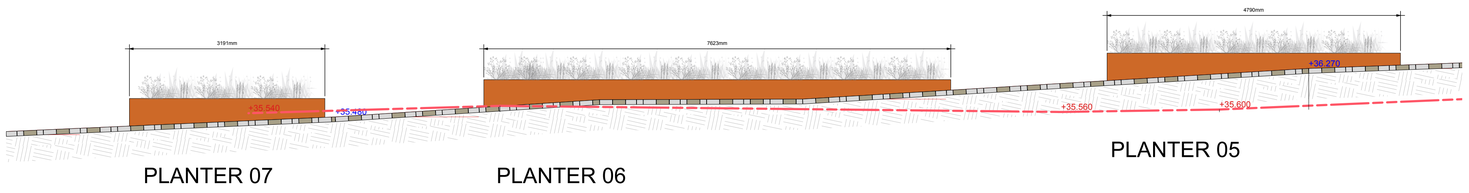

5 Elevation Trinity Way
Scale: 1:50

NOTE :
PLANTER EDGE TO TRINITY WAY TO BE LOCATED ALONG OWNERSHIP BOUNDARY
SEE 1174-WRI-XX-XX-DR-L-0031 KERBS & EDGINGS
DIMENSIONS TO BE VERIFIED ON SITE
DIMENSIONS SUITABLE FOR COSTINGS ONLY

No dimensions are to be scaled from this drawing. All dimensions are to be checked on site.
Area measurements for indicative purposes only.

This drawing is the property of Wright Landscapes Limited. No part of the drawing may be reproduced in any manner without permission from Wright Landscapes Limited.

All Wright Landscapes drawings to read in conjuction with architectual / engineers plans & details.

LOCATION PLAN



Revision	Date	Description	Drawn	Approved
S5-P01	18-03-25	First Issue - For Construction	SB	NW

WRIGHT LANDSCAPES LIMITED

E: info@wrightlandscapes.co.uk
W: www.wrightlandscapes.co.uk
T: 01244 541959

HEAD OFFICE
Pickmere Lane, Pickmere, Knutsford,
WA16 0JL

CLIENT	DOMIS CONSTRUCTION
PROJECT	WATERHOUSE GARDENS
DRAWING TITLE	Planters - Trinity Way Principles PRINCIPLES
DATE	18/03/2025
SCALE	AS NOTED
DRAWN	SB
SIZE	A1
APPROVED	NW
WORKSTAGE	Stage 5
DRAWING NUMBER	1174-WRI-XX-XX-DR-L-5007
SUITABILITY	S5
REVISION	P01

© Wright Landscapes Limited