



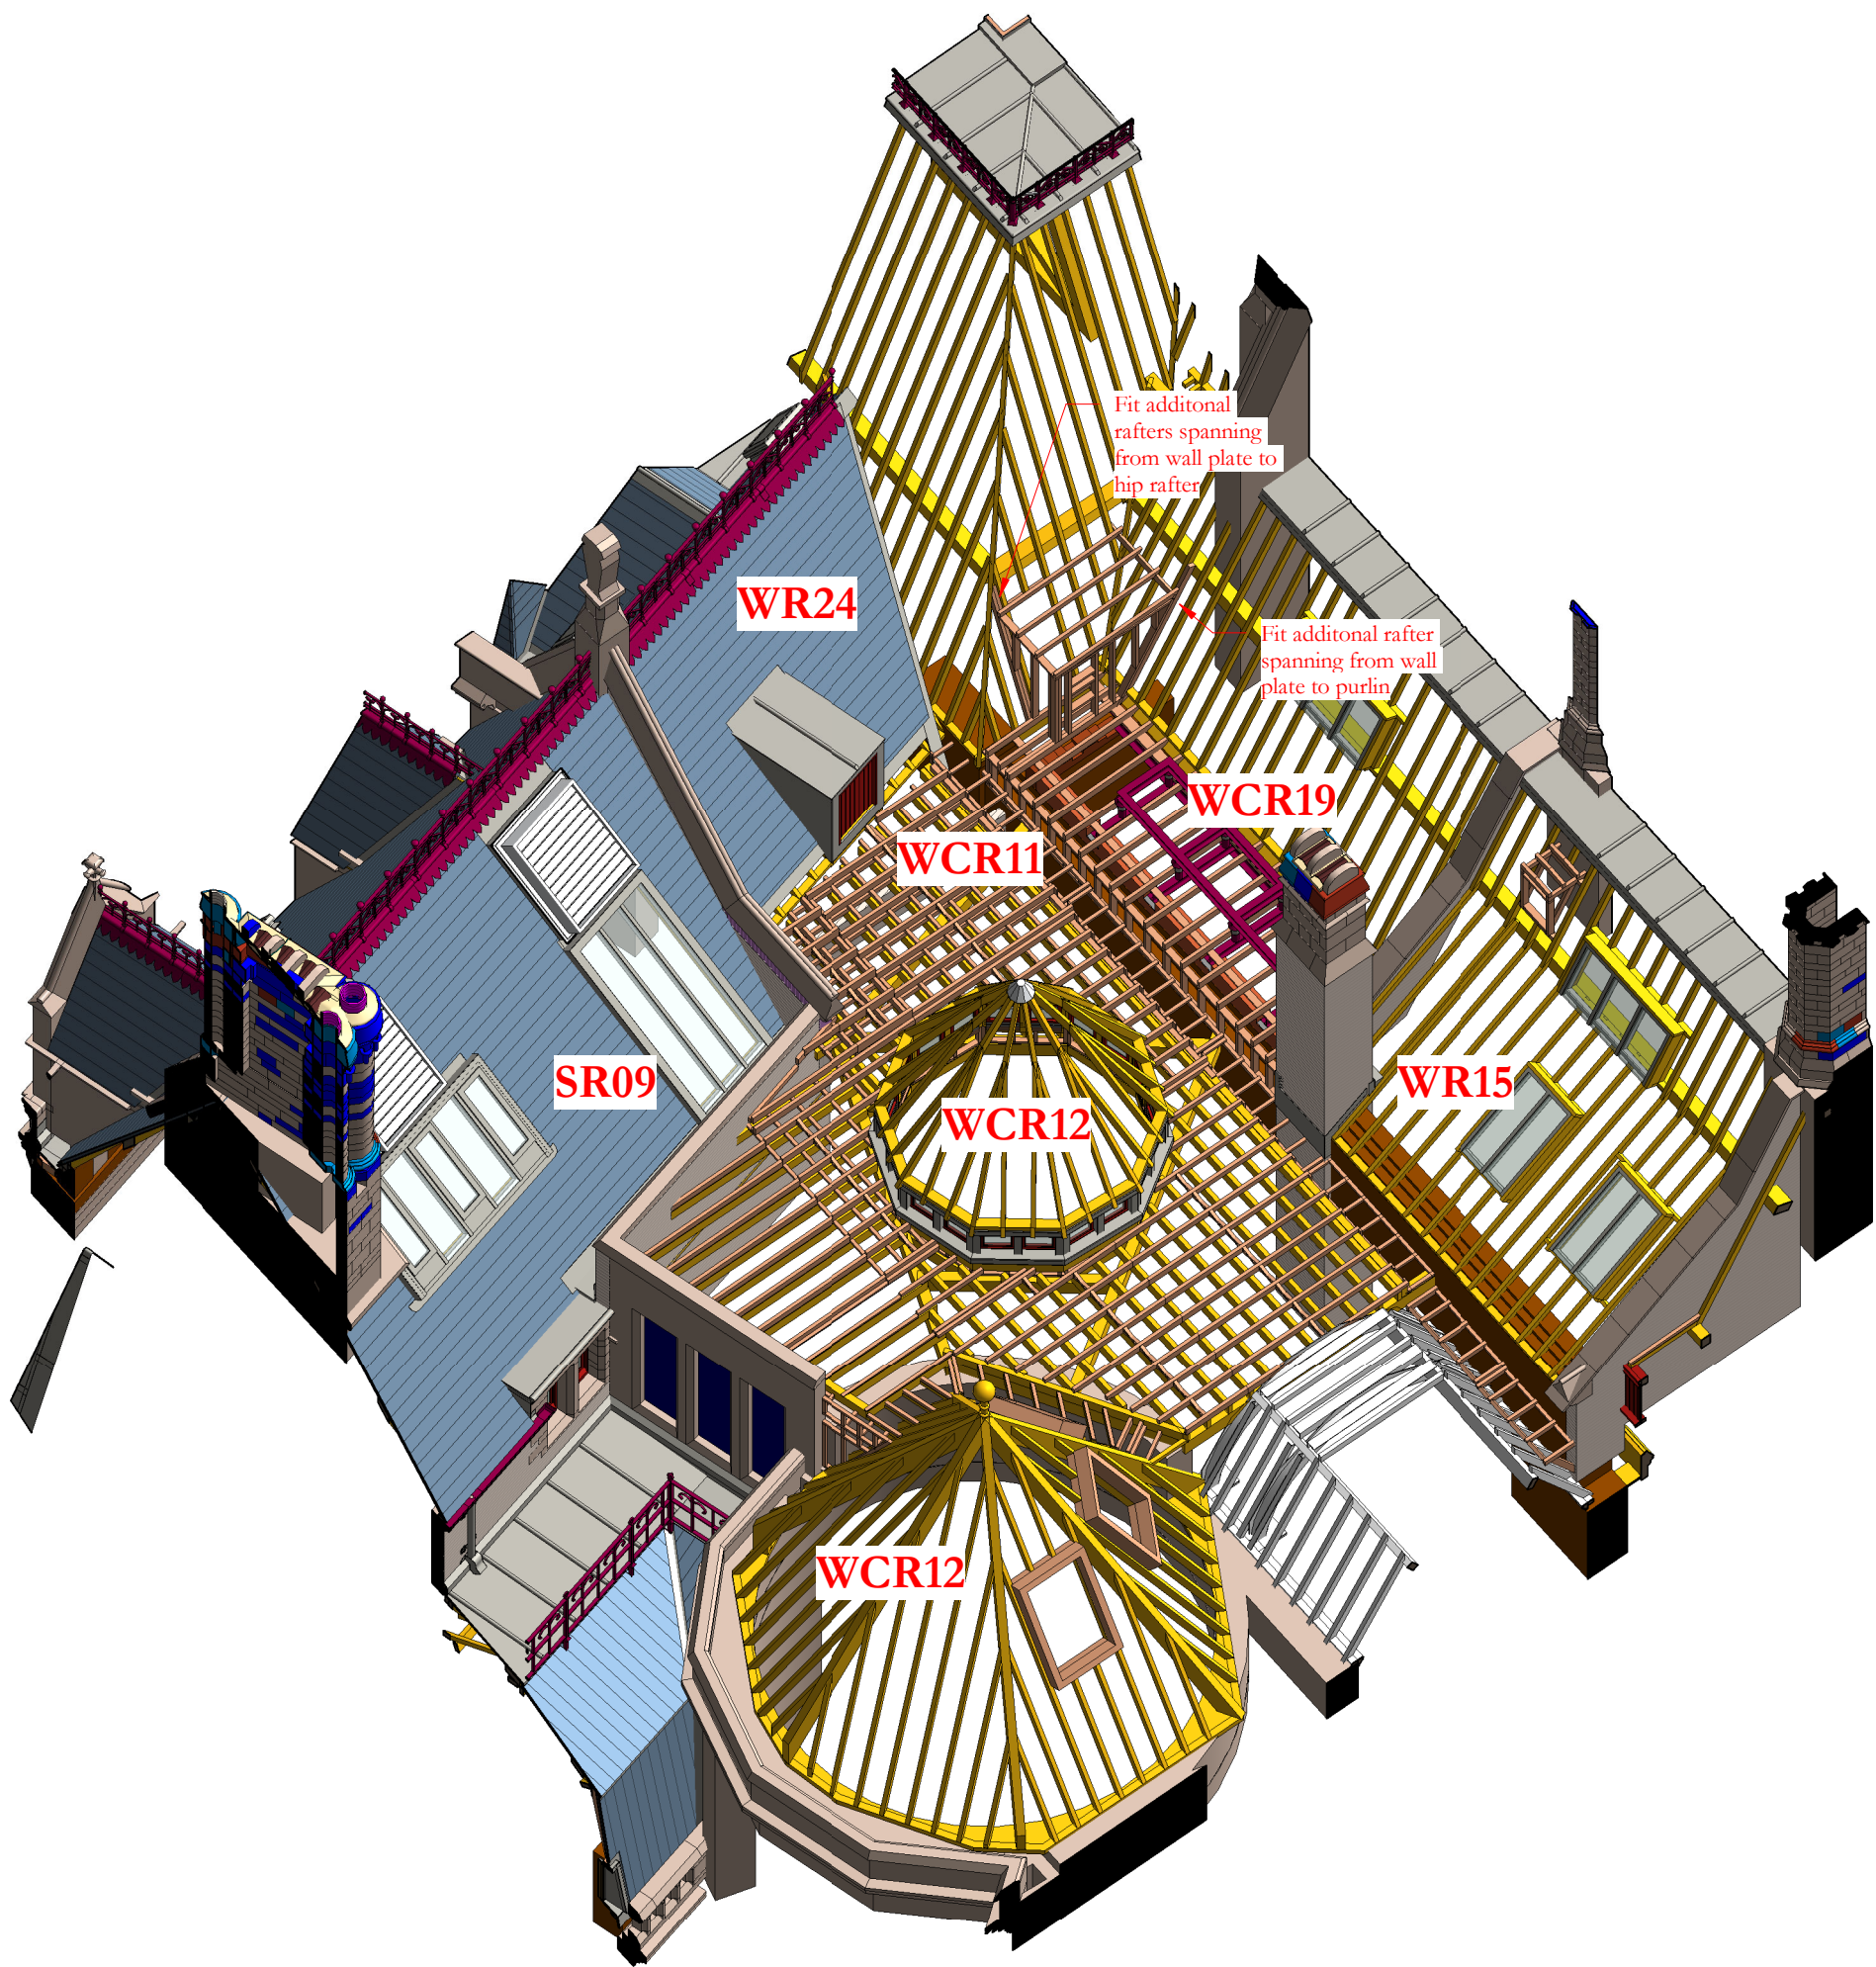



View 1 from north-east

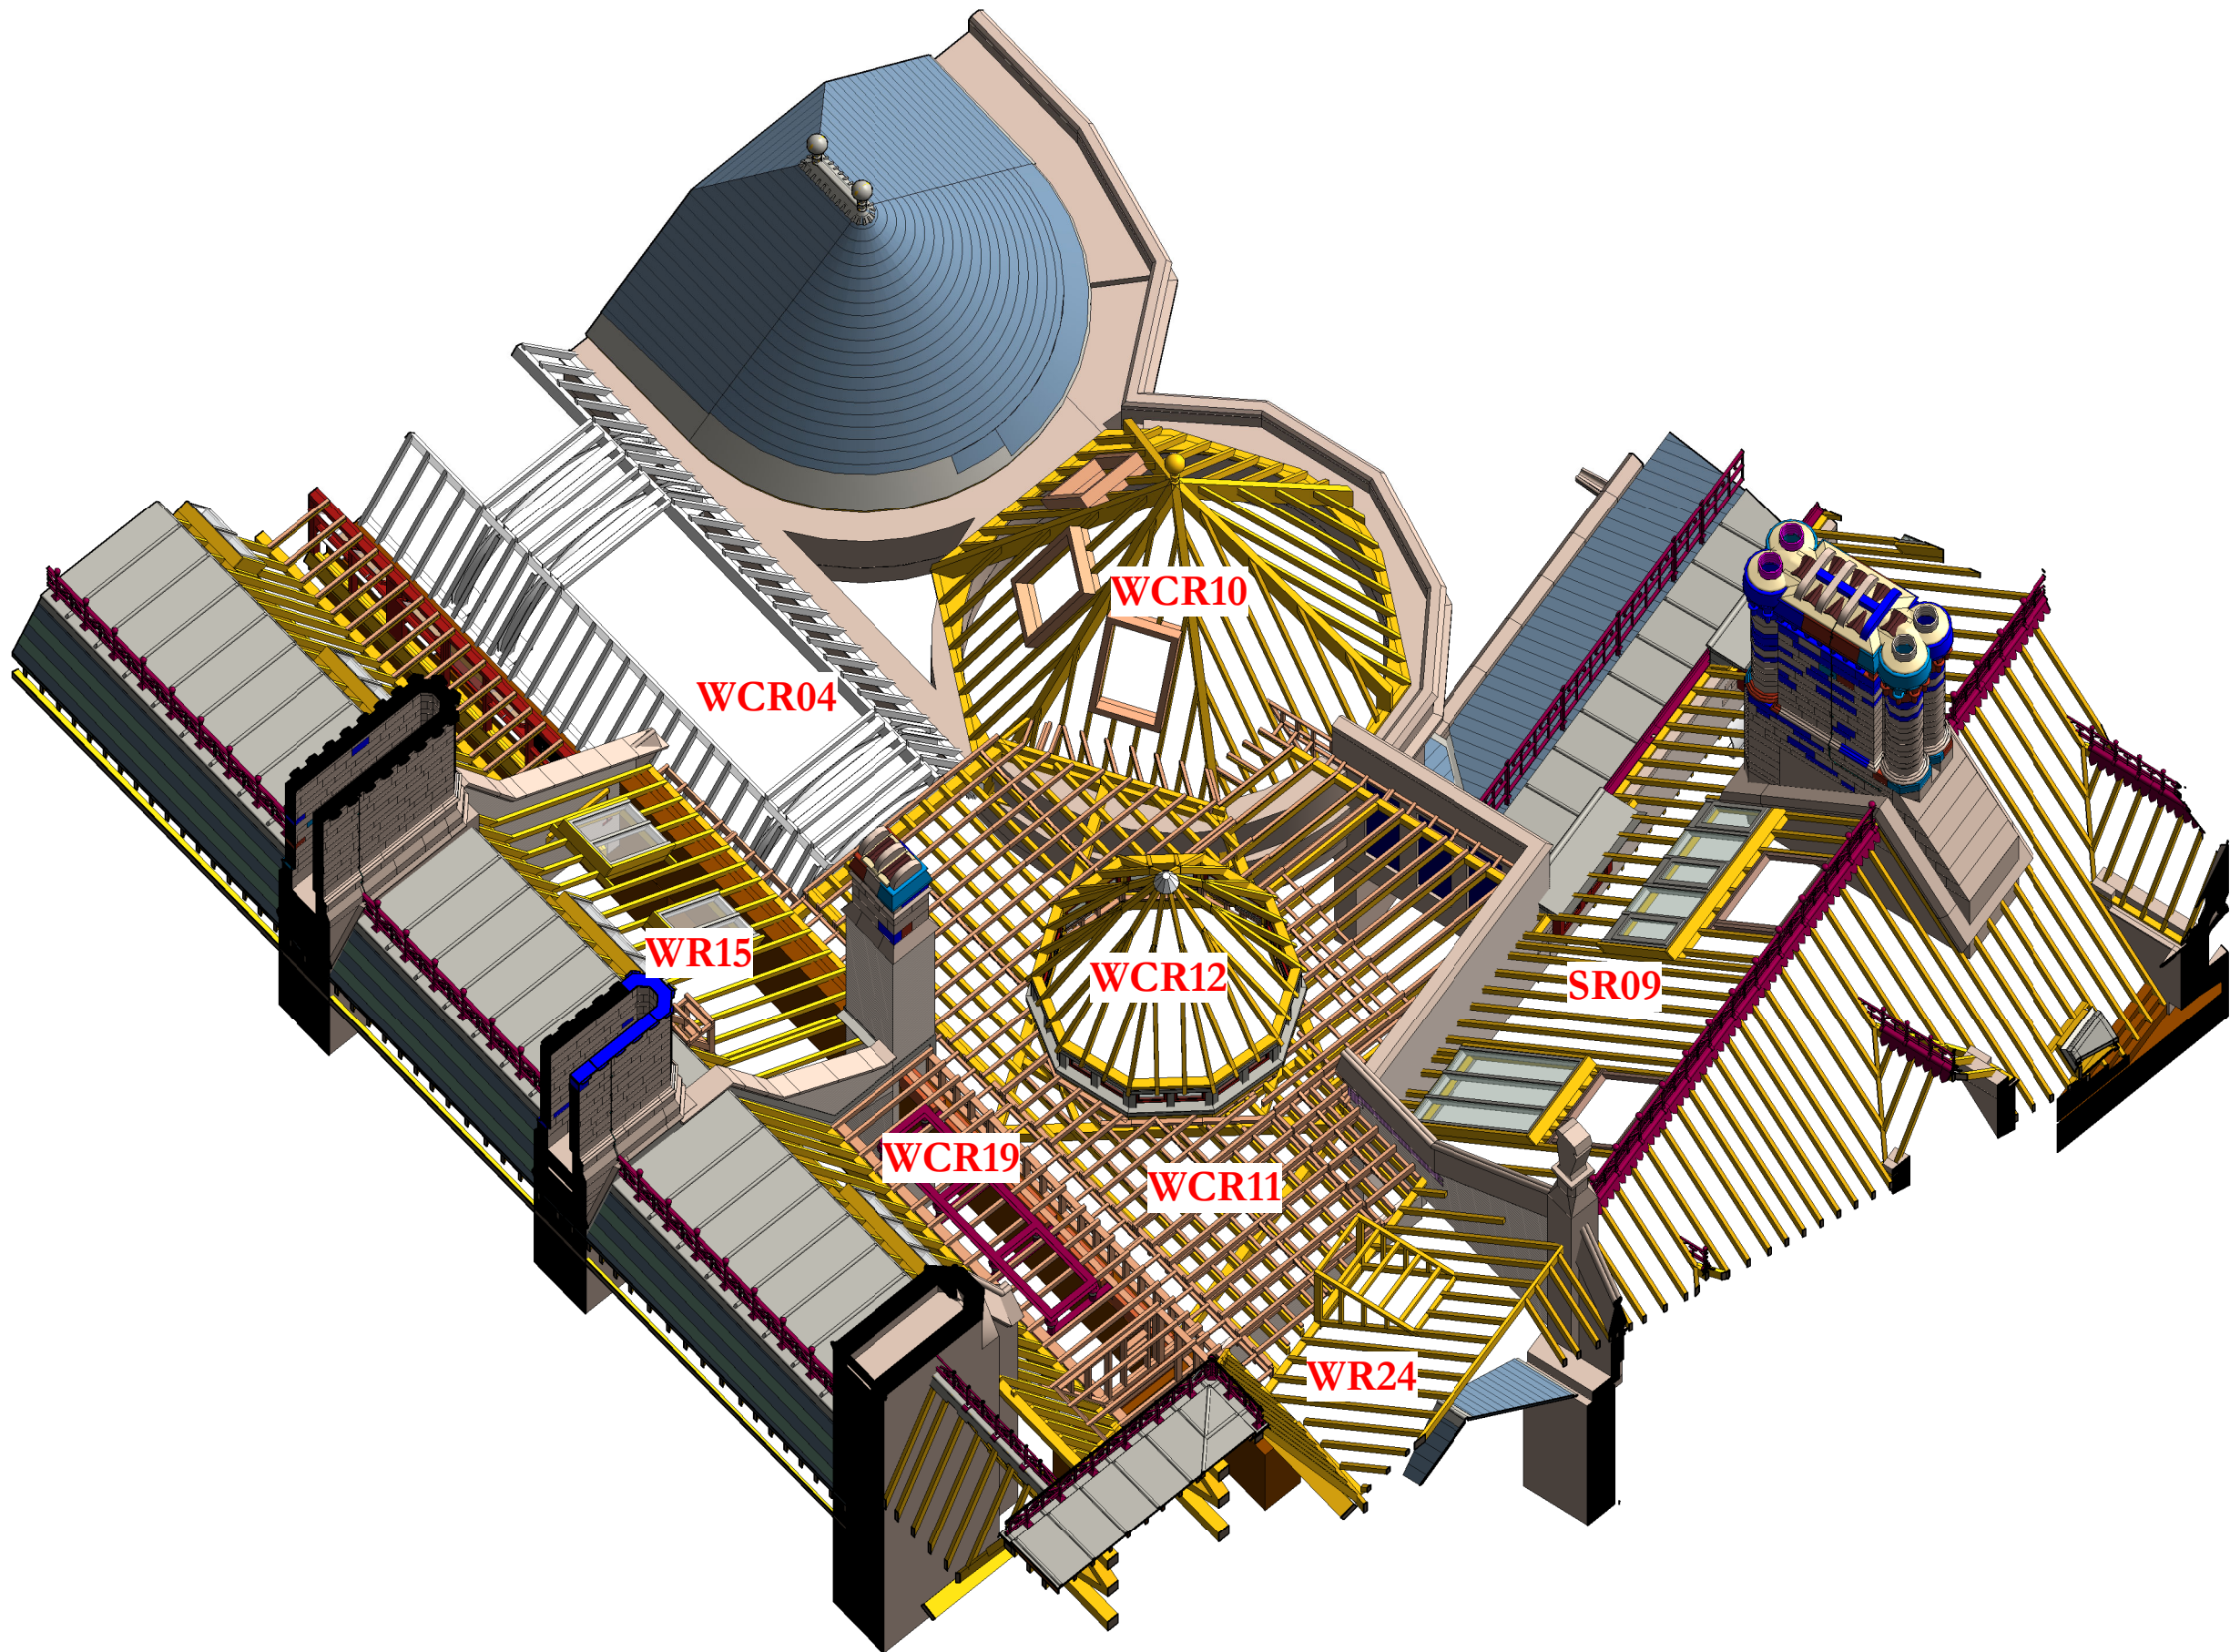


View2 from south-west

Scale Bars to be used as guidance only - refer to sheet size below									
1:100	mm	0	1000	2000	3000	4000	5000	6000	7000
1:200	mm	0	500	1000	1500	2000	2500	3000	3500
1:500	M	0	5	10	15	20	25	30	35
1:1250	M	0	10	20	30	40	50	60	70

Notes:
Drawings are based on survey data and may not accurately represent what is physically present.
Do not scale from this drawing. All dimensions are to be verified on site before proceeding with the work.
All dimensions are in millimeters unless noted otherwise.
Purcell shall be notified in writing of any discrepancies.

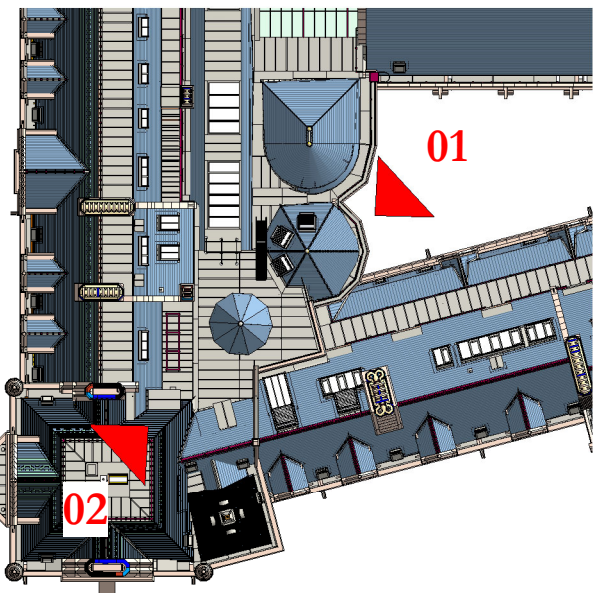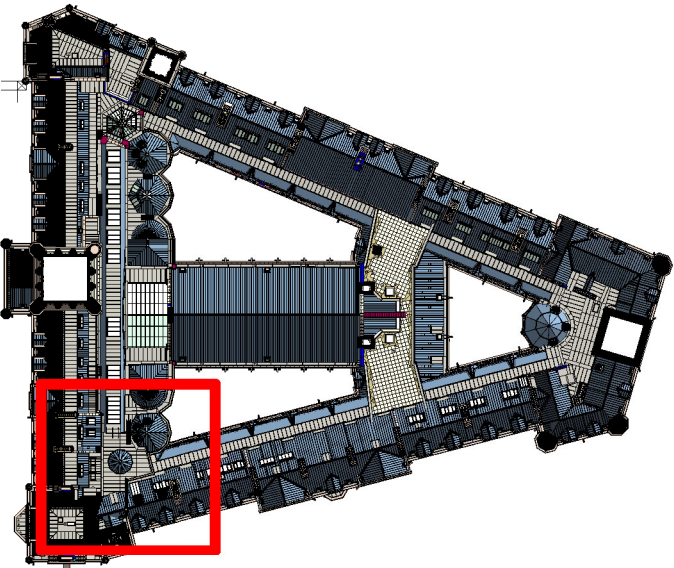

KEY

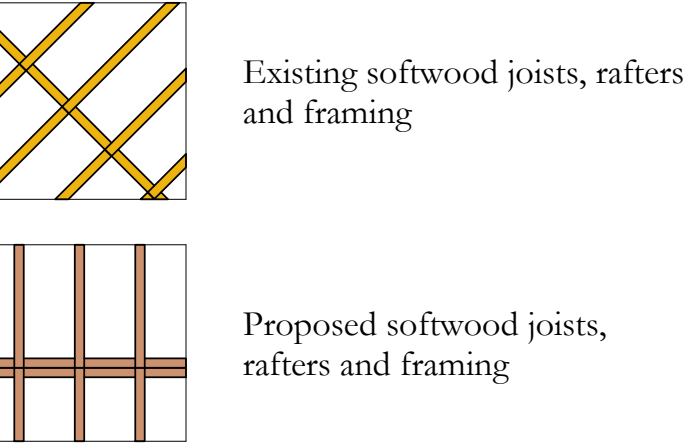

Joist Key
1 : 20

Revision 2: Refer to revision notes on drawings 4420 Revision 02 and 4429 Revision 02 for summary of changes to new roof structure

Revision 1: New roof structure re-configured following review of existing structure and all proposed levels amended. Status changed to construction

02	27/04/2023	JC	GR	See note in revision cloud
01	13/01/2023	JC	GR	See note in revision cloud
-	05/02/2021	GR	TK	First Issue
ISSUE	DATE	APPROVED	DRAWN	DESCRIPTION



Project Office, Town Hall, MANCHESTER M60 2L1
+44 (0) 7970 097 432
www.purcelluk.com

PROJECT STATUS	RIBA Stage 5
CLIENT	Manchester City Council
PROJECT	Our Town Hall
DRAWING TITLE	Roof WCR11 Proposed new timber roof structure 3d views
SIZE & SCALE	A1:As indicated
DRAWING STATUS	S4 Construction

JOB NUMBER 236959

DRAWING NO. REV

OTH-PUR-TH-RF-DWG-A-4421 02