



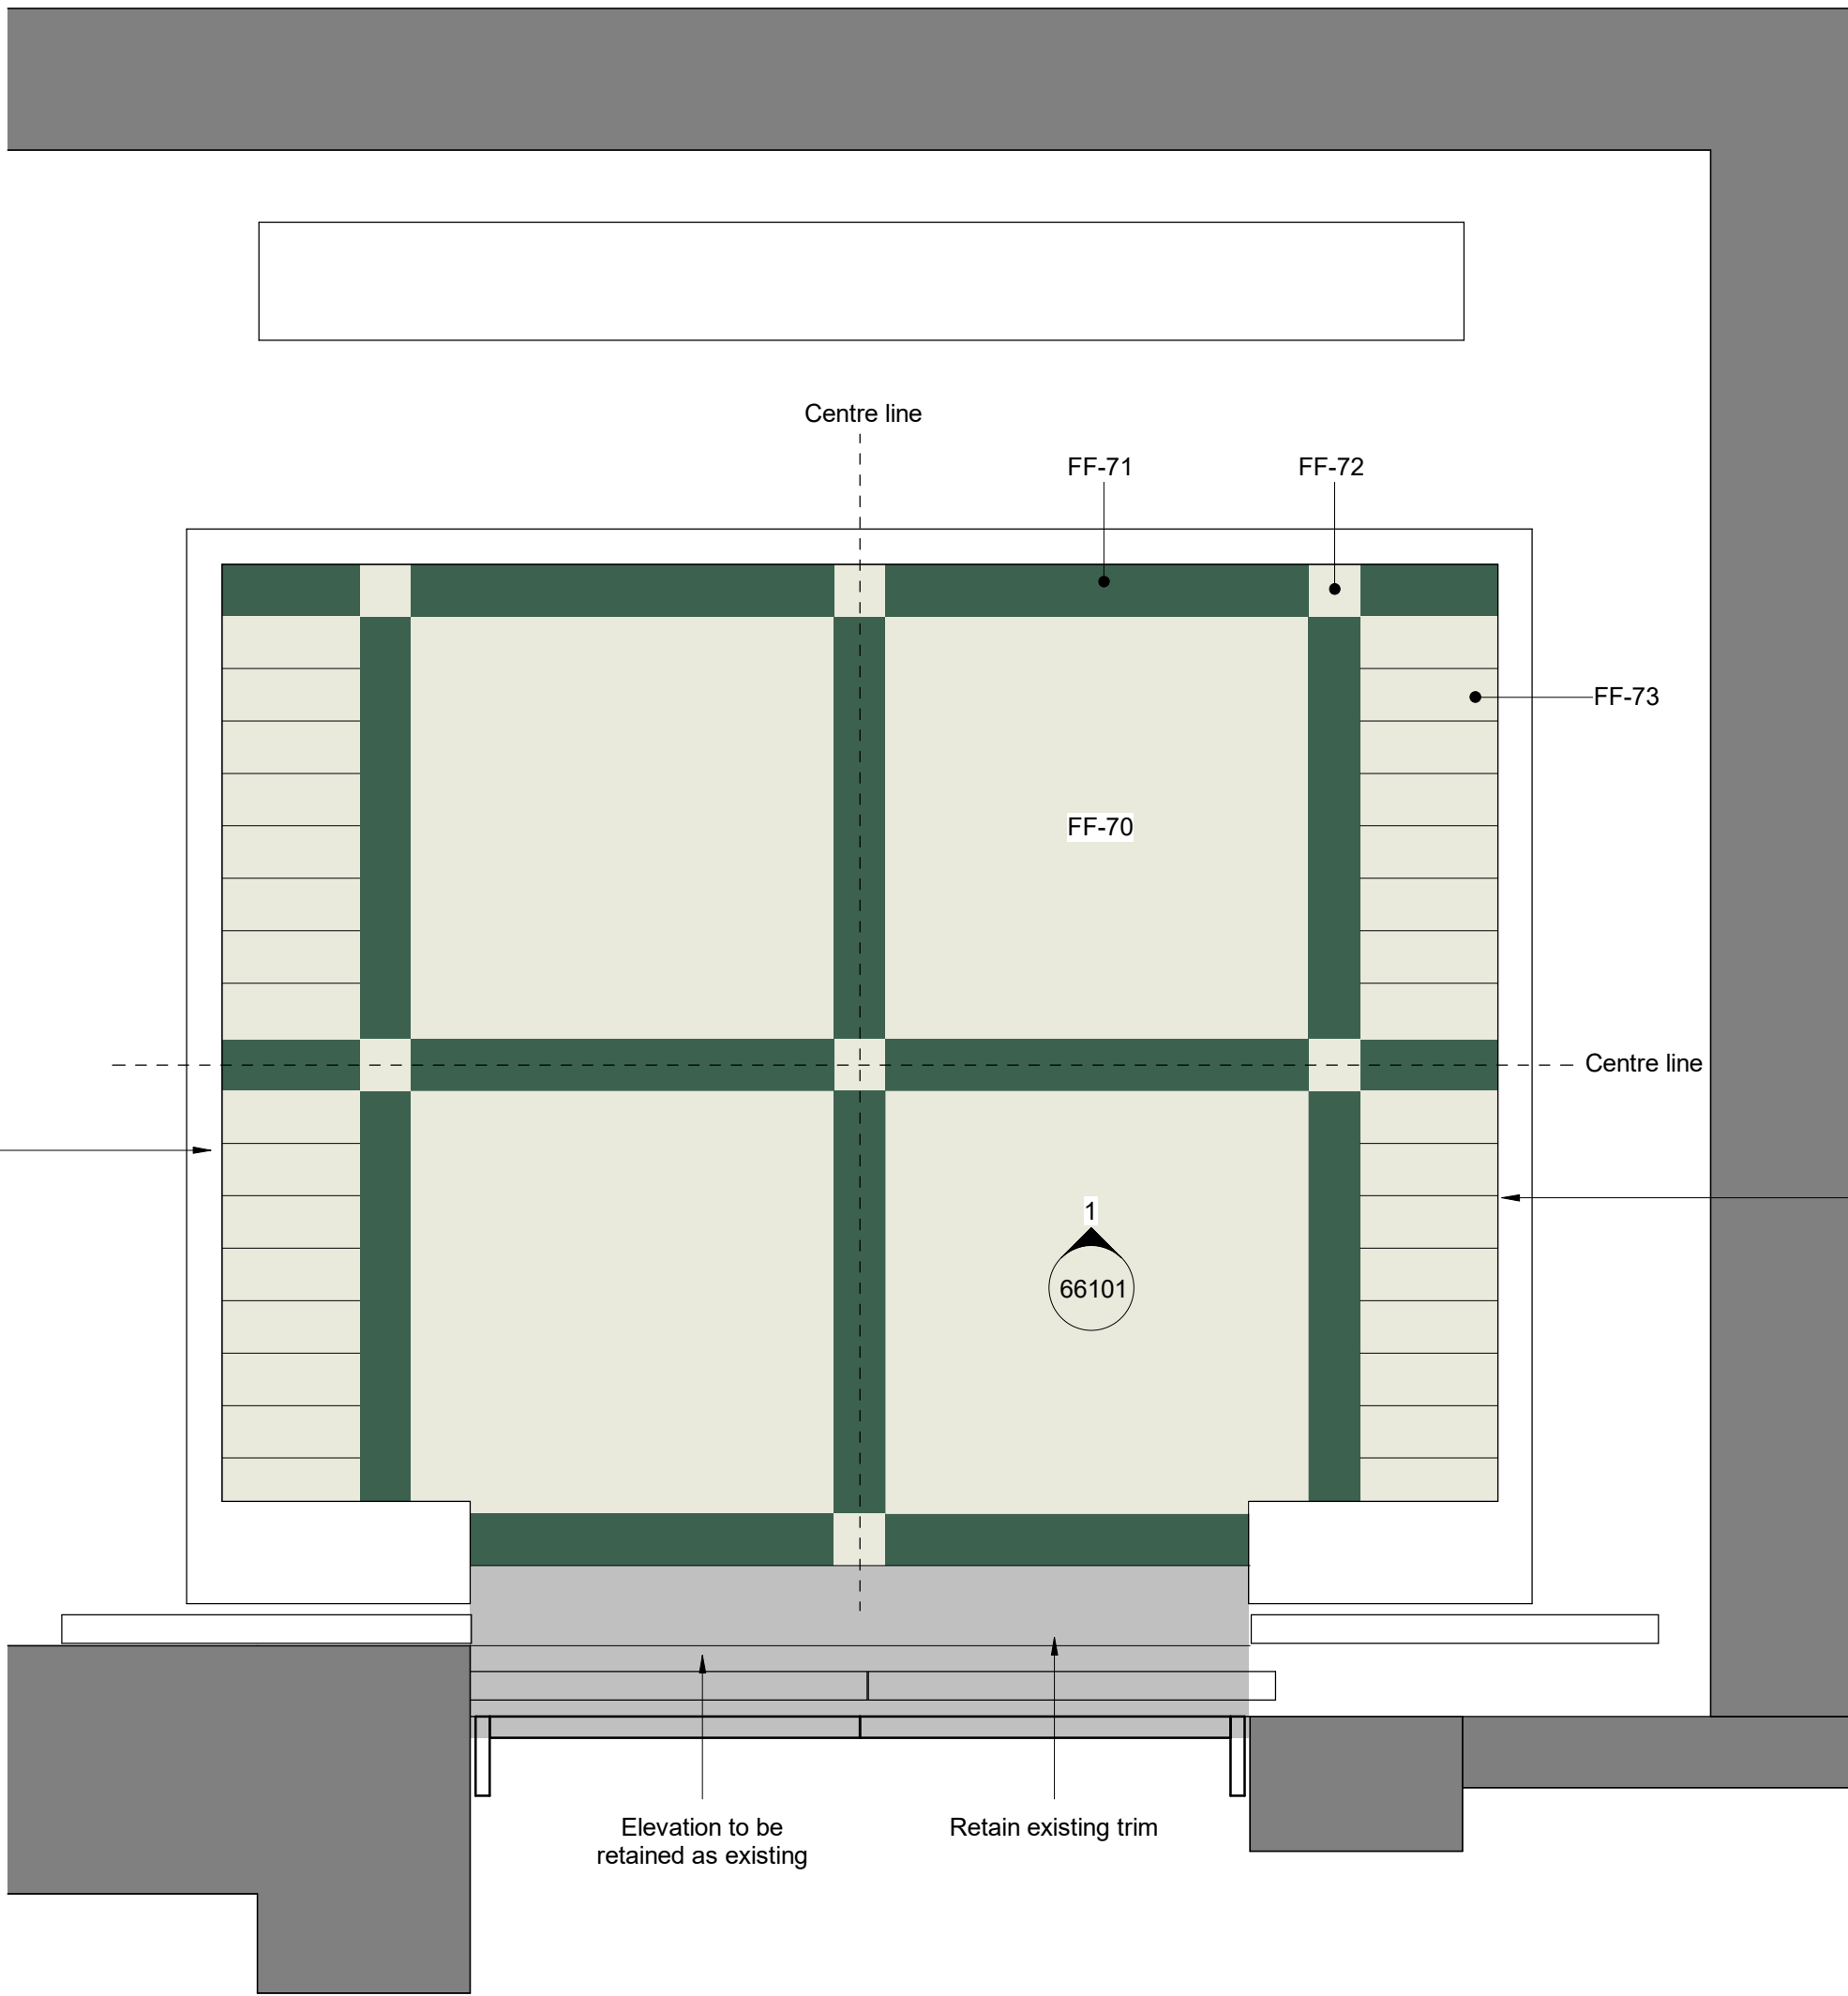

Typical Lift Car Flooring
1 : 10

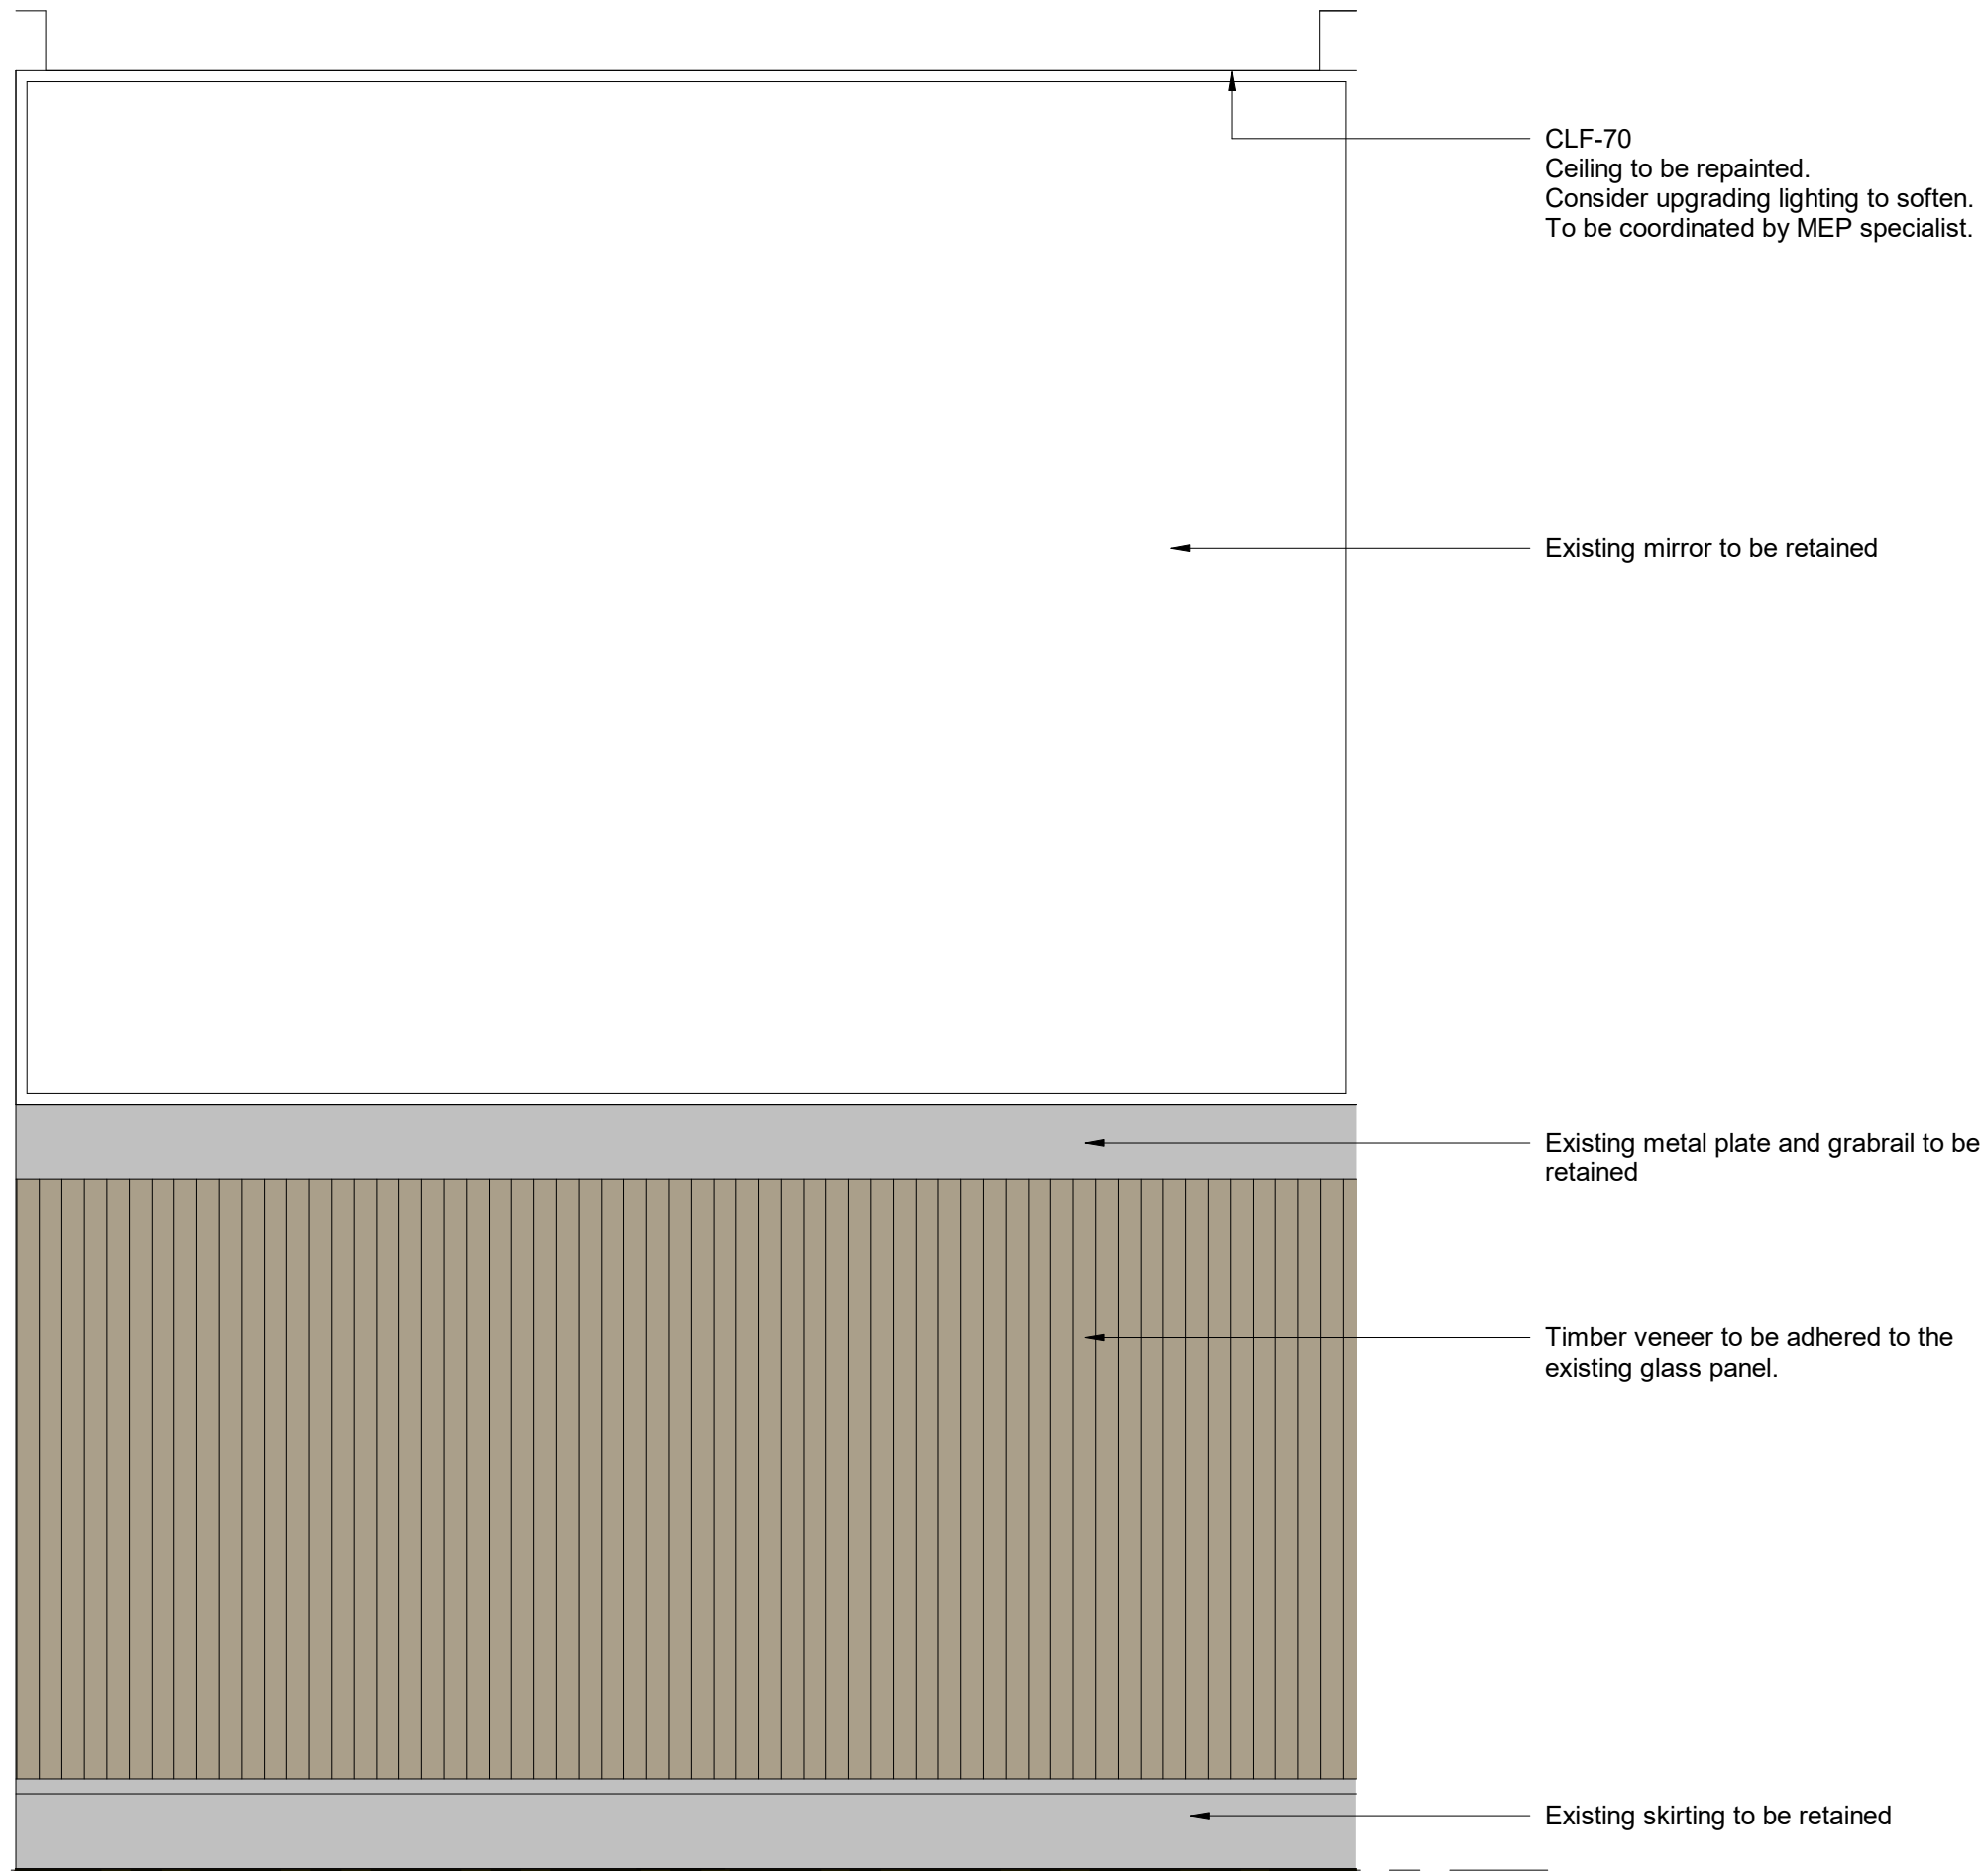

Typical Lift Car Main Elevation
1 : 10

Notes

Do not scale from this drawing.

All dimensions are to be checked prior to construction and any discrepancies are to be identified to the Architect.

Copyright reserved.

Floor Finishes Legend

Type	Description
Basement Floor Finishes	
FF-EX	Existing Floor Finishes Retained
FF-50	Painted Floor
FF-51	Tile Finish PTV+36
FF-52	Tile Finish PTV+40 barefoot shod
FF-53	Screed & Floor Paint
Ground Floor Finishes	
FF-EX	Existing Floor Finishes Retained
FF-01	Feature Tile Finish PTV+36
FF-02	Tile Finish PTV+36
FF-03	Primary Entrance Matting
FF-04	Secondary Entrance Matting
FF-05	Feature Floor TBC
Lift Car Floor Finishes	
FF-70	Tile Finish Type 1
FF-71	Tile Finish Type 2
FF-72	Tile Finish Type 3
FF-73	Tile Finish Type 4

For type descriptions refer to drawing;
FF&E Specifications
All types subject to final client sign-off and review with fire & acoustic strategies

P0102/05/25For Information

Revisions

PurposeFor InformationStatus CodeS2

Client

Priory Manchester Ltd

Project

82 King Street Manchester

Title

Typical Lift Car Details

Scale	Size	Date	Drawn	Checked
As indicated	A1	02/05/25	JK	NS

3DReid

www.3DReid.com

ArchitectureInteriorsMasterplanning

Drawing No.	Rev.
2500009-3DR-ZZ-XX-DR-I-66101	P01

Time Stamp: 02/05/2025 19:03:48