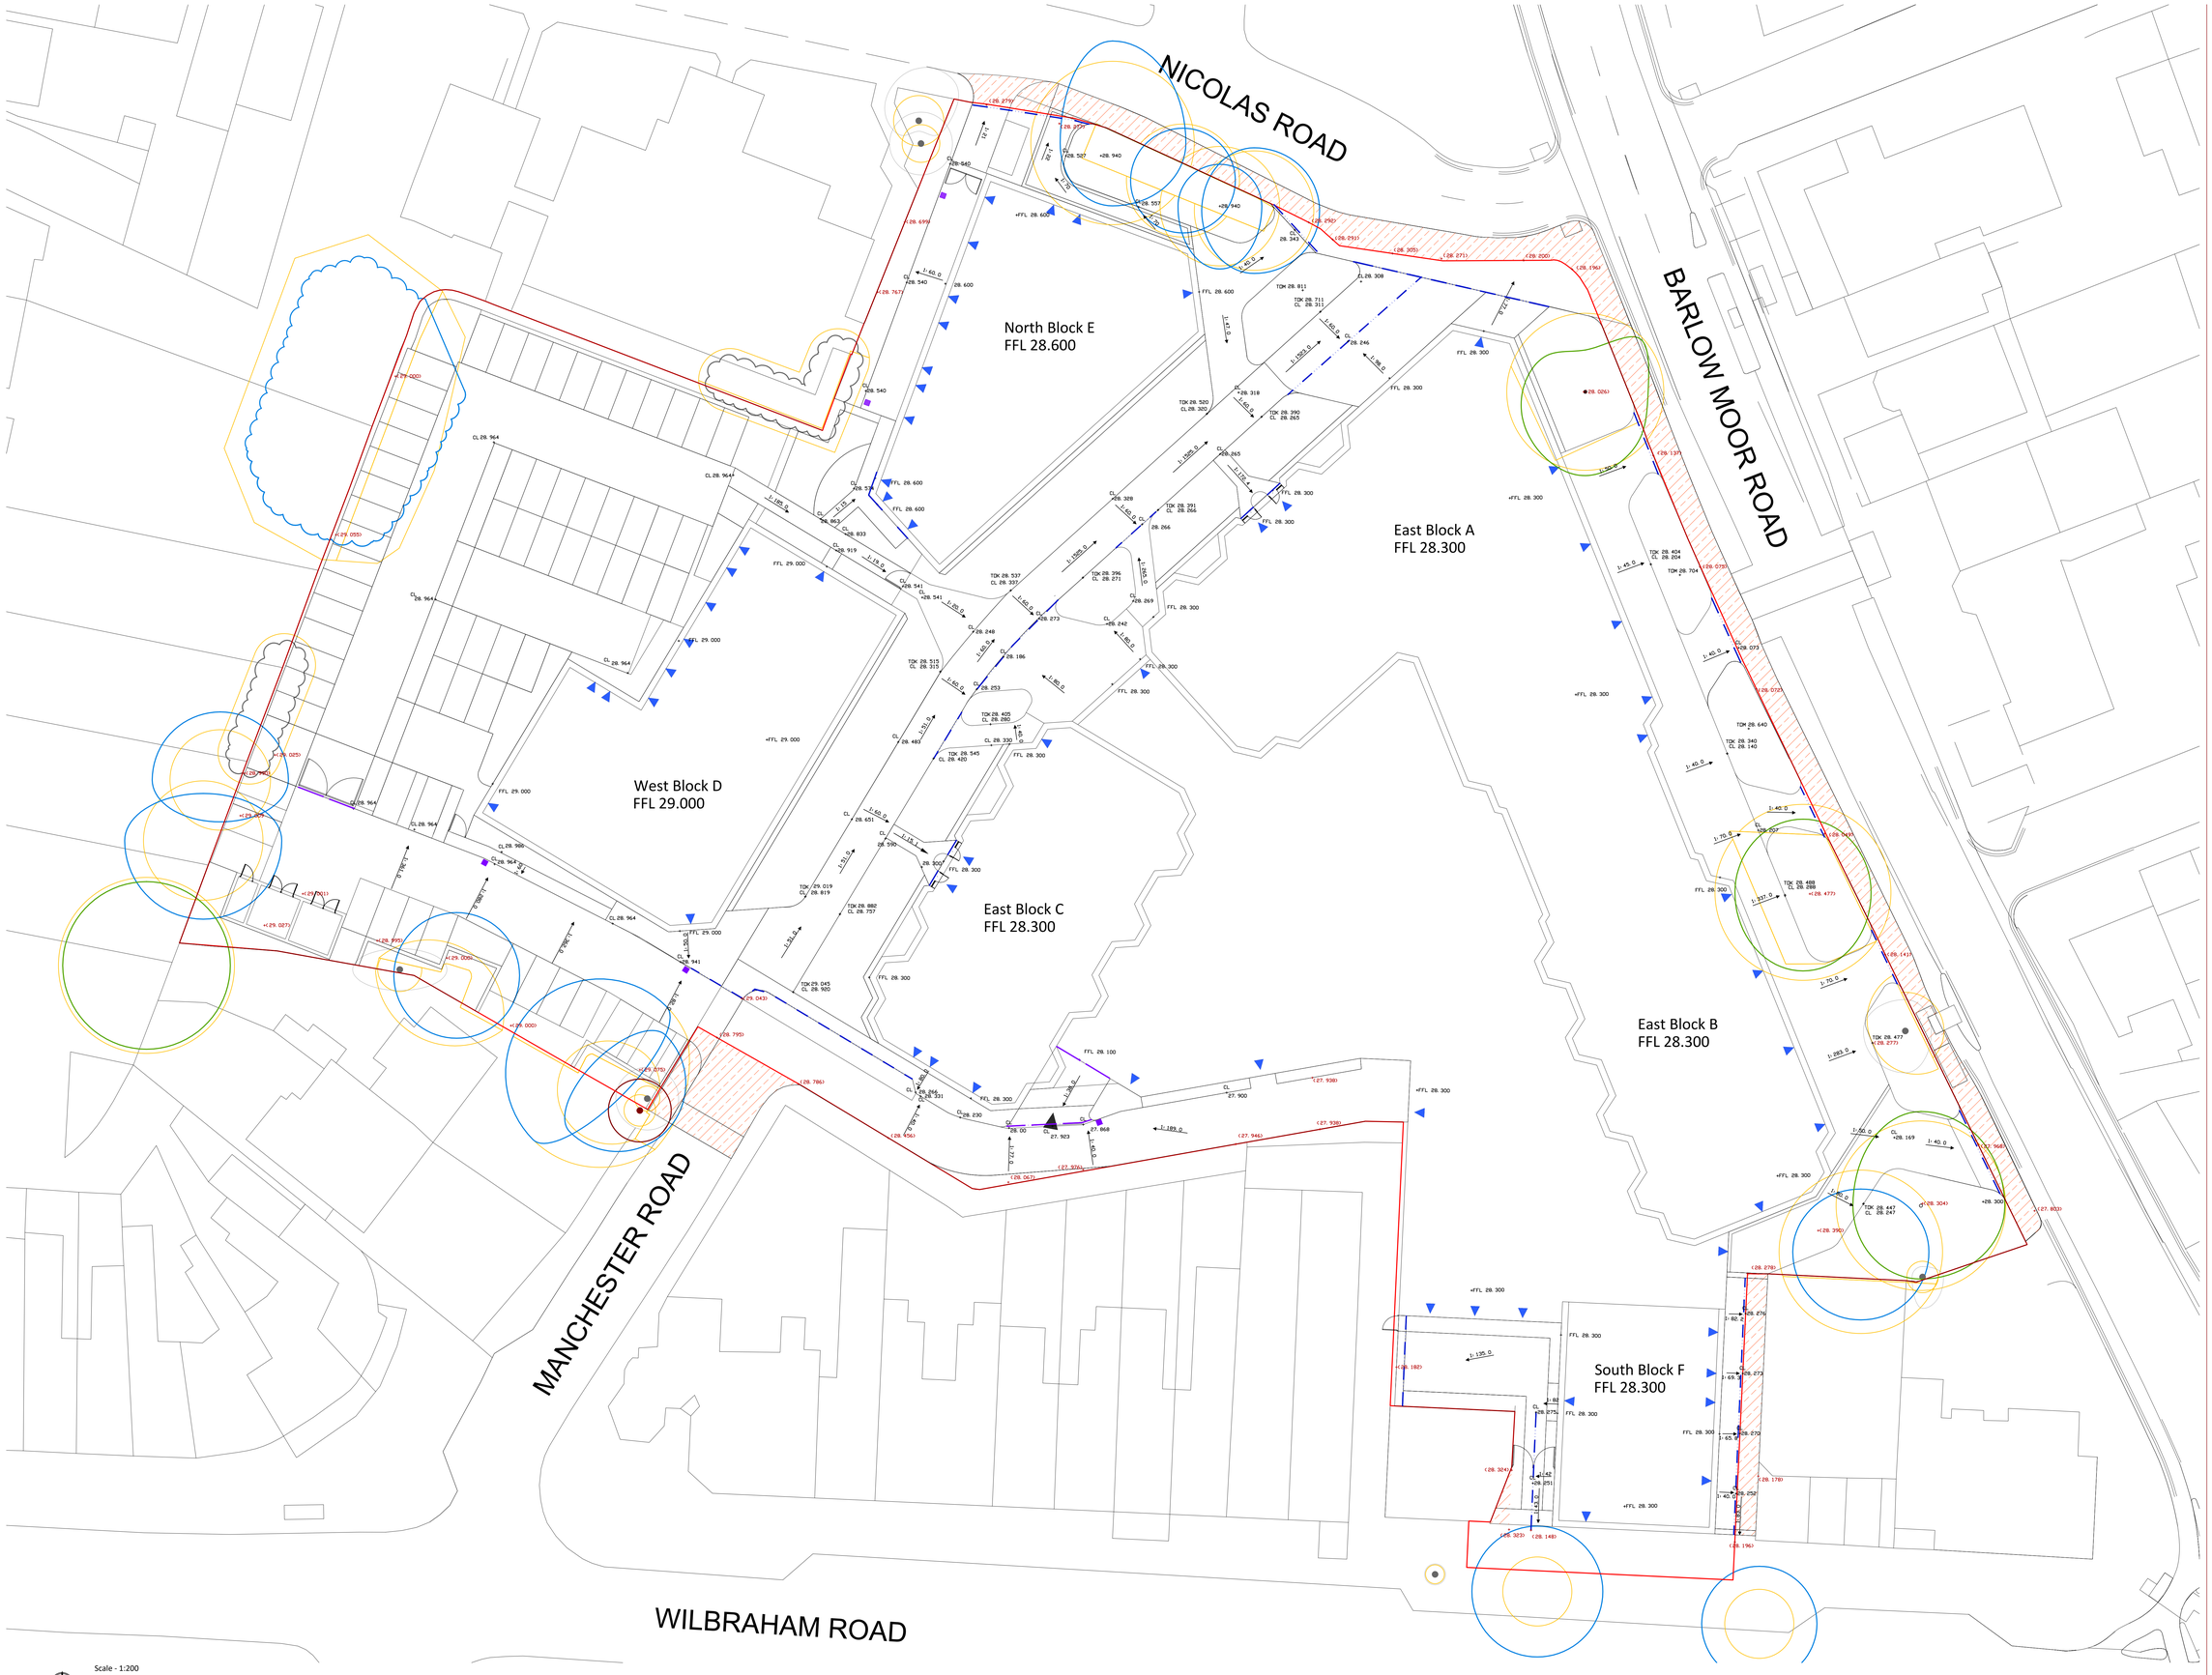

Scale - 1:200

0m 2 4 6 8 10m 20m

Landscape Architecture
Landscape Assessment
Masterplanning
Urban Design
Expert Witness

RANDALL THORP

Beehive Lofts, Beehive Mill, Jersey St, Ancoats, Manchester, M4 6JG
0161 228 7721 mail@randallthorp.co.uk www.randallthorp.co.uk

Key

- Application red line boundary
- Indicative works outside the boundary - detailS TBC
- Existing Levels (+28. 434)
- Proposed Levels (CL +28. 113)
- Proposed Top of Kerb/Planter (+TOK 28. 488)
- Falls & Gradients (1: 45. 0)
- Top of Mound (TOM 28. 640)
- Slot Drains
- Channel Drains
- Gully Drains
- Existing retained tree (RPA Zones)
- Thresholds

PJ LIVESEY

Chorlton Precinct, Manchester

Landscape Levels and Drainage (Ground Floor)

Drwg No: 1062-22A
Drawn by: LN
Rev by: LN
QM Status: Checked
Scale: 1:200@A0

Date: 27-11-2024
Checker: LC
Rev checker: LS
Product Status: Issue