



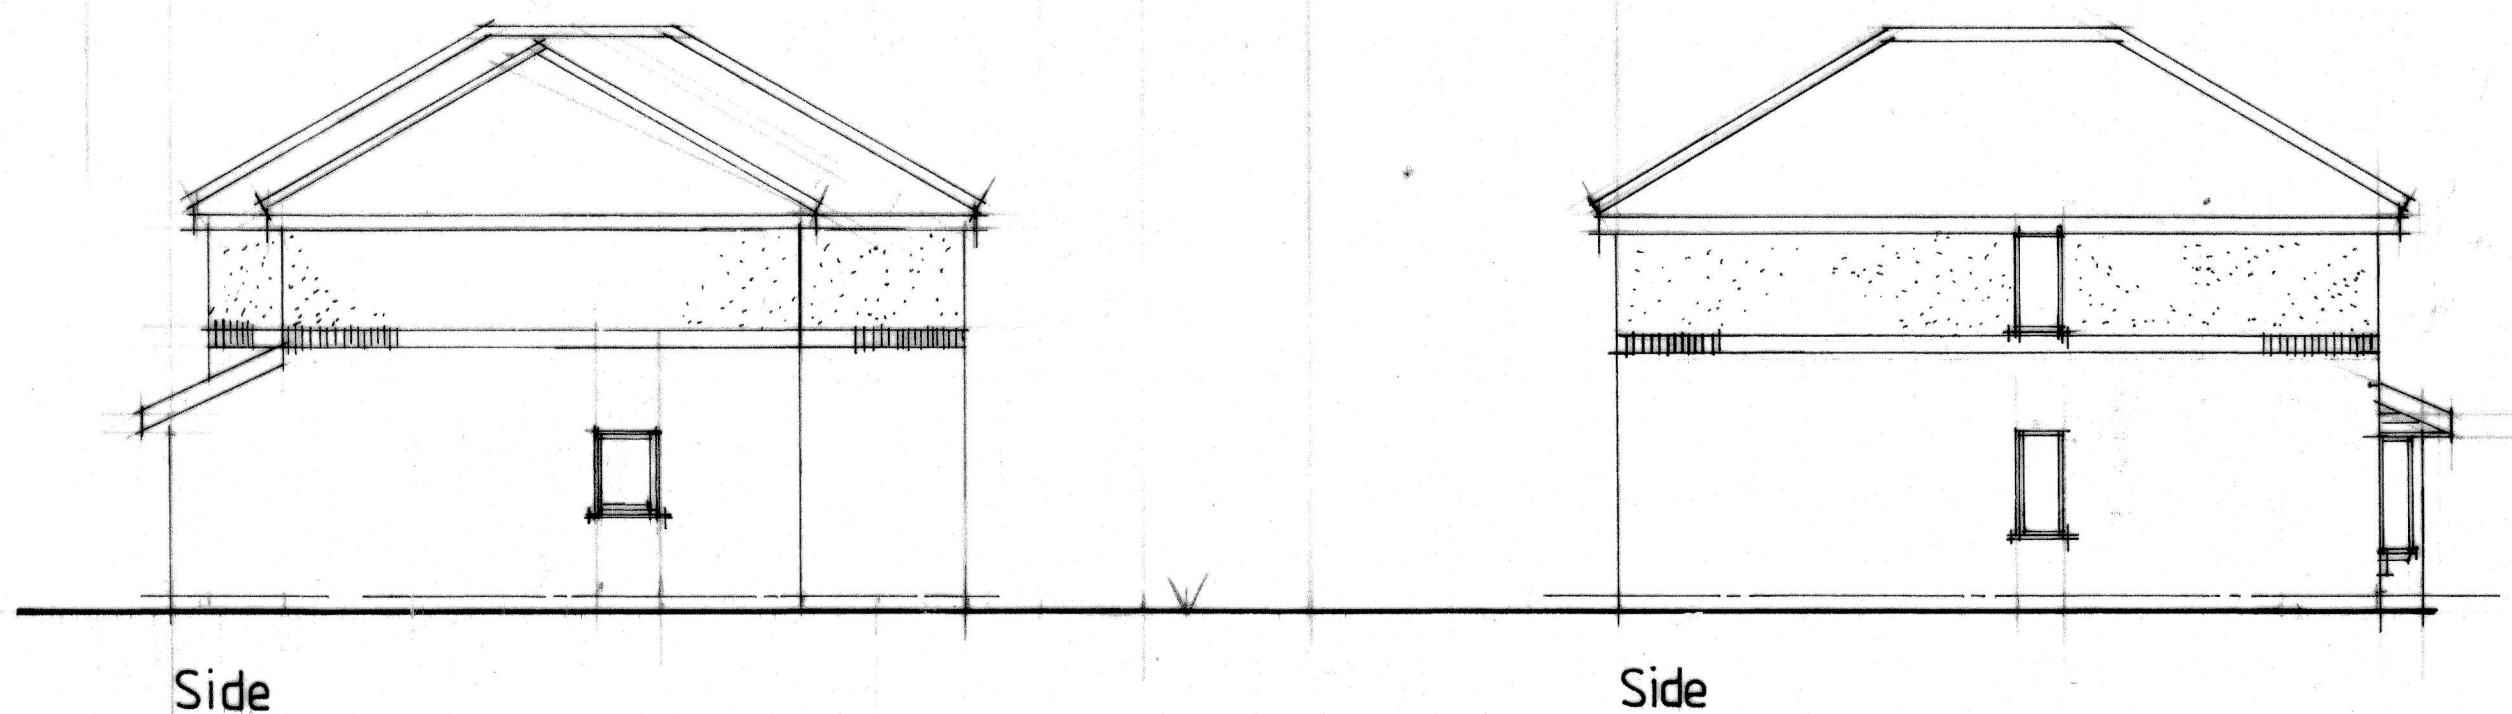

Scale Bars

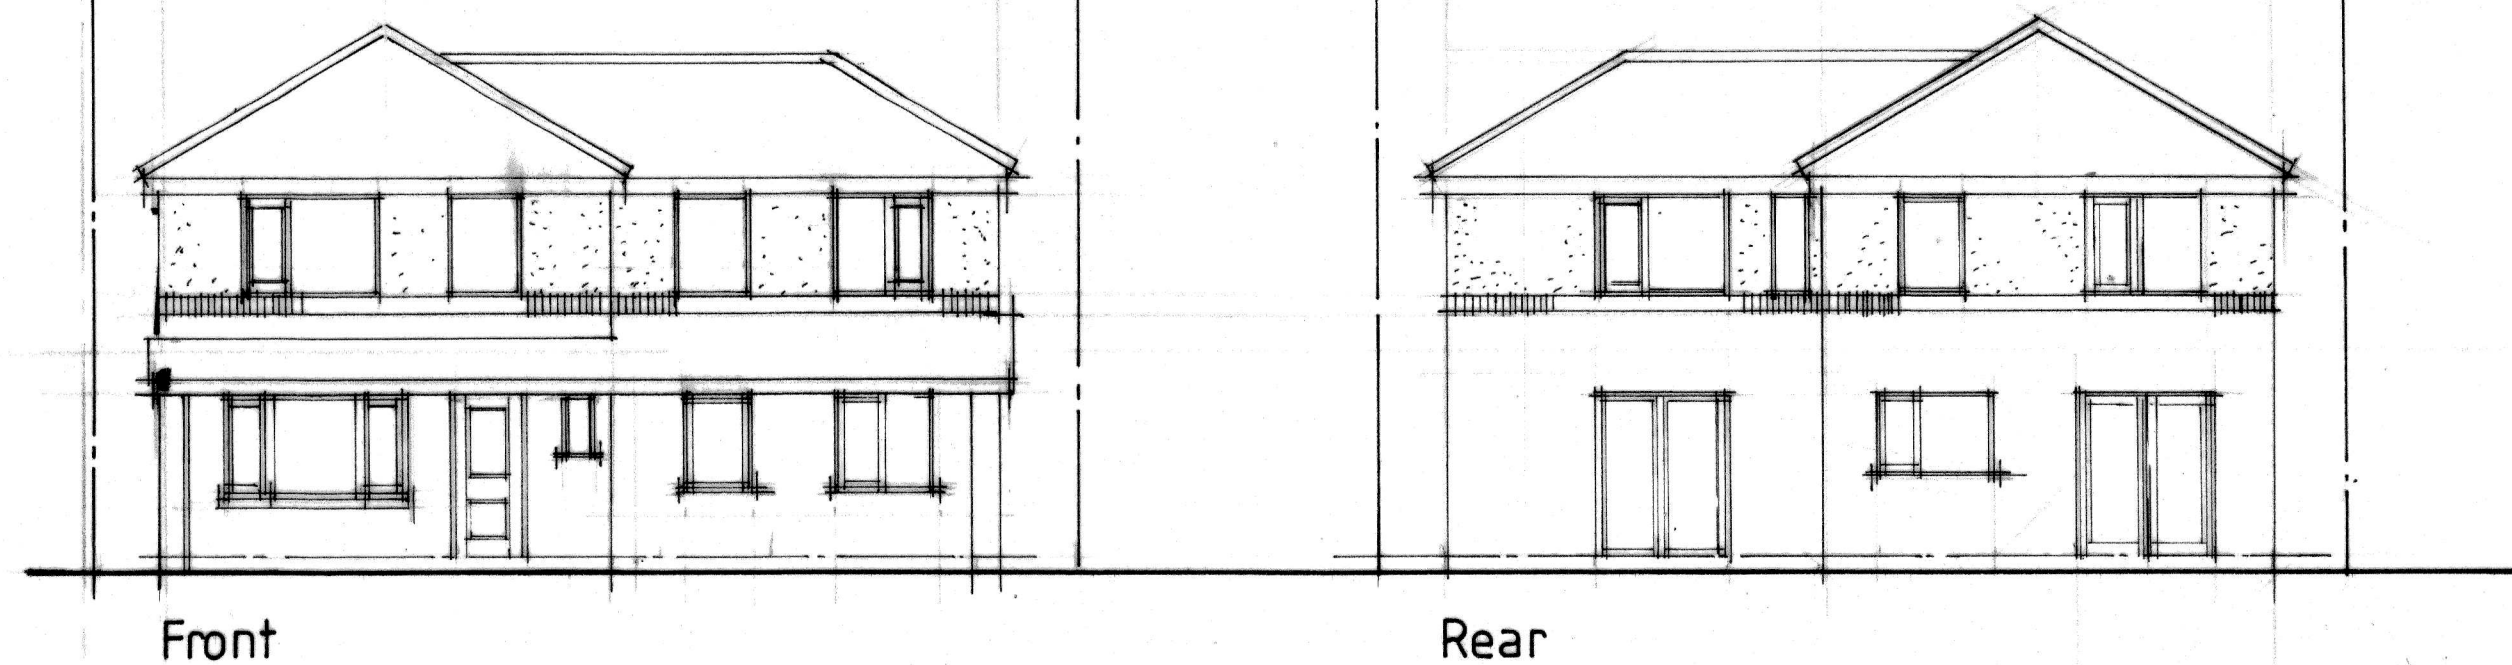

1:50



1:100

No:	Revision:	Date:	Initial:

Project: 10 Cringle Hall Road Burnage Mcr			
Title: Elevations (existing)			
Scale: 1/100	Date: JUNE 17	Initial: CTW.	
Drg. No:		2	