

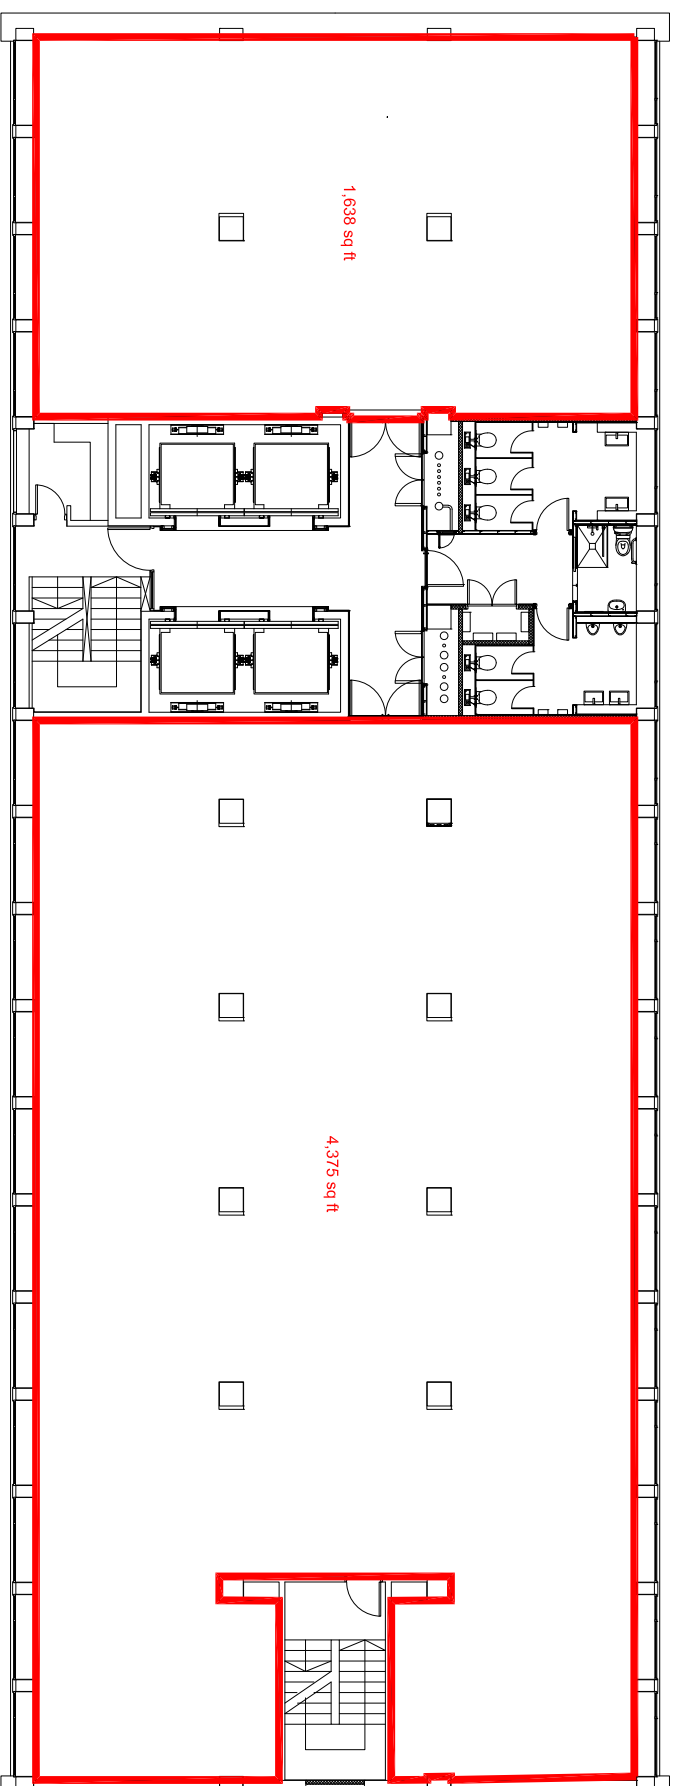


Manchester One

Portland Street

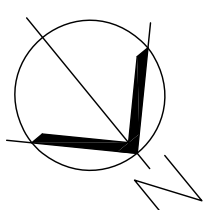

Major Street

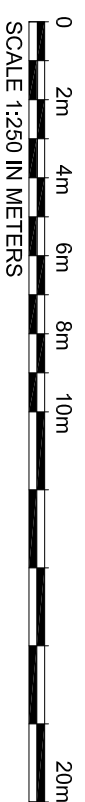

REVISED DATE NOTES					
Status:	LEASEPLAN				
Bouiding:	Manchester One				
Customer:					
Title:	16th Floor Manchester One				
Drawing:	Checked:	Scale:	PaperSize:		
BW	--	1:200	A3		
Floor:	Suite:	Date:			
16		13/06/2025			
Drawing Number:	3	01	Revision:	02	
 bruntwood the design studio					
Brunnerwood Limited Design Studio, Union Albert Square, Manchester, M2 6LW, Tel: 0161 212 2222					