
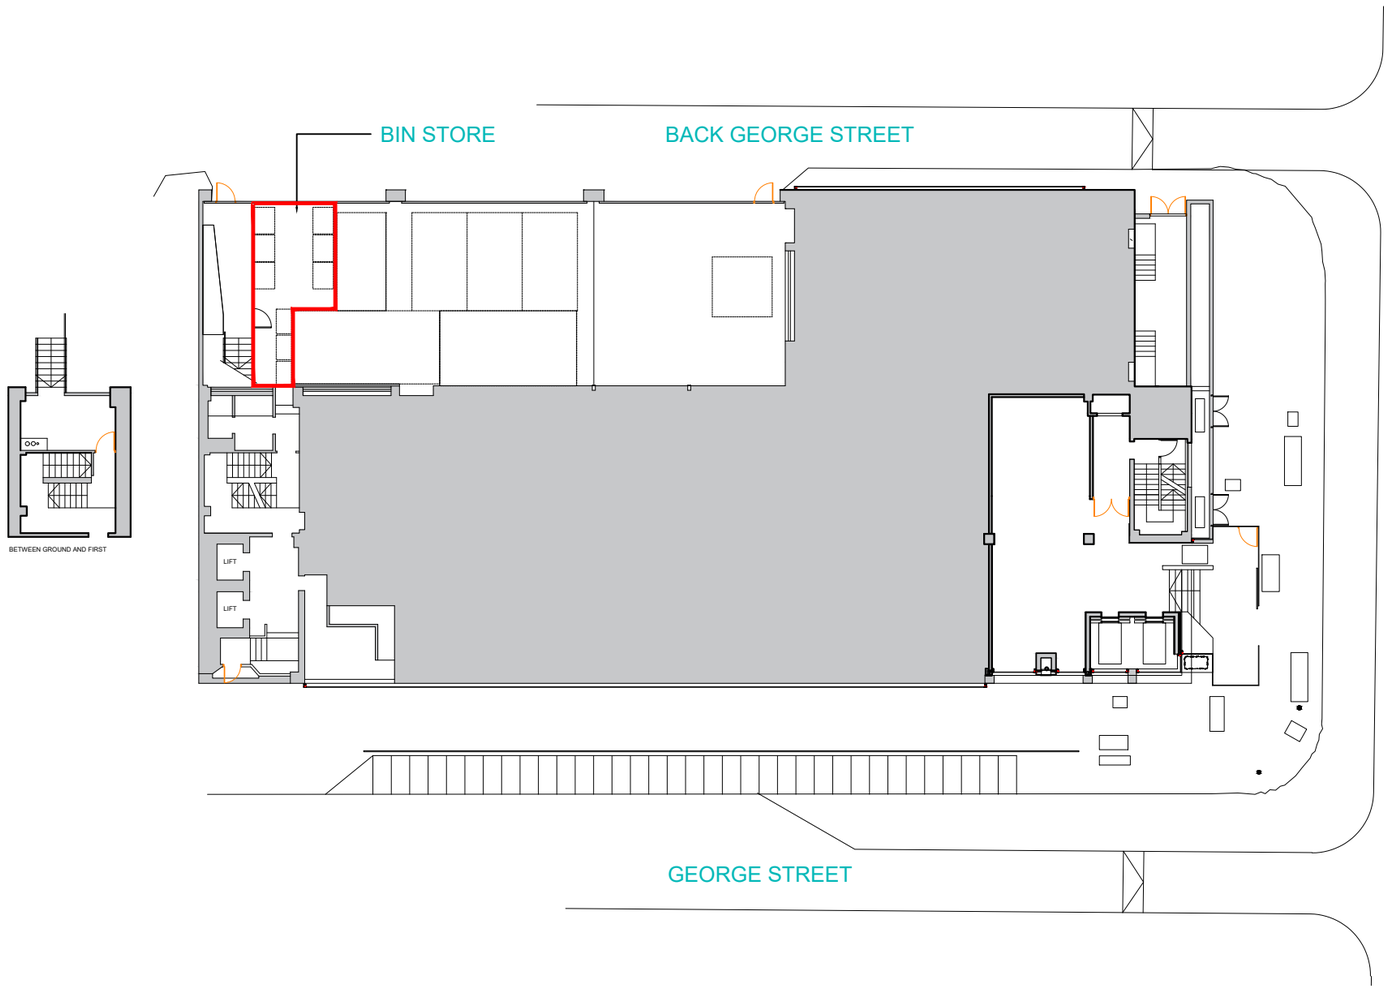


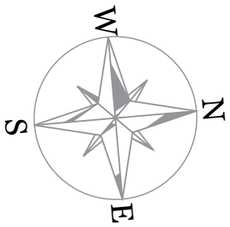

Sheet Size: A3	Scale: 1:200	Customer:	
Location: Manchester		N : T	Fl r: r l
Drawing Title: The Exc l l r at Ground Fl r L v l Existing Bin St r L ti l			
Drawing No: AS01.1		V r i :	