
# The Christie Memorial Tree

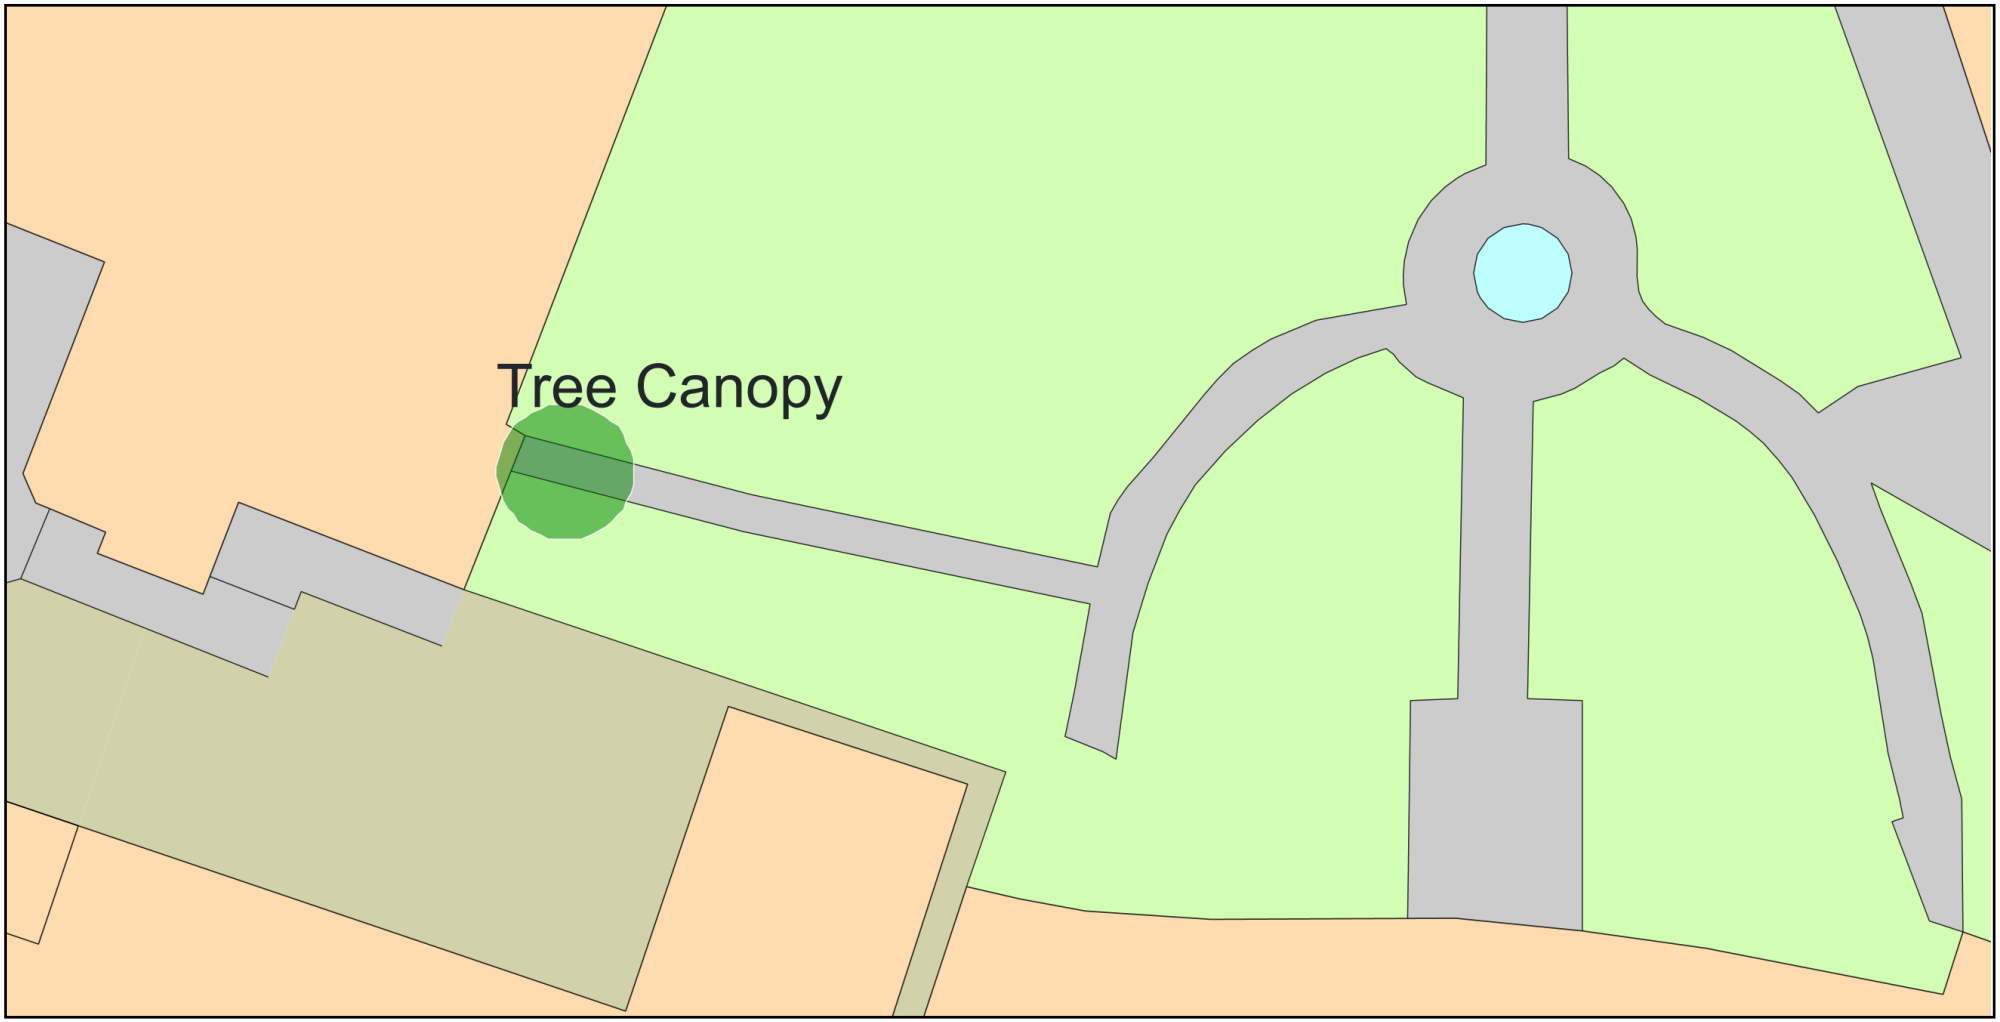


ReQuestaPlan

Plan Produced for: Brodie Muir

Date Produced: 27 May 2025

Plan Reference Number: TQRQM25147171530784

Scale: 1:200 @ A4

© Crown copyright and database rights 2025 OS 100042766