




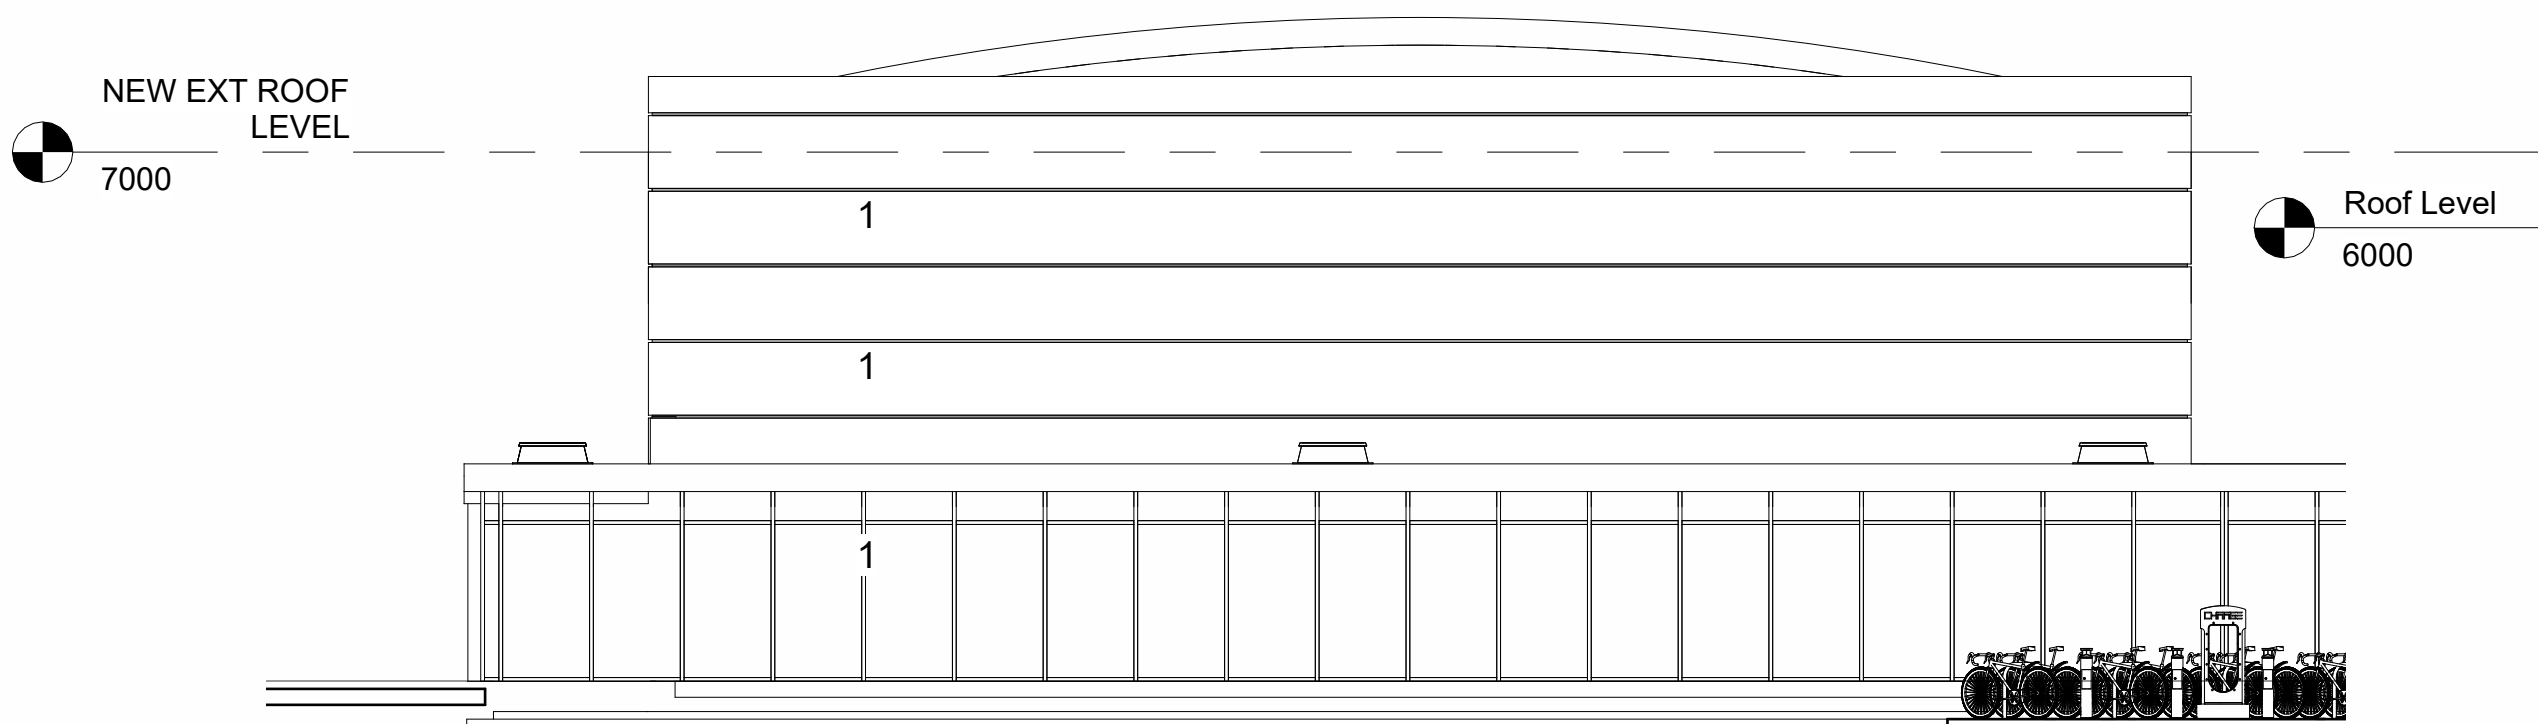


3 Elevation 13 - a
1 : 100

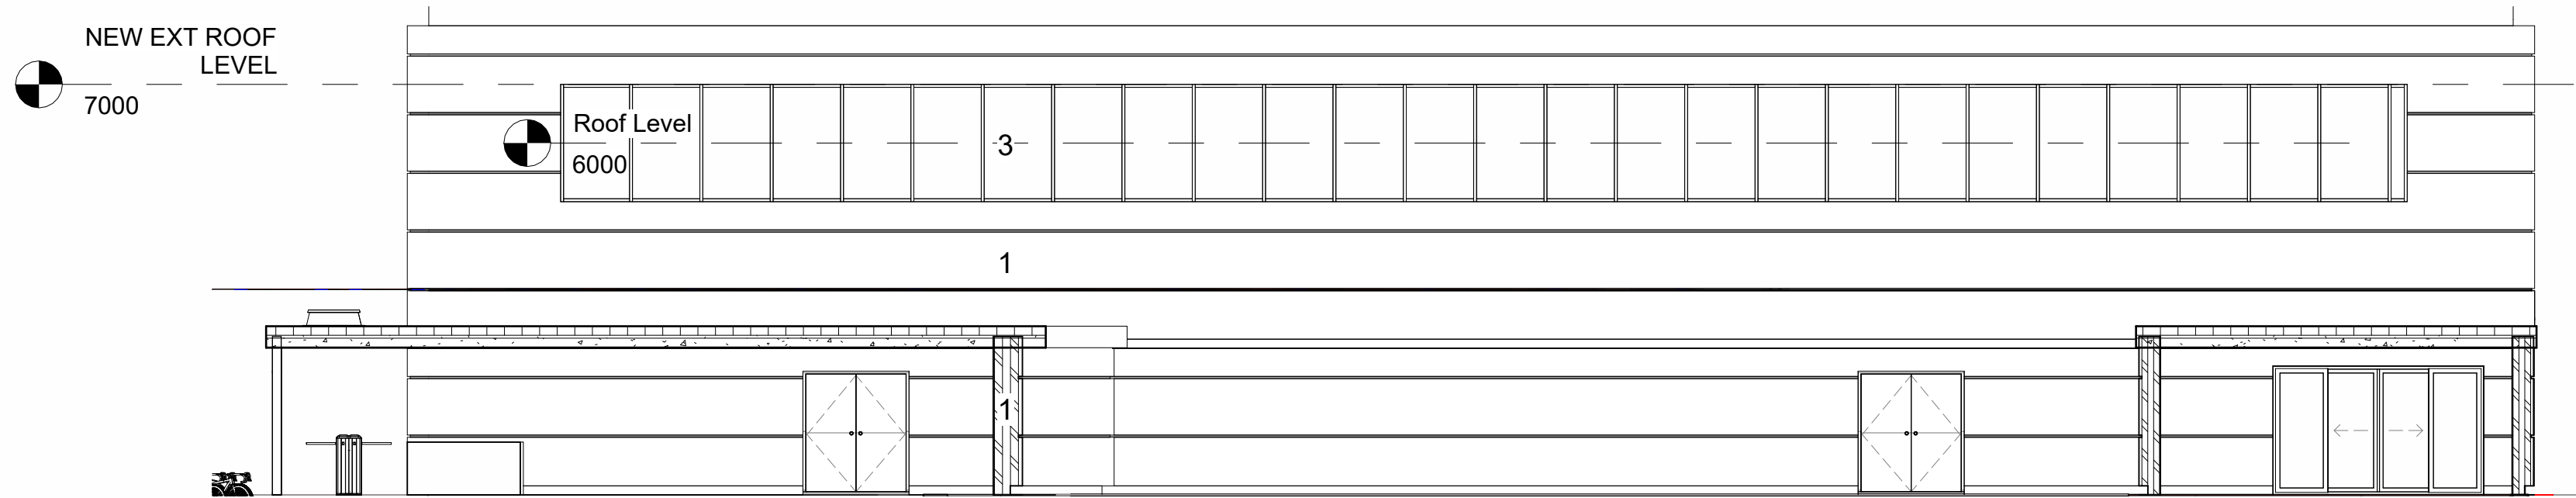

2 Elevation 14 - a
1 : 100

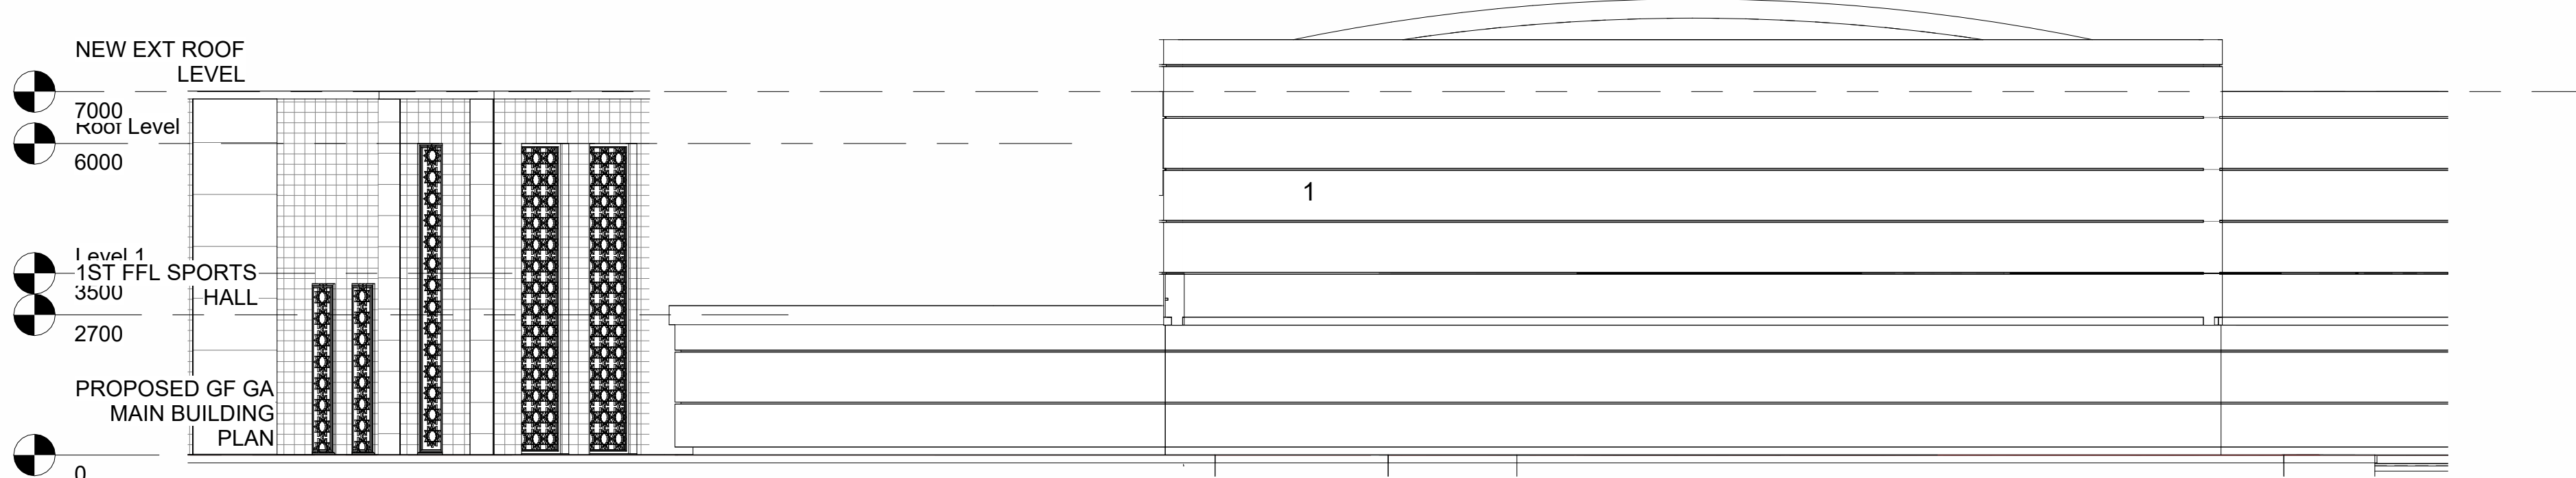

1 Elevation 15 - a
1 : 100

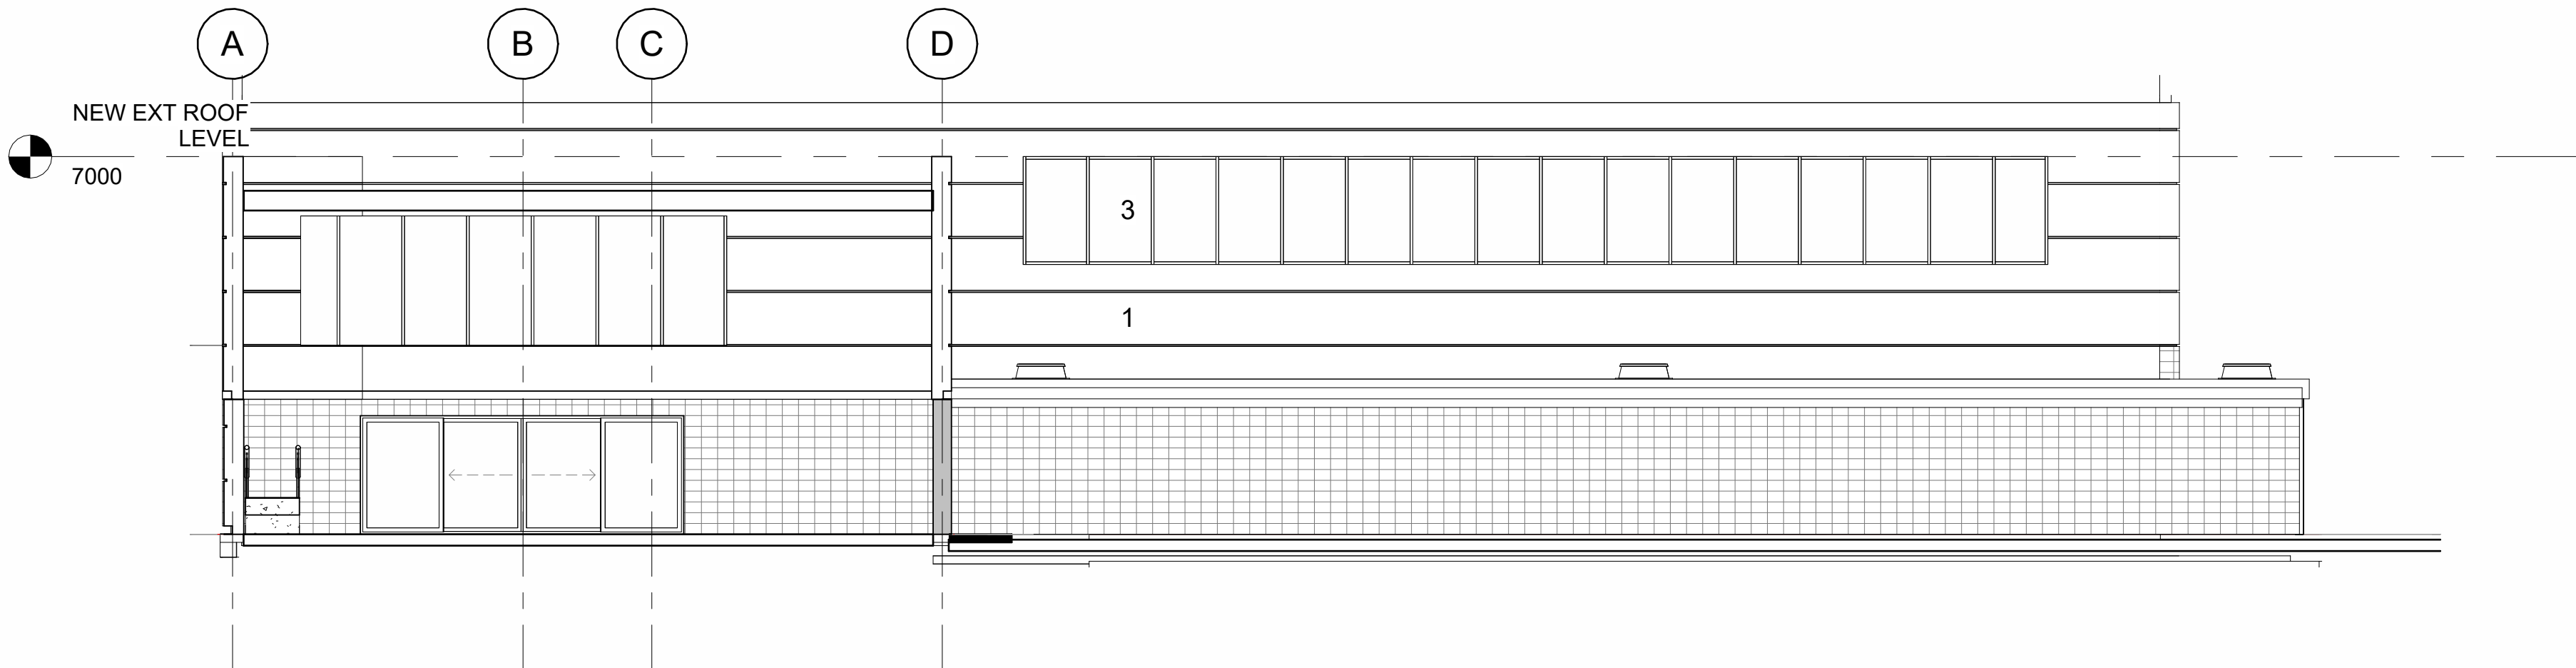

4 Elevation 12 - a
1 : 100



5 3D View 17



CLADDING SAMPLE IMAGE -
ALUCOBOND® A2 metallic colours Silver
Metallic

Notes

GENERAL NOTES

THE CONTRACTOR IS ADVISED TO VISIT THE SITE PRIOR TO ALL LOCAL CONDITIONS & RESTRICTIONS LIKELY TO AFFECT THE EXECUTION OF THE WORKS. NO CLAIMS ARISING FROM FAILURE TO DO SO WILL BE CONSIDERED.

THIS DRAWING IS TO BE READ IN CONJUNCTION WITH ALL OTHER DRAWINGS, SCHEDULES & SPECIFICATIONS RELATING TO THE PROJECT AND ANY DISCREPANCIES NOTIFIED TO THE CONTRACT ADMINISTRATOR IMMEDIATELY.

THE CONTRACTOR IS TO CHECK ALL DIMENSIONS ON SITE PRIOR TO COMMENCING WORKS OR ORDERING ANY MATERIALS. DO NOT SCALE OFF DRAWINGS..

ALL WORKMANSHIP AND MATERIALS TO COMPLY WITH BUILDING REGULATIONS BRITISH STANDARDS CODES OF PRACTICE, MANUFACTURERS INSTRUCTIONS, AGREEMENT CERTIFICATES ETC. ALL MATERIALS SHALL BE SUITABLE FOR PURPOSE.

THE CONTRACTOR IS TO MAKE GOOD ALL

- THE CONTRACTOR TO CHECK AND VERIFY ALL BUILDING AND SITE DIMENSIONS, LEVELS AND SEWER INVERT LEVELS AT CONNECTION POINTS BEFORE WORK COMMENCES.
- THIS DRAWING MUST BE READ WITH AND CHECKED AGAINST ANY STRUCTURAL OR SPECIALIST DRAWINGS PROVIDED.
- THE CONTRACTOR IS TO COMPLY IN ALL ASPECTS WITH THE CURRENT BUILDING REGULATIONS WHETHER OR NOT SPECIFICALLY STATED ON THESE DRAWINGS
- NO DIMENSIONS ARE TO BE SCALED FROM THIS DRAWING. ALL DIMENSION TO BE CHECKED BEFORE WORK COMMENCES AND ANY DISCREPANCY TO BE REPORTED TO CLIENT.
- ALL WORKS TO COMPLY WITH THE WORKMANSHIP CLAUSES IN BS8000 SERIES AND TO BE IN FULL COMPLIANCE WITH BUILDING REGULATIONS.
- CONTRACTOR IS TO NOTIFY BUILDING CONTROL AT THE APPROPRIATE STAGES IN CONSTRUCTION - NECESSARY FOR THEM TO DETERMINE THE WORKS STATUTORY COMPLIANCE.

WORKS DISTURBED.

THE CONTRACTOR TO COMPLY WITH CDM REGULATIONS AND HEALTH AND SAFETY REQUIREMENTS WHERE APPROPRIATE.

- Proposed :Living Wall system - Virtopia
- Proposed FLAT ROOF ANTHRACITE
- Proposed ANTHRACITE ALUMINIUM HIGH PERFORMANCE DOUBLE GLAZED WINDOWS
- Proposed Anthracite Aluminium Obscured Double Glazed Windows
- Proposed Velux Aluminium Roof Light
- Double Glazed External Door
- GRP Flat Roof - Anthracite top cop finish
- External Double Glazed doors
- Feather Edge Treated Timber Fence
- External Clad Tile Detail colour and type TBC
- External staircase with Aluminium and glazed side panels
- Composite panel steel fire exit doors
- Metal Cladding - ALUCOBOND® A2 metallic colours Silver Metallic or similar to LA Approval
- Aluminium RAL 7016 double glazed sliding doors

Rev	Description	Date	Dr by	App by
original by		date created		
NK		10/03/24		AS



Enquiries@architectural.co.uk

0161 818 4727

www.NKARCHITECTURAL.co.uk

client name	JTM
project	Jamiaa
drawing	SPOTRS HALL PROPOSED ELEVATIONS AND 3D VISUAL
computer file	C:\Users\nkhan\Dropbox\NKARCH\Community centre
plot date	10/03/24
Sheets	ADNAN2024 03 2024 REVISED VERSION - CLADDING
drawing number	2023.00133.221
scale	1 : 100
rev	
issue status	@A1

This drawing is to be read in conjunction with all related drawings. All dimensions must be checked and verified on site before commencing any work or producing shop drawings. The originator should be notified immediately of any discrepancy. This drawing is copyright and remains the property of NK Architectural.