

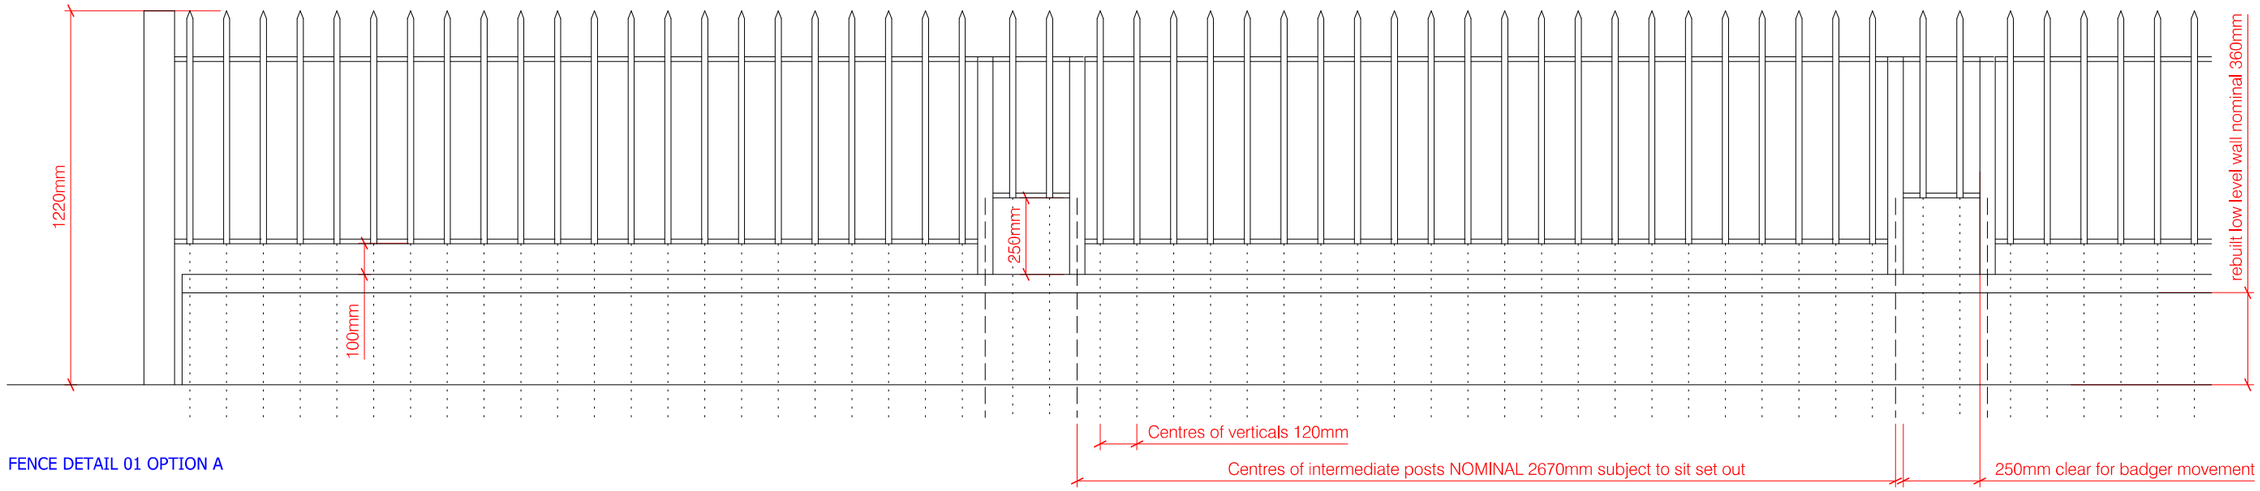


FENCE DETAIL 01 OPTION A

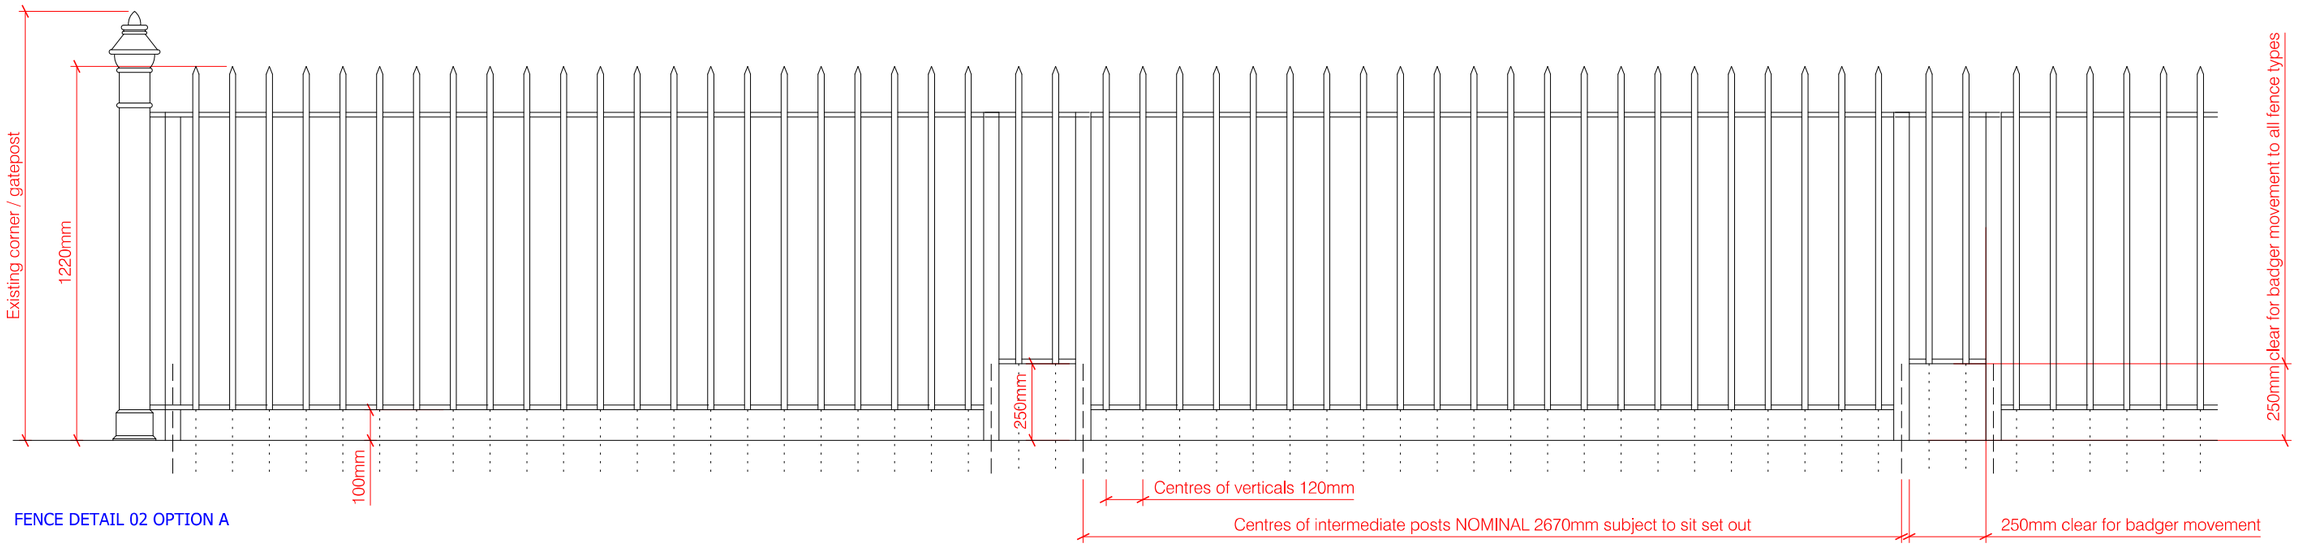

FENCE DETAIL 02 OPTION A

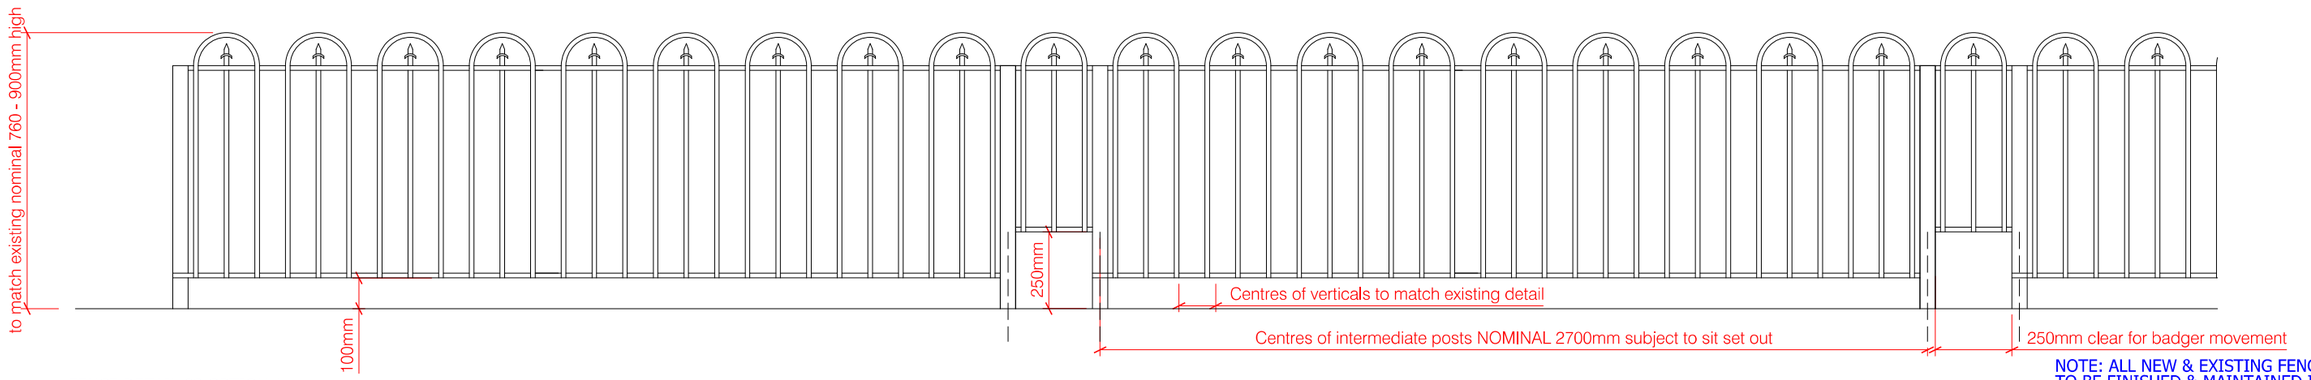

FENCE DETAIL 03 OPTION A

NOTE: ALL NEW & EXISTING FENCING / RAILINGS TO BE FINISHED & MAINTAINED IN BLACK PAINT

revision / description	date
FIRST ISSUE	18.09.24

address	Fox Corner, Fox Hill Drive, Stalybridge, SK15 2RP
director	Bernadette Bone ARB RIBACA GradDiplConsAA
phone	07813 076325
company #	8862139
web	www.bbheritagestudio.com
email	info@bbheritagestudio.com

project	Clayton Hall: Security Works and Fabric Repairs
client	FoCP & MCC
job no.	0224
drawing title	Proposed Fence Types OPTION A
drawing no.	0224-al(05)041 **revision** -
drawing scale	1:500 & 1:20

Do not scale from this drawing - use figured dimensions only.
This design and drawing is the copyright of BB Heritage Studio Ltd and may not be reproduced in any form without prior written consent.
Issue of the drawing does not impart any real or implied copyright licence.