




STATUS PLANNING	© Copyright of PM DESIGNS®. All rights reserved. All dimensions are in millimetres unless stated otherwise. All dimensions must be checked on site prior to construction and any discrepancies reported to the architect. Work is subject to change following detailed design.				
	RevNo	Revision note	Date	Signature	Checked

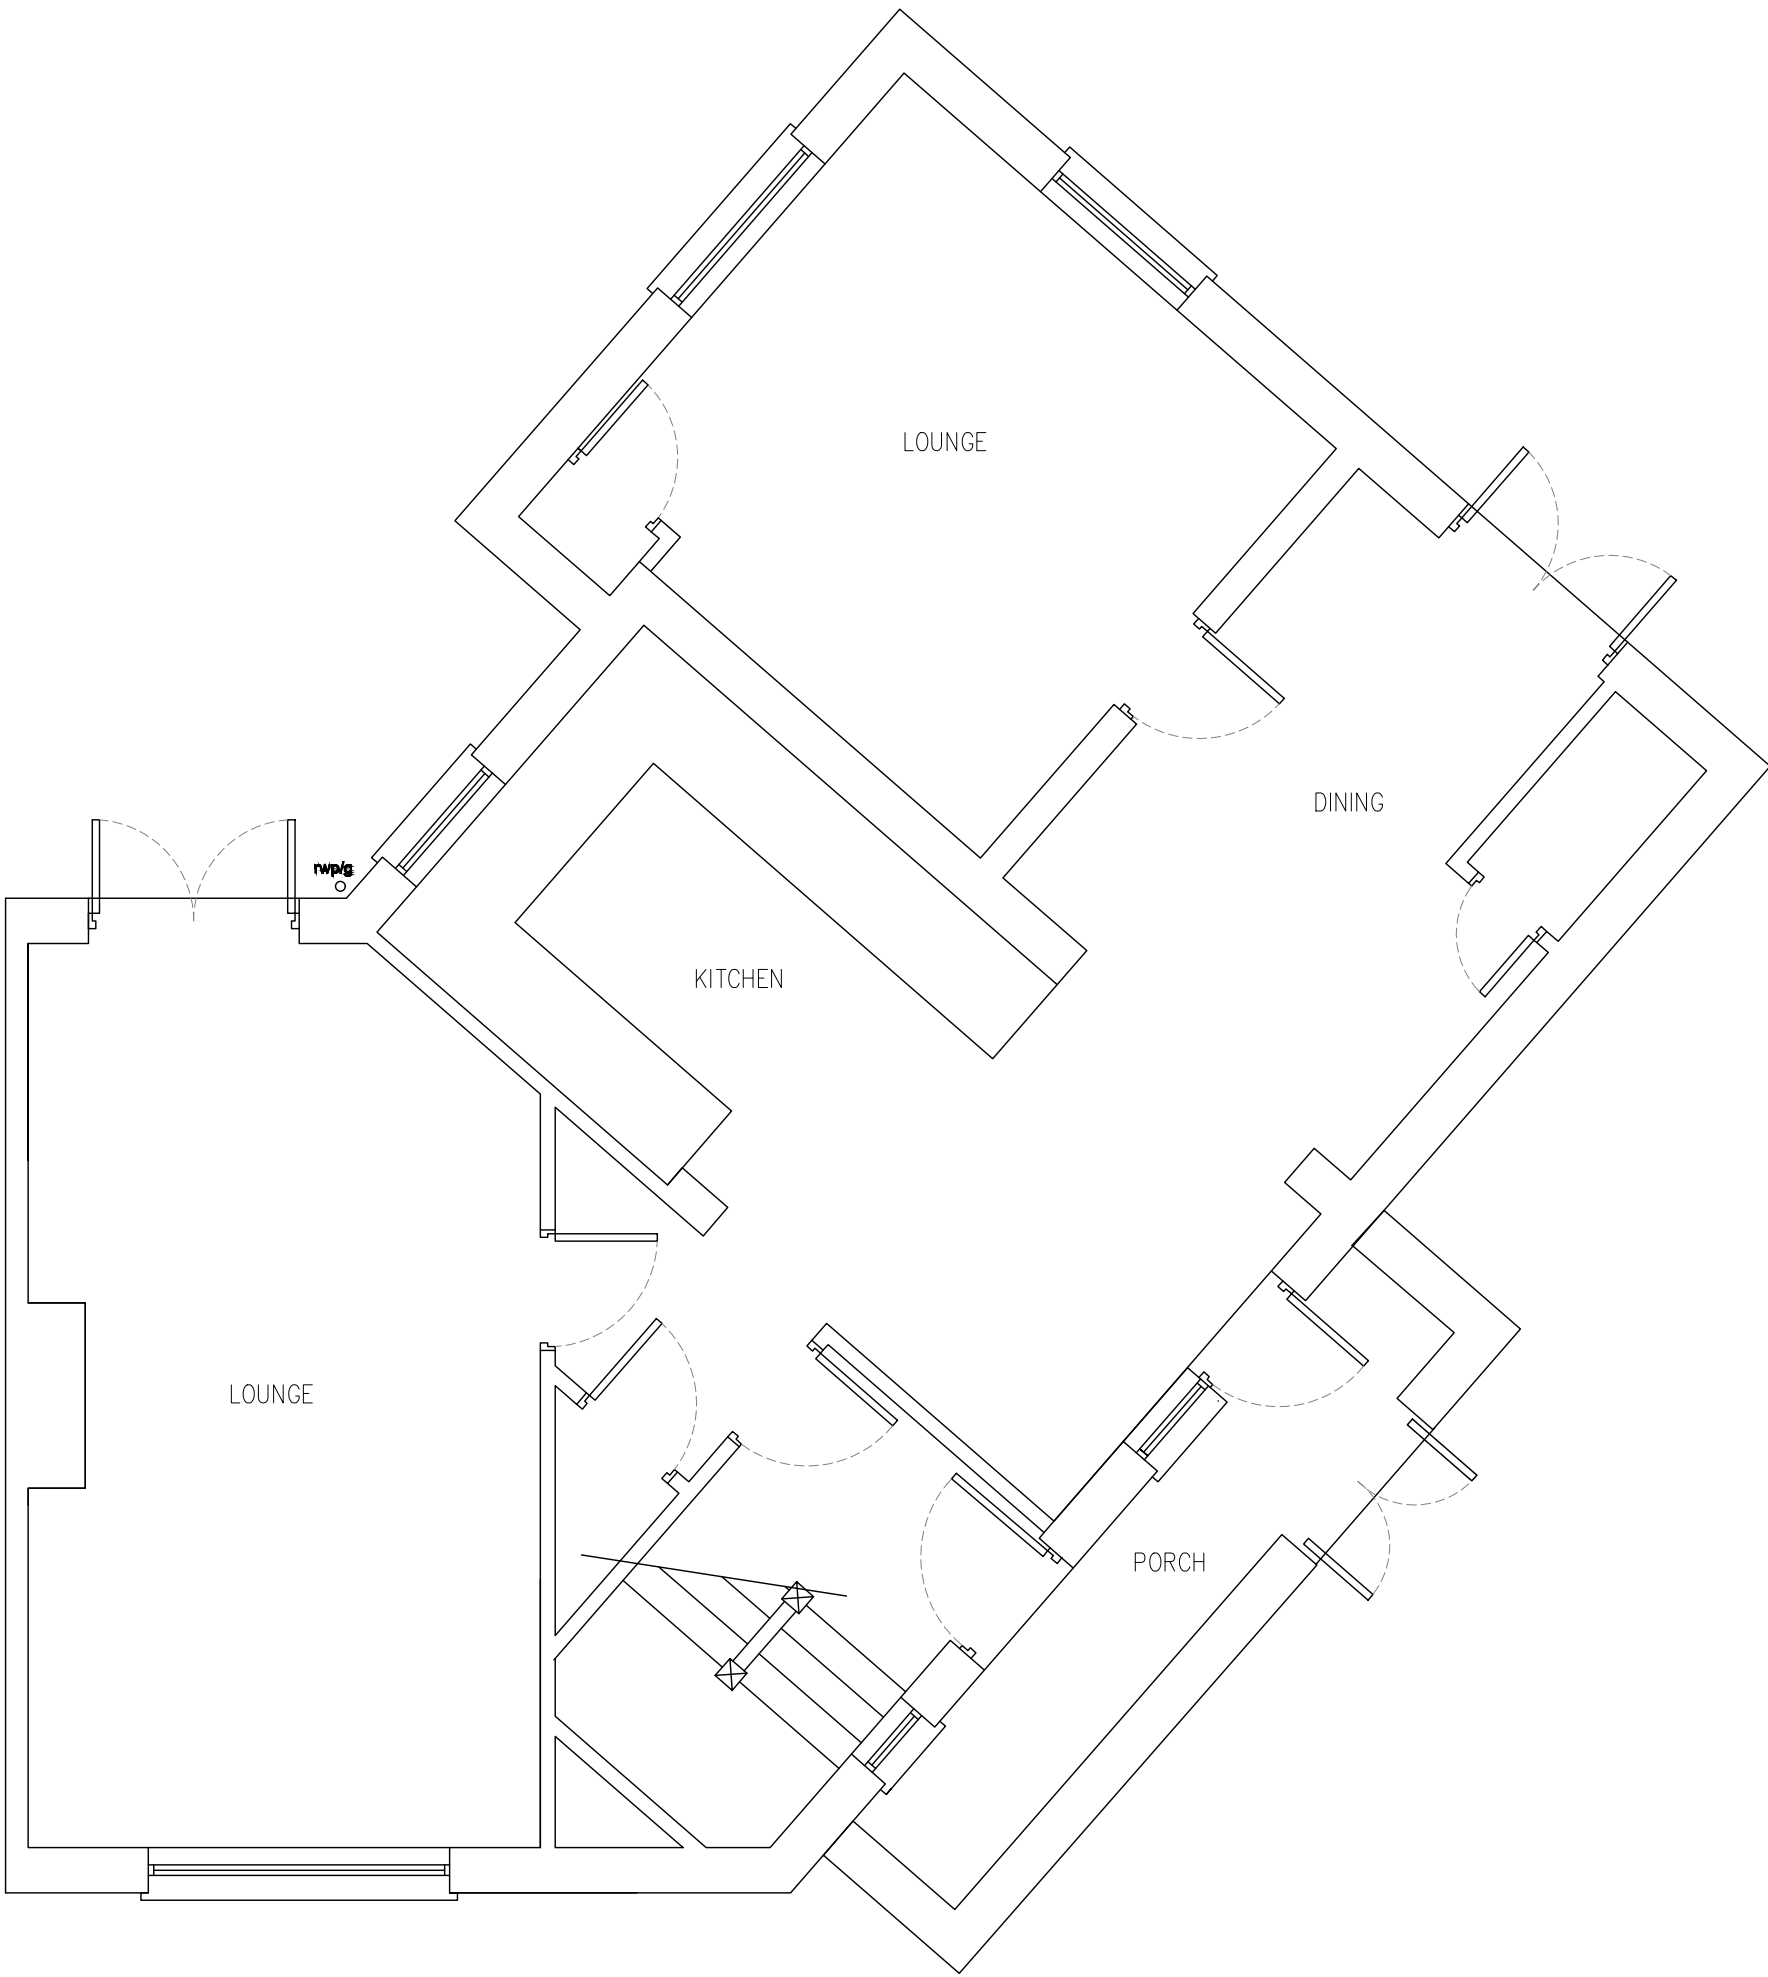


EXISTING GROUND FLOOR | SCALE 1:50

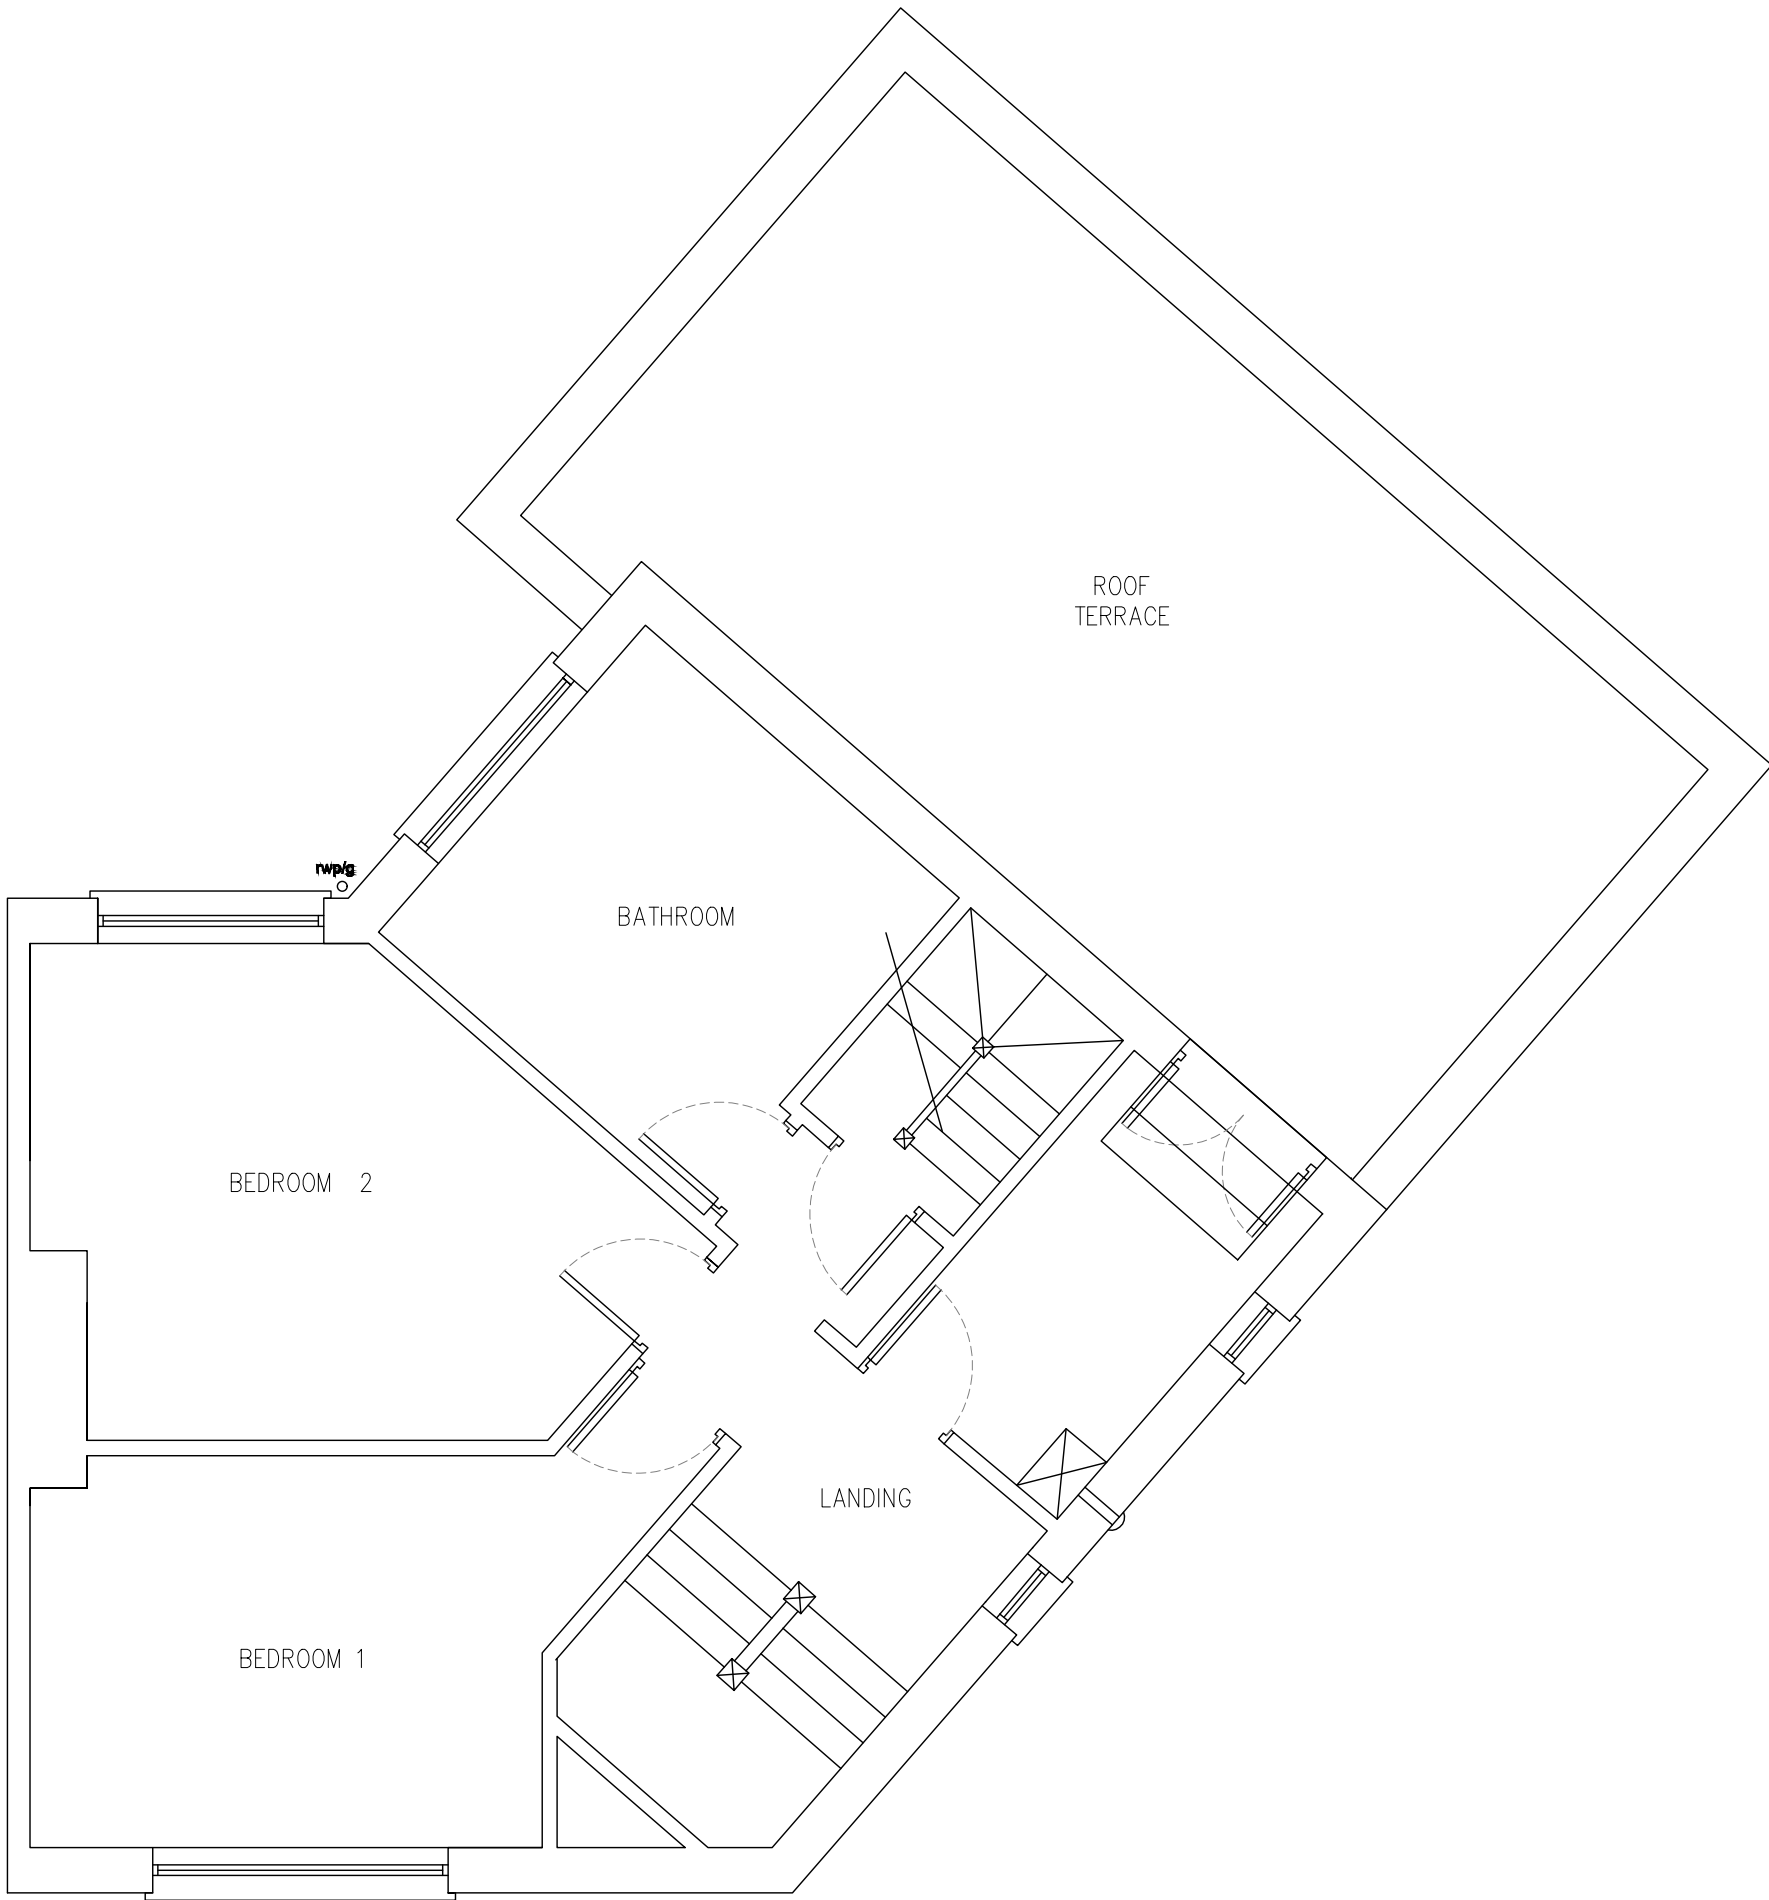

EXISTING FIRST FLOOR | SCALE 1:50

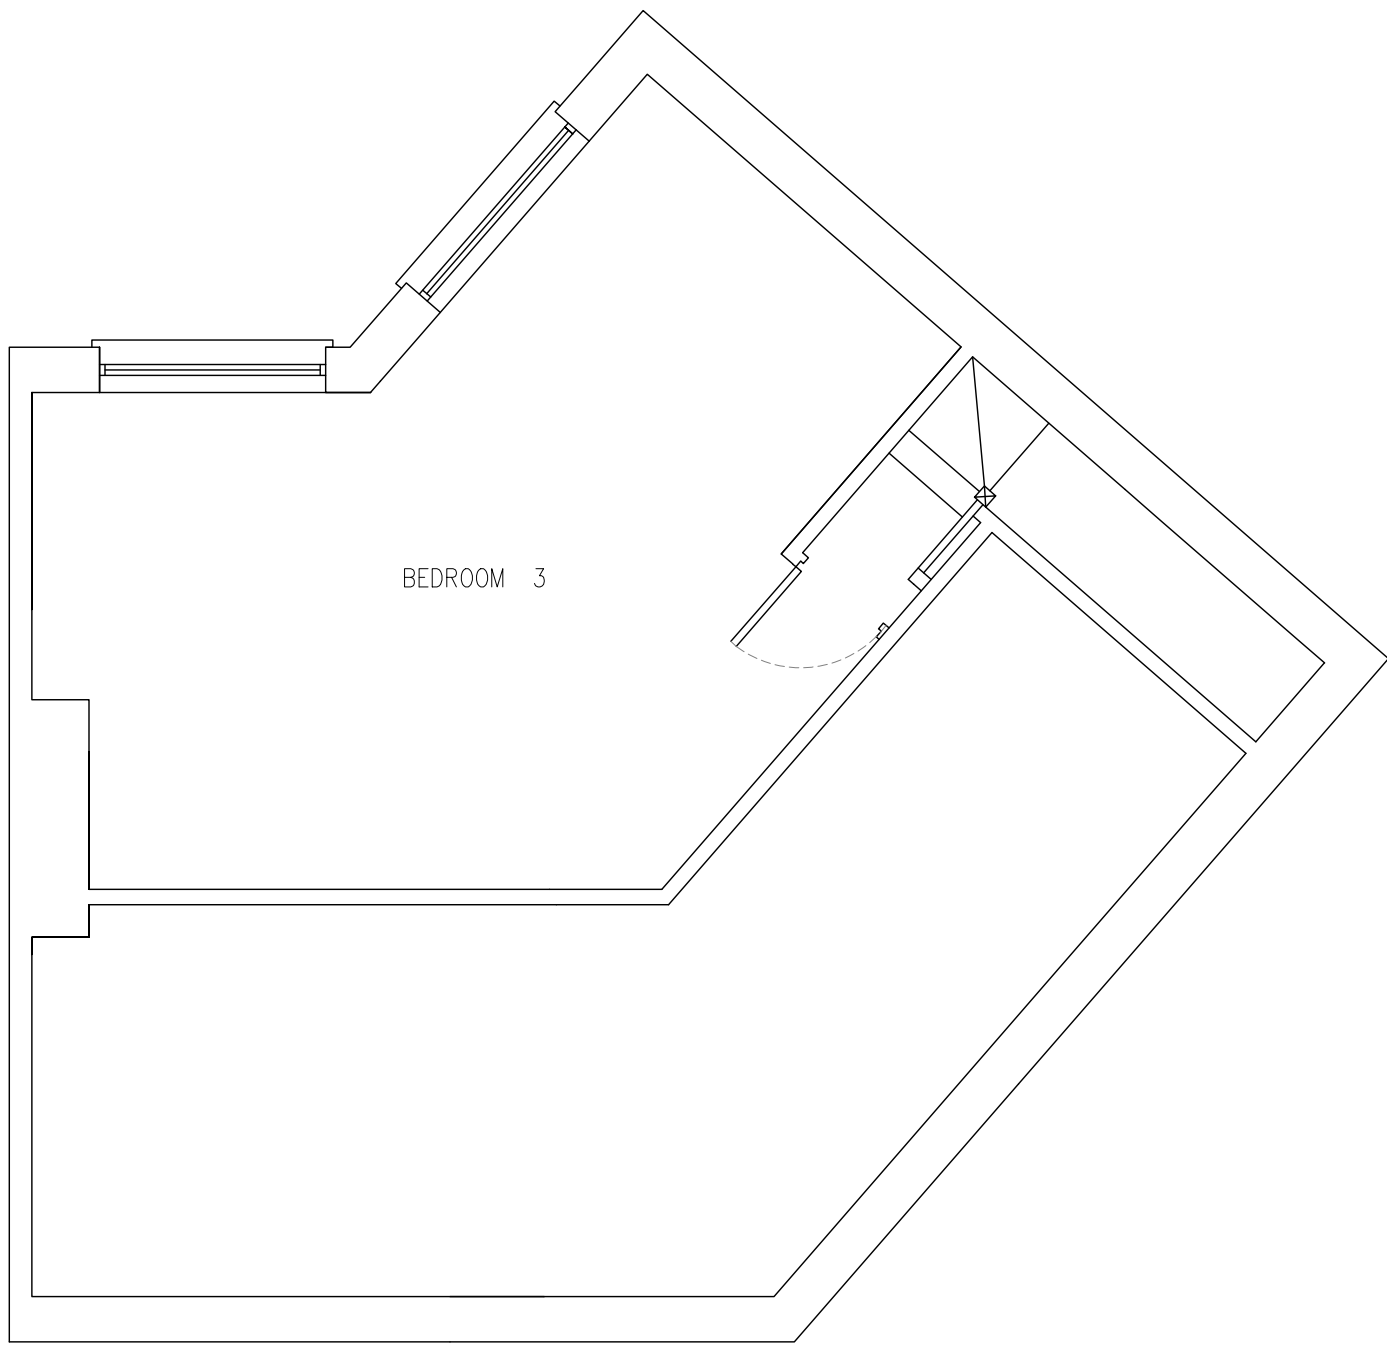

EXISTING SECOND FLOOR | SCALE 1:50

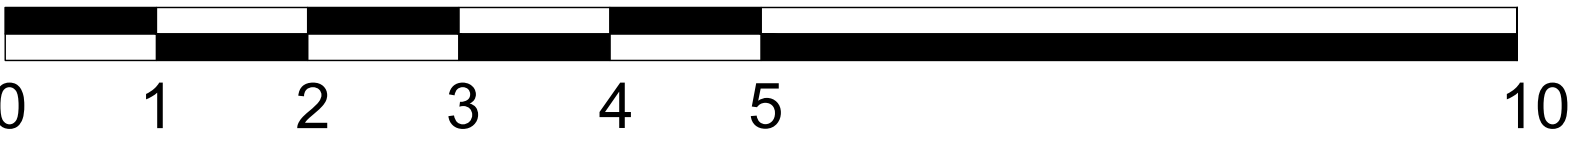

SCALE BAR 1:50

PM

PARLE MAGUIRE DESIGNS

PROJECT: 67 COTEFIELD ROAD
MANCHESTER
M22 1UY

CLIENT: SAFE SPACE 4 U LTD

Drawing Title
EXISTING PLANS

Drawing No.
A101
Date:
JUNE 2025
Scale:
1:50 @ A1
Revision:
-
Issue:
PLANNING STATUS