




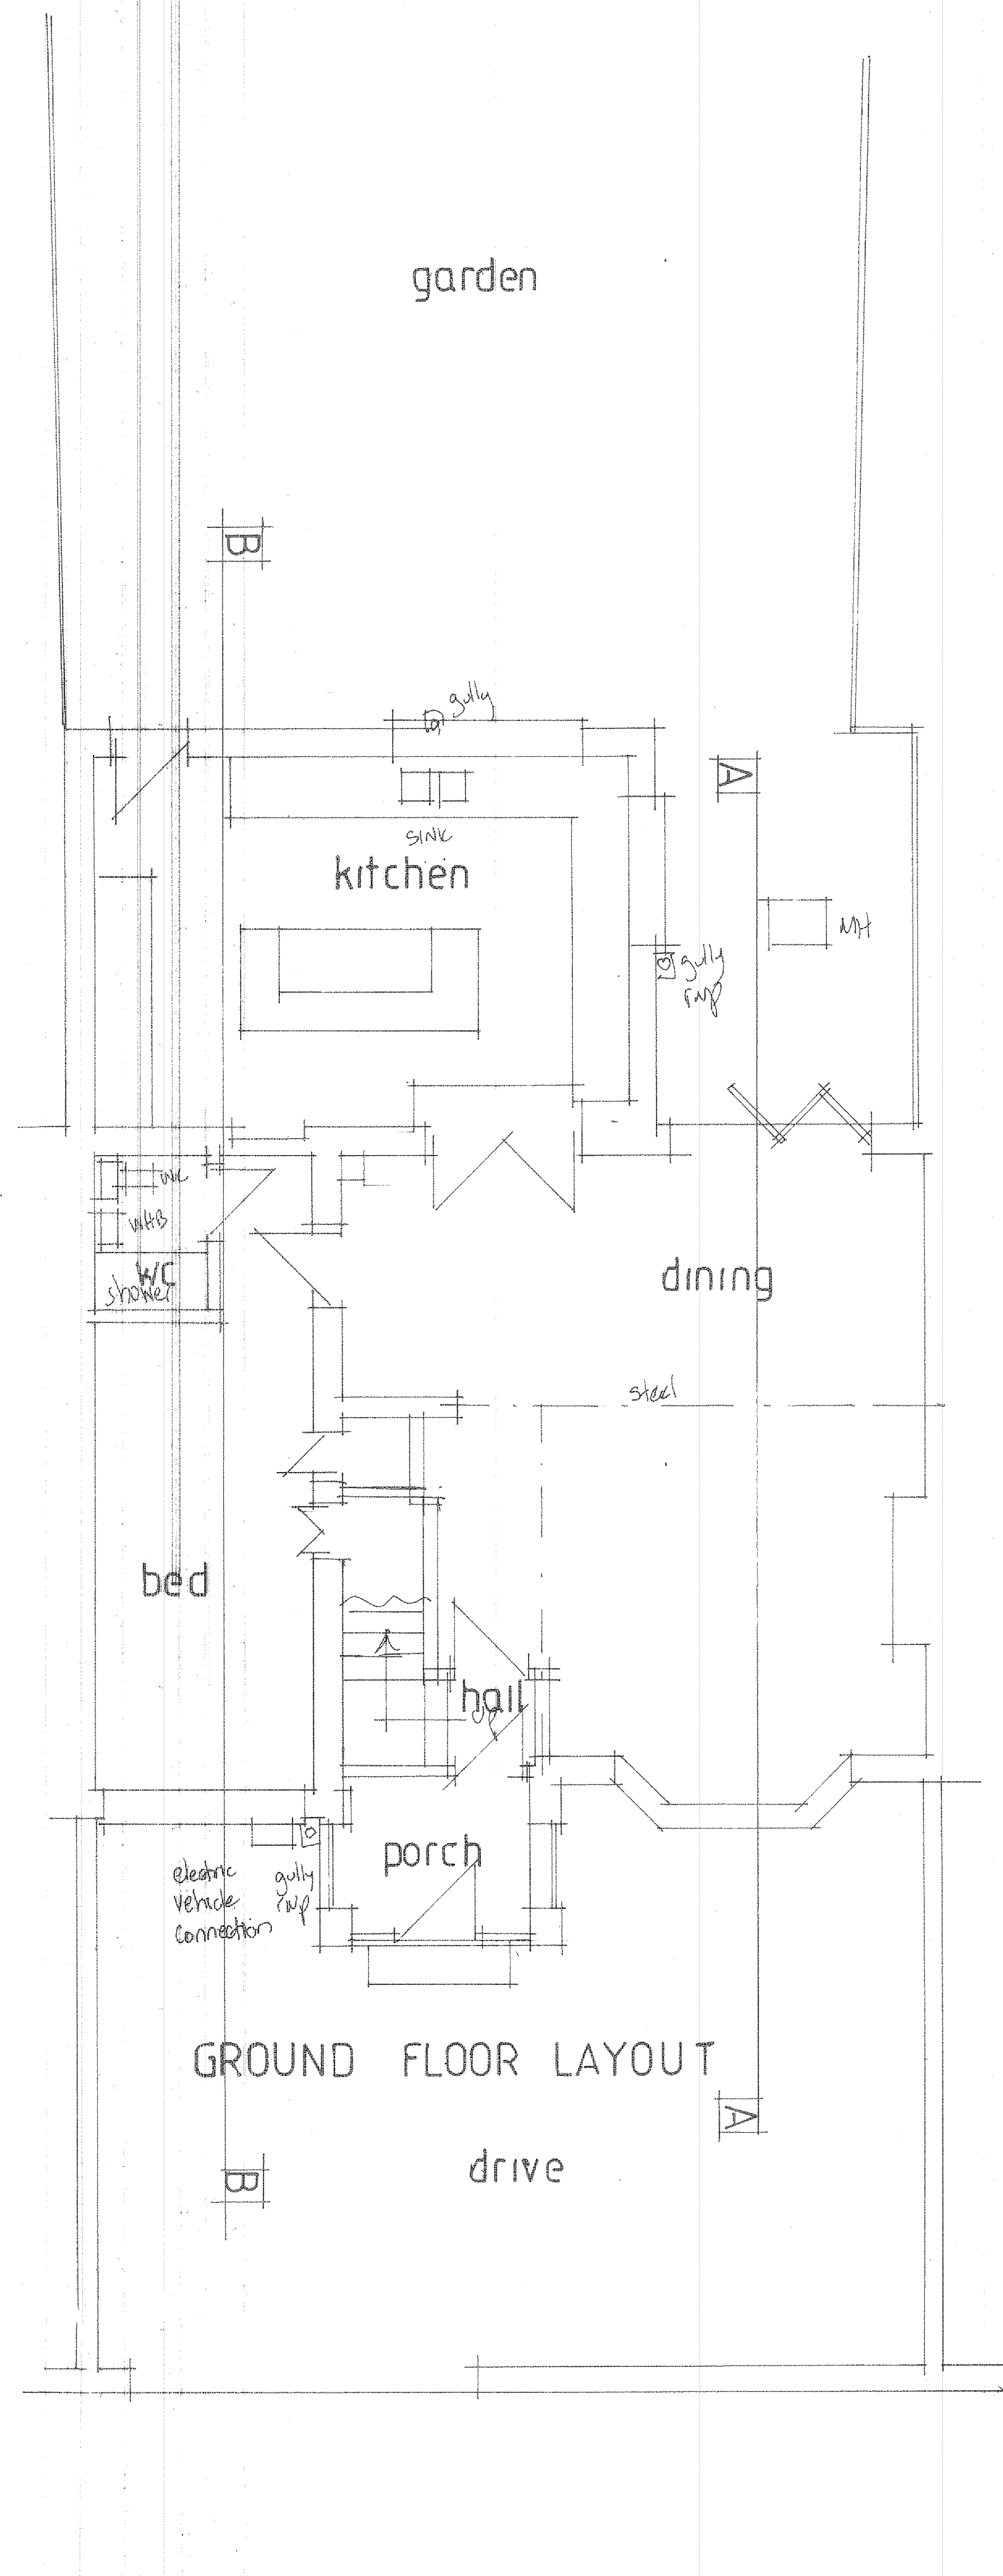


GROUND FLOOR LAYOUT

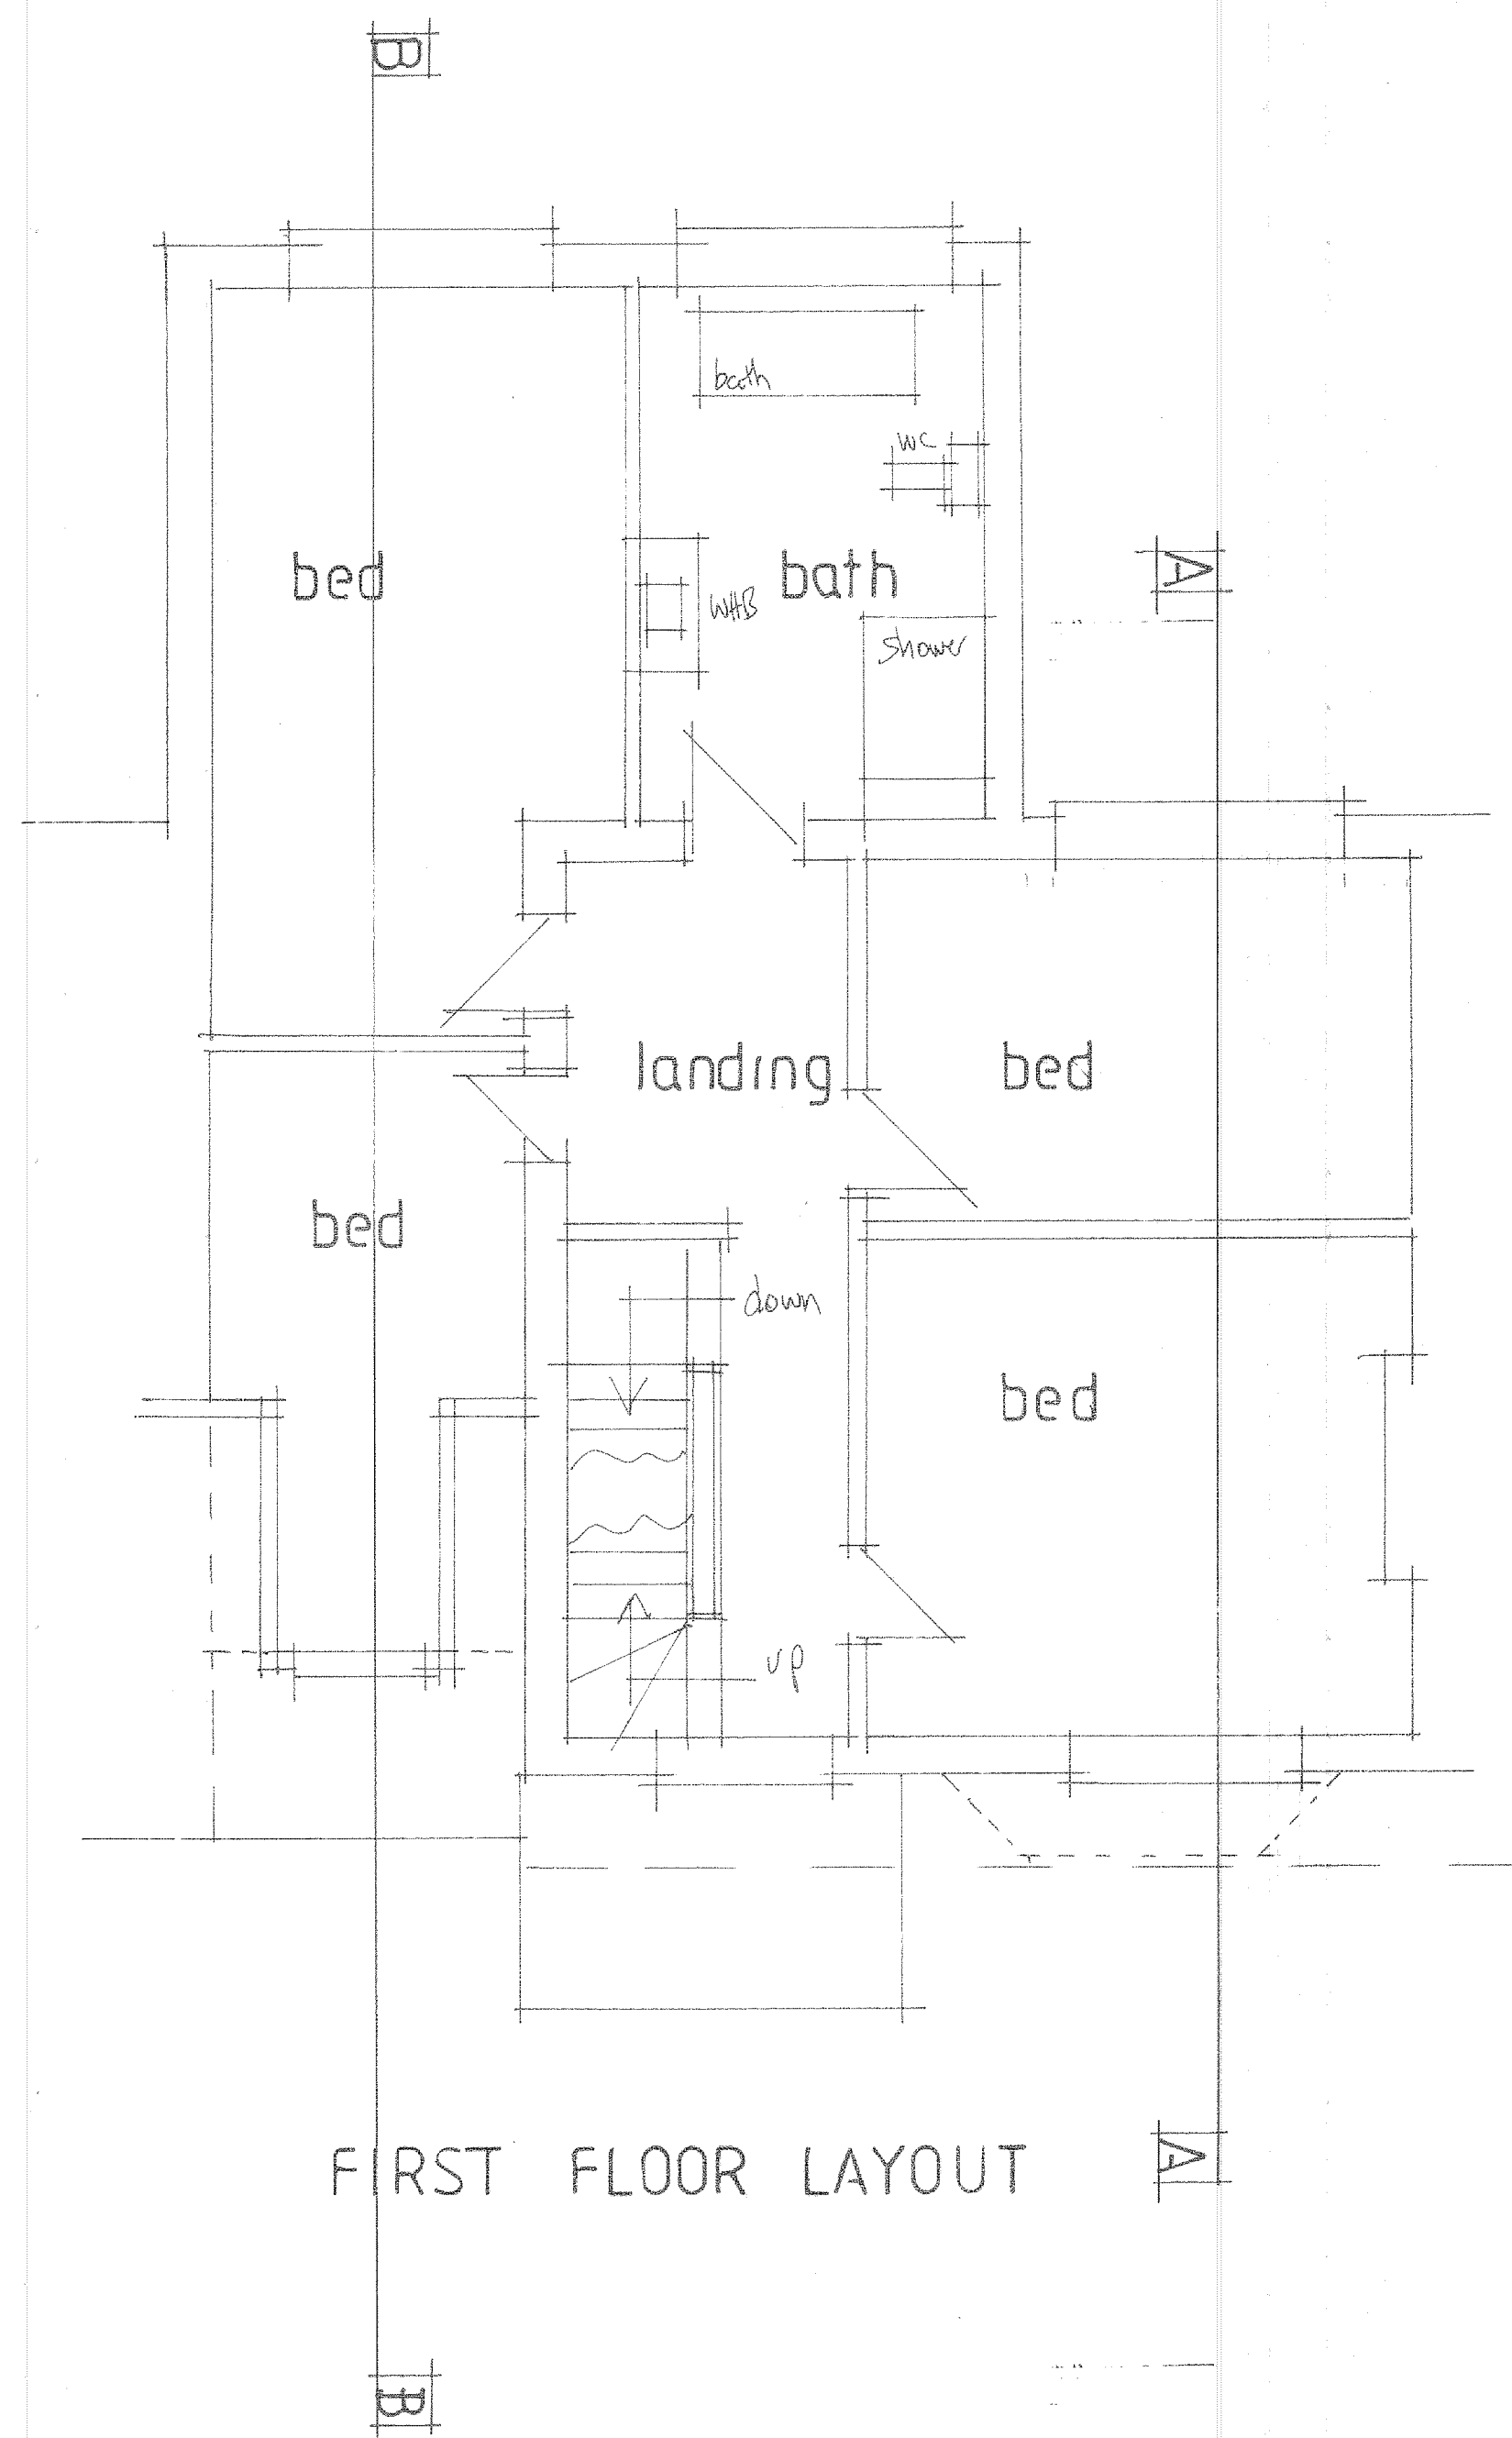

FIRST FLOOR LAYOUT

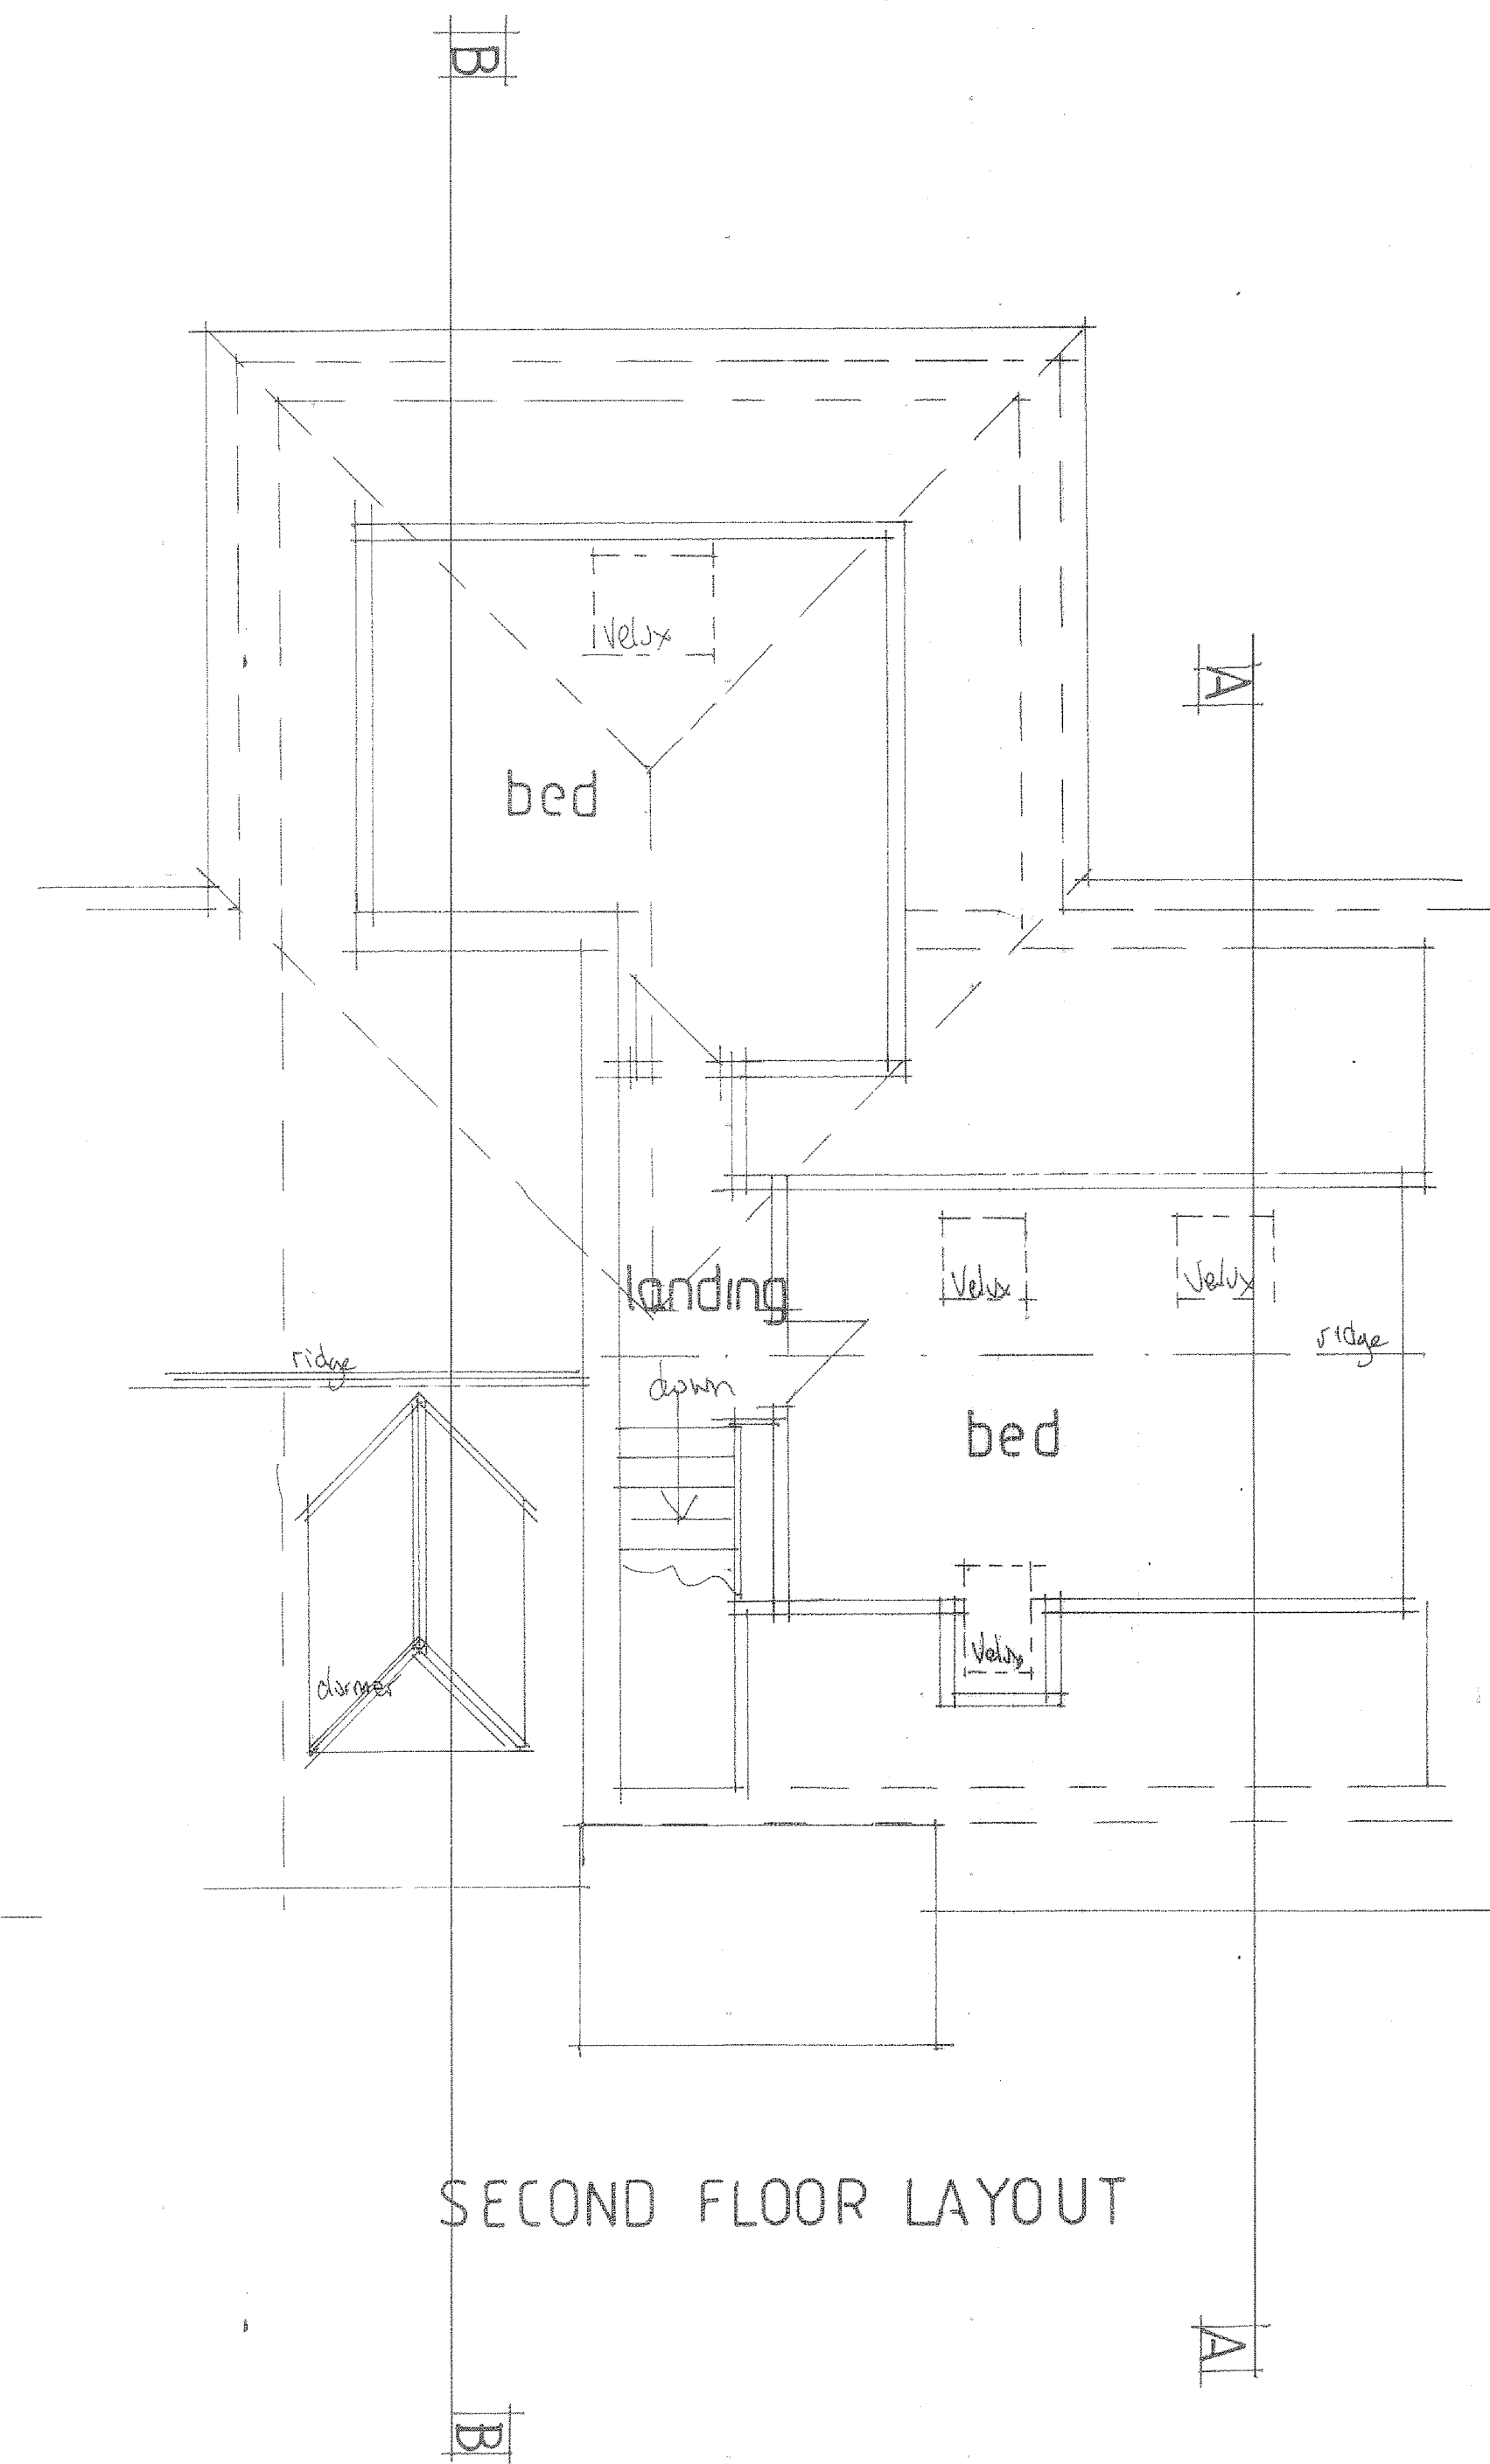

SECOND FLOOR LAYOUT

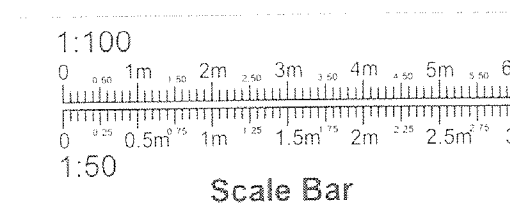

PROJECT
PROPOSED CHANGE OF USE FROM
DWELLING (C3) TO CHILDREN'S
CARE HOME (C2).
DRAWING TITLE
EXISTING LAYOUTS.
CLIENT
LAND AND SECURITIES.
THE BANK, EVERY STREET,
MANCHESTER, M4 7EX.
ADDRESS
56, BANKSIDE ROAD,
DIDSbury. M20 5GD.
SCALE
SCALE 1:50@A1
DRAWING No
CL 05255945/1.
DATE
MAY 2025.