



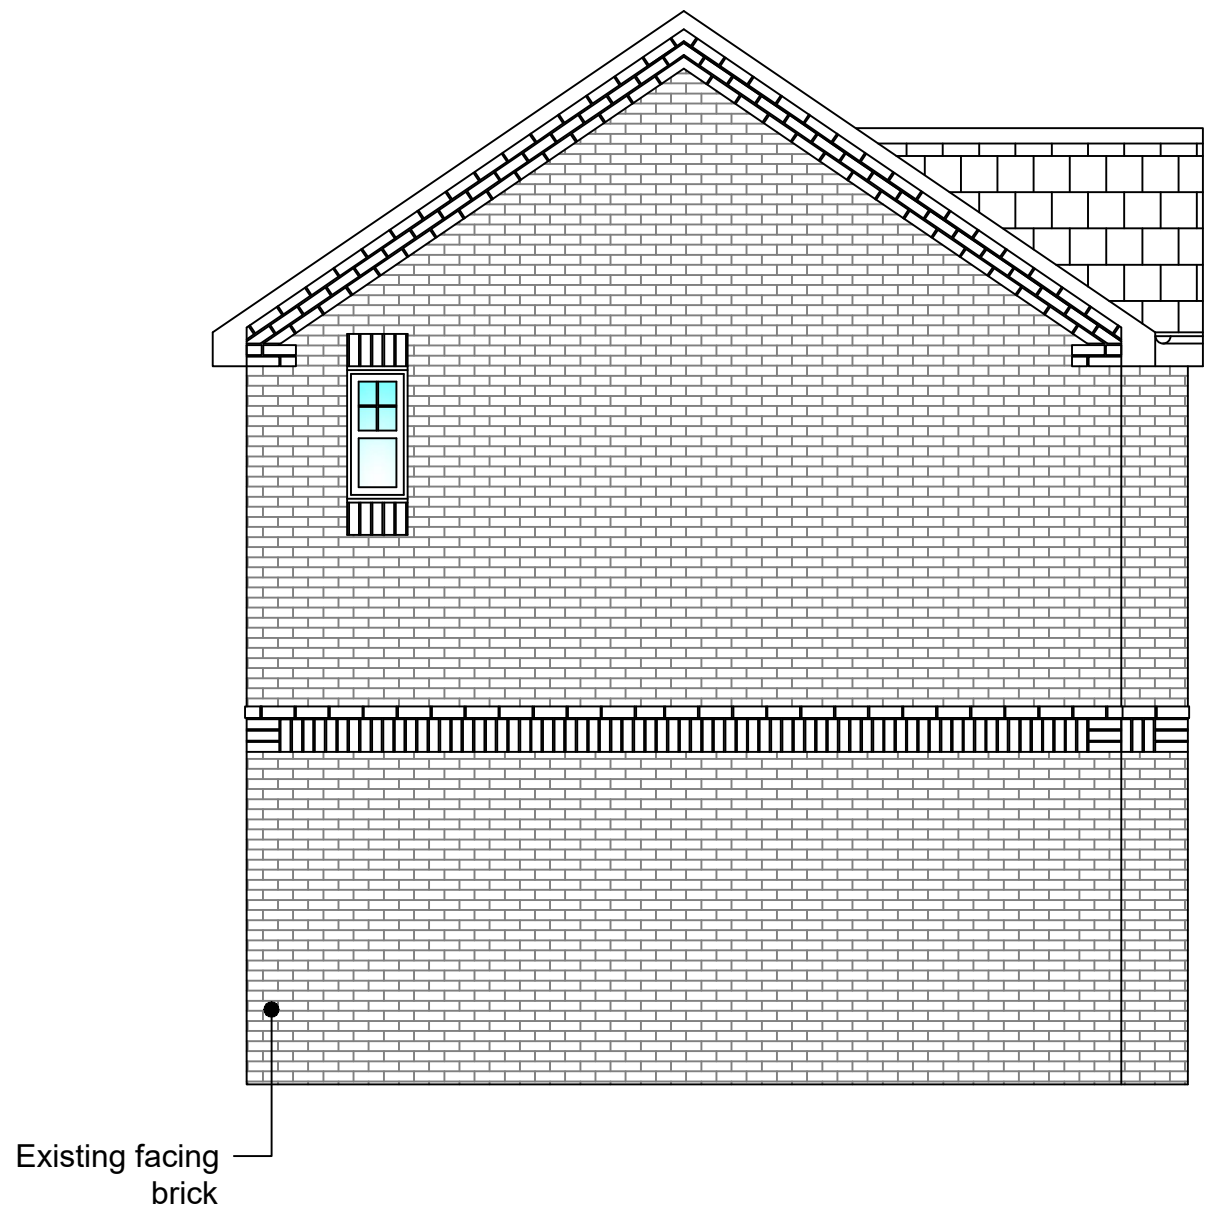

Existing Side Elevation (1:50)

EXISTING WINDOW FRAMES ARE WHITE UPVC.

EXISTING FASCIA BOARDS, SOFFITS ETC ARE WHITE (UPVC) UNLESS OTHERWISE STATED. EXISTING RAINWATER GOODS, GUTTERS, DOWNPIPES ARE WHITE UPVC.

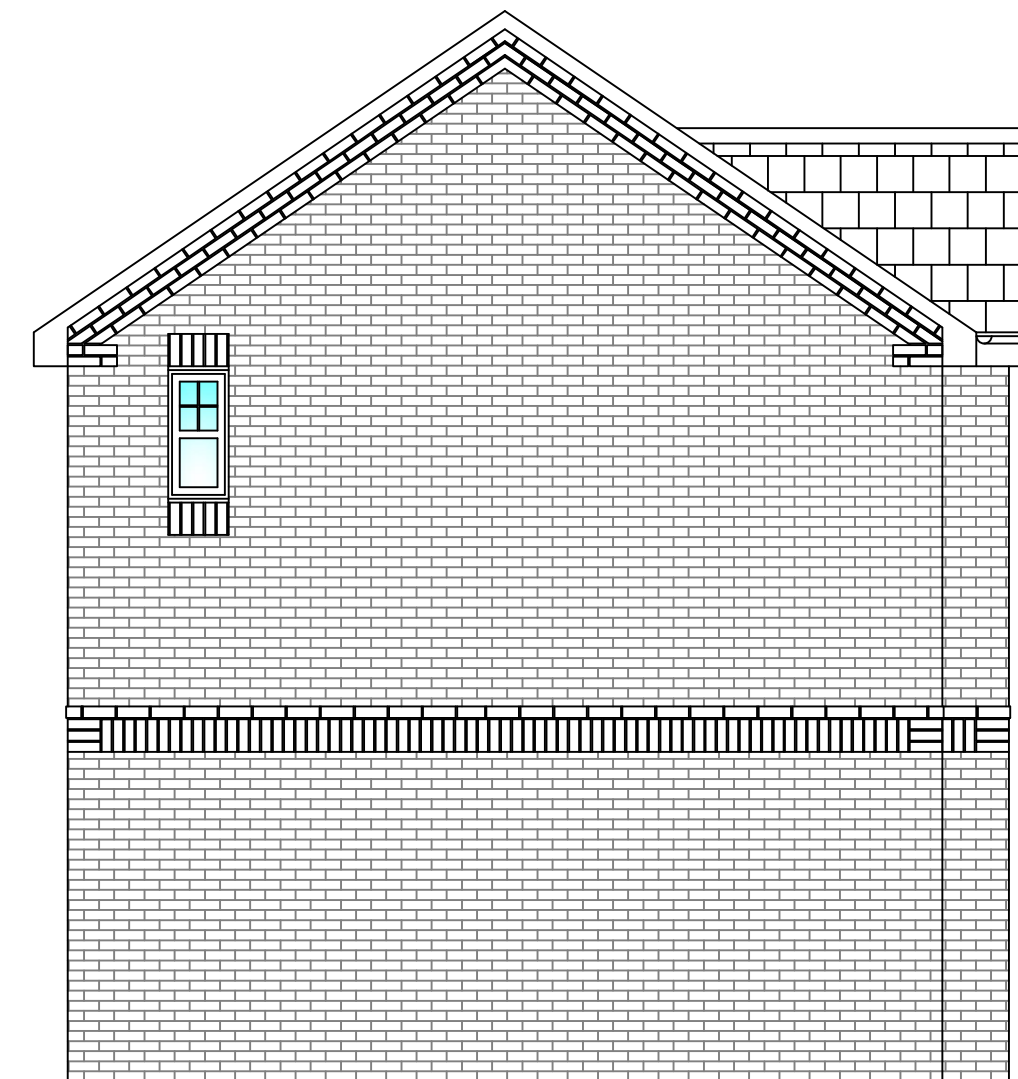

Proposed Side Elevation (1:50) No Change



Site Photo-Existing Side Elevation



Existing Side Elevation (1:50)

ALL NEW WINDOW FRAMES TO BE WHITE UPVC

ALL NEW FASCIA BOARDS, SOFFITS ETC TO BE UPVC (WHITE). ALL NEW RAINWATER GOODS, GUTTERS, DOWNPIPES TO BE UPVC TO MATCH EXISTING.



Proposed Side Elevation (1:50)

GENERAL NOTES

1. All dimensions are in millimetres unless otherwise noted.
2. This drawing is not to be copied or disclosed by or forwarded on to any unauthorised persons without prior written consent of Gamble King and Noone Limited.
3. Do not scale from this drawing and is only to be used for Local Authority Approval purposes only.

REFERENCE

MAIN/EXTENSION ROOF FINISH

- EXISTING CONCRETE ROOF TILE FINISH
- NEW CONCRETE ROOF TILES

REFERENCE

EXISTING/NEW WALLS

- EXISTING FACING BRICK
- NEW FACING BRICK

Client
Majestic Construction Ltd

Job
93 Slack Road
Crumpsall
M9 8NJ

Drg
Existing and Proposed Side Elevations

Drawn F.Cadell	Date Feb. 2025	Scale As Shown
Job No. D25.02.07	Drg No. P03	

Gamble King and Noone Ltd
Consulting Structural Engineers & Building Surveyors.
5 Queen Street
Oldham
OL1 1RD
Tel: 0161 652 1183
Mobile: 07756 902 604
07725 145 369

SCALE AS SHOWN AT A1