

VISUAL SCALE 1:100 @ A3



New roof window to 01
roof elevation

01-P-Elevation
1 : 100




02-P-Elevation
1 : 100



All new walls, roof,
windows and doors to
match existing style
type and color

03-P-Elevation
1 : 100

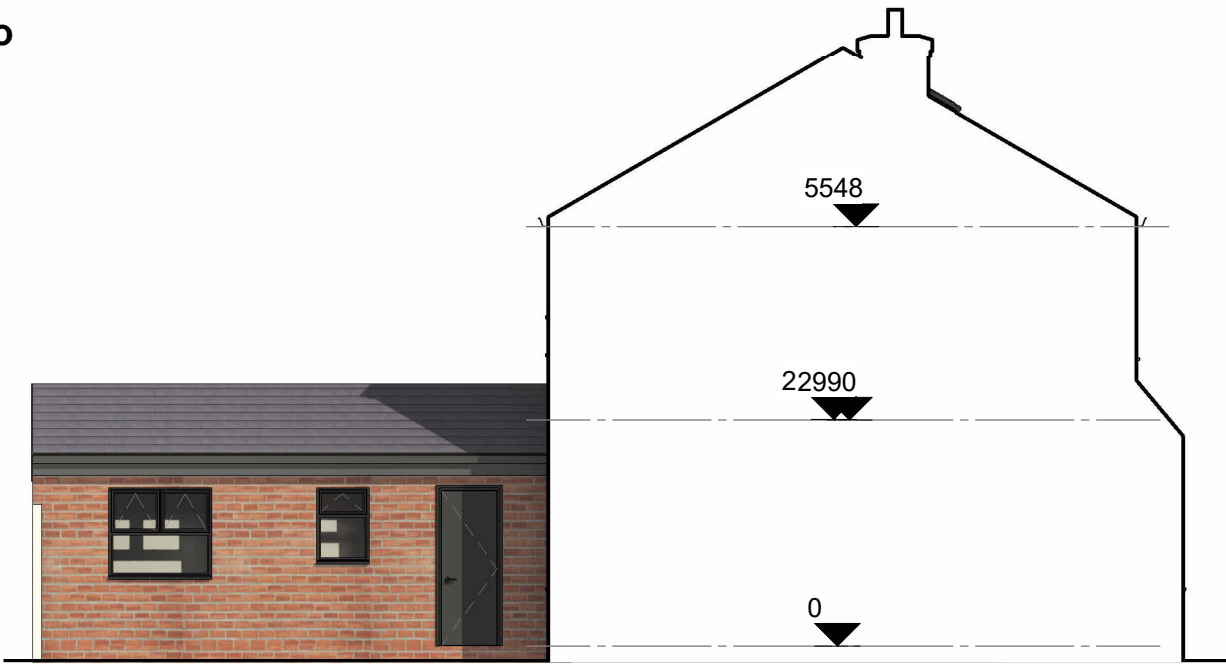

04-P-Elevation
1 : 100

COPYRIGHT © ALL RIGHTS RESERVED BY VIKAS ALYAS LTD. DO NOT SCALE FROM DRAWING. DRAWING INDICATES DESIGN INTENT ONLY. REPORT ANY DISCREPANCIES TO CLIENT / VA LTD. NOT TO BE USED FOR CONSTRUCTION UNLESS STATED SO. TO BE READ IN CONJUNCTION WITH OTHER DRAWINGS OR SPECIFICATION WHERE PROVIDED.



0161 511 8479

vikas@architek.uk
916 Stockport Road, Levenshulme, Manchester, M19 3AB

No.	Description	Date
P1	Issue to Planning	19.03.2025
P2	Updates to boundary line	07.05.2025

PROJECT		ADDRESS		CLIENT	
Single storey rear extension additional accommodation		30 Rawcliffe St, Manchester M14 7NH		Tahir Rahman / Cosy Homes	
Manchester City Council	PURPOSE OF ISSUE PLANNING	SHEET Proposed Elevations	Date 10.03.2025	Project number 1325	Scale (@ A3) 1 : 100
			Drawn by VA	DRAWING NUMBER A105	REV P2
			Checked by VA		