


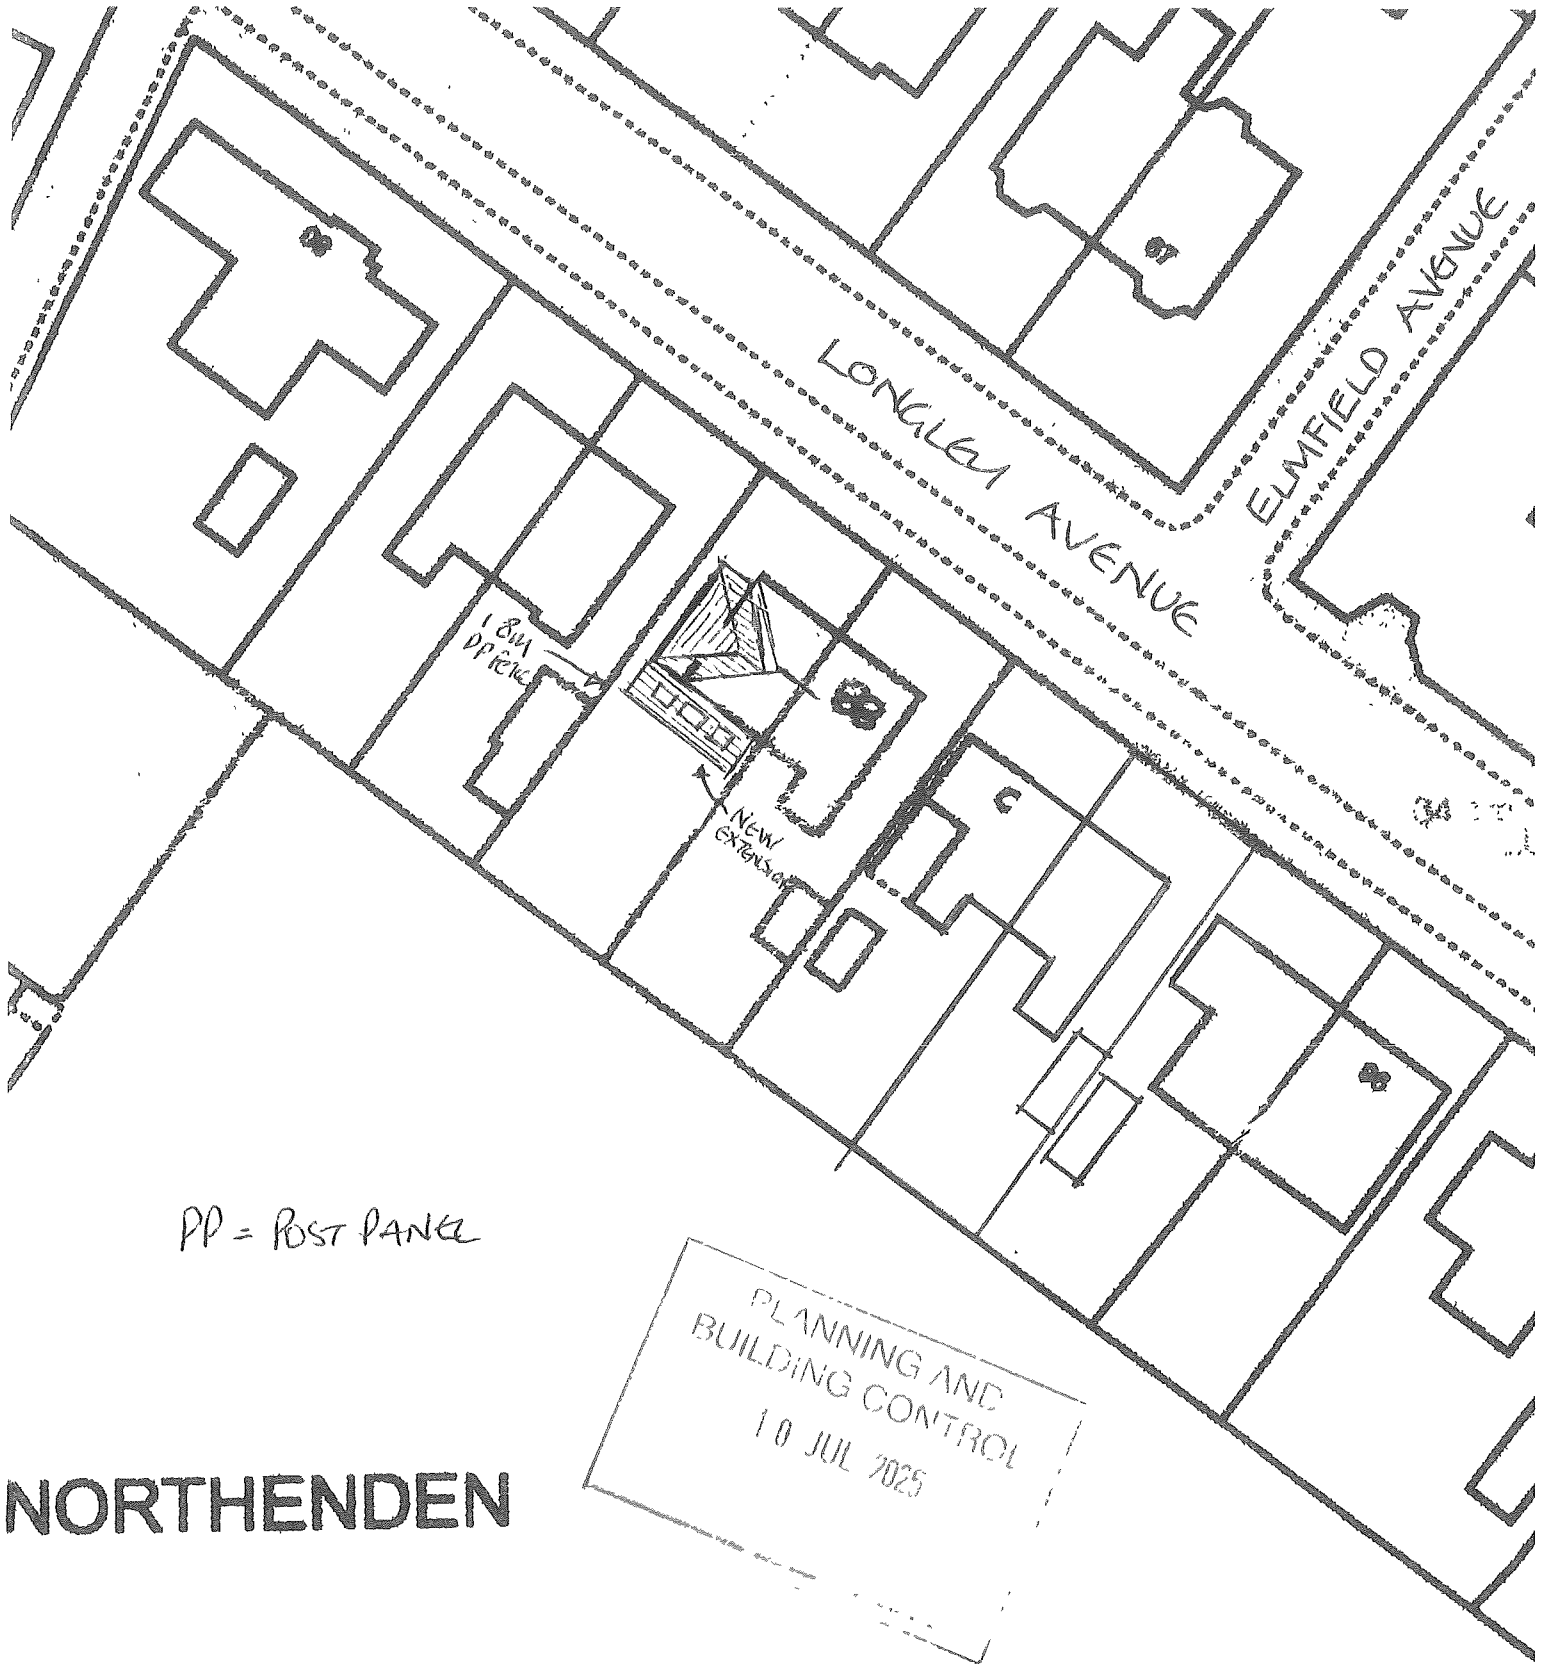

PP = POST PANEL

PLANNING AND
BUILDING CONTROL
10 JUL 2025

NORTHENDEN

SITE PLAN 1:500
86 LONGLEY AVENUE,
NORTHENDEN, M16
M22 4JF.

Cricket Ground