



2.3.20
2.7.20
1.10

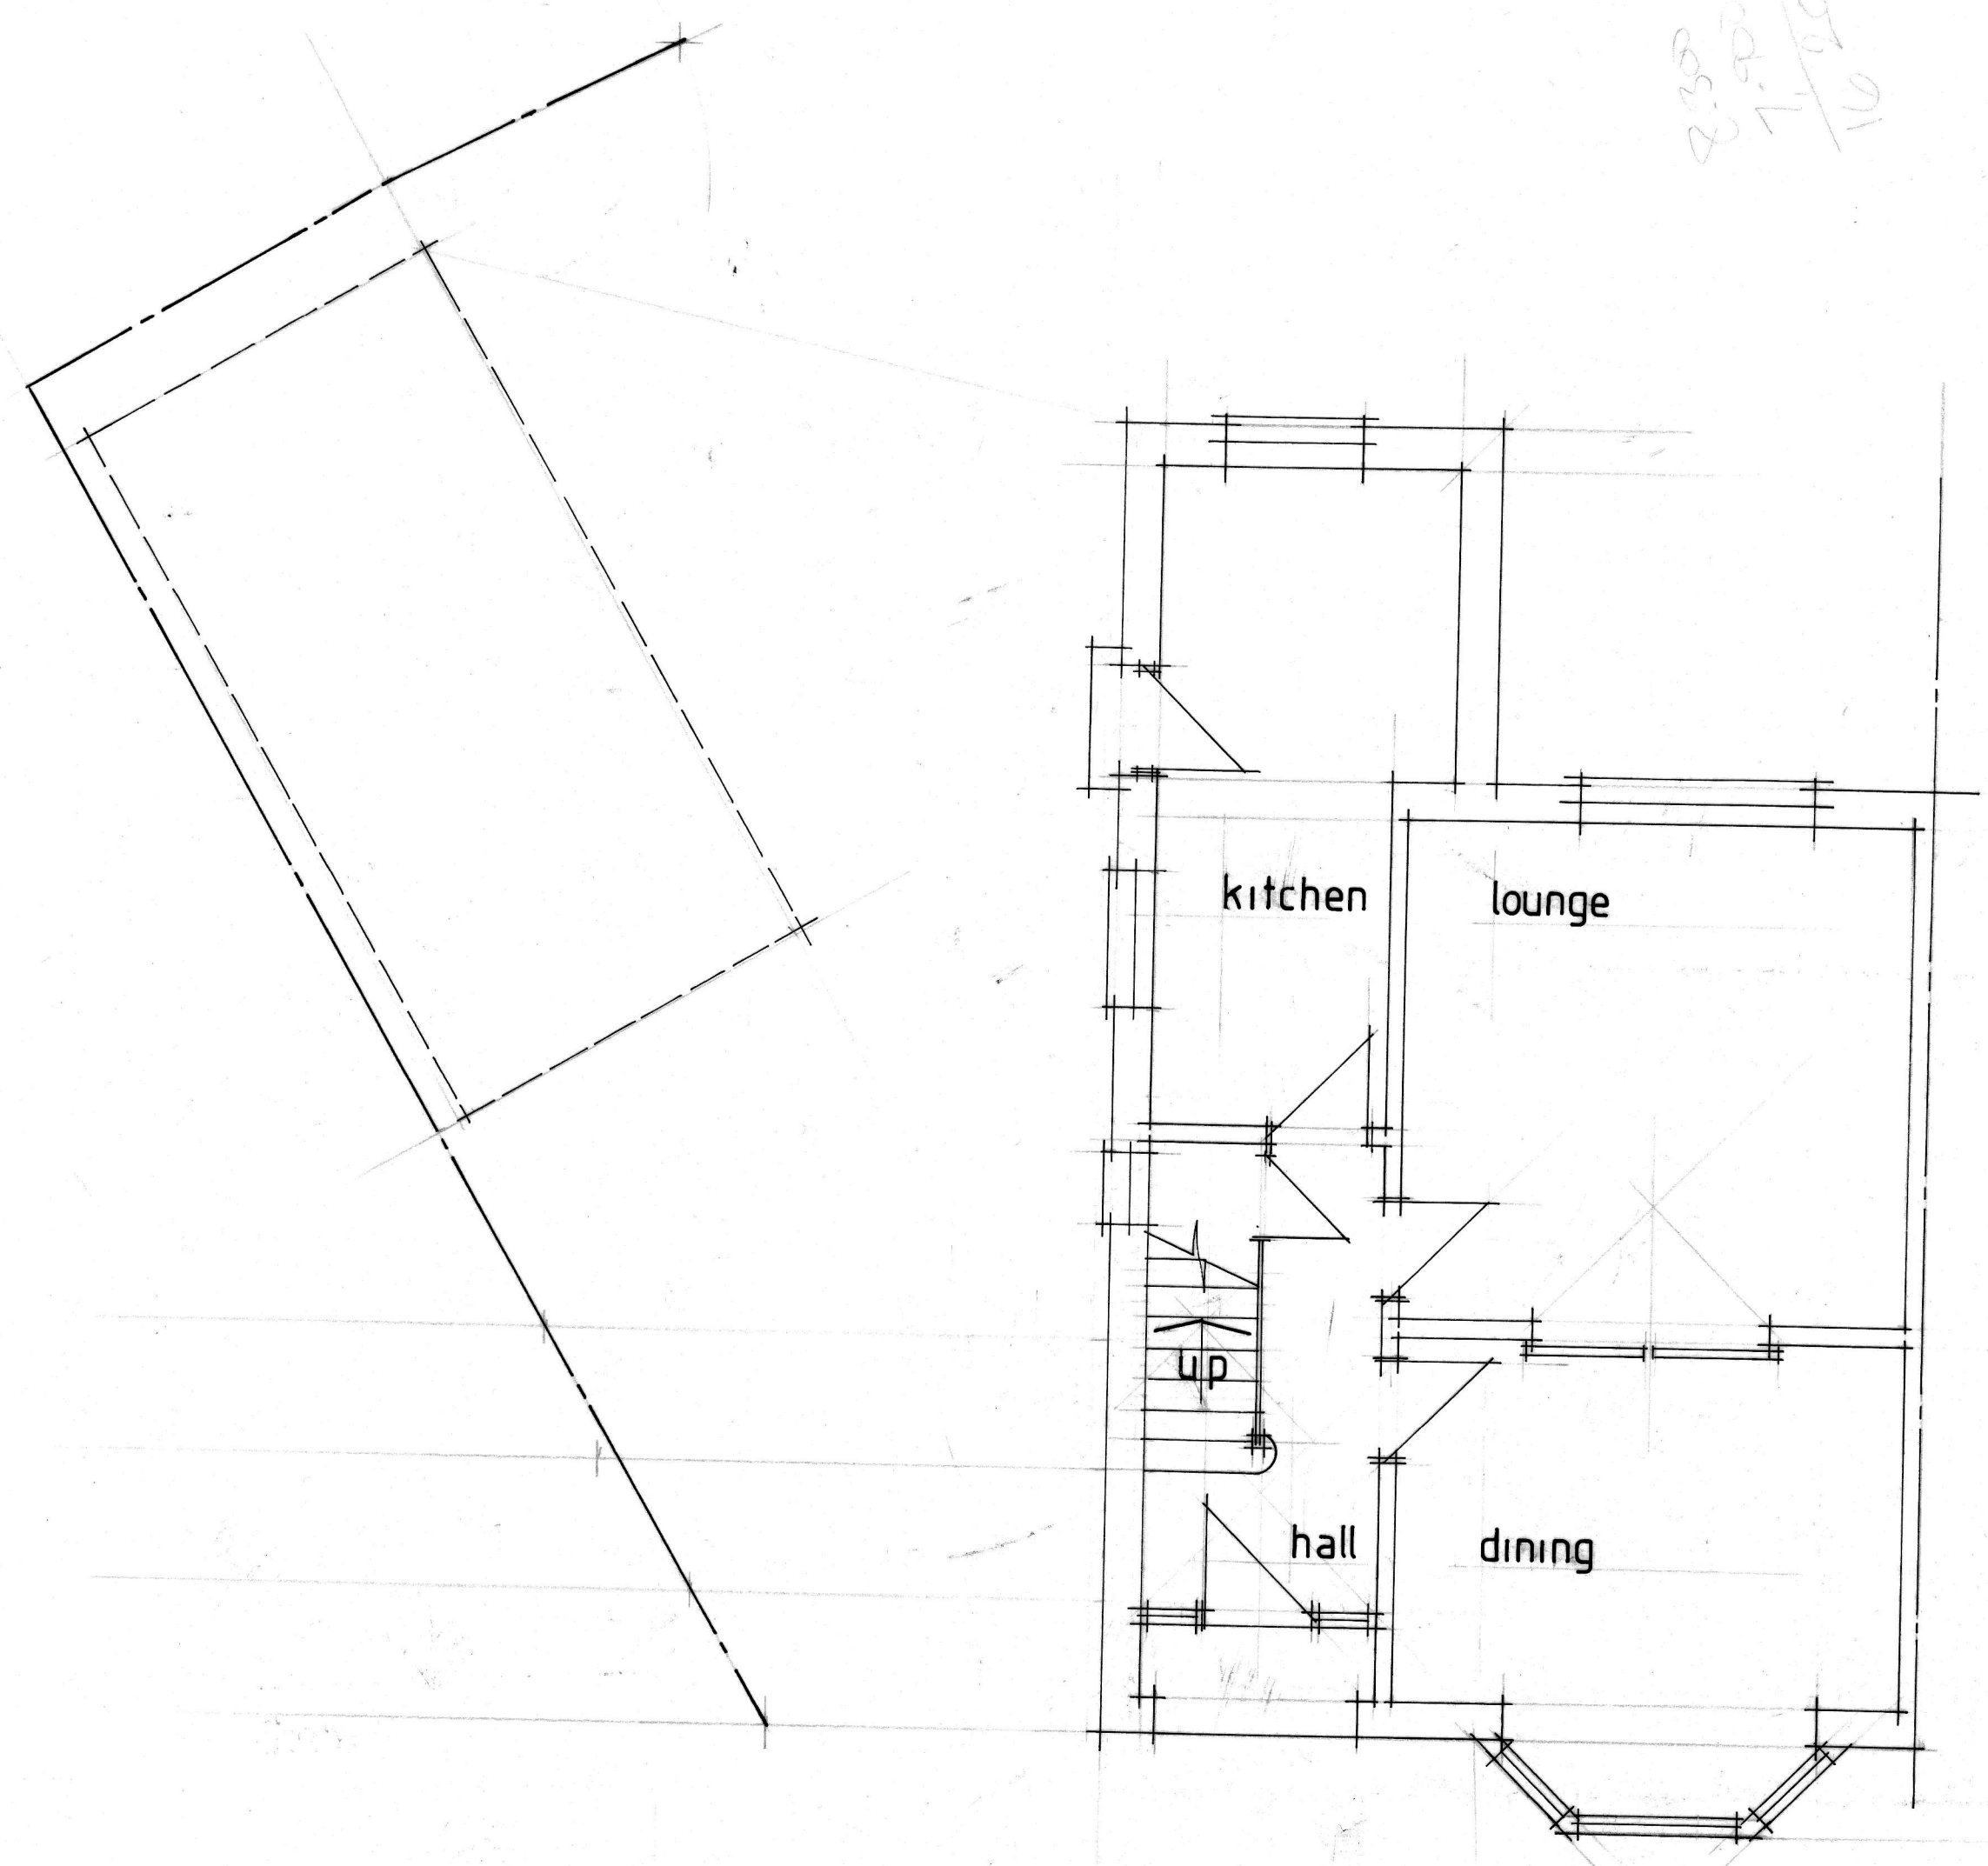

Ground Floor

Scale Bars

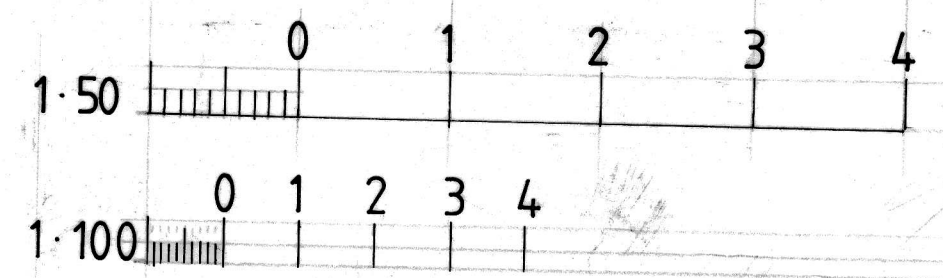

No:	Revision:	Date:	Initial:
-----	-----------	-------	----------

11 GILDA CRESCENT ROAD ECCLES M30 9AG TELEPHONE 0161 707 5533			
Project:	57 Burnside Drive Burnage Mcr		
Title:	Ground Floor (Existing)		
Scale:	50	Date:	July 2023 Initial: CTR
Drg. No:	1		